



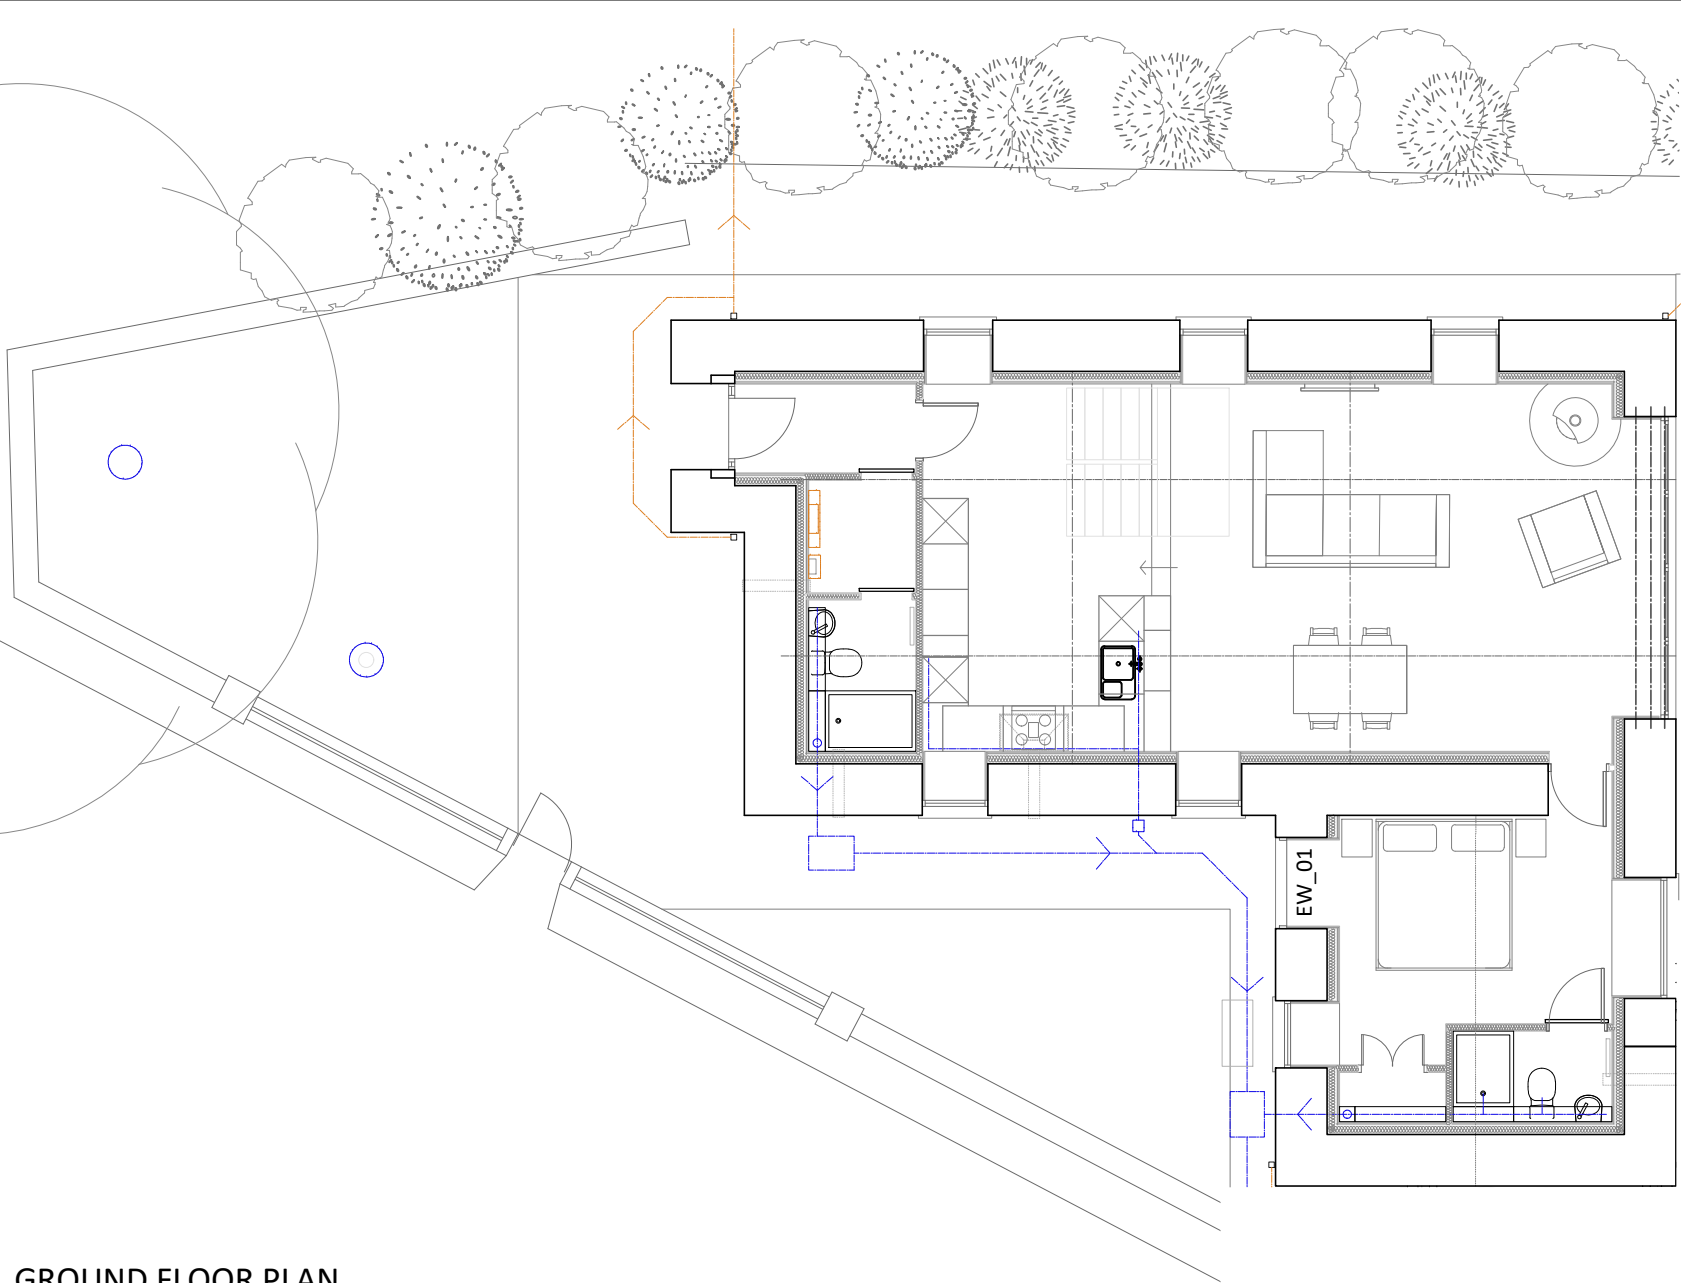

GROUND FLOOR PLAN
1:100

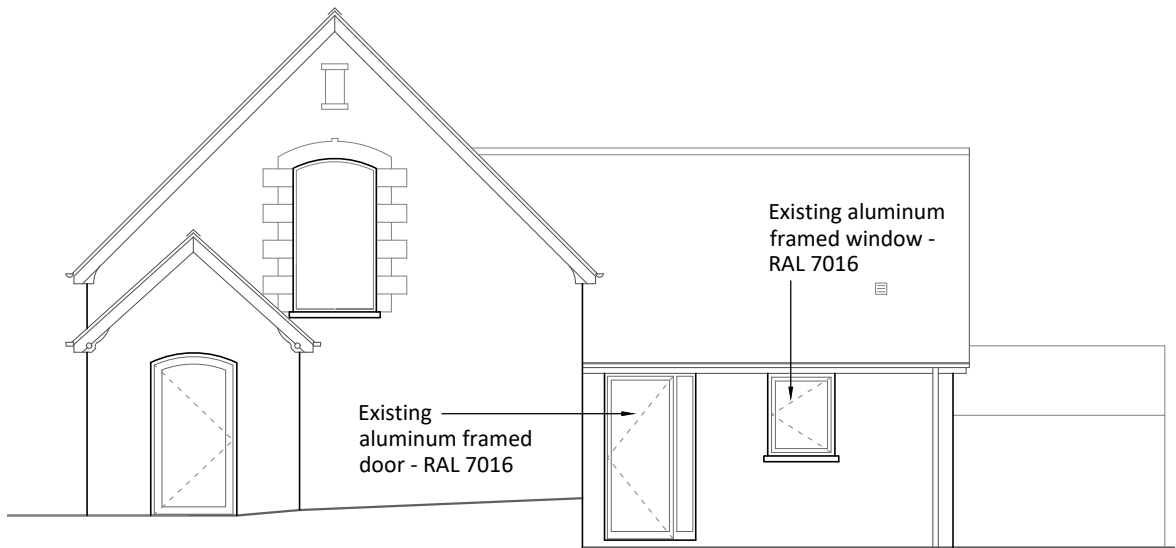

NORTH WEST ELEVATION
1:100

Construction (Design & Management) Regulations 2015

Design risk assessments are carried out throughout the design stage of this project in accordance with company procedures and manuals. Where reasonably possible all areas of risk applicable to design and end use of the construction have been identified and then eliminated, mitigated or recorded as a residual risk.

Note that general risks of which a competent designer or contractor should be aware are not included. This drawing is to be read in conjunction with the Pre Construction Information and all related documents prepared in accordance with the current Construction (Design and Management) Regulations 2015 and all applicable Health and Safety legislation as currently amended.

P1	Initial Issue	16.03.23
REV	DESCRIPTION BY CHK APP	DATE
RIBA PLAN OF WORK 2013 WORKSTAGE	LEVEL OF MODEL DEFINITION (LOD)	
PURPOSE OF ISSUE - FIT FOR ...	STATUS	



lawray architects

CARDIFF
029 2076 2511
www.lawray.co.uk

LONDON
0207 138 3560

WREXHAM
01978 357 887

CLIENT
MR & MRS B.A. MAGILL

PROJECT TITLE
PROPOSED EXTERNAL ALTERATIONS
SARON CHAPEL, NANTYR, LLANGOLLEN, LL20 7DB

DRAWING TITLE
EXISTING GF PLAN AND ELEVATION

DATE	SCALE @ A3	DRAWN	CHECKED	APPROVED
02.23	As Indicated	TB	-	-
PROJECT NO	DRAWING NO (BS1192:2007)			REV
	PROJECT - ORIGINATOR - ZONE - LEVEL - TYPE - ROLE - CLASSNUMBER			
N1827	SCN-LAW-XX-XX-DR-A-030001			P1
DO NOT SCALE Any discrepancy or query concerning this drawing should be referred to the Architect				
Copyright © LAWRAY LIMITED				
Registered Office: Greenmeadow Springs, CARDIFF CF15 5AB Reg. Co. No. 2724178, VAT Reg. No. 134 2146 06				