




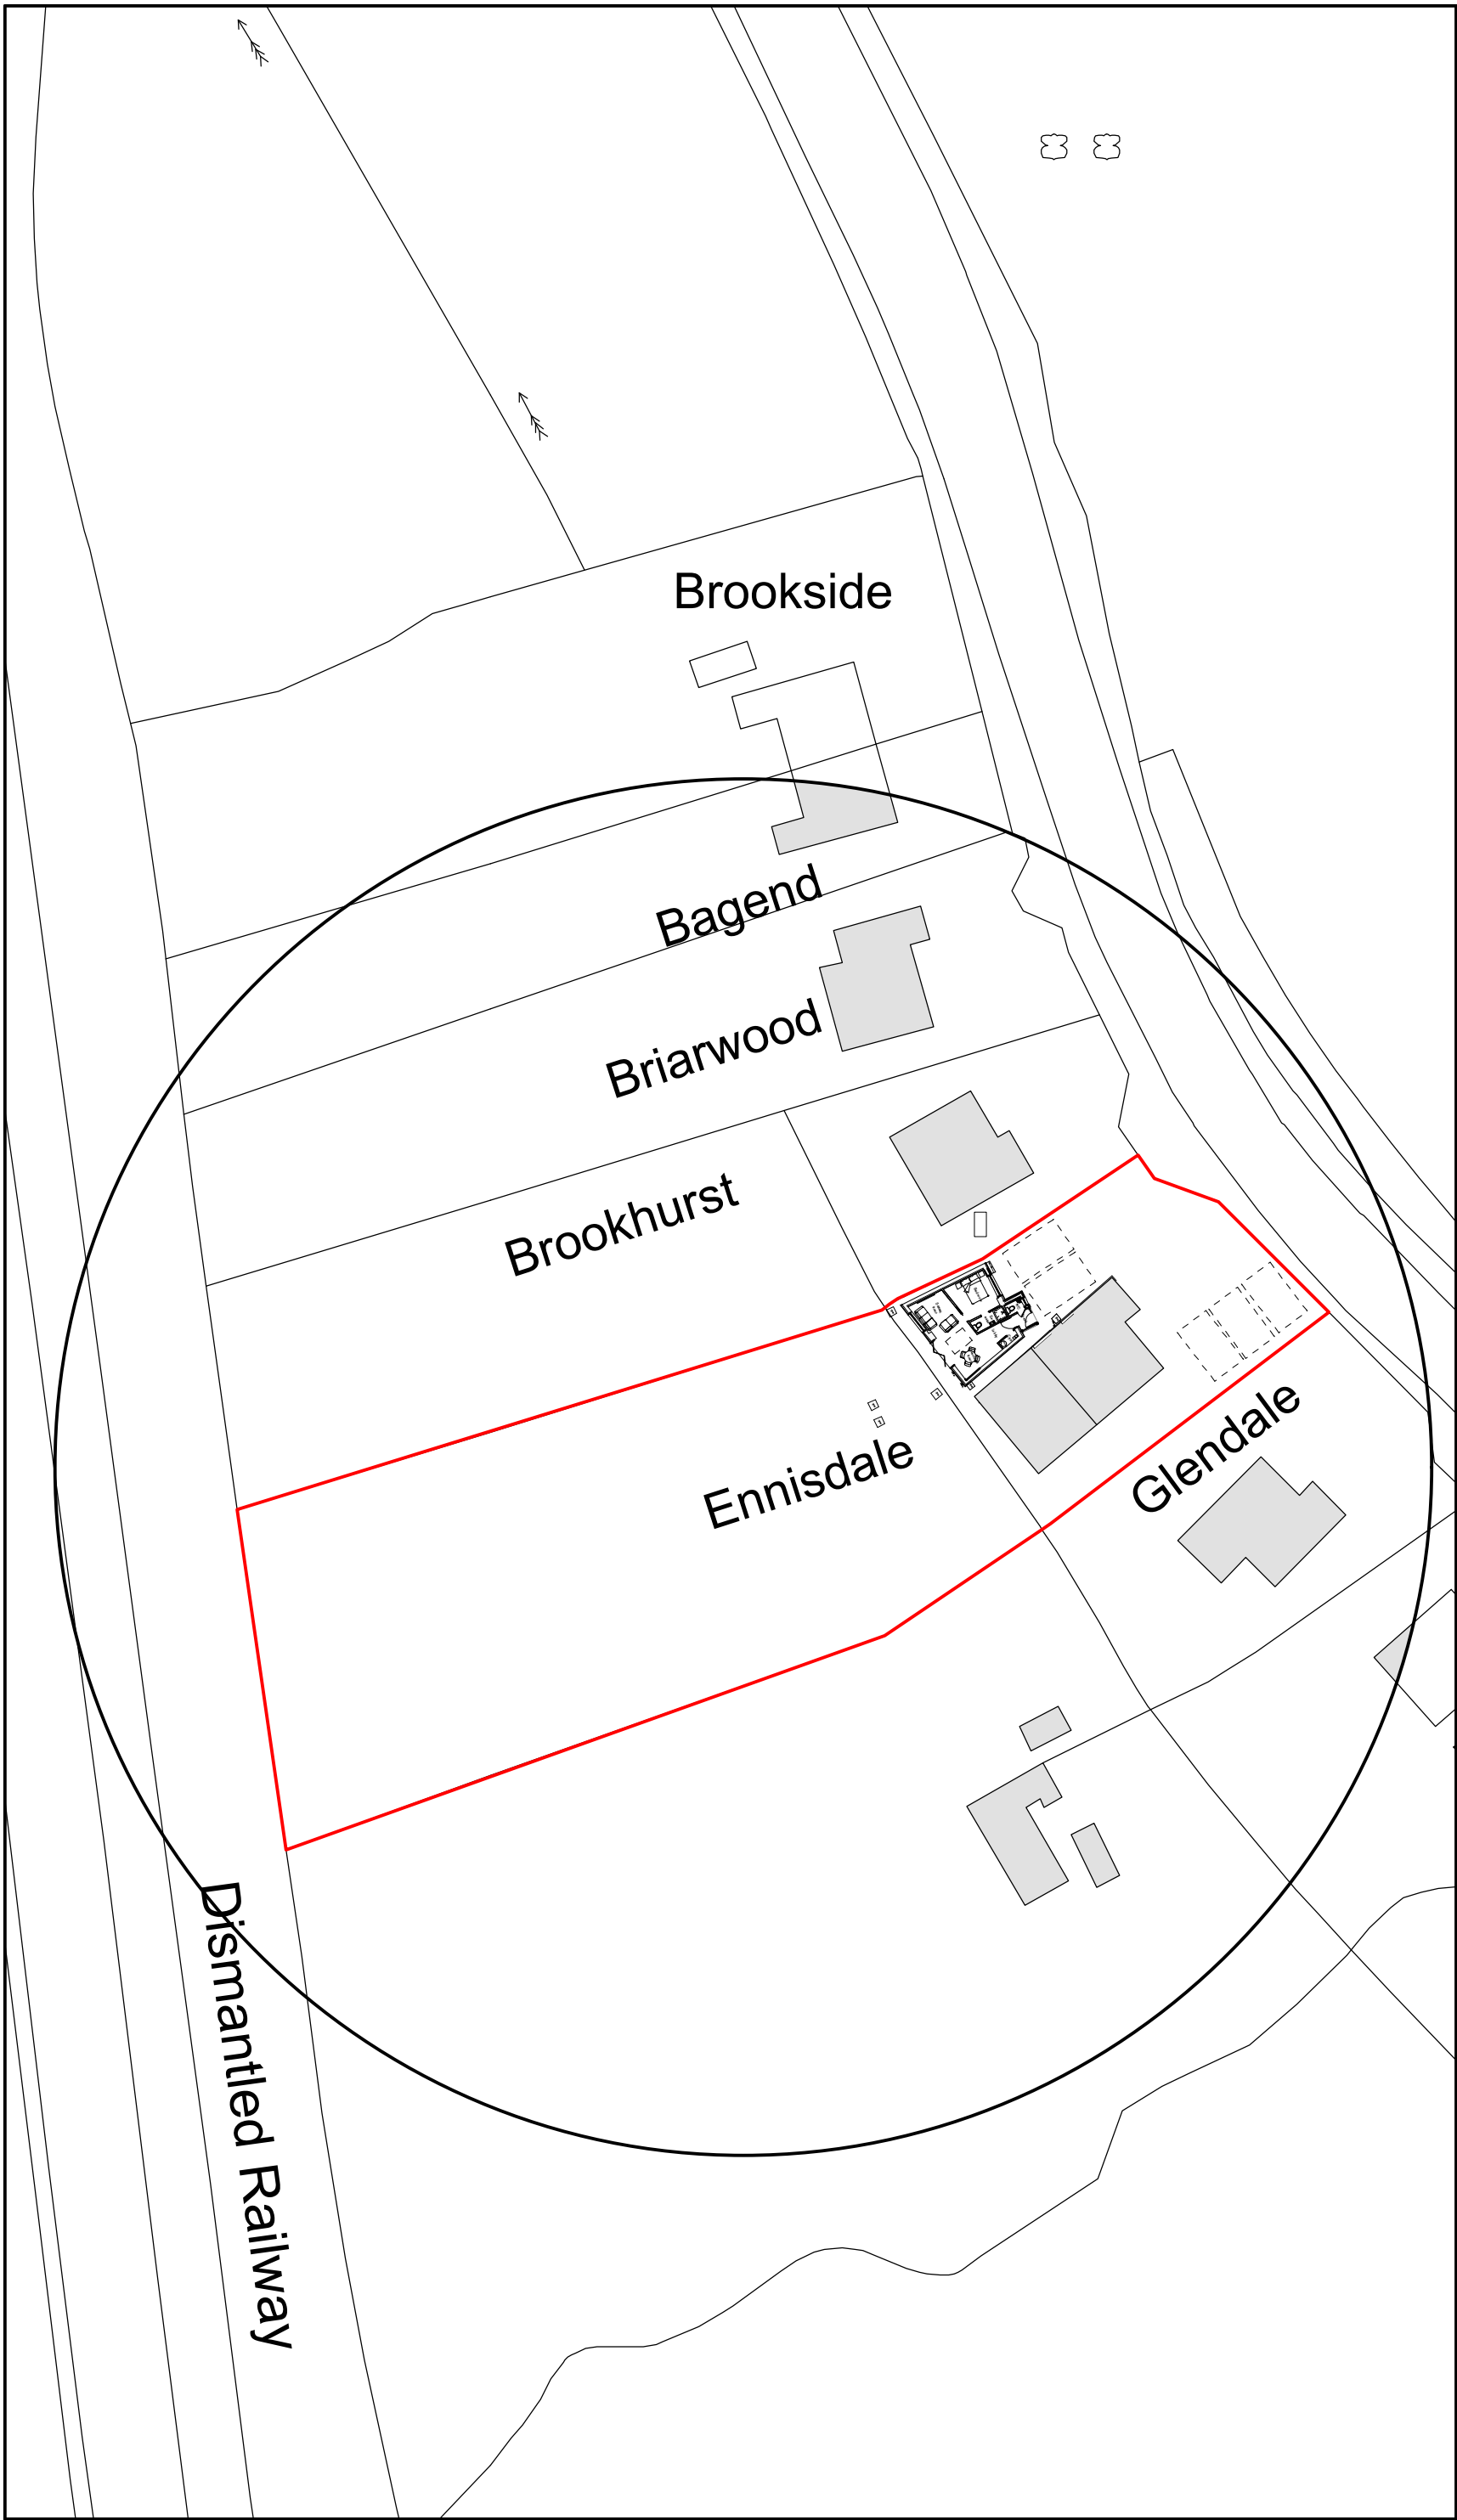

Site Plan 1:500

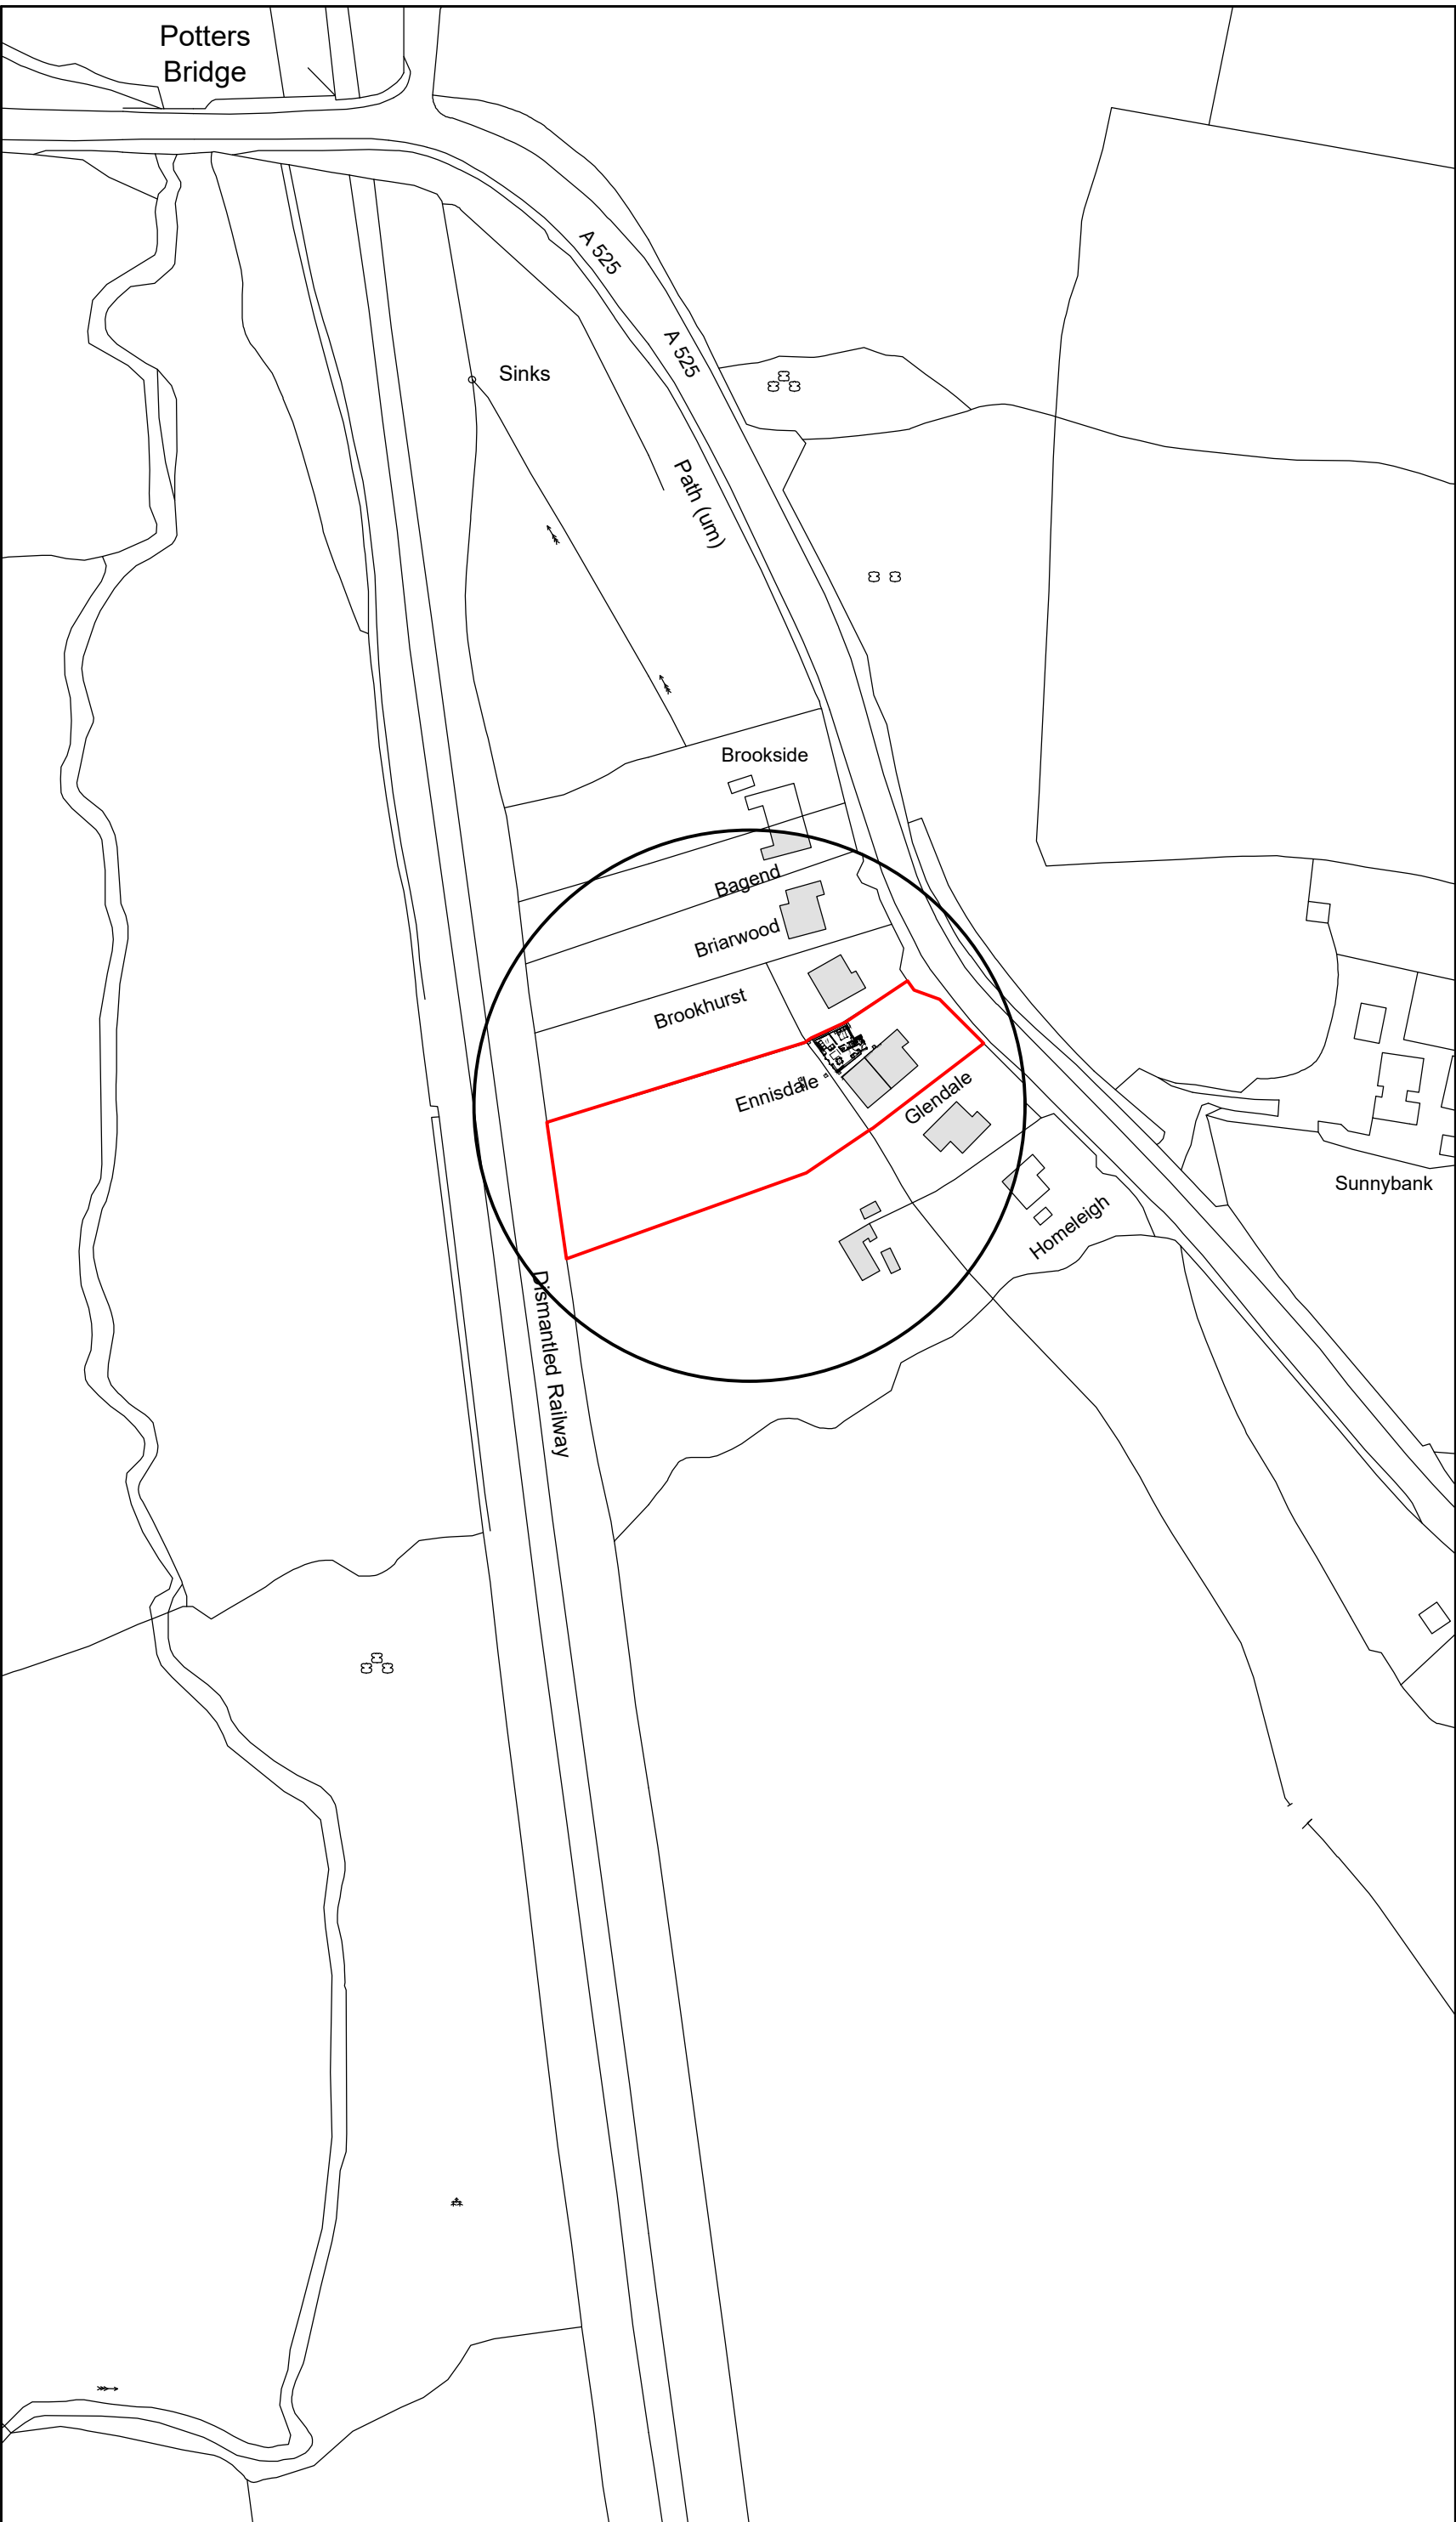

Location Plan 1:1250

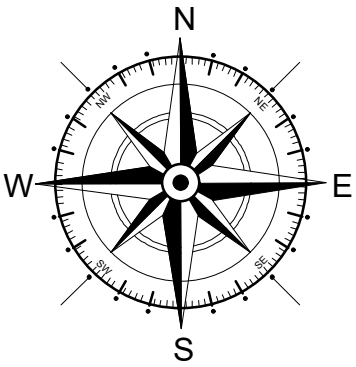

| Key |                         |
|-----|-------------------------|
|     | Surrounding Buildings   |
|     | Application Site        |
|     | Existing Parking Spaces |

| Rev | Date  | Detail          | Initial |
|-----|-------|-----------------|---------|
| A   | 03/23 | Key alterations | E.M.J   |

|   |                                  |
|---|----------------------------------|
| Project:<br>Proposed Alterations to,<br>Ennisdale, Raggs Hill,<br>Whitchurch Road,<br>Bangor On Dee, Wrexham,<br>LL13 0BD |                                  |
| Title:<br>Planning:Site &<br>Location Plan                                                                                | Scale: (A2)<br>1:500 &<br>1:1250 |

|                          |                   |
|--------------------------|-------------------|
| Drawn By:<br>E.M.Jackson | Date:<br>Jan 2023 |
| Drawing No:<br>G093/005  | Sheet:<br>  of    |

Office 3K4,  
Redwither Business Tower,  
Wrexham. LL13 9XT  
Tel: 01978 356500  
www.blueprintarchitectural.com  
© copyright all rights reserved