


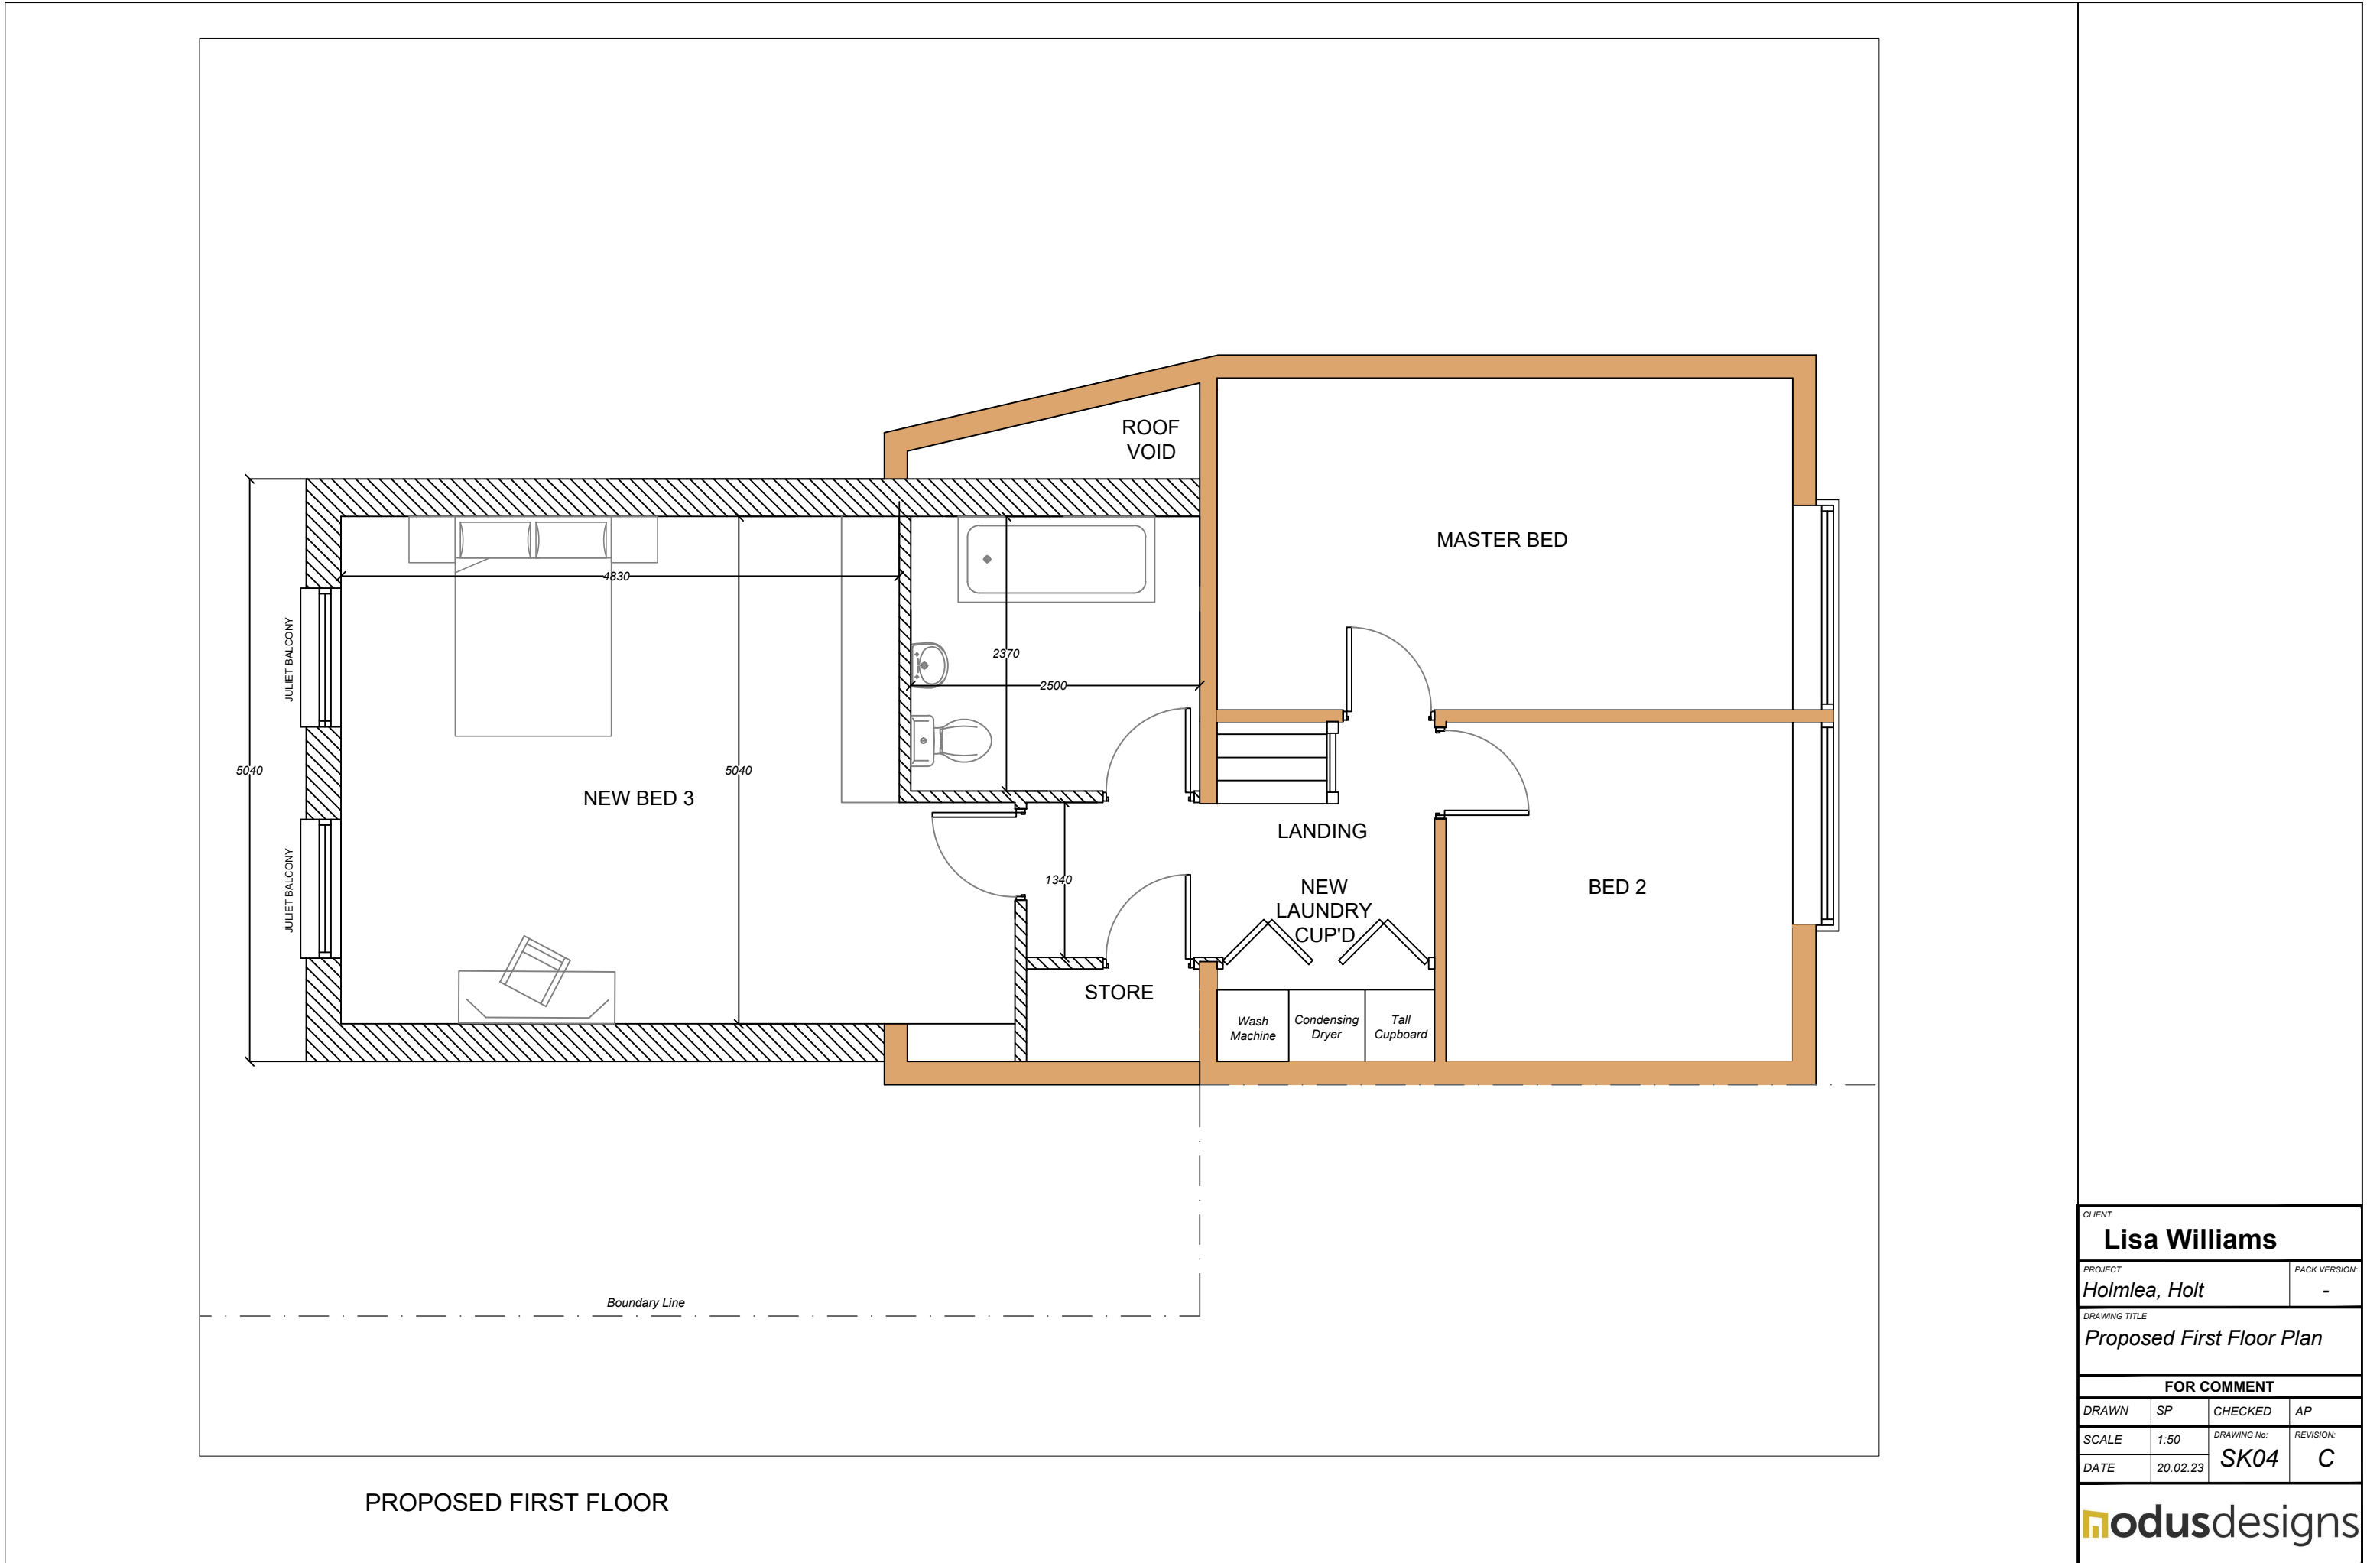

|                           |          |               |           |
|---------------------------|----------|---------------|-----------|
| CLIENT                    |          |               |           |
| Lisa Williams             |          |               |           |
| PROJECT                   |          | PACK VERSION: |           |
| Holmlea, Holt             |          | -             |           |
| DRAWING TITLE             |          |               |           |
| Proposed First Floor Plan |          |               |           |
| FOR COMMENT               |          |               |           |
| DRAWN                     | SP       | CHECKED       | AP        |
| SCALE                     | 1:50     | DRAWING No:   | REVISION: |
| DATE                      | 20.02.23 | SK04          | C         |
| modusdesigns              |          |               |           |