



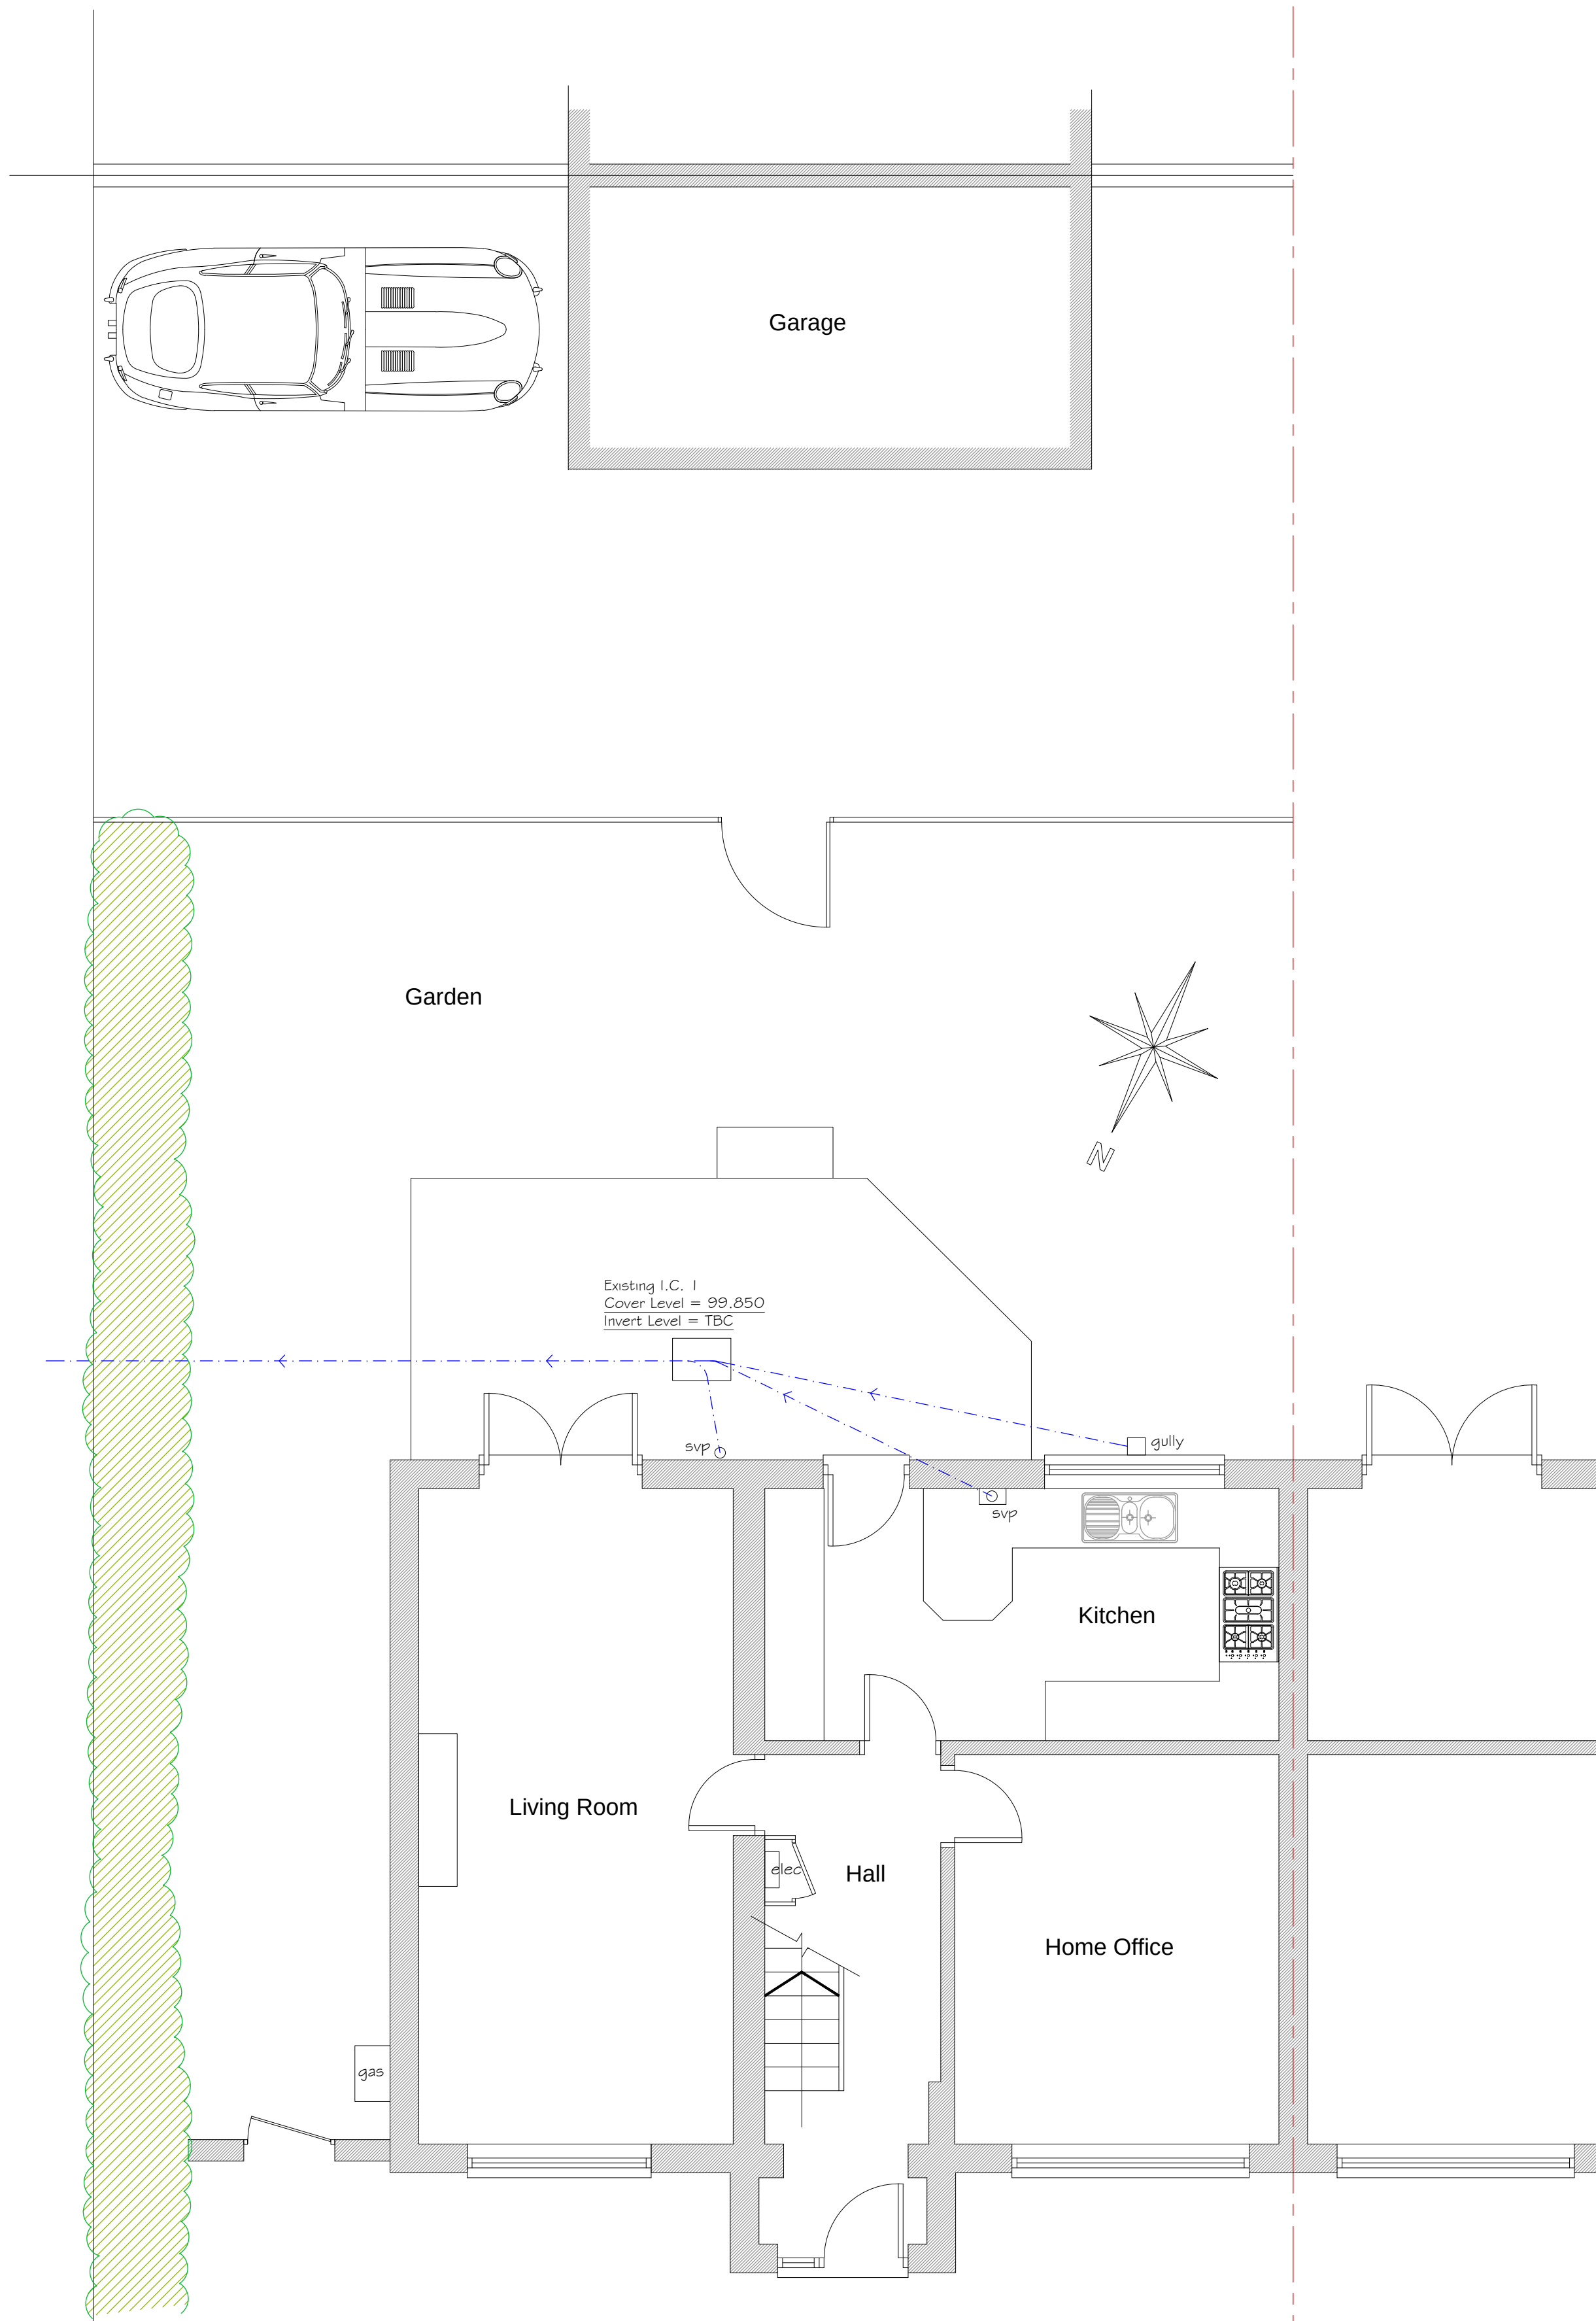


Existing Floor Plan
1:50




Existing Rear Elevation
1:50

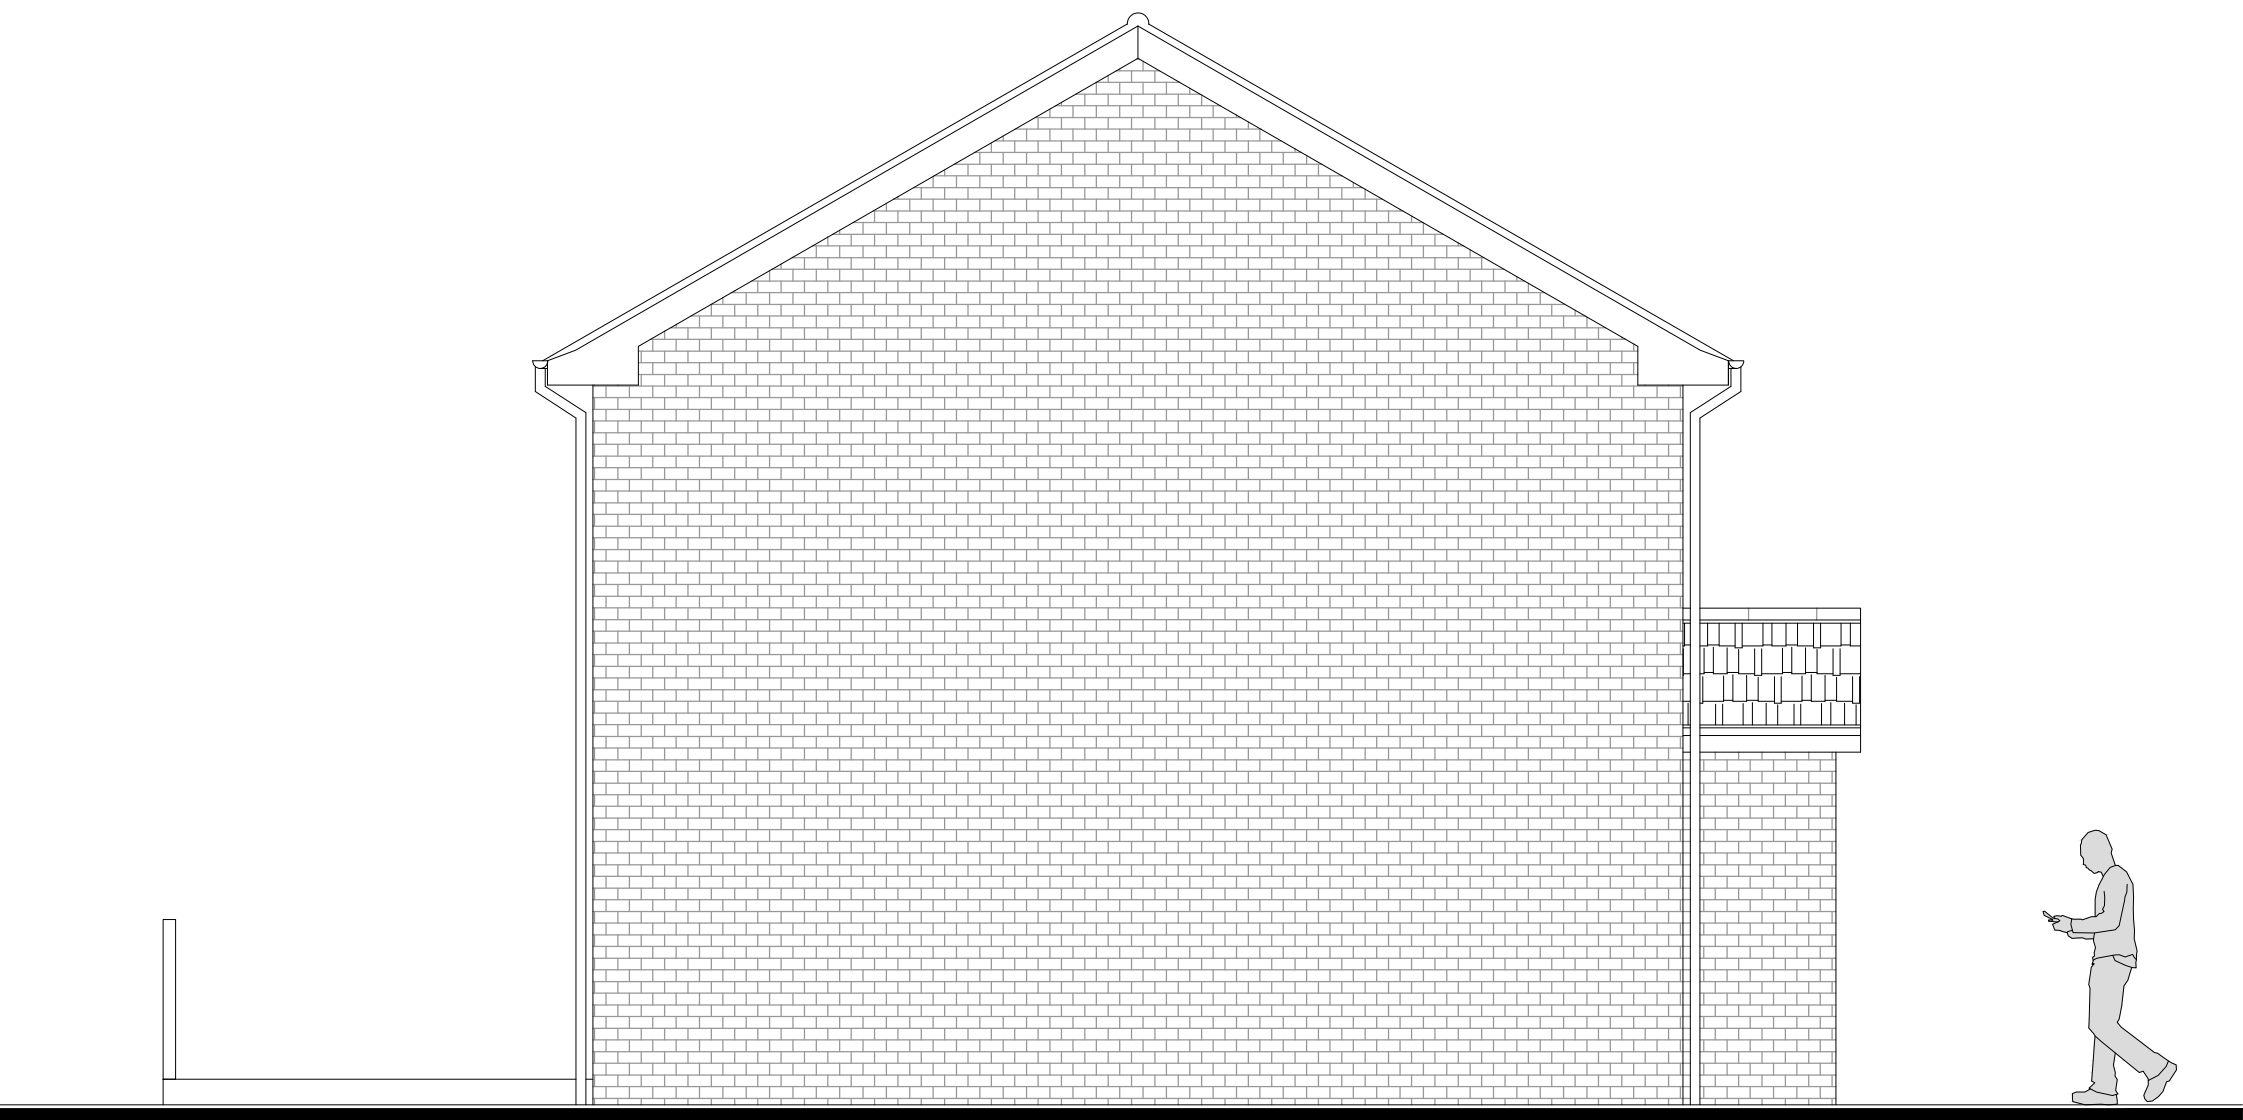

Existing Side Elevation
1:50

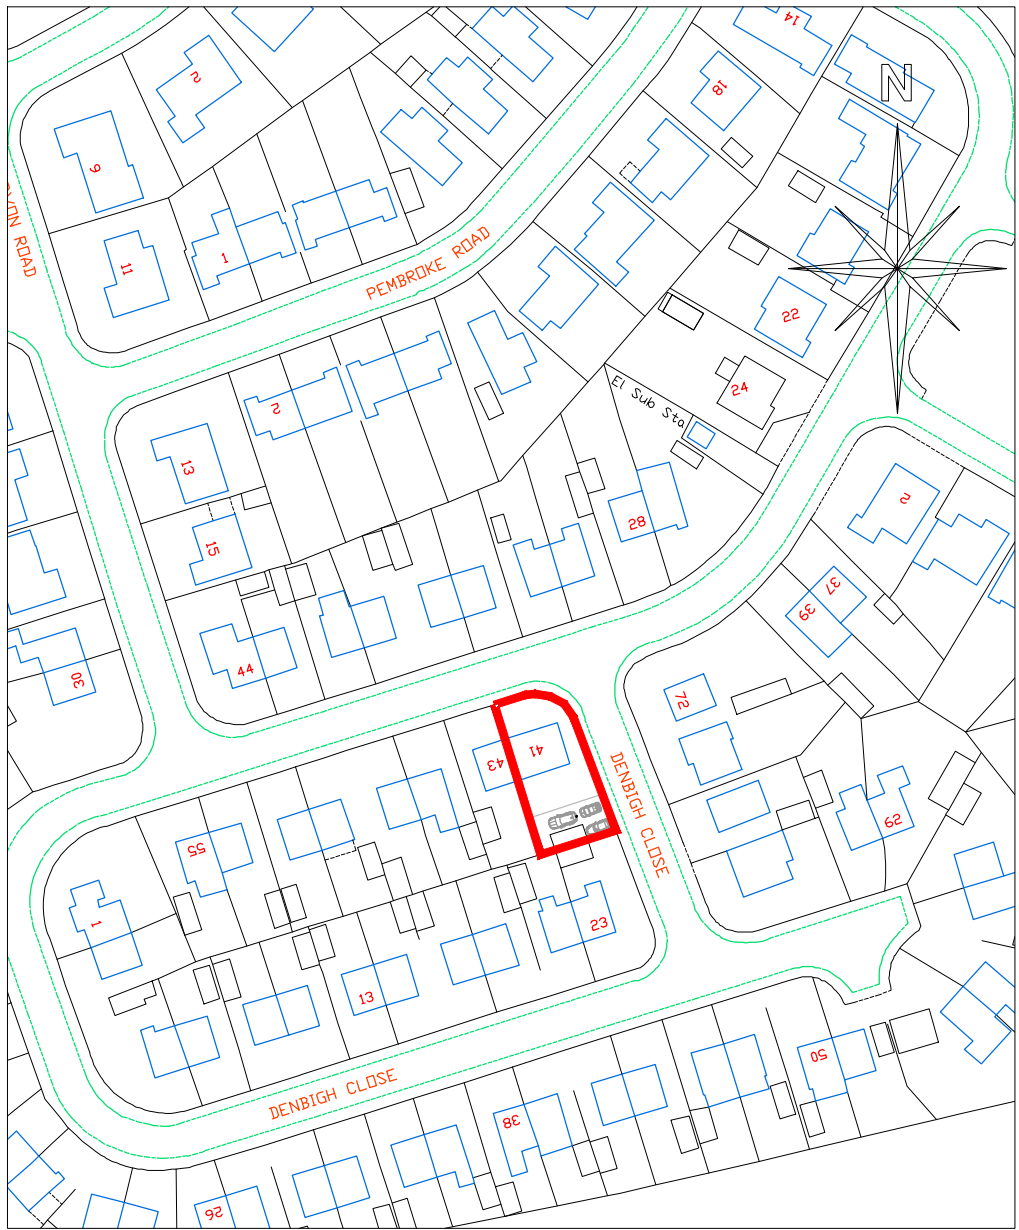

Location Plan
Scale 1:1250

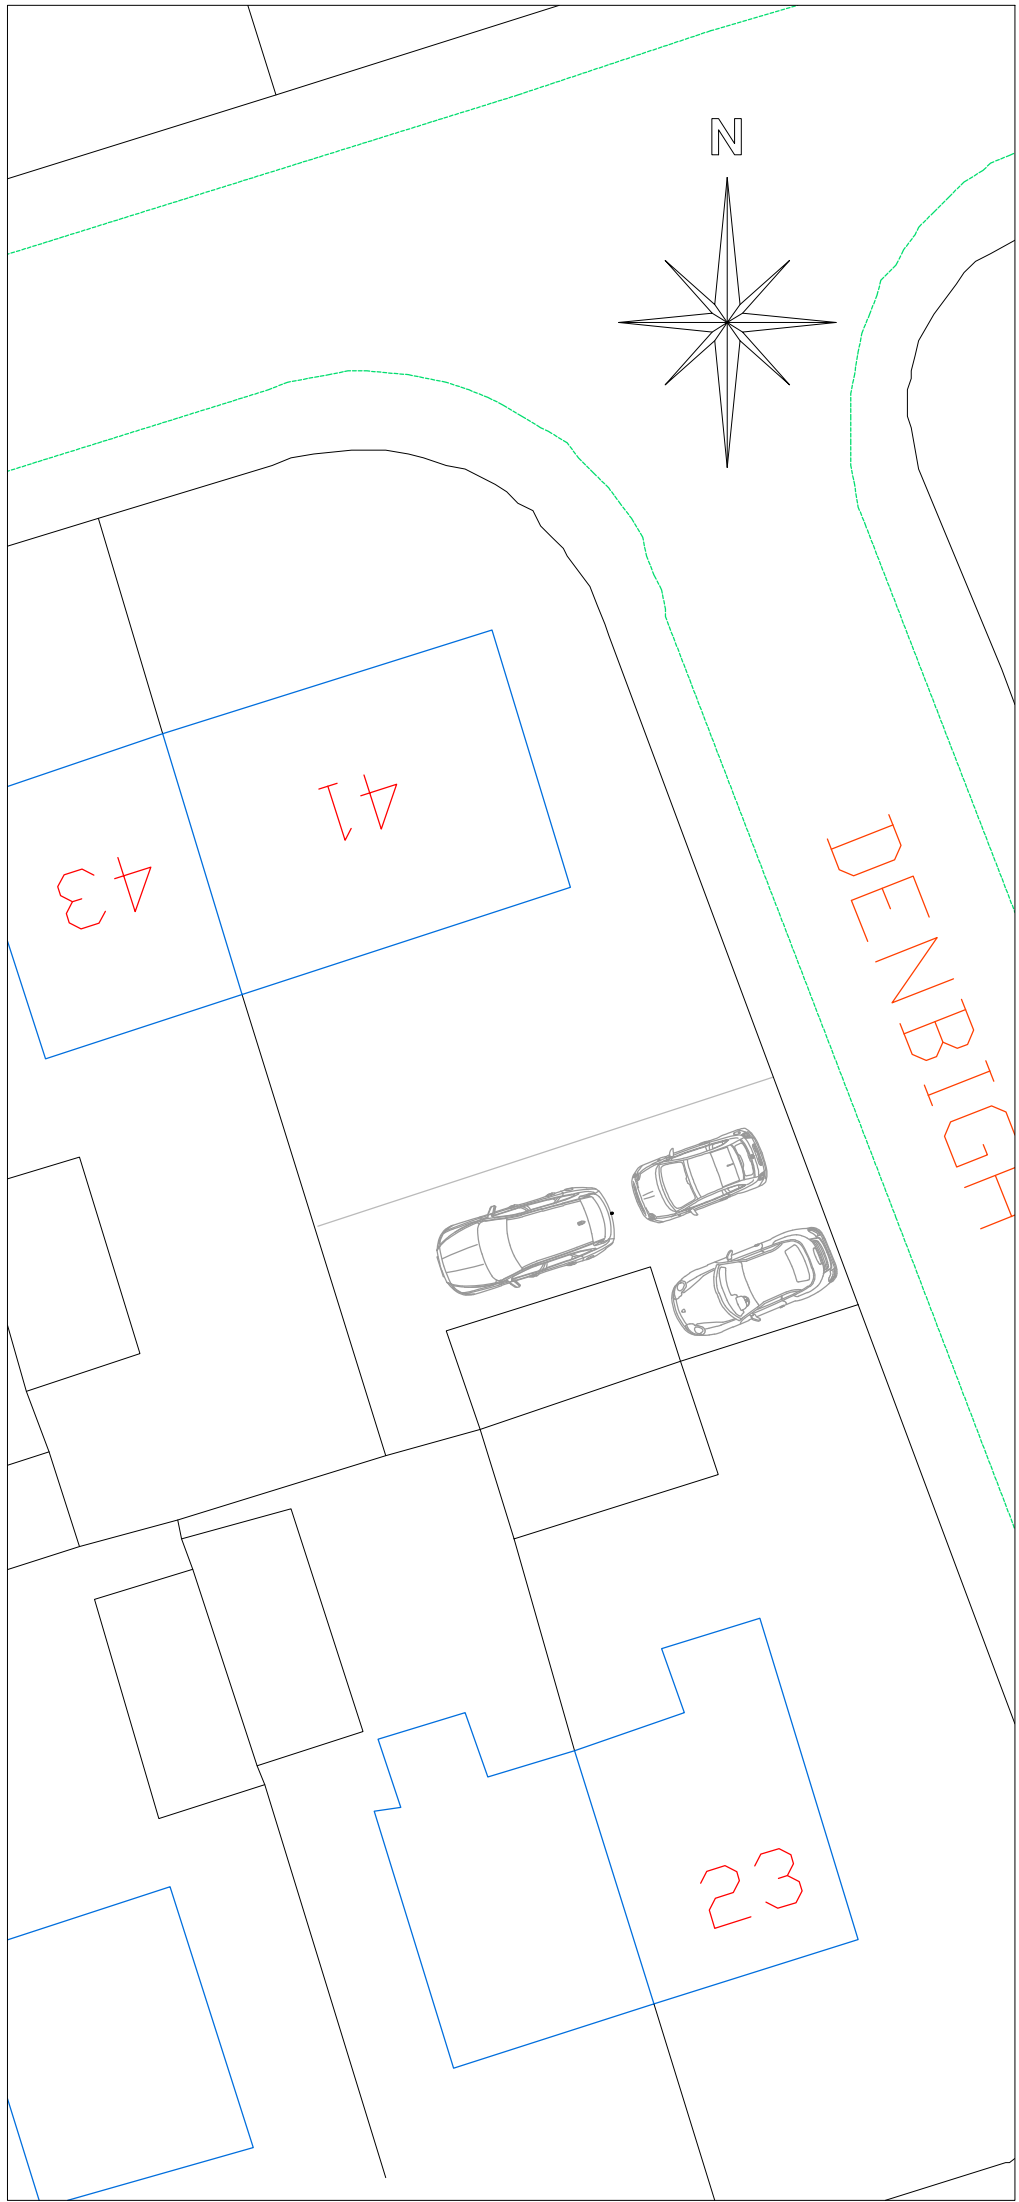

Site Plan
Scale 1:200

 CULLIS-ARCHITECTURAL-DESIGN 25 Sunningdale Close Wrexham North Wales LL13 9QU T 01978 264376 M 07791 480768 E ajones540@btinternet.com		Client	Mr. & Mrs. Johnson.		
		Drawing Title	Existing Plans & Elevations.		
		Job Title	Proposed Extension to 41 Cardigan Road, Wrexham.		
		Date	Scale	Rev	Drawn By
		March 2023	1:50, 1:500 & 1:1250 at A1		PD/01