



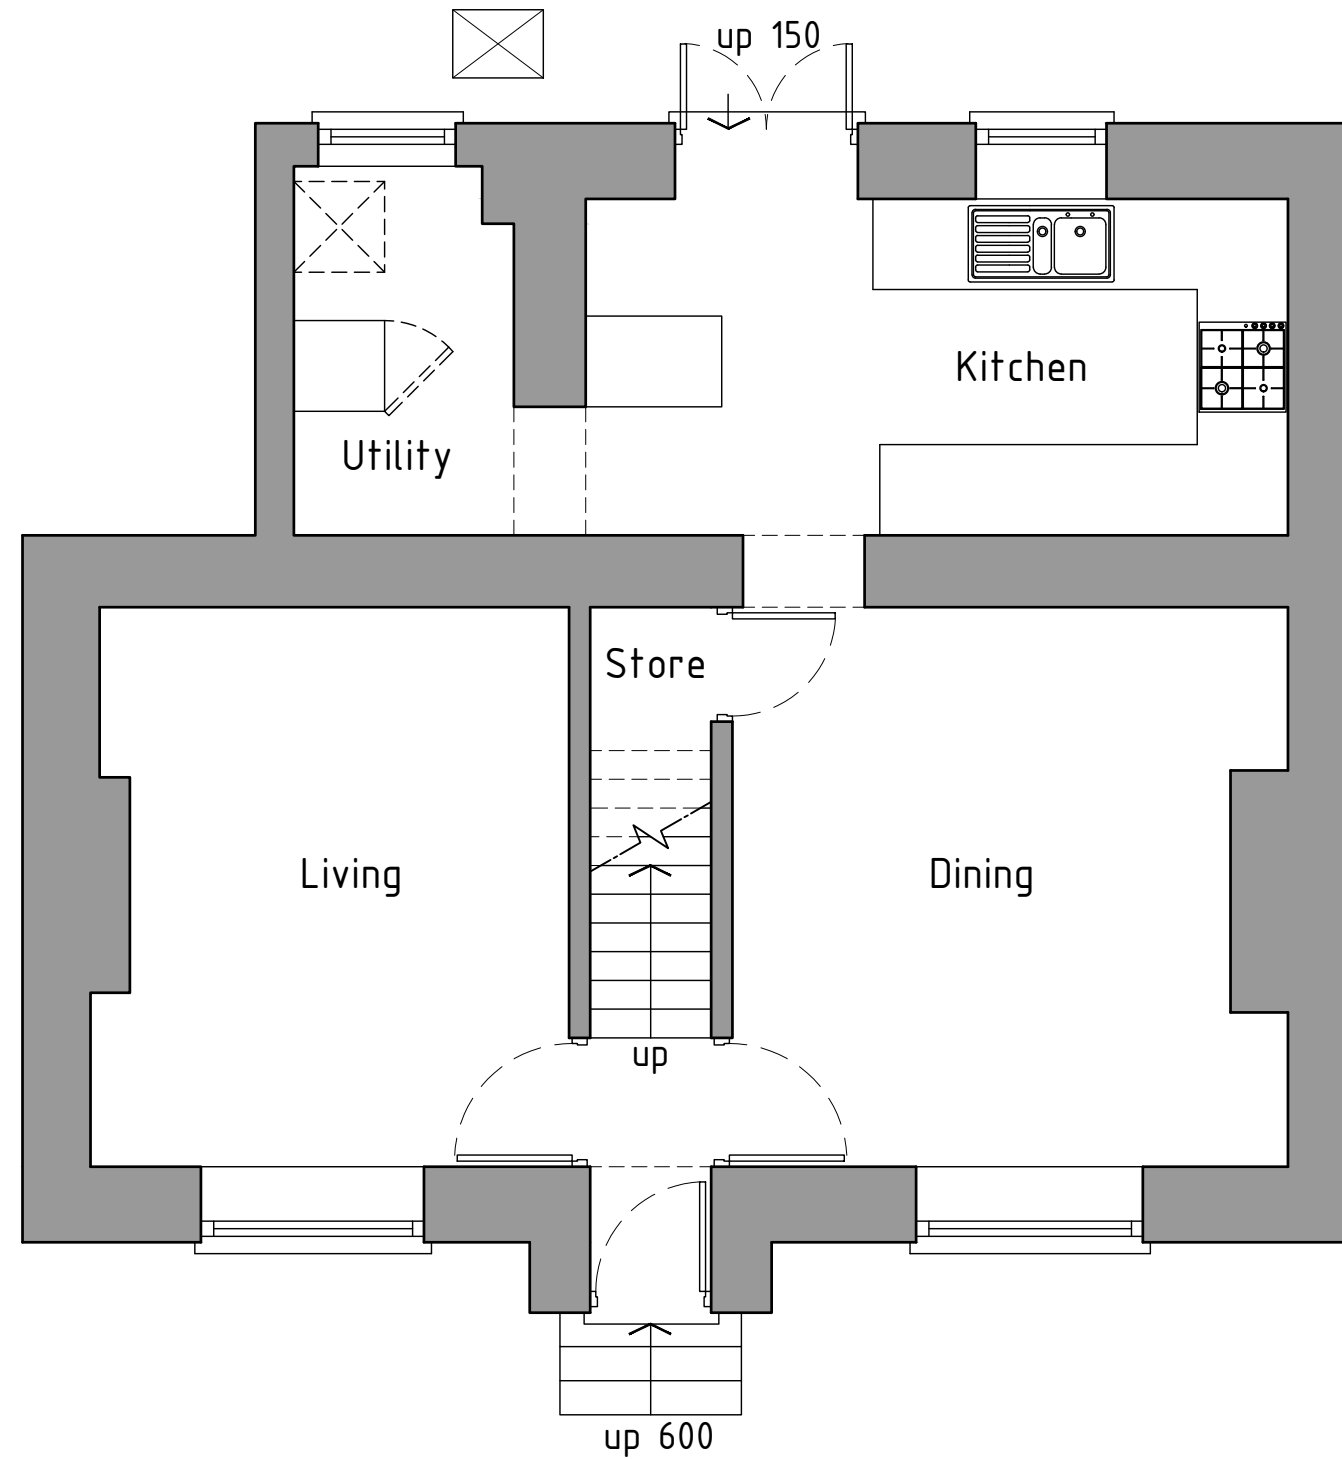

Ground floor plan 1:50

As Existing

 

Project; Rose Cottage, 21 New Road, Brynteg, Wrexham, LL11 6PD	
Title; 01-As Existing Ground floor plans	Scale (A3); 1:50
Dwg No; RC/PD/01	Date; 17.11.22
Revision;	