


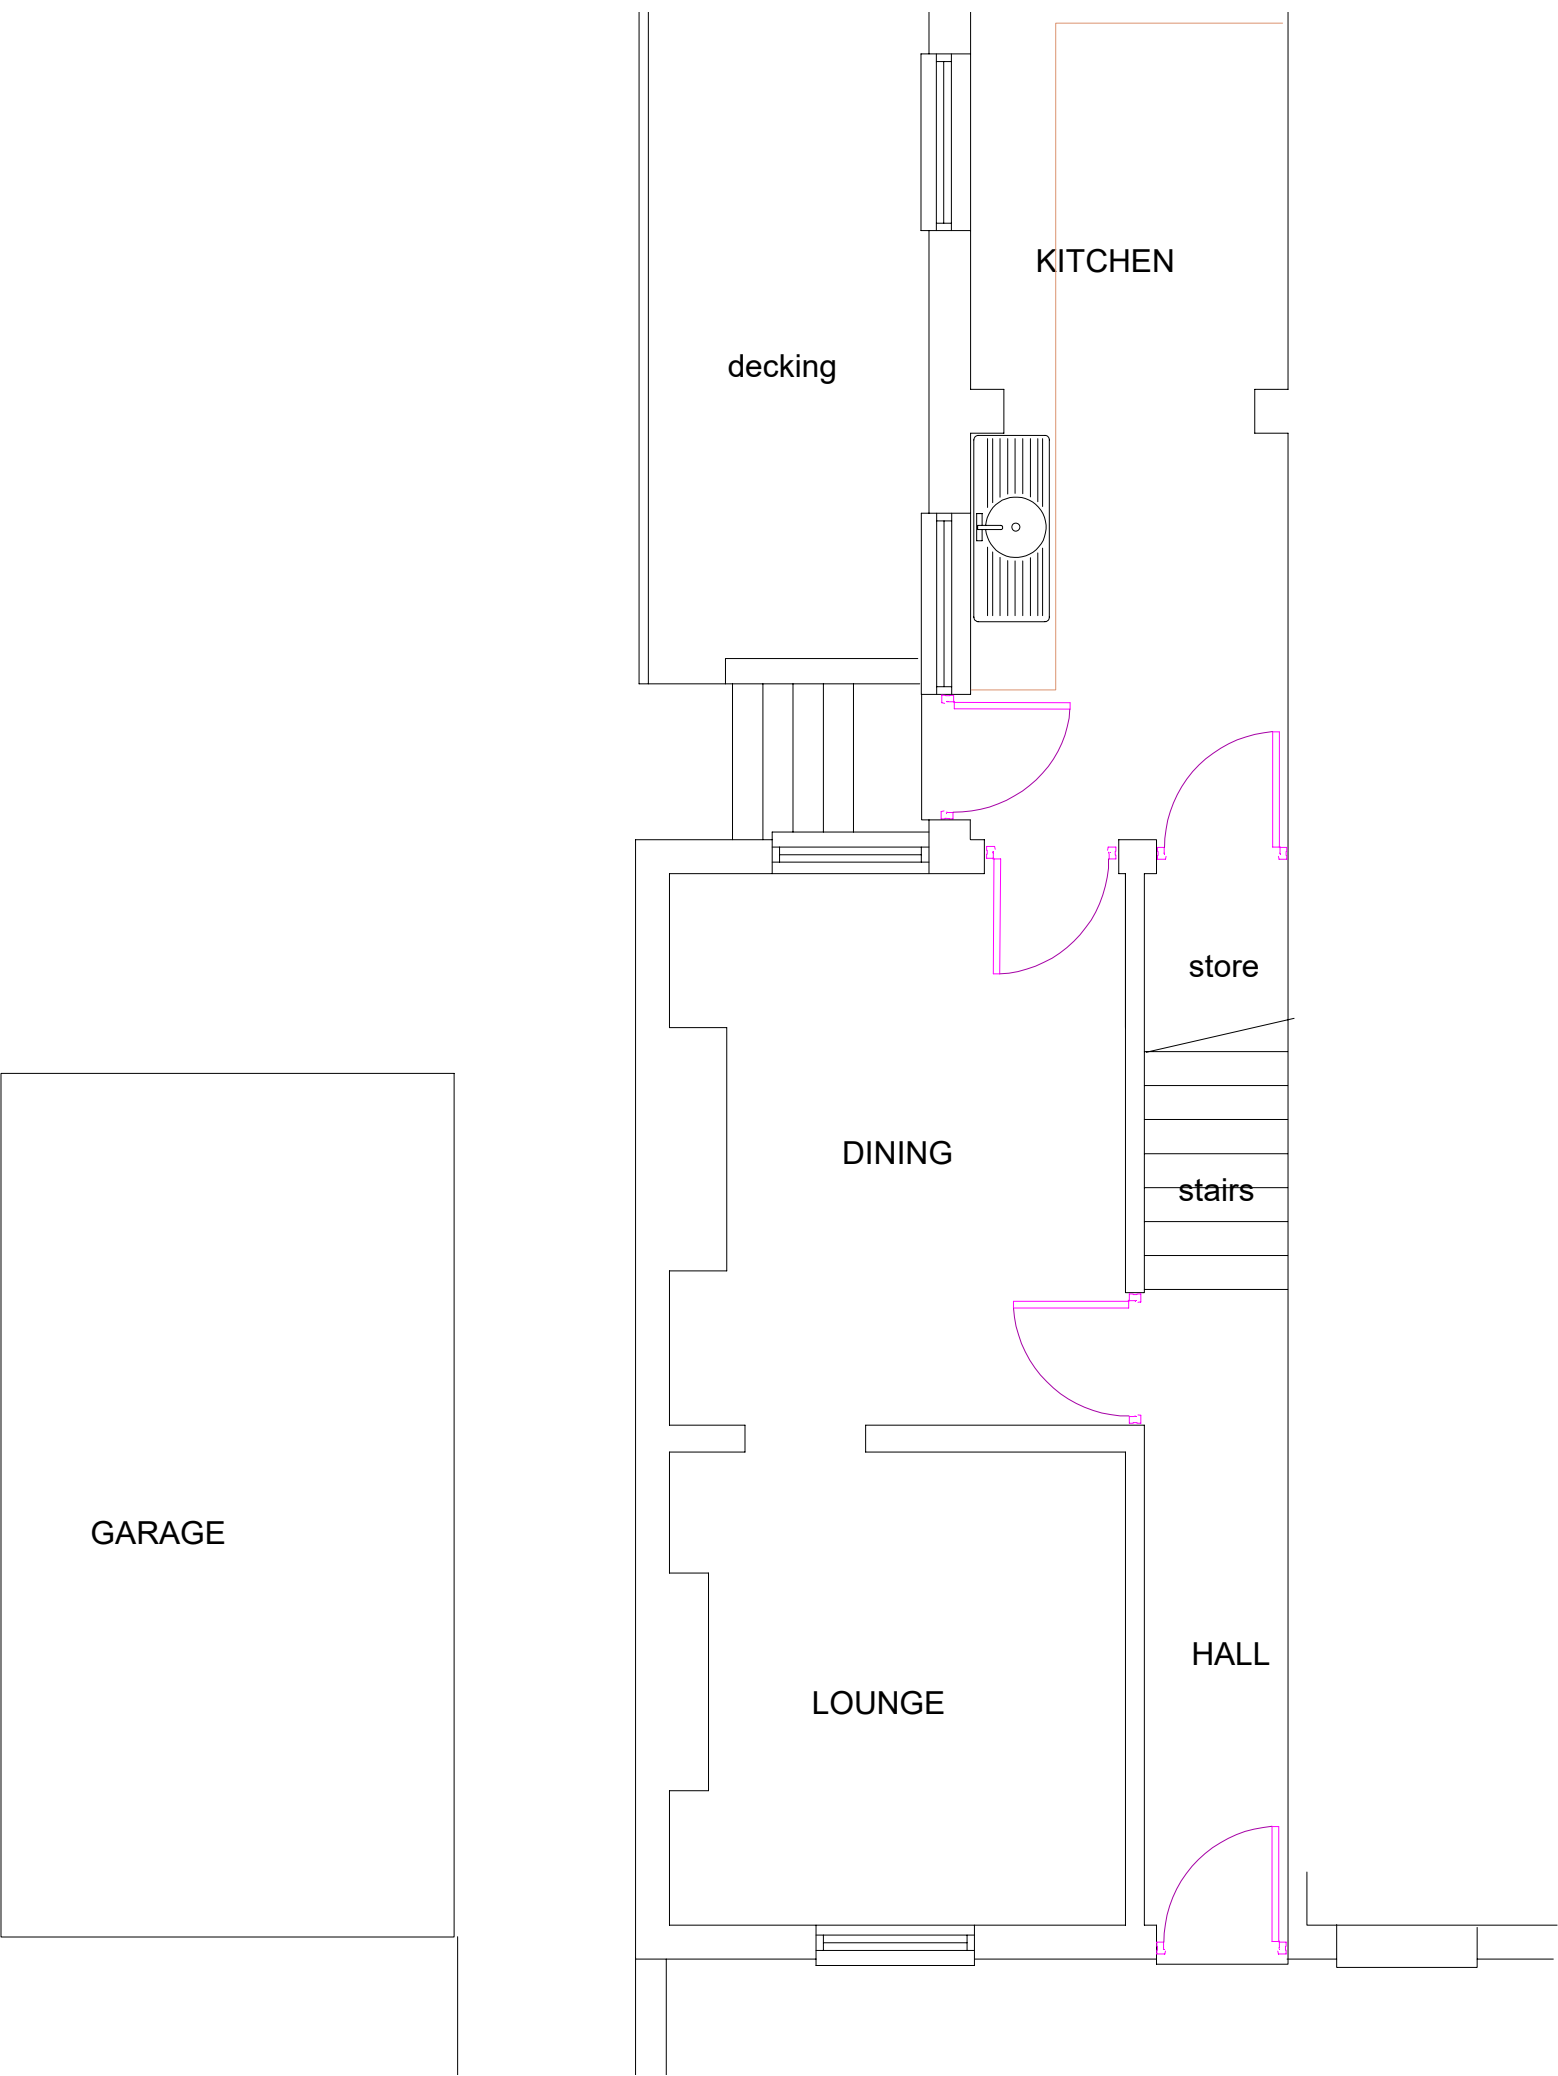

PROPOSED TWO STOREY EXTENSION AT
1 HILLSBROOK TOP TALWYN COEDPOETH LL11 3RA
FOR MR & MRS K WILLIAMS
GROUND FLOOR PLAN EXISTING

Scale 1:50 Date March 21 Dwg KW01a

Rev :