




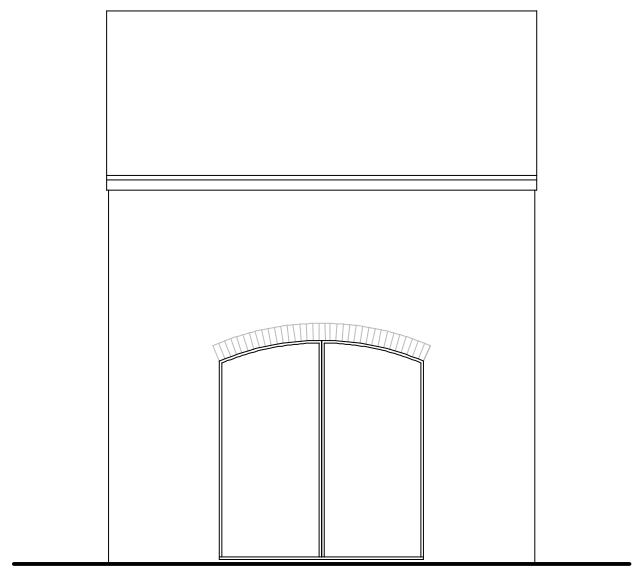


Front Elevation 1:100

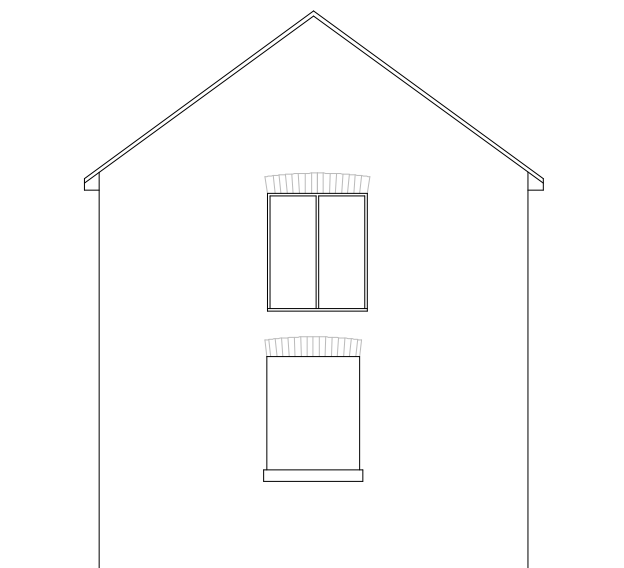


Side Elevation 1:100

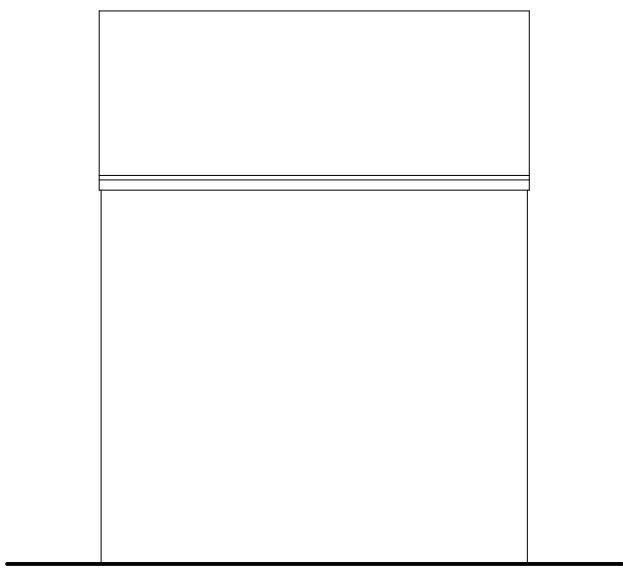


Rear Elevation 1:100

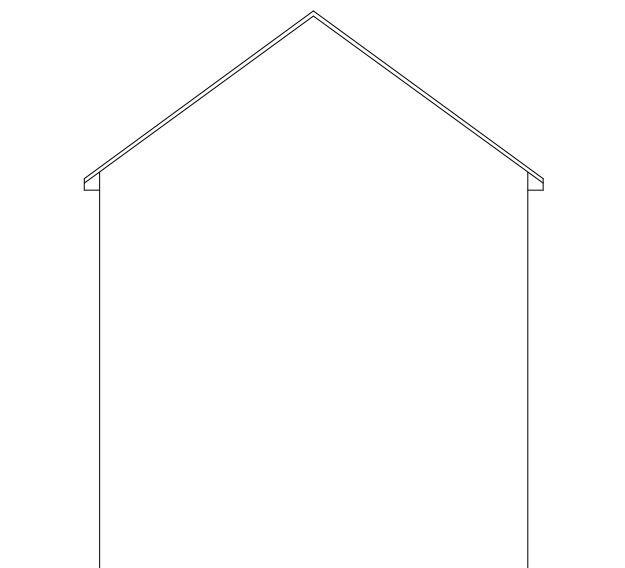

Side Elevation 1:100

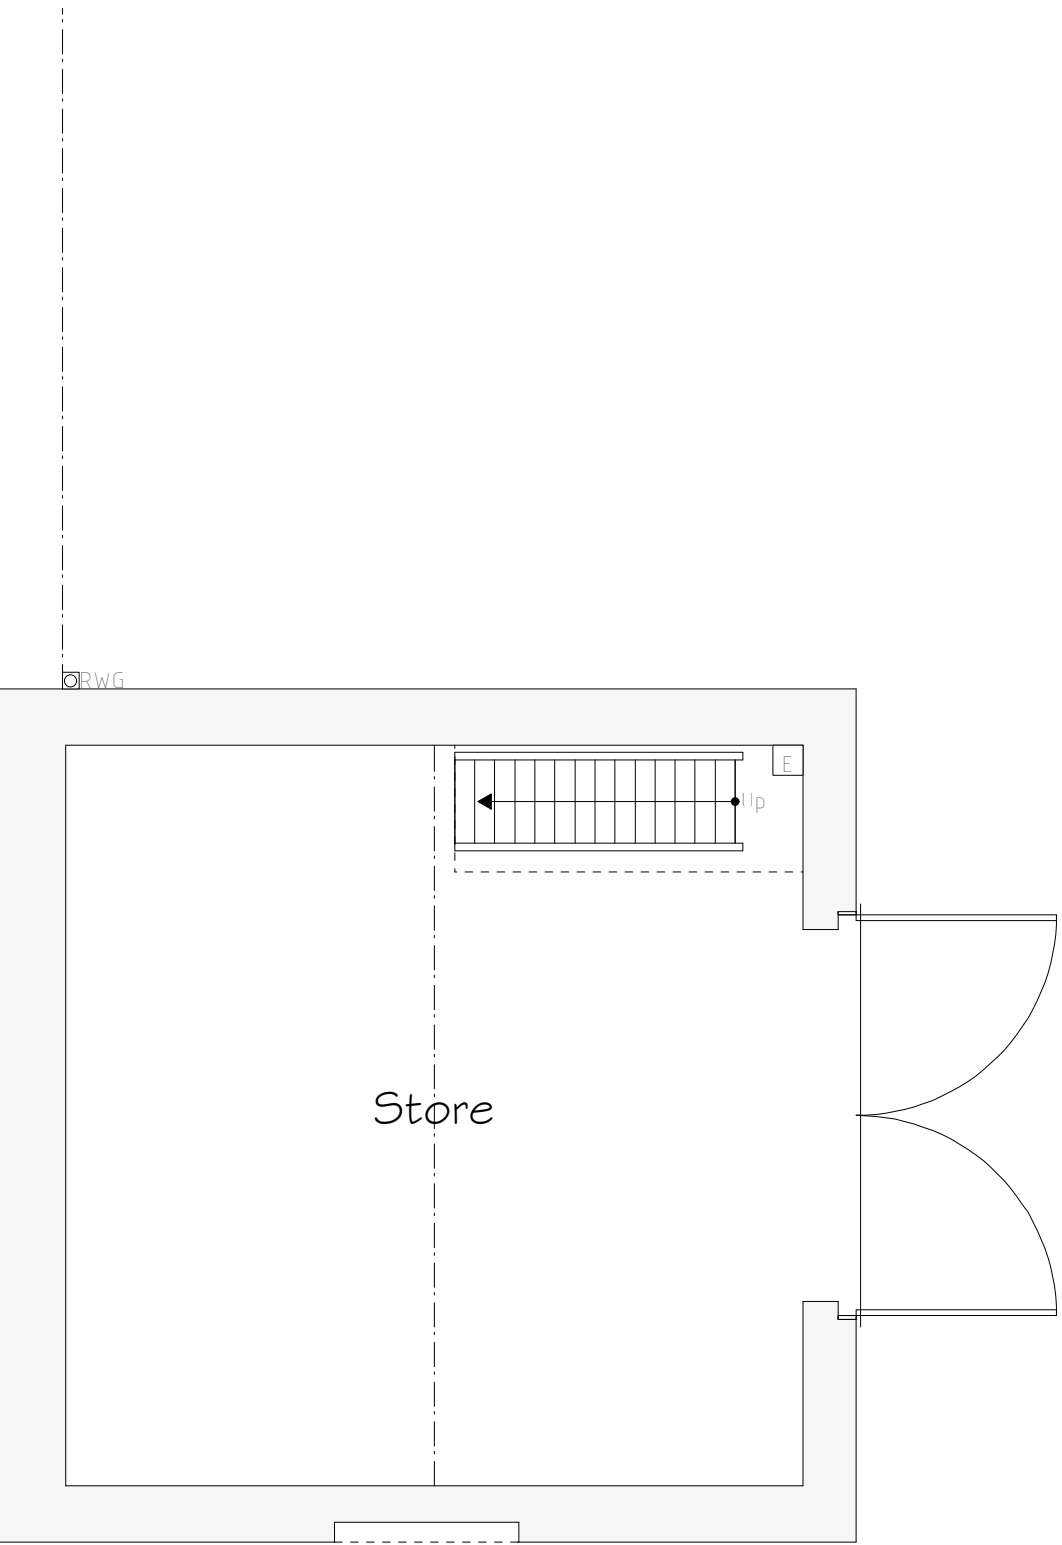

Ground Floor 1:50

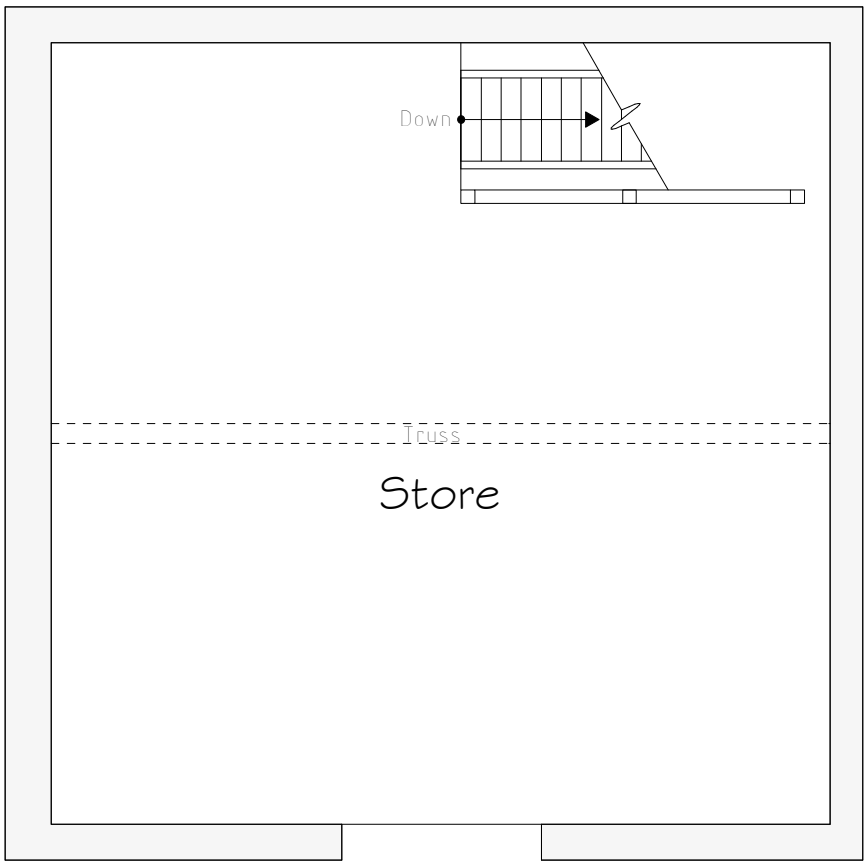

First Floor 1:50

Services Key	
MH	Existing Man Hole Position
	Existing Roof Light Position
	Existing Electric Meter Position

Rev	Date	Detail	Initial

Project: Proposed Alterations to, Ty Newedd, School Lane, Overton, LL13 OES	
Title: Existing: Barn 1	Scale: (A2) 1:50 & 1:100

Drawn By: A.Valentine	Date: March 2022
Drawing No: WC186/001	Sheet: 1 of 1

Office 3K4,
 Redwither Business Tower,
 Wrexham. LL13 9XT
 Tel: 01978 356500
 www.blueprintarchitectural.com
 © copyright all rights reserved