




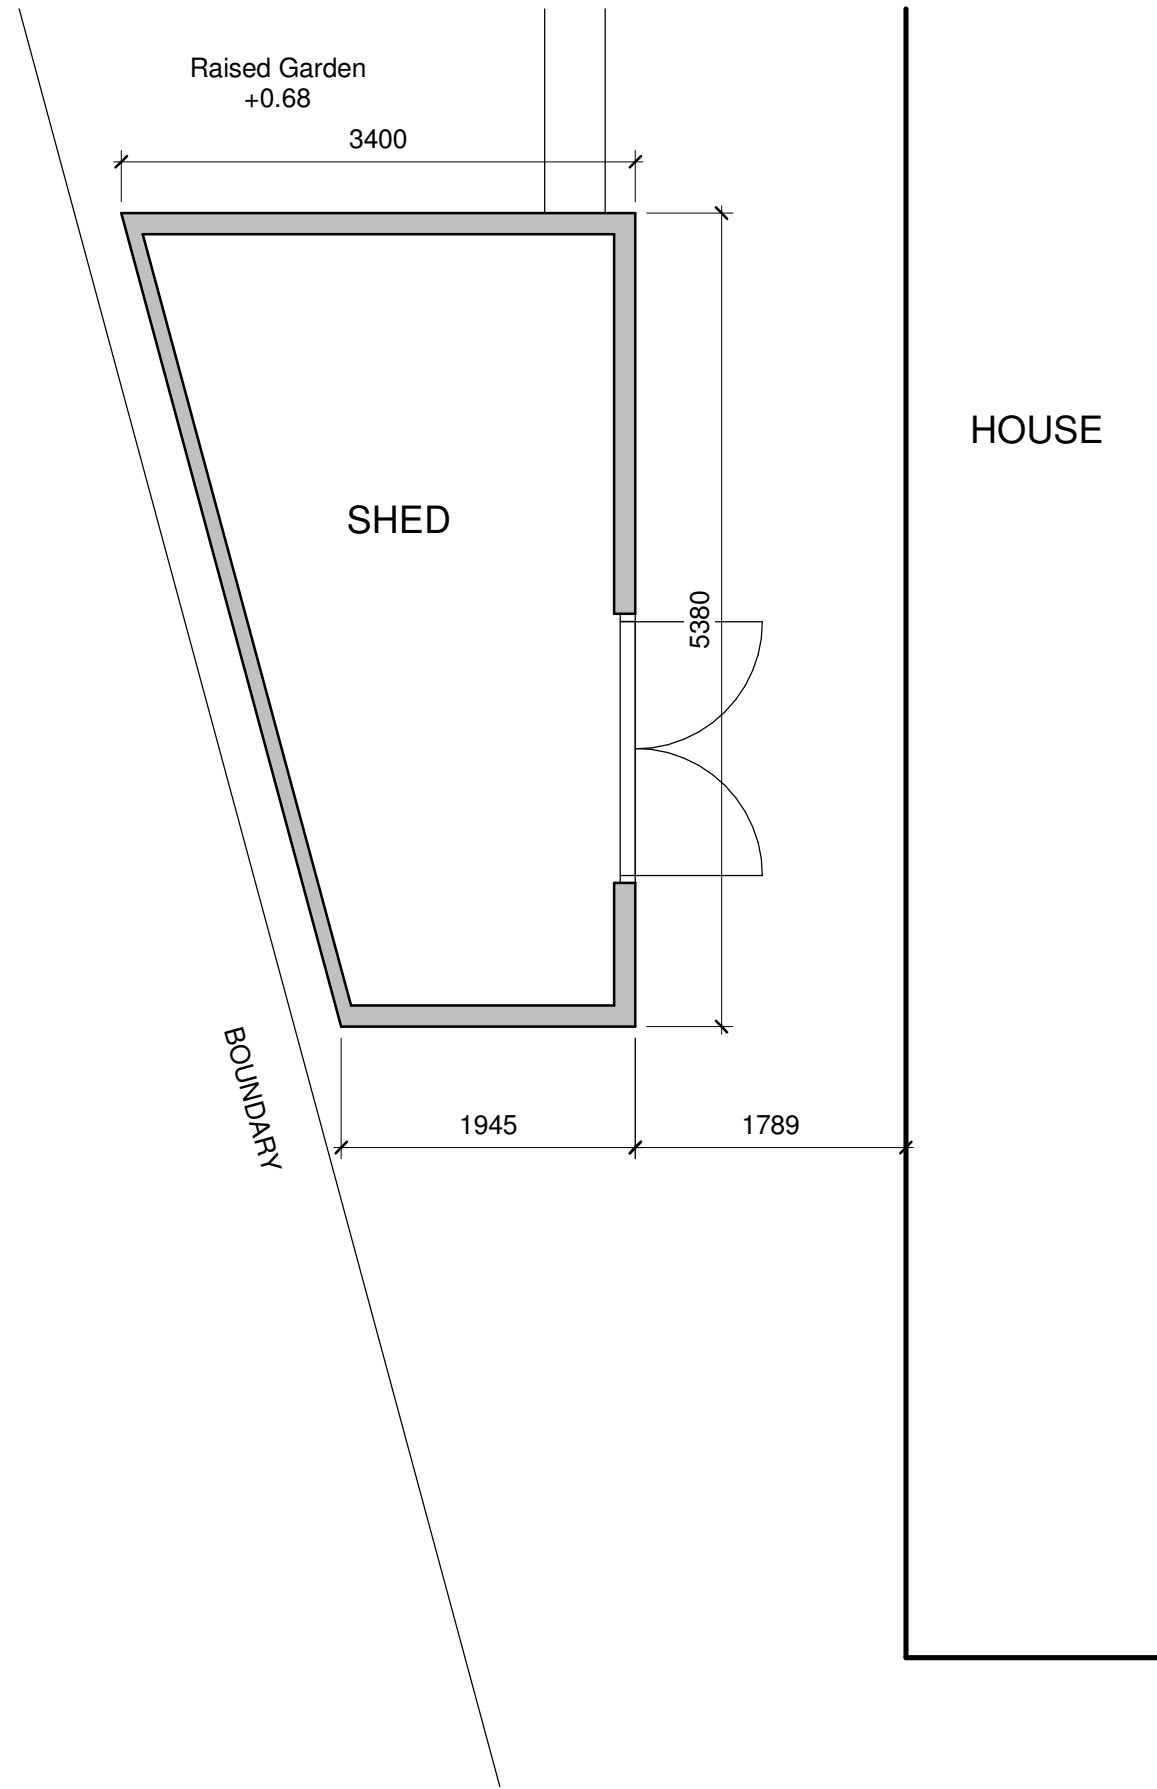


Proposed Ground Floor
1 : 50

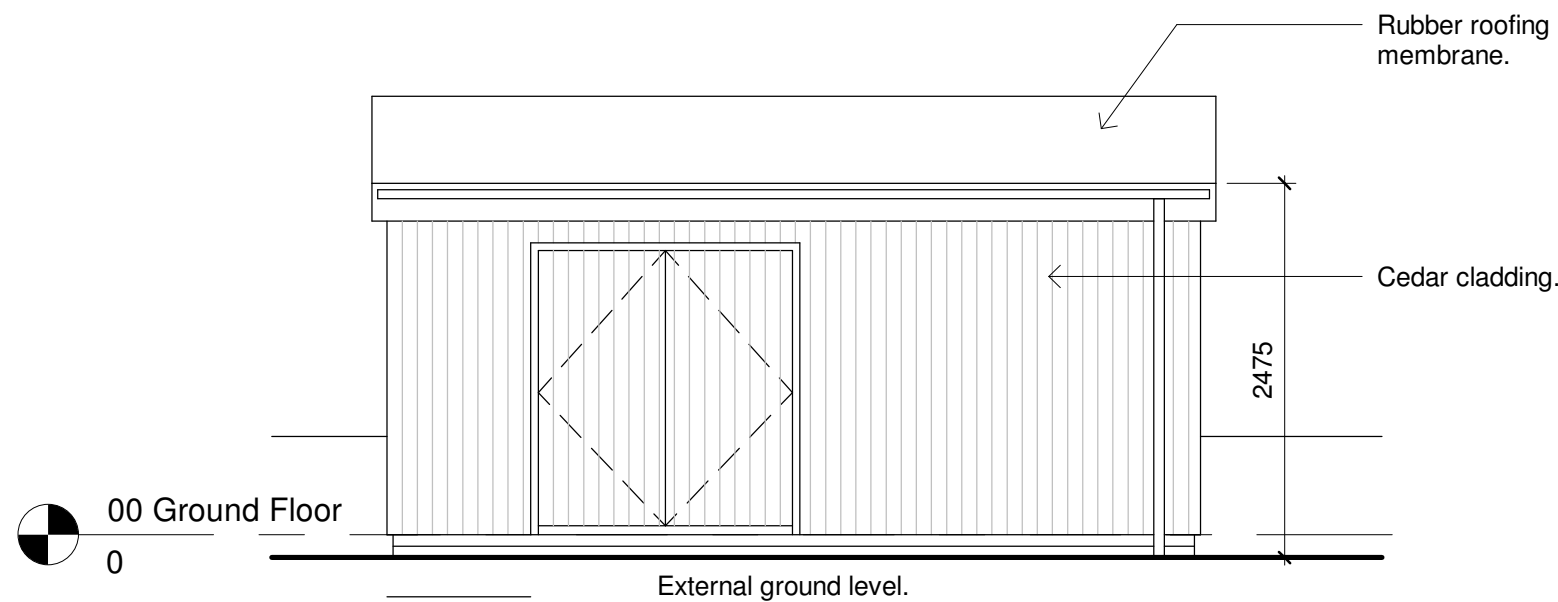


Proposed South Elevation
1 : 50

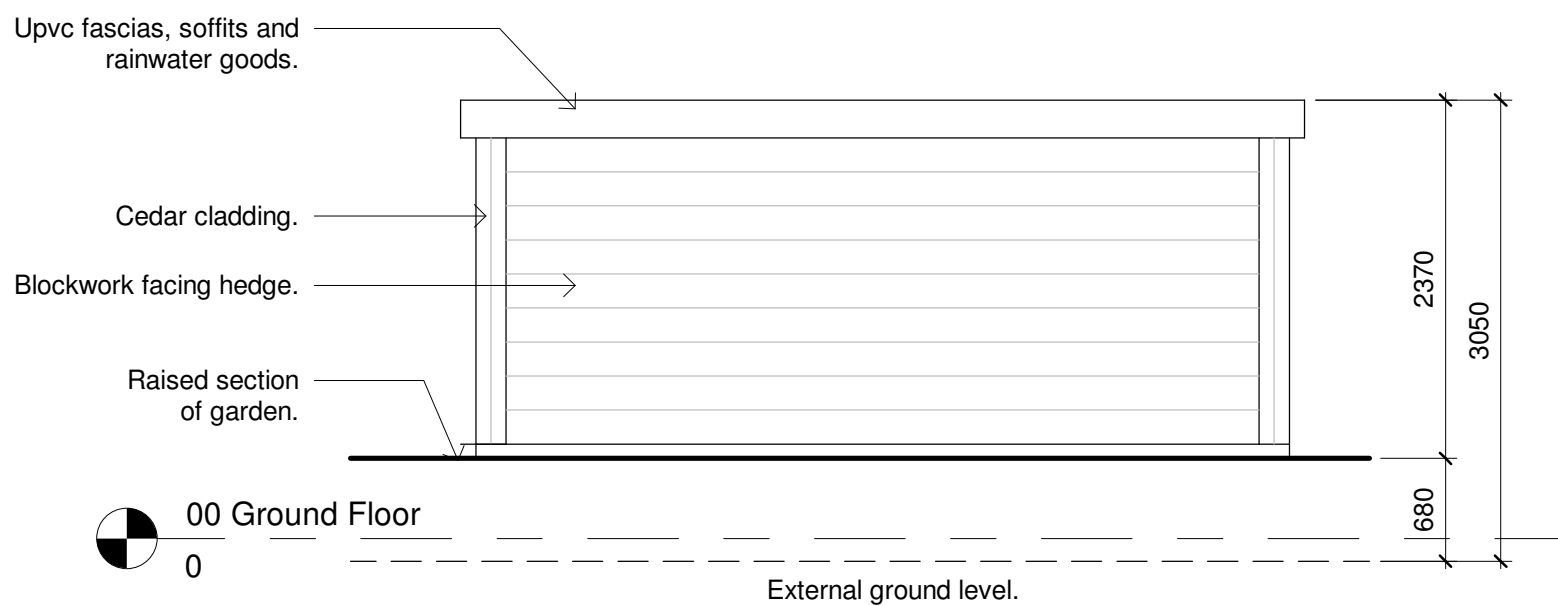

Proposed North Elevation
1 : 50

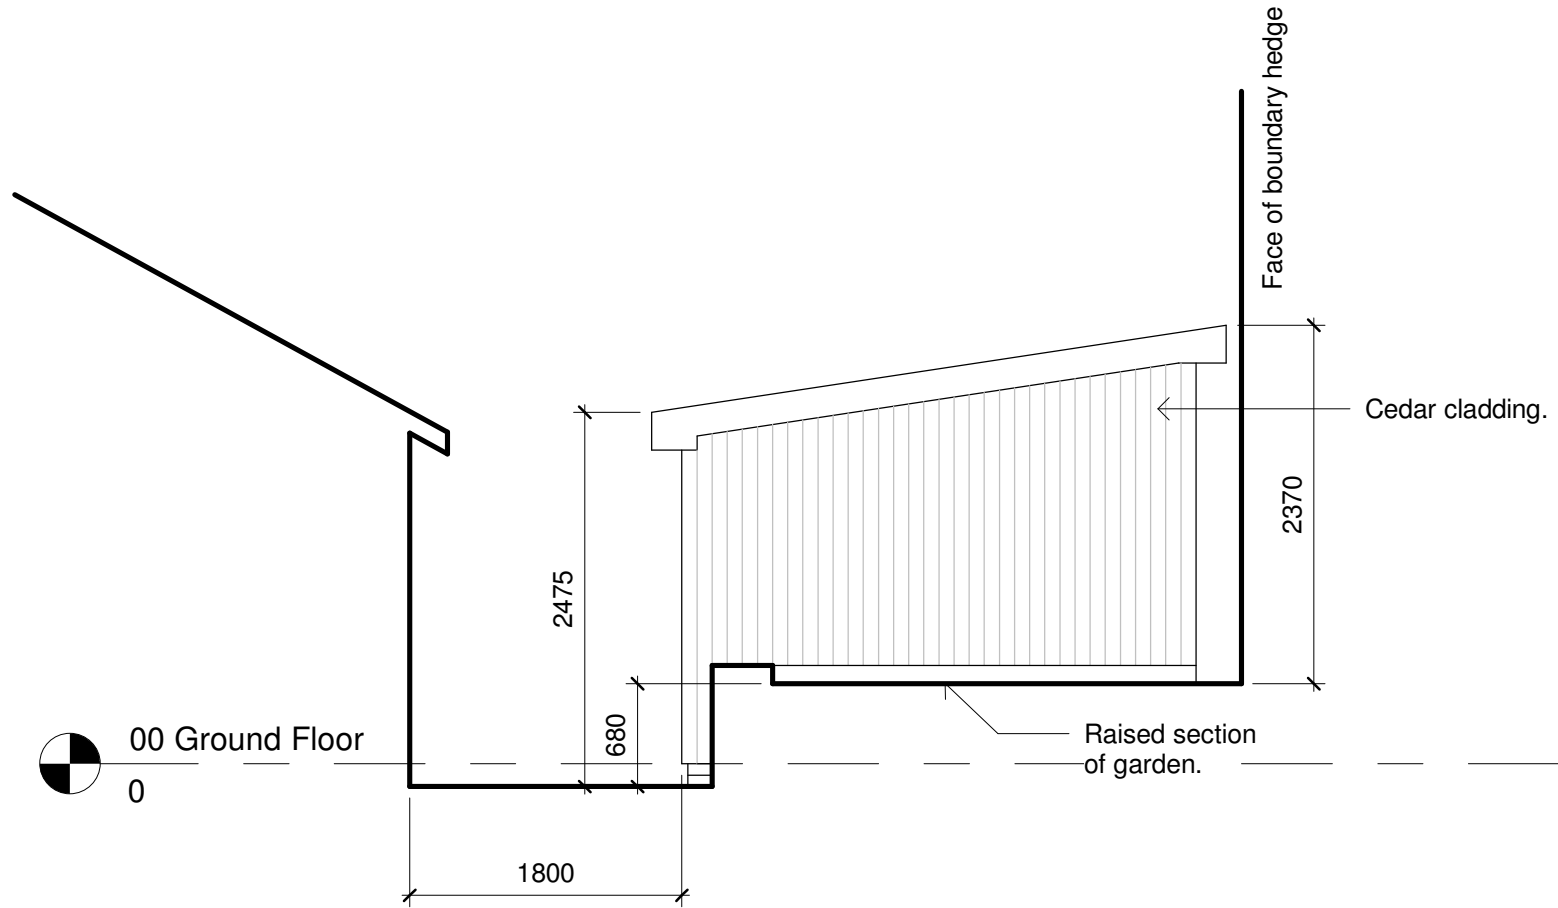

Proposed East Elevation
1 : 50

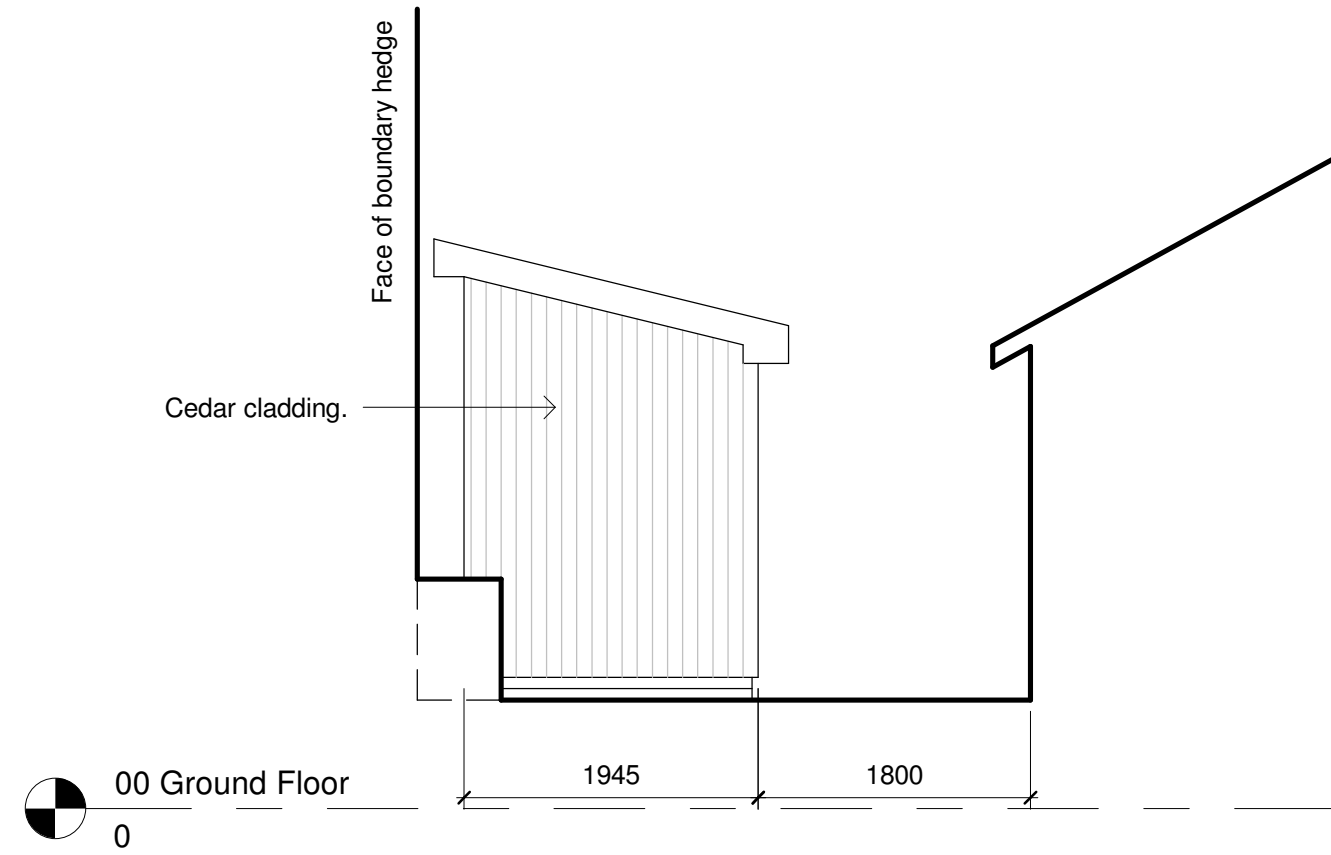

Proposed West Elevation
1 : 50



Project: Oakfields, Acrefair			
Title: Proposed Plans and Elevations			
Scale @ A1: 1 : 50	Scale @ A3: 1:100	Author: GE	Date: 08/03/23
Project Ref: 23-17	Drawing No: A102	Rev: -	