



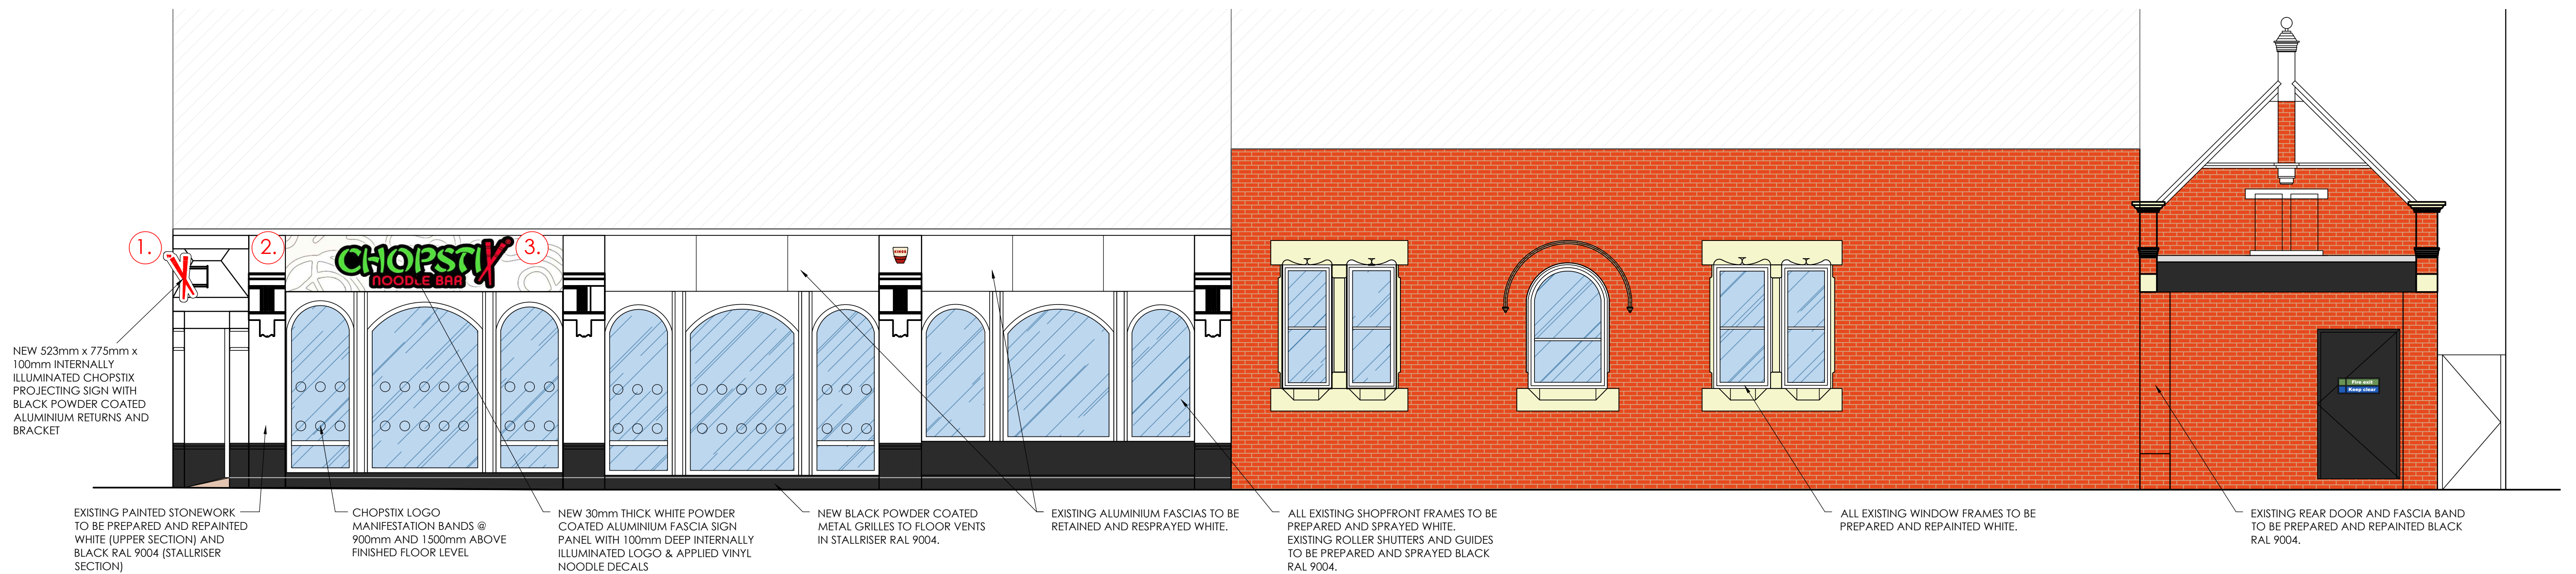


Proposed side elevation (Duke Street / Stryt Y Dug)
scale - 1:50 @ A1

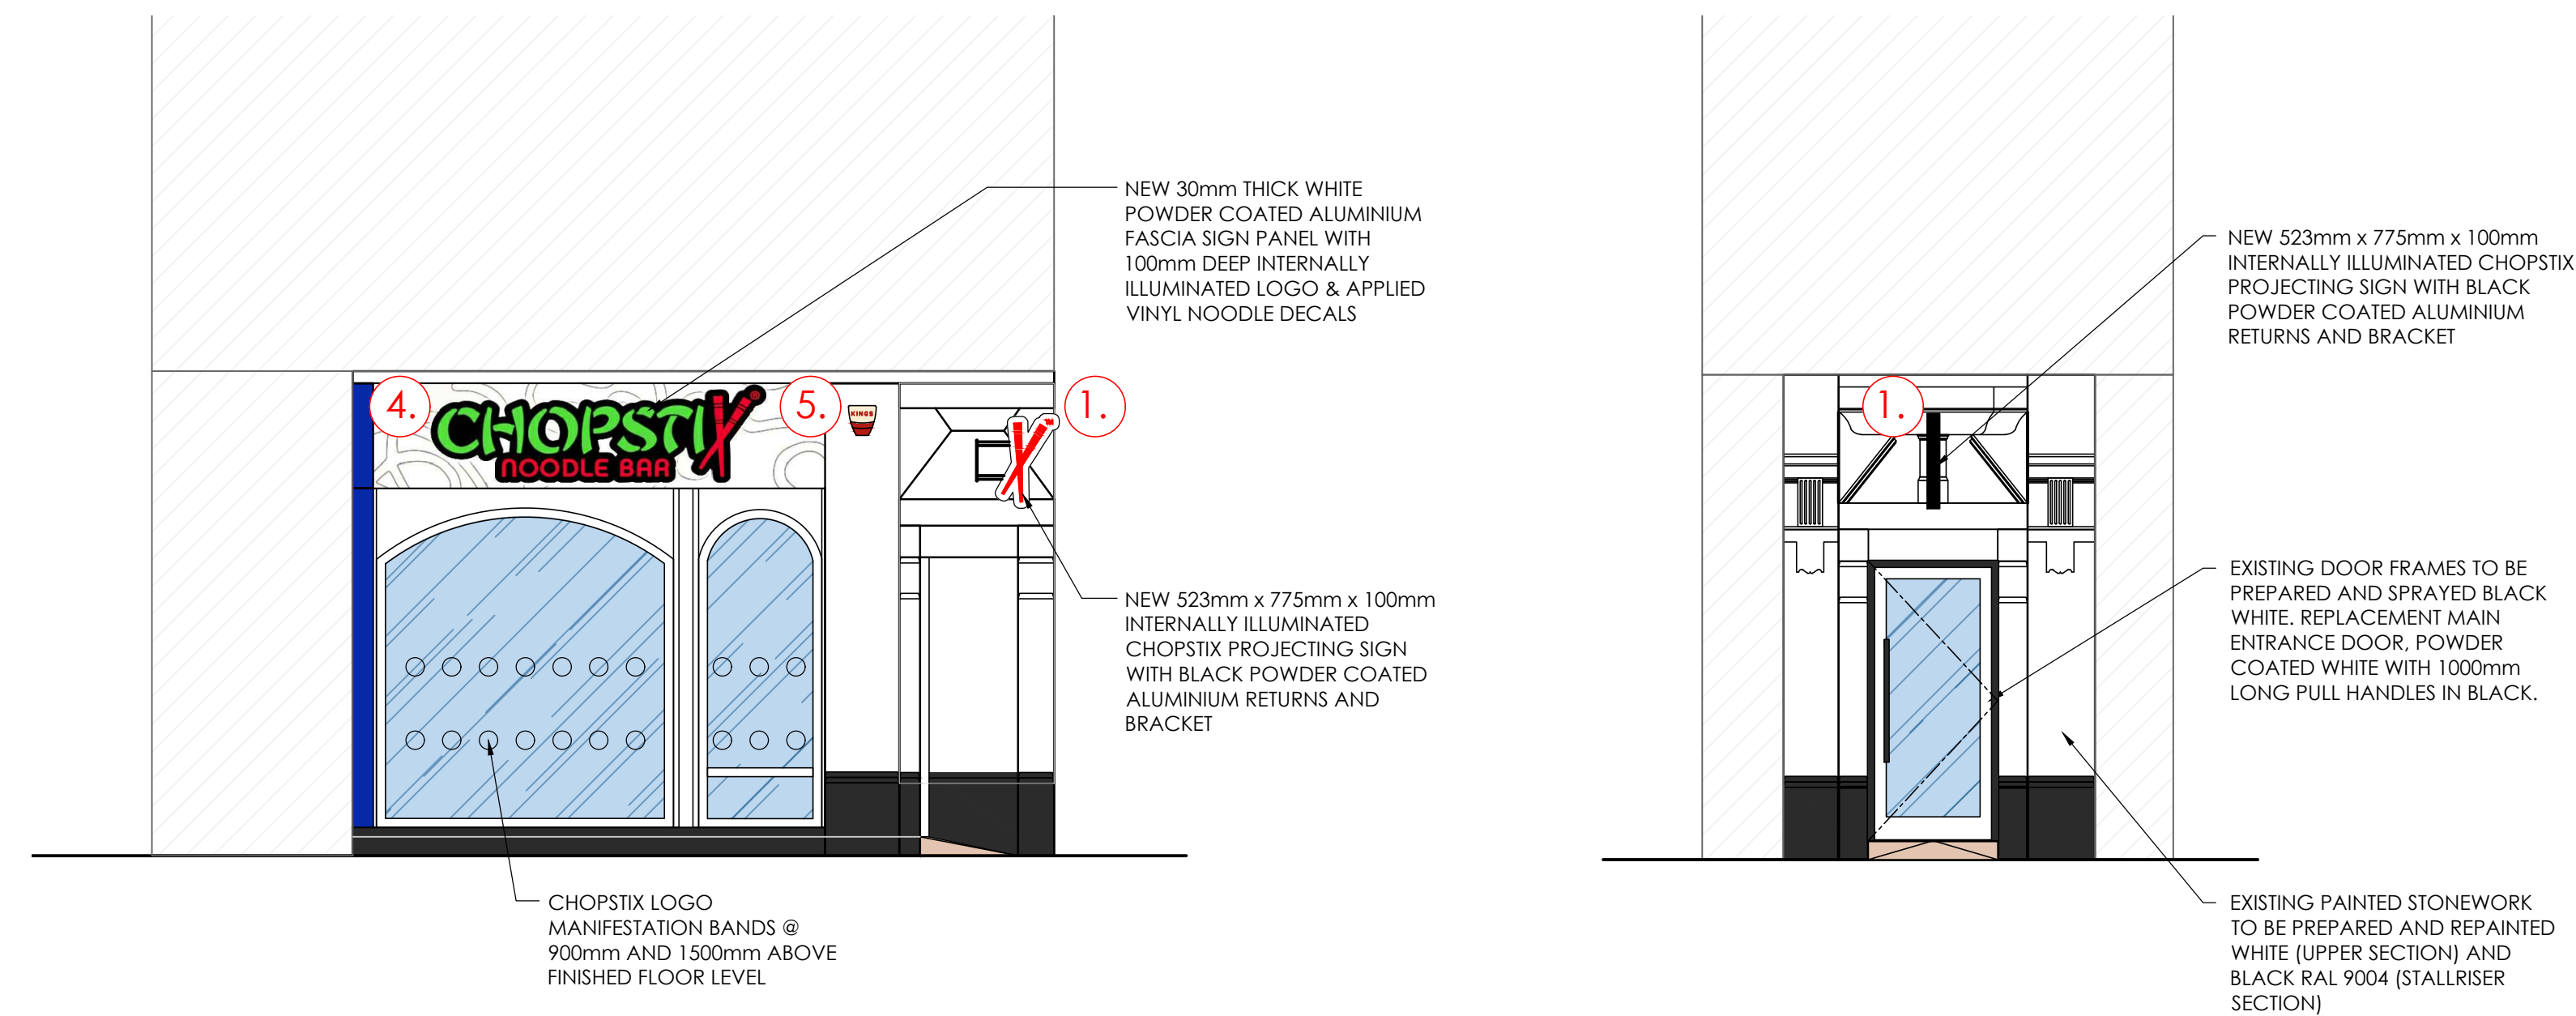


Proposed front elevation
(Regent Street / Stryt Y Rhaglaw)
scale - 1:50 @ A1

Proposed corner elevation
scale - 1:50 @ A1

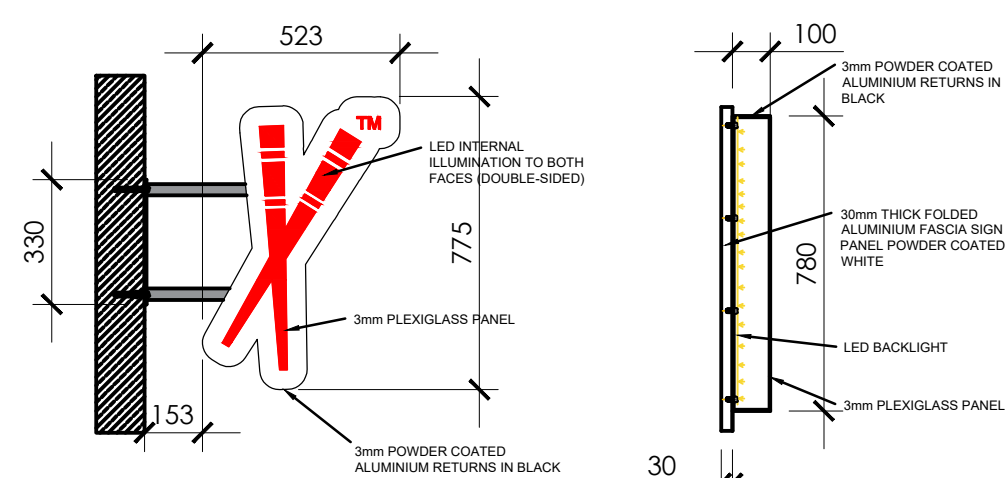


projecting sign
elevation

fascia sign
section

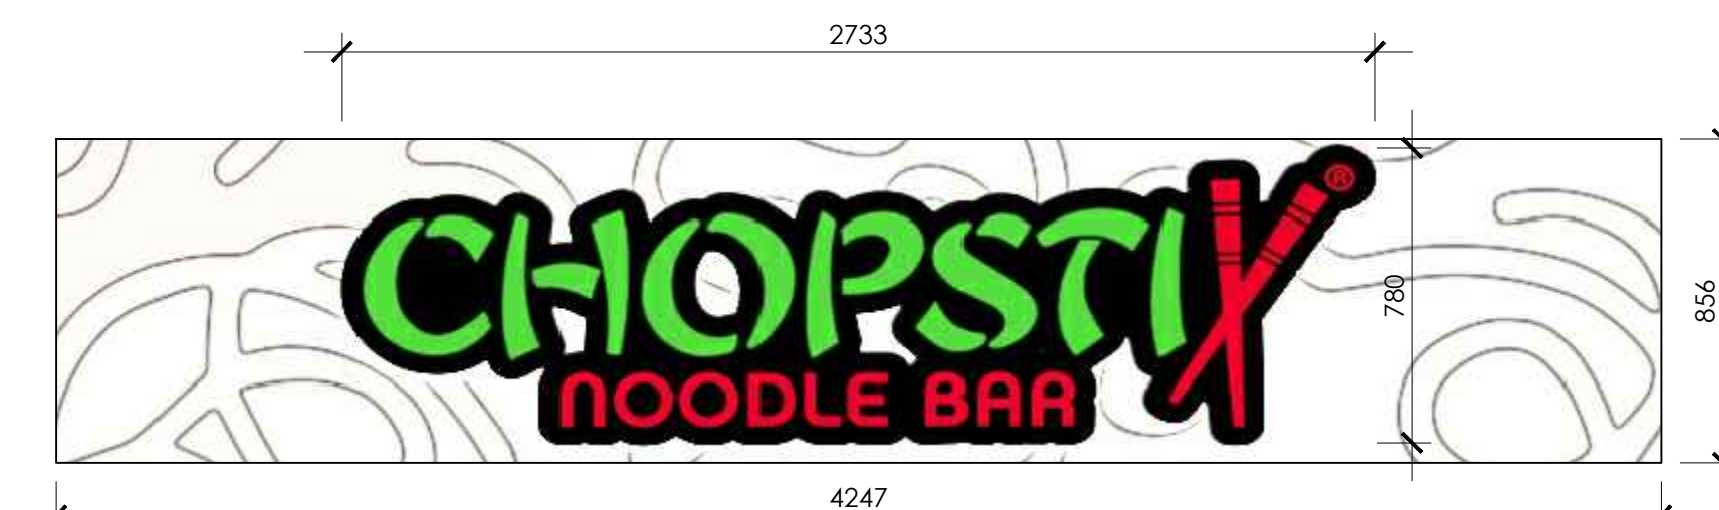

Duke Street/Stryt Y Dug fascia elevation

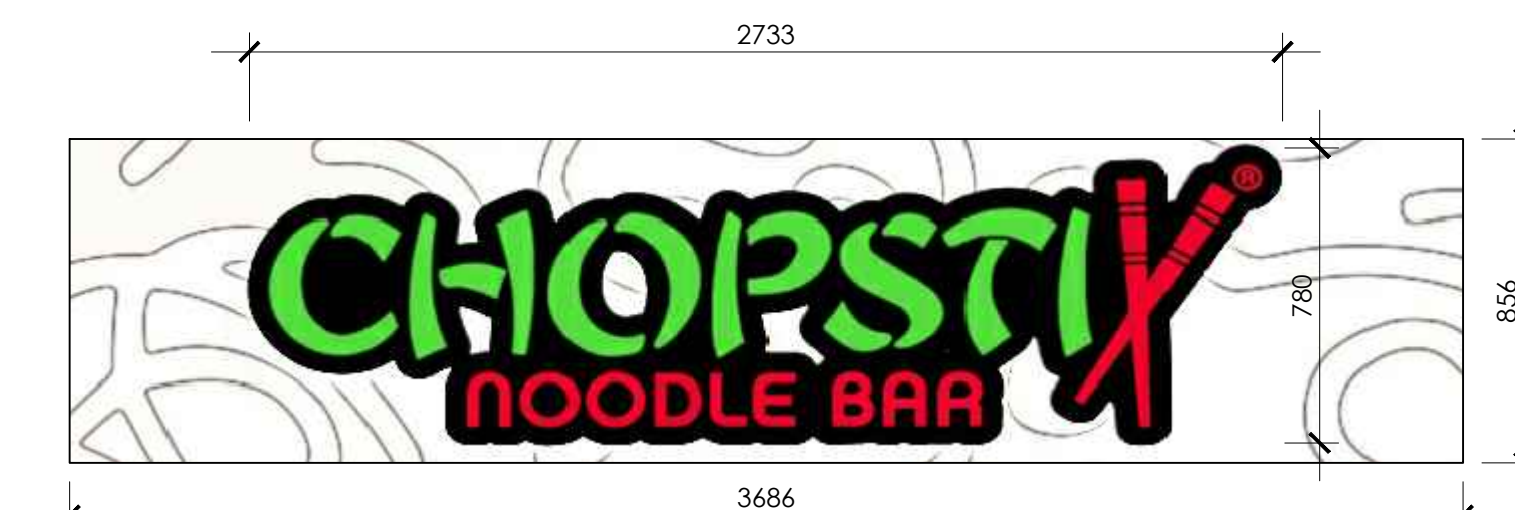

Regent Street/Stryt Y Rhaglaw fascia elevation

Proposed signage details
scale - 1:25 @ A1

© copyright 2022

This drawing and the copyrights and patents therein are the designer's property and may not be used or reproduced - only under contract. All rights reserved.

ALL DIMENSIONS TO BE CHECKED ON SITE.

DO NOT SCALE FROM THIS DRAWING EXCEPT FOR THE PURPOSES OF LOCAL AUTHORITY PLANNING

rev	date	description
B.	23/01/23	new side access door removed; proposed external signage and repair works added
A.	17/10/22	repositioned new side access door

Frank Belshaw
Building Surveyors Limited

wheatley springs barn, wheatley lane road,
barrowford, nelson, lancashire, BB9 6GS.
tel no. (01282) 699668. fax no. (01282) 602447.

HIGH STREET STORE

store address
WREXHAM
40-42 REGENT STREET
WREXHAM
LL11 1SA
client
SPARTA FOODS

drawing title
PROPOSED
EXTERNAL ELEVATIONS

drawn by	checked	date
PAY	----	05/09/22
store no.	scale	
0000	1:50 @ A1	
drawing no.	FB ref.	revision
0000/2022/G04	2022/81	B