




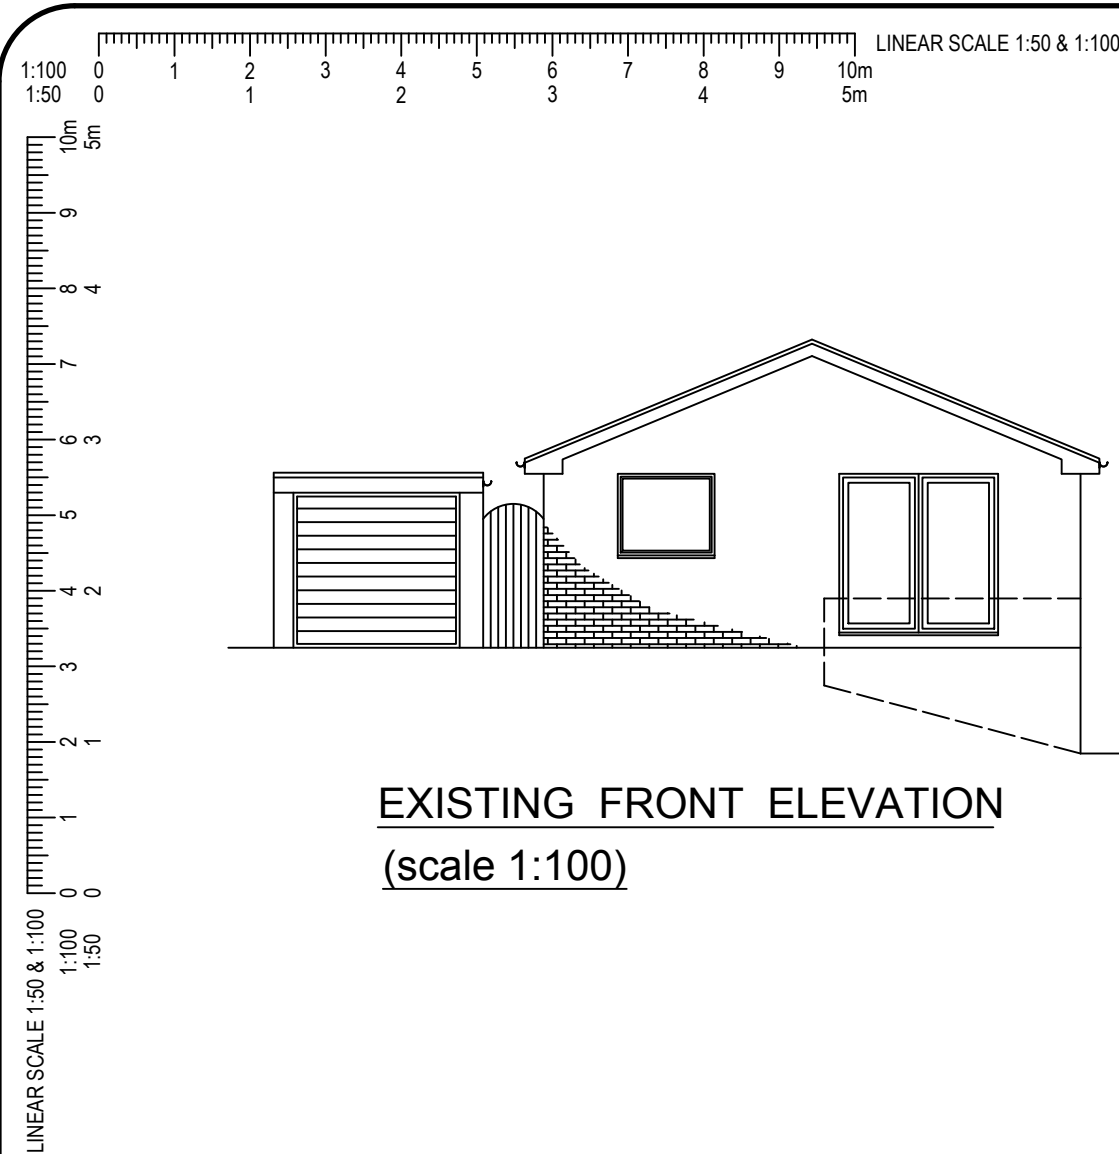


EXISTING FRONT ELEVATION
(scale 1:100)

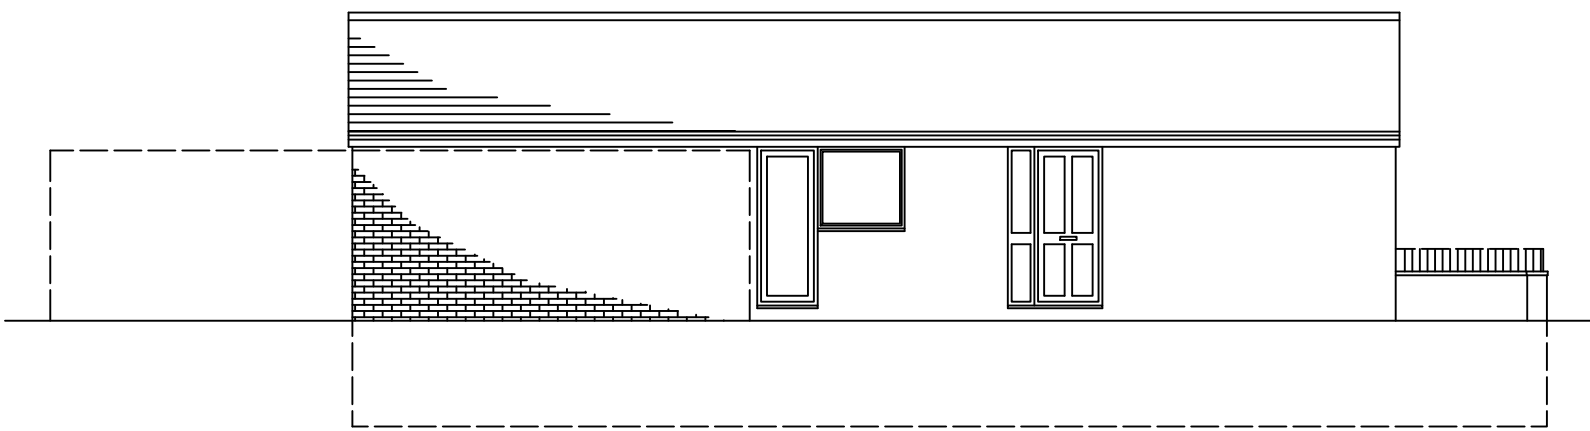


EXISTING SIDE ELEVATION
(scale 1:100)

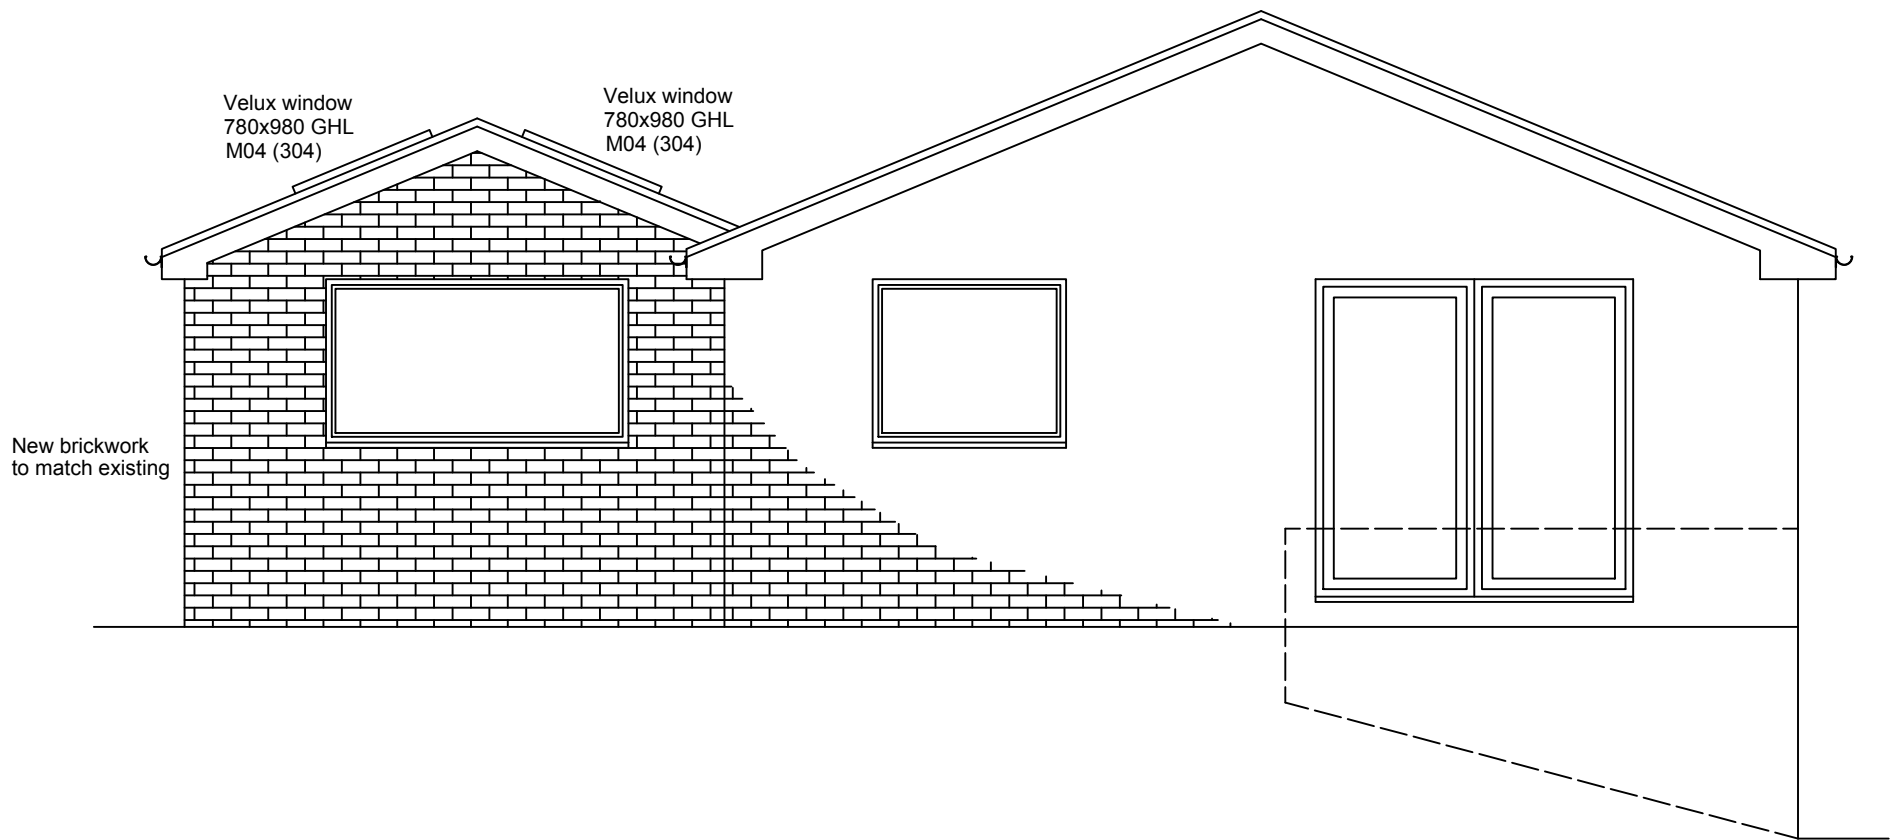


PROPOSED FRONT ELEVATION
(scale 1:50)

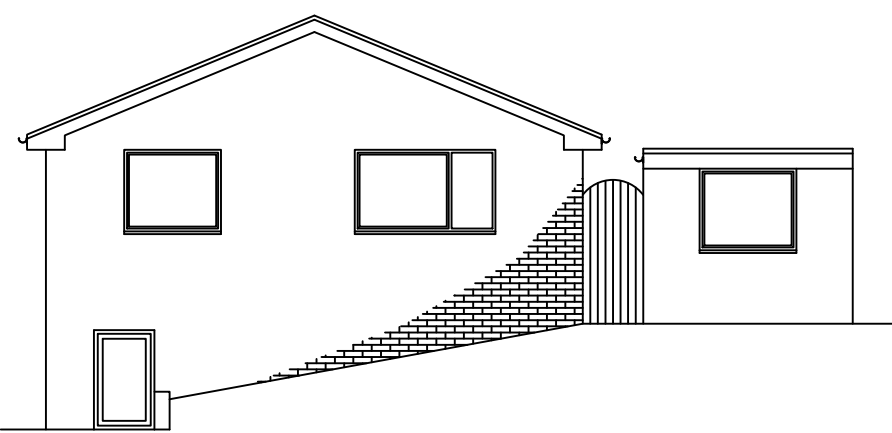


EXISTING REAR ELEVATION
(scale 1:100)

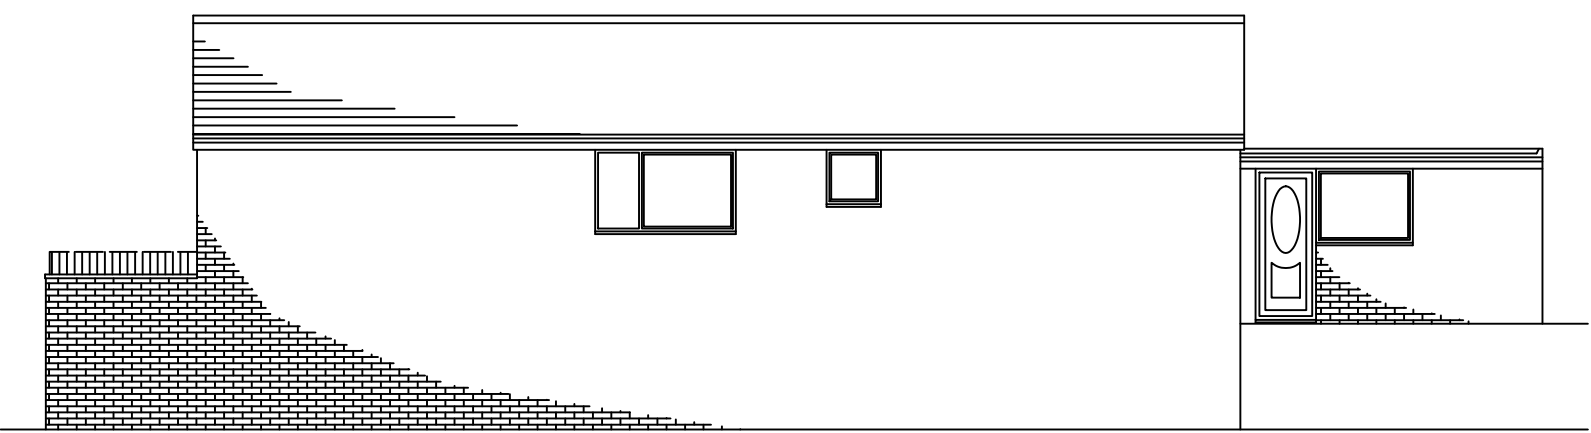


EXISTING ADJ. SIDE ELEVATION
(scale 1:100)

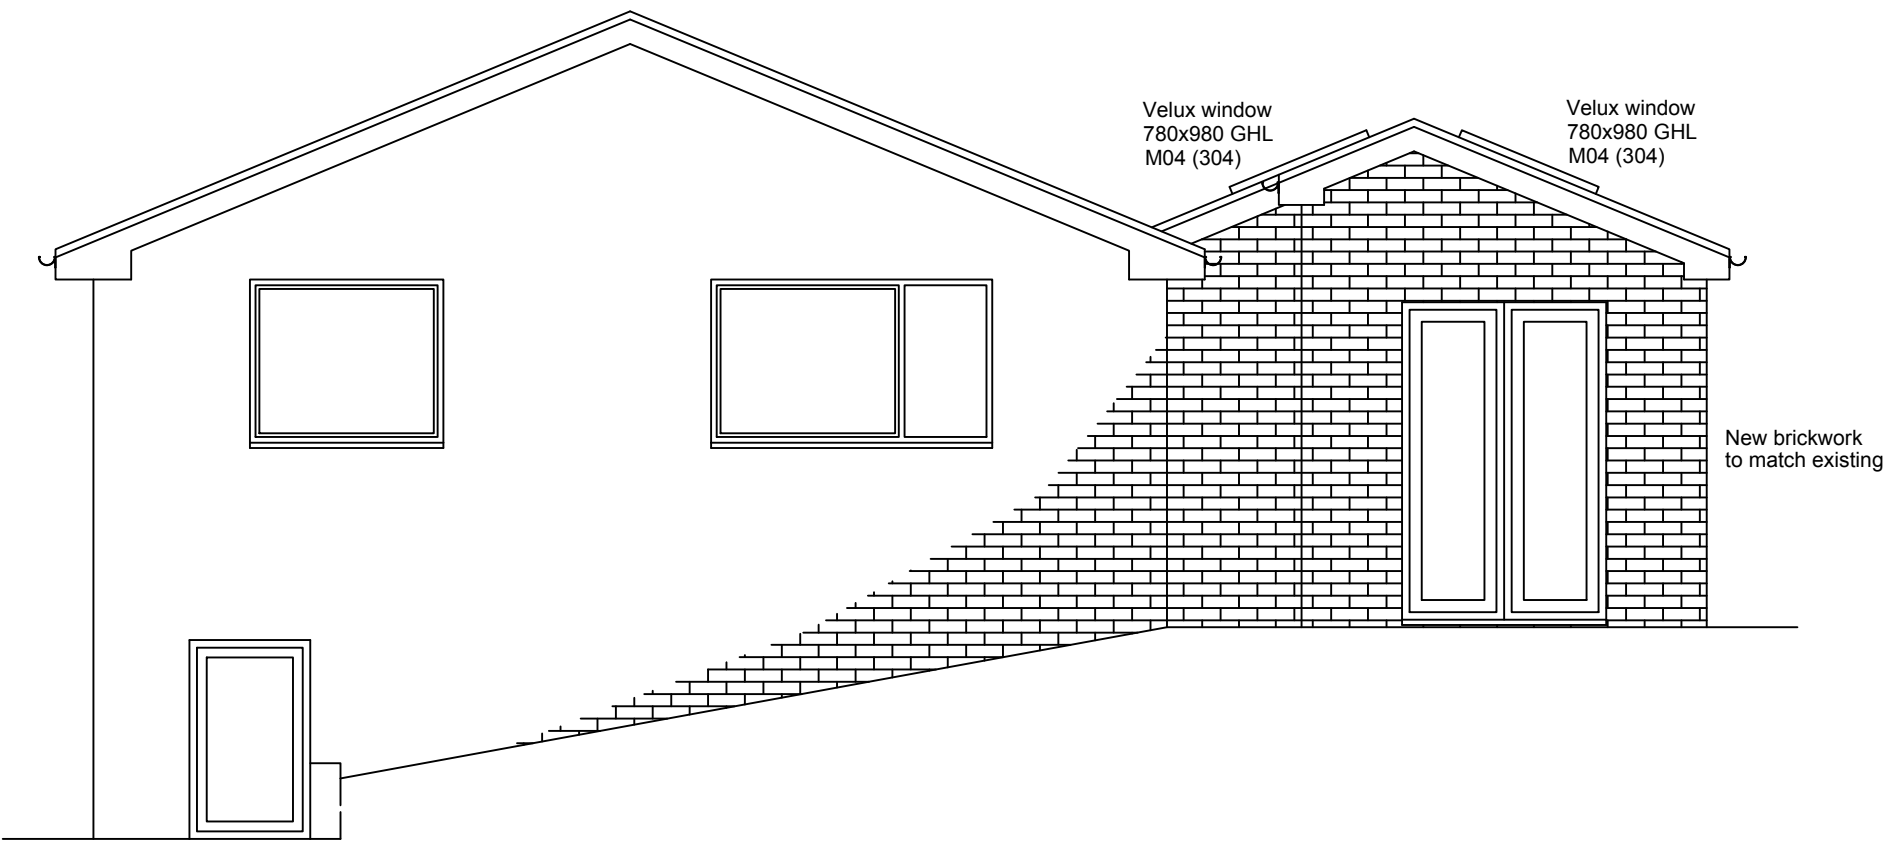

PROPOSED REAR ELEVATION
(scale 1:50)

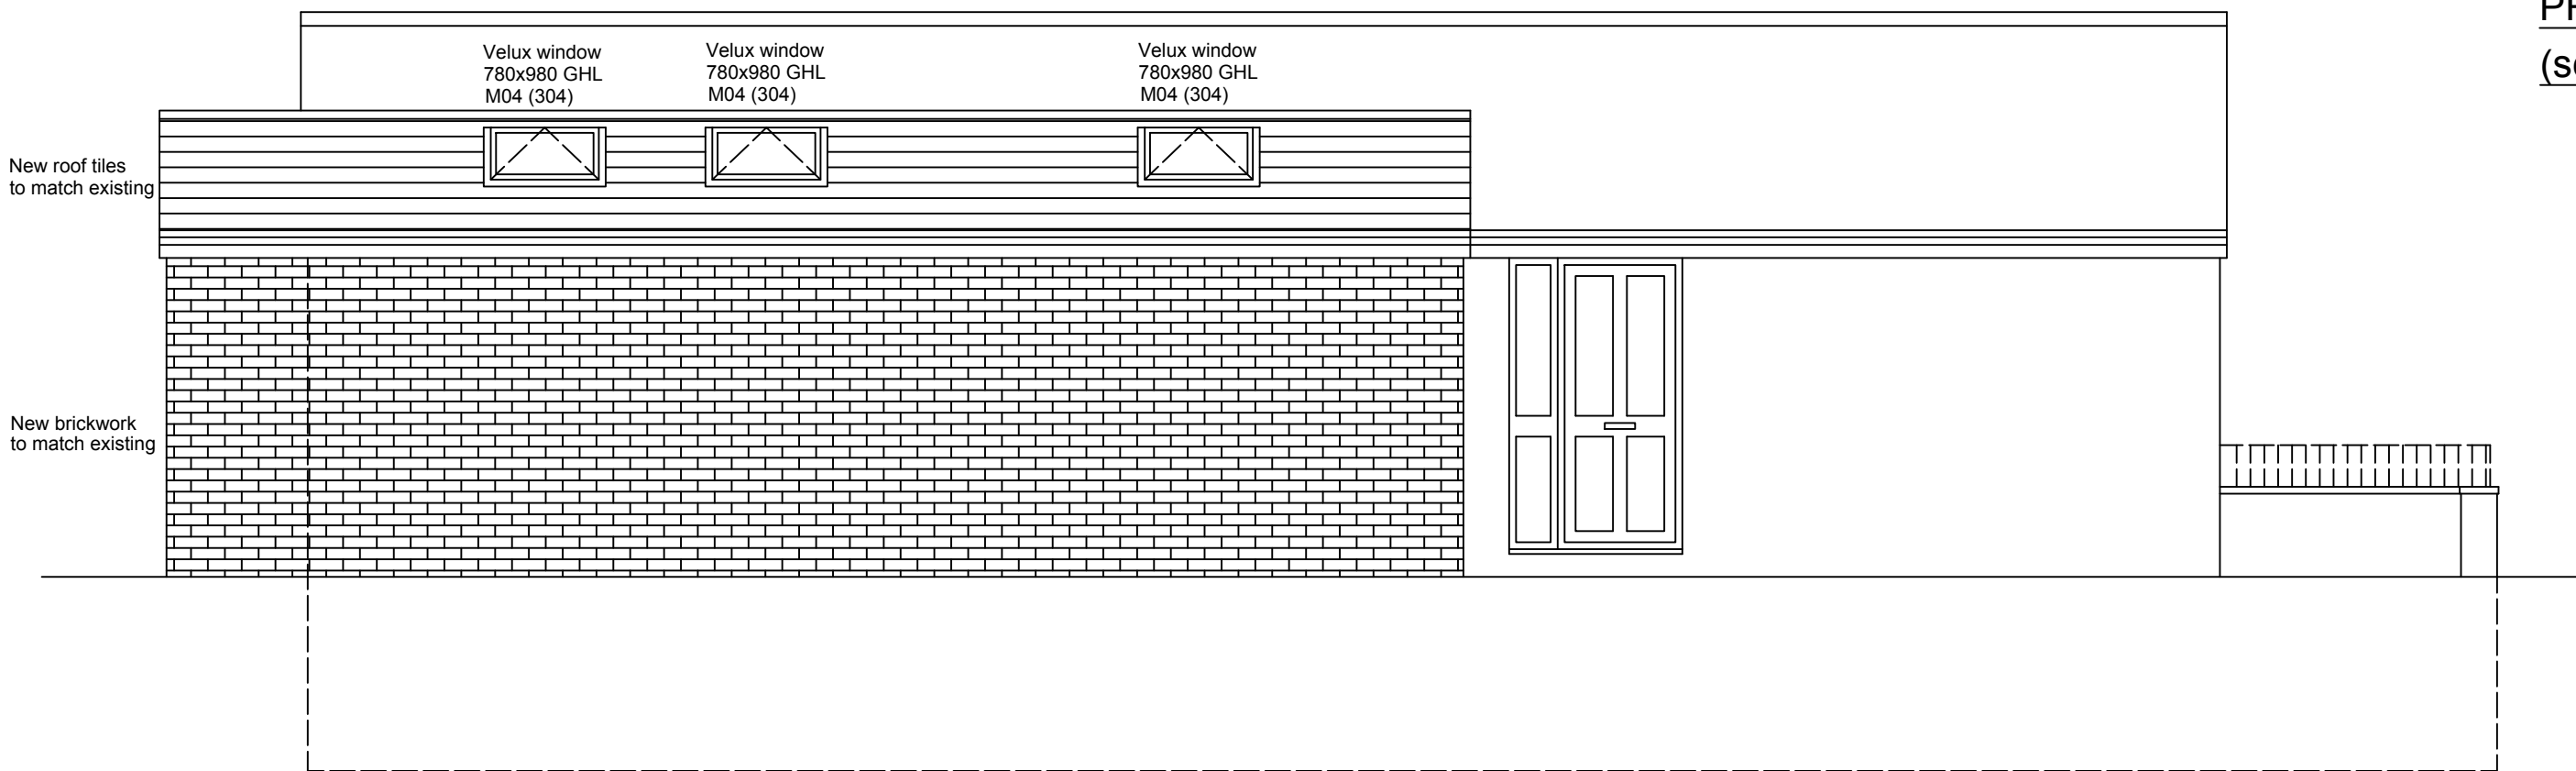

PROPOSED SIDE ELEVATION
(scale 1:50)

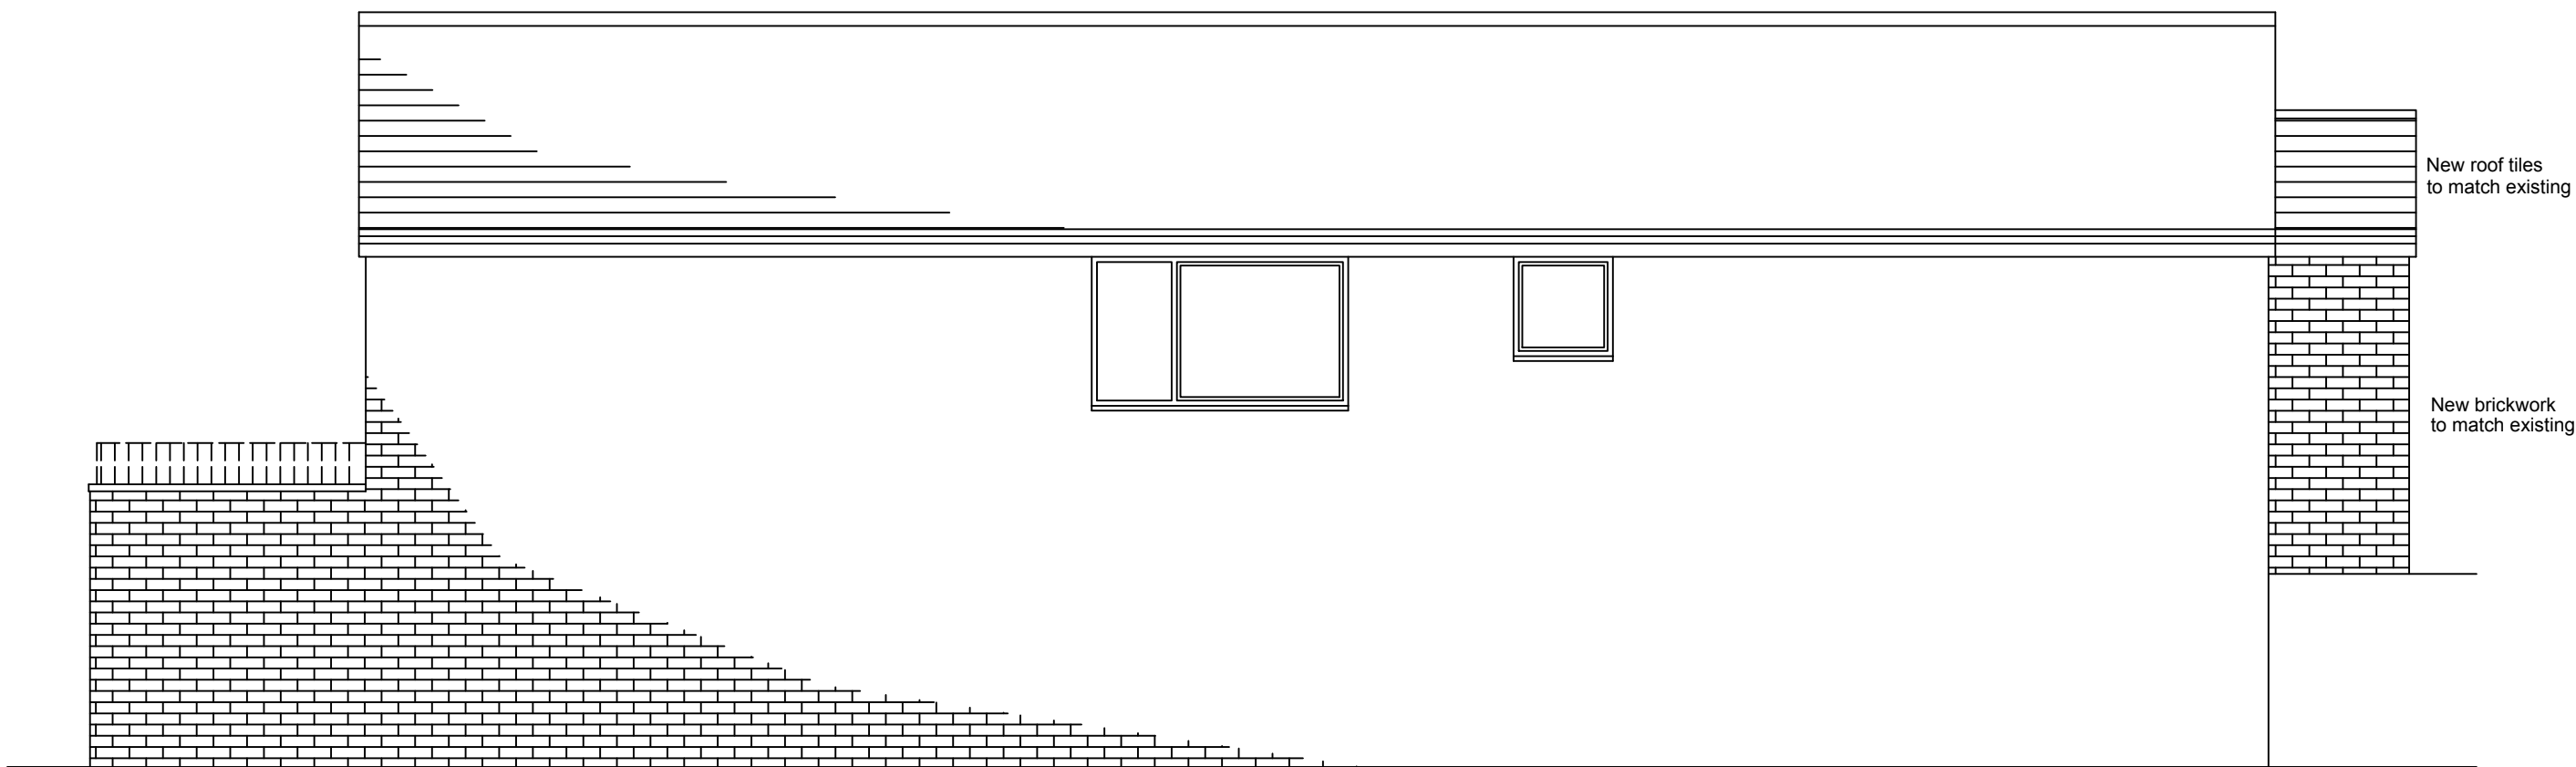

PROPOSED ADJ. SIDE ELEVATION
(scale 1:50)

ADDRESS	Y GILFACH, WREXHAM, LL11 6DB				
PROJECT	SINGLE STOREY SIDE EXTENSION				
SCALE	AS SHOWN	DWG NO	FPA101243	PAGE	01
DRAWN	K. MILLER	DATE	MARCH-2023	REV	C

THESE DRAWINGS ARE PRODUCED TO OBTAIN PLANNING AND BUILDING REGULATIONS APPROVAL ONLY AND COPYWRITE OF THE DESIGNER, ALL DIMENSION TO BE CHECKED ON SITE.