




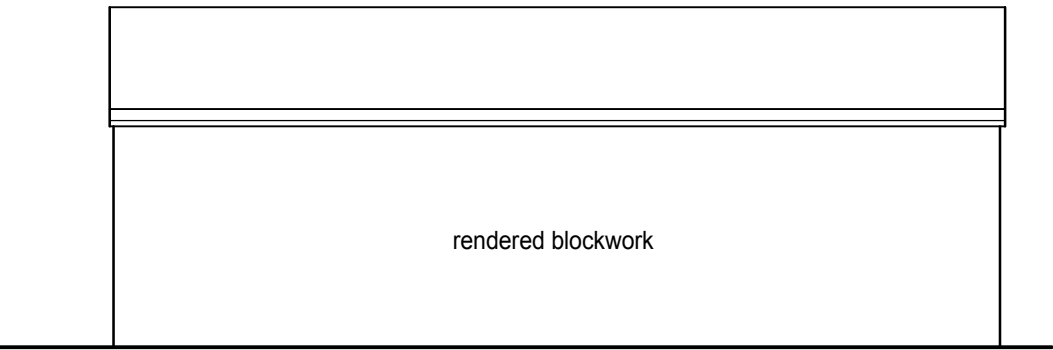


EXISTING SIDE ELEVATION

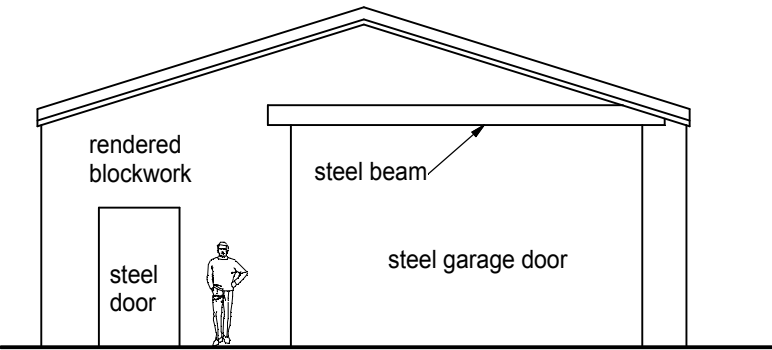


EXISTING FRONT ELEVATION

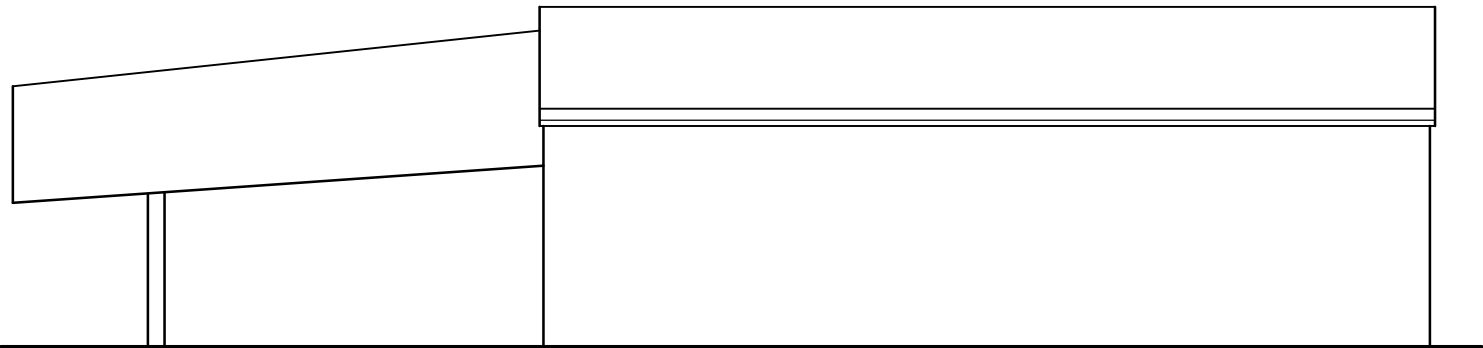

PROPOSED EAST ELEVATION

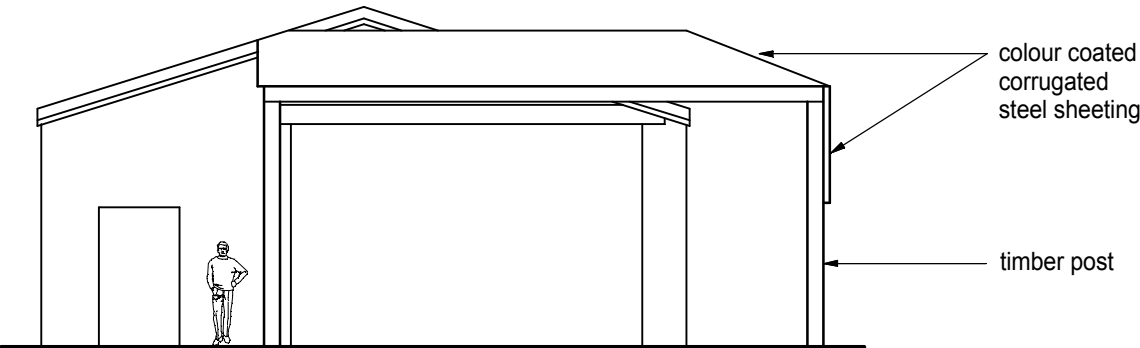

PROPOSED FRONT ELEVATION

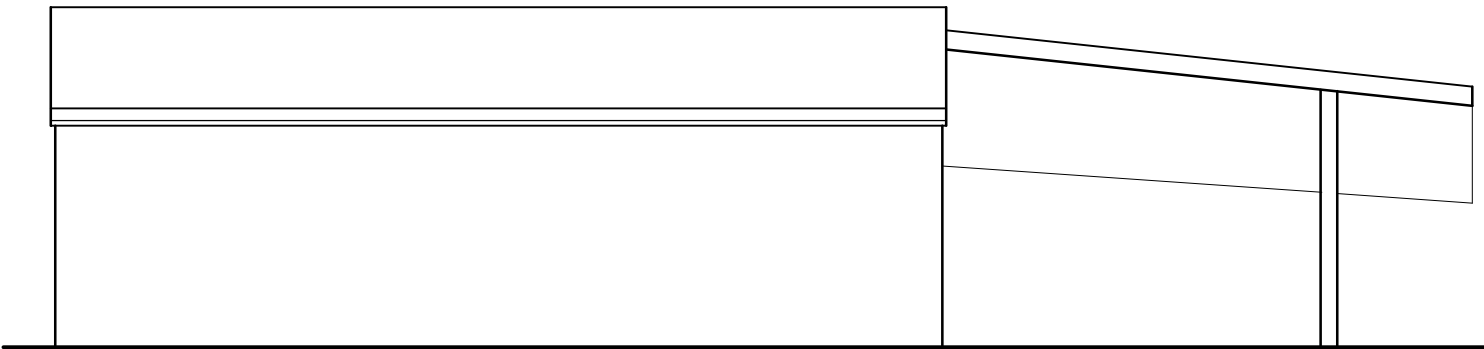

PROPOSED WEST ELEVATION

PROPOSED GARAGE CANOPY
OSFAN DAWEL
CENETARY ROAD
RHOS.
LL14 2BY

EXISTING and PROPOSED ELEVATIONS
SCALE 1:100
AUGUST 2023