


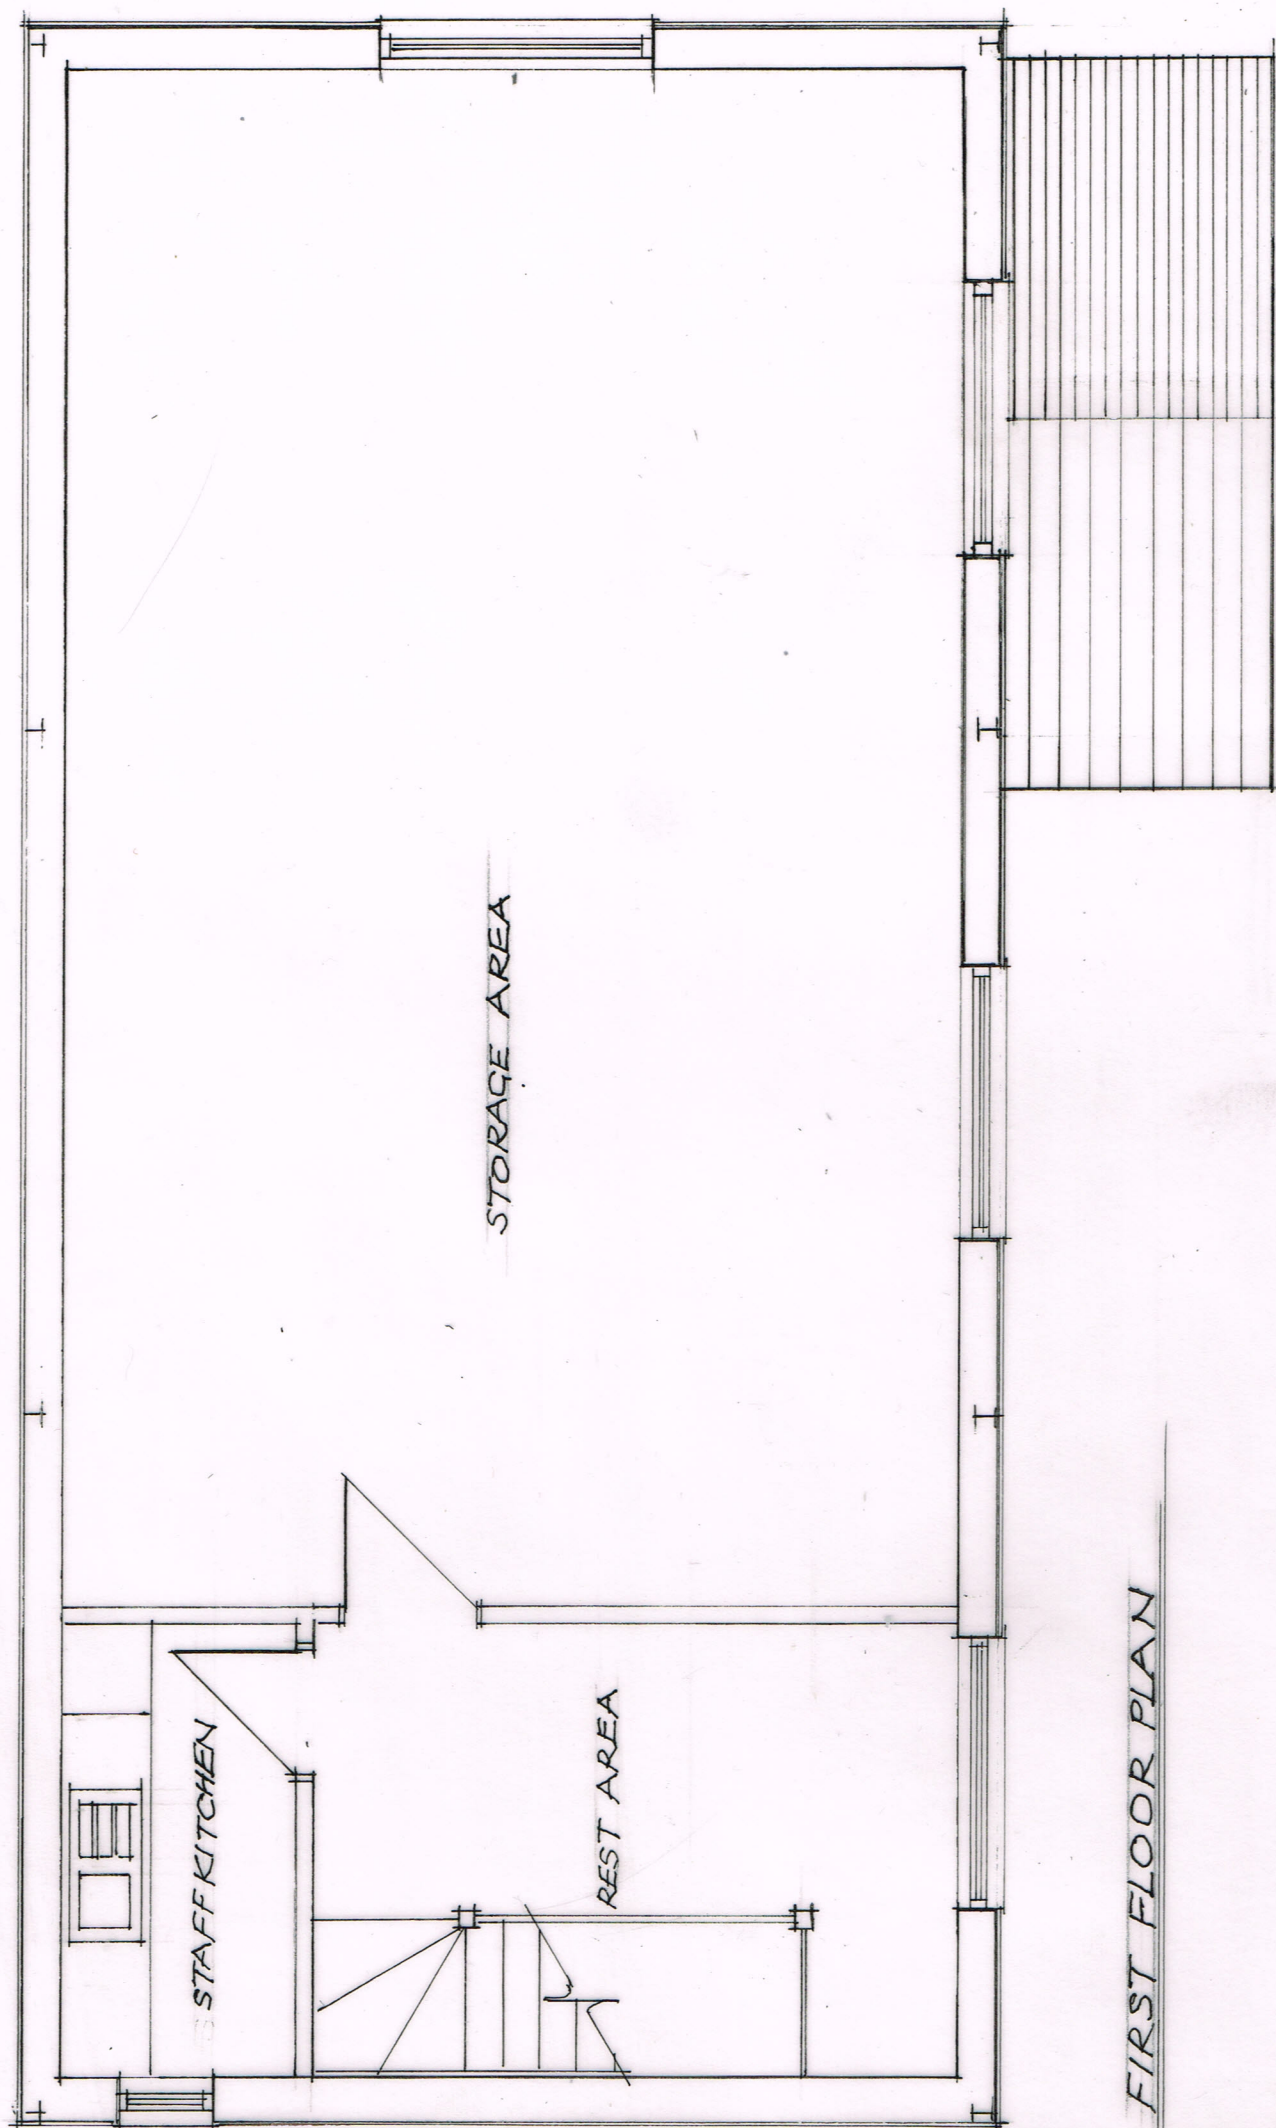

FIRST FLOOR PLAN

PROPOSED ALTERATIONS TO :-
POST OFFICE / GENERAL STORE

SCHOOL LANE

BRONINGTON

WREXHAM SY13 3EP

SCALE 1:50 SEPT. 2023 DRWG N° 03