



KEY / NOTES

Existing Materials

- Walls - Brick and sandstone
Pitched Roofs - Natural slate
Chimneys - Brick
Flat roofs - Lead
Doors and Windows - Painted timber

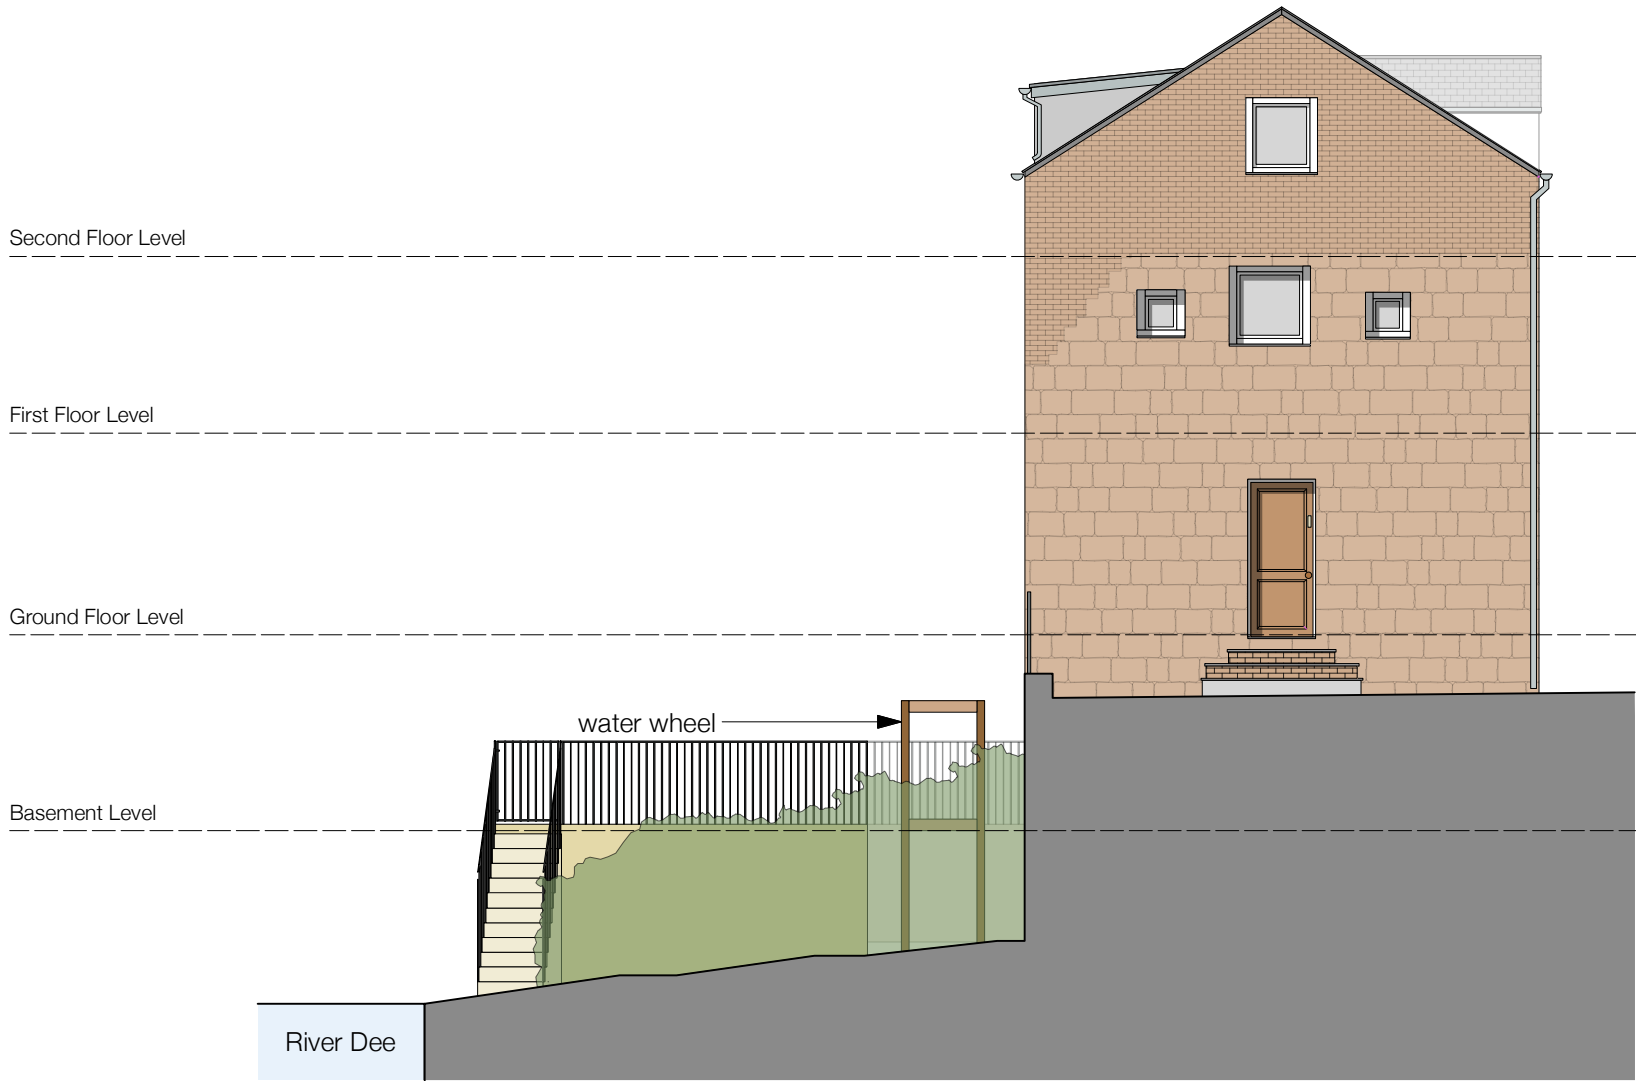

E01 Existing North Elevation

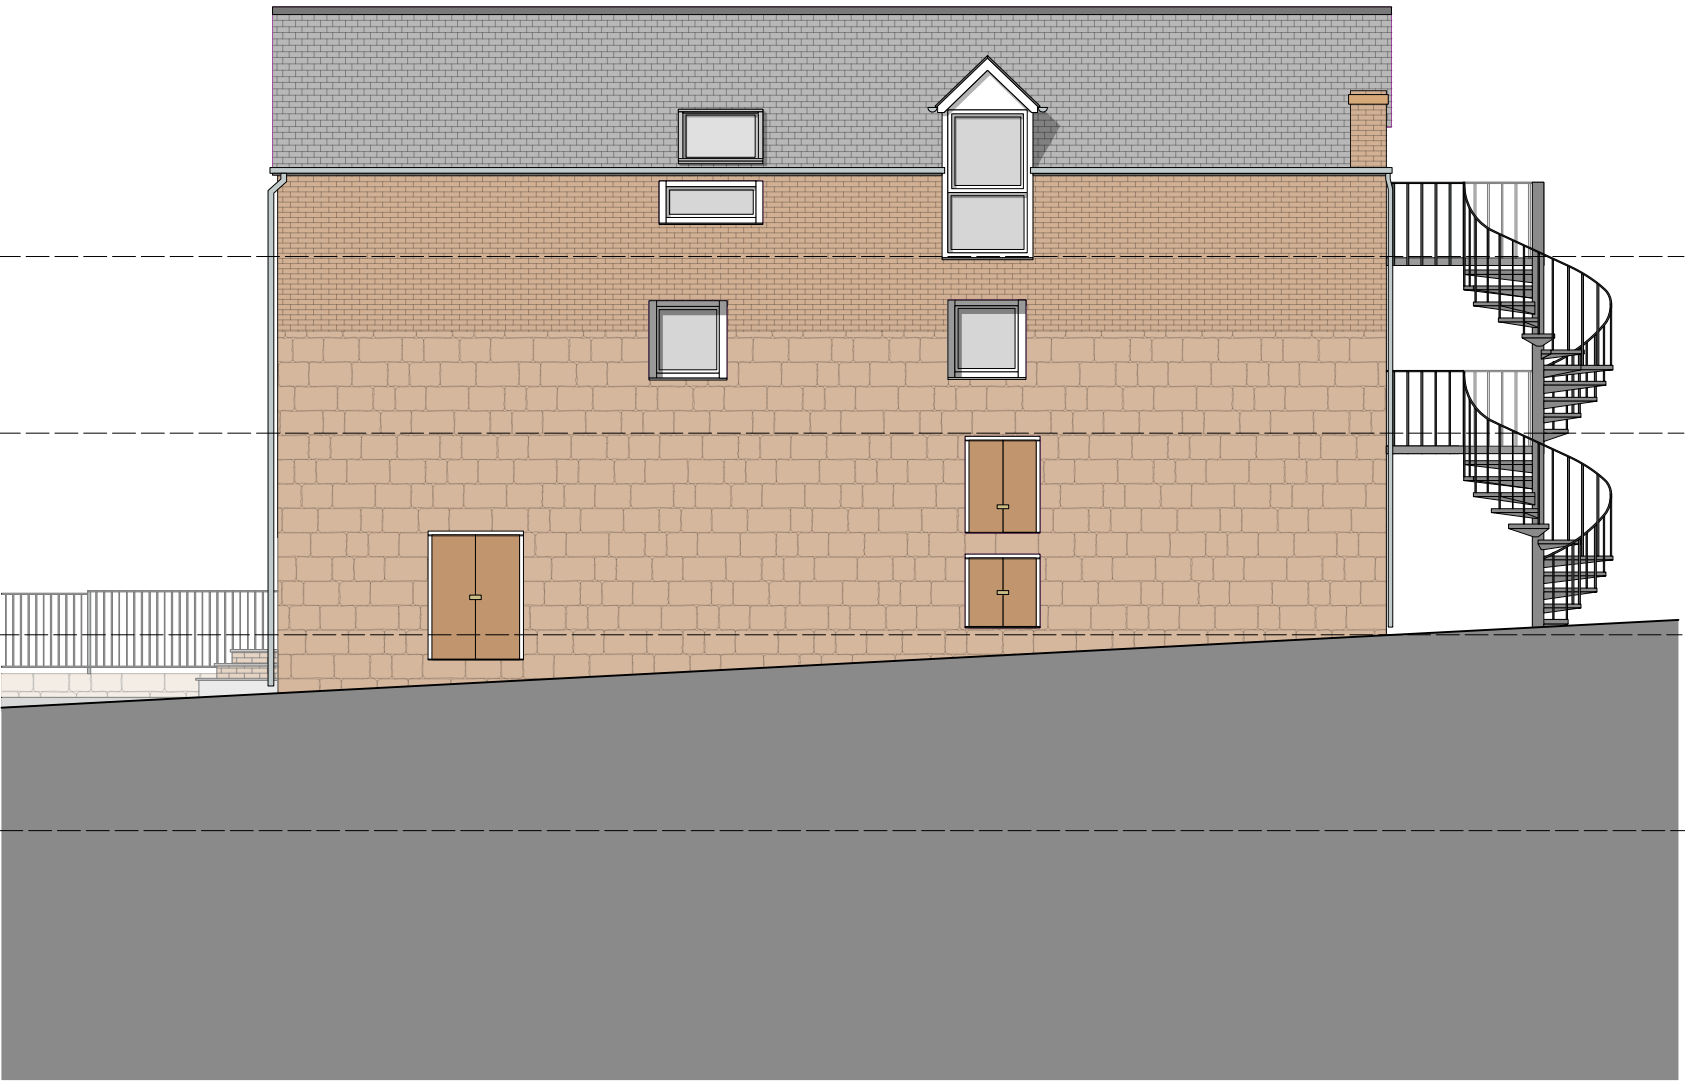

E02 Existing West Elevation



E03 Existing South Elevation



E04 Existing East Elevation (section cut through River Dee)

REV	DESCRIPTION	DATE
-----	-------------	------

RAISE
ARCHITECTS

PROJECT
**Proposed dormer windows, re-cladding,
other alterations and riverside walkway
structure at Erbistock Mill, Erbistock,
Wrexham, LL13 0DW**

DRAWING
Existing Elevations

SCALE	DATE	DRAWN BY	CHECKED BY
1:100 @ A2	Jun 22	MT	AF
DRG N°			REV
539 - PL - 03			-

