

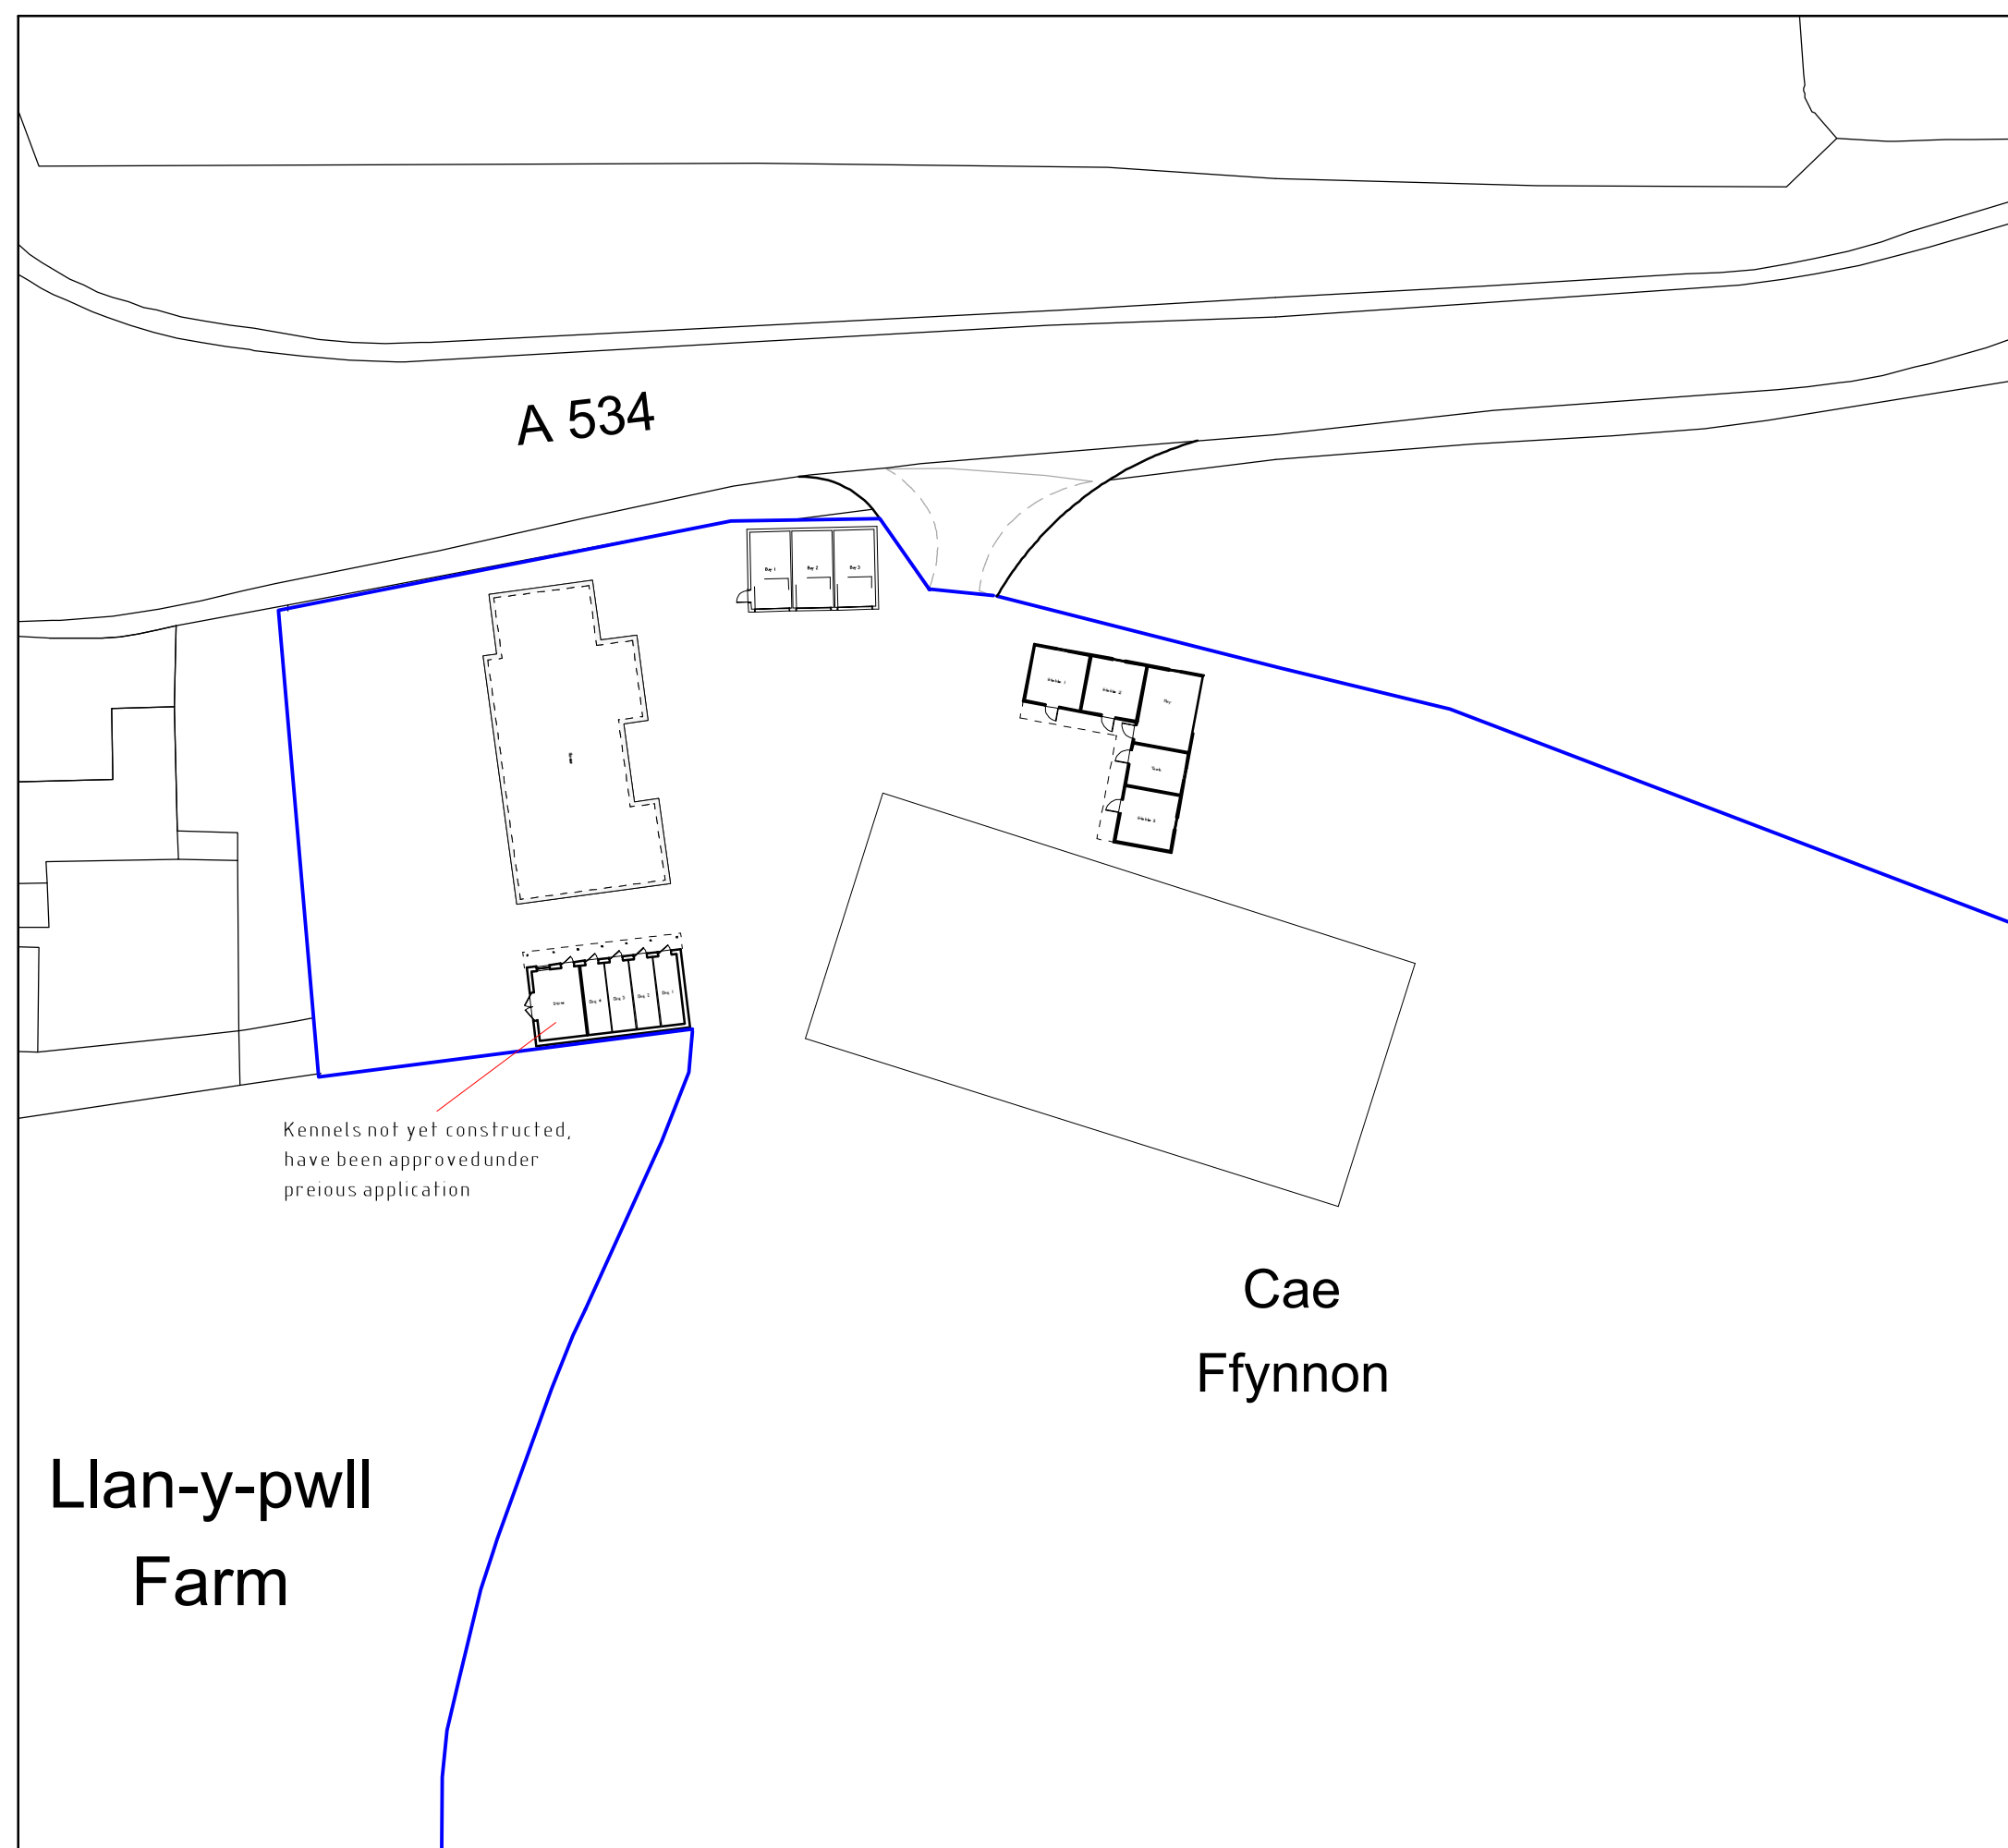
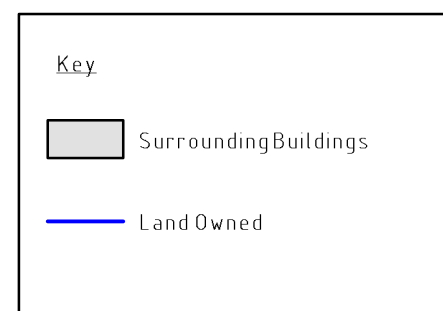


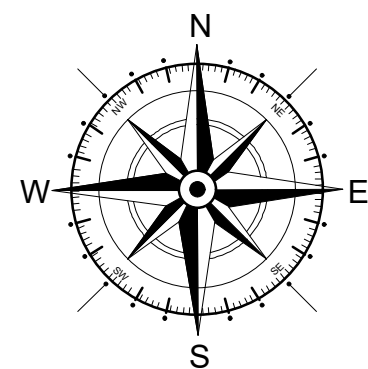

Site Plan 1:500

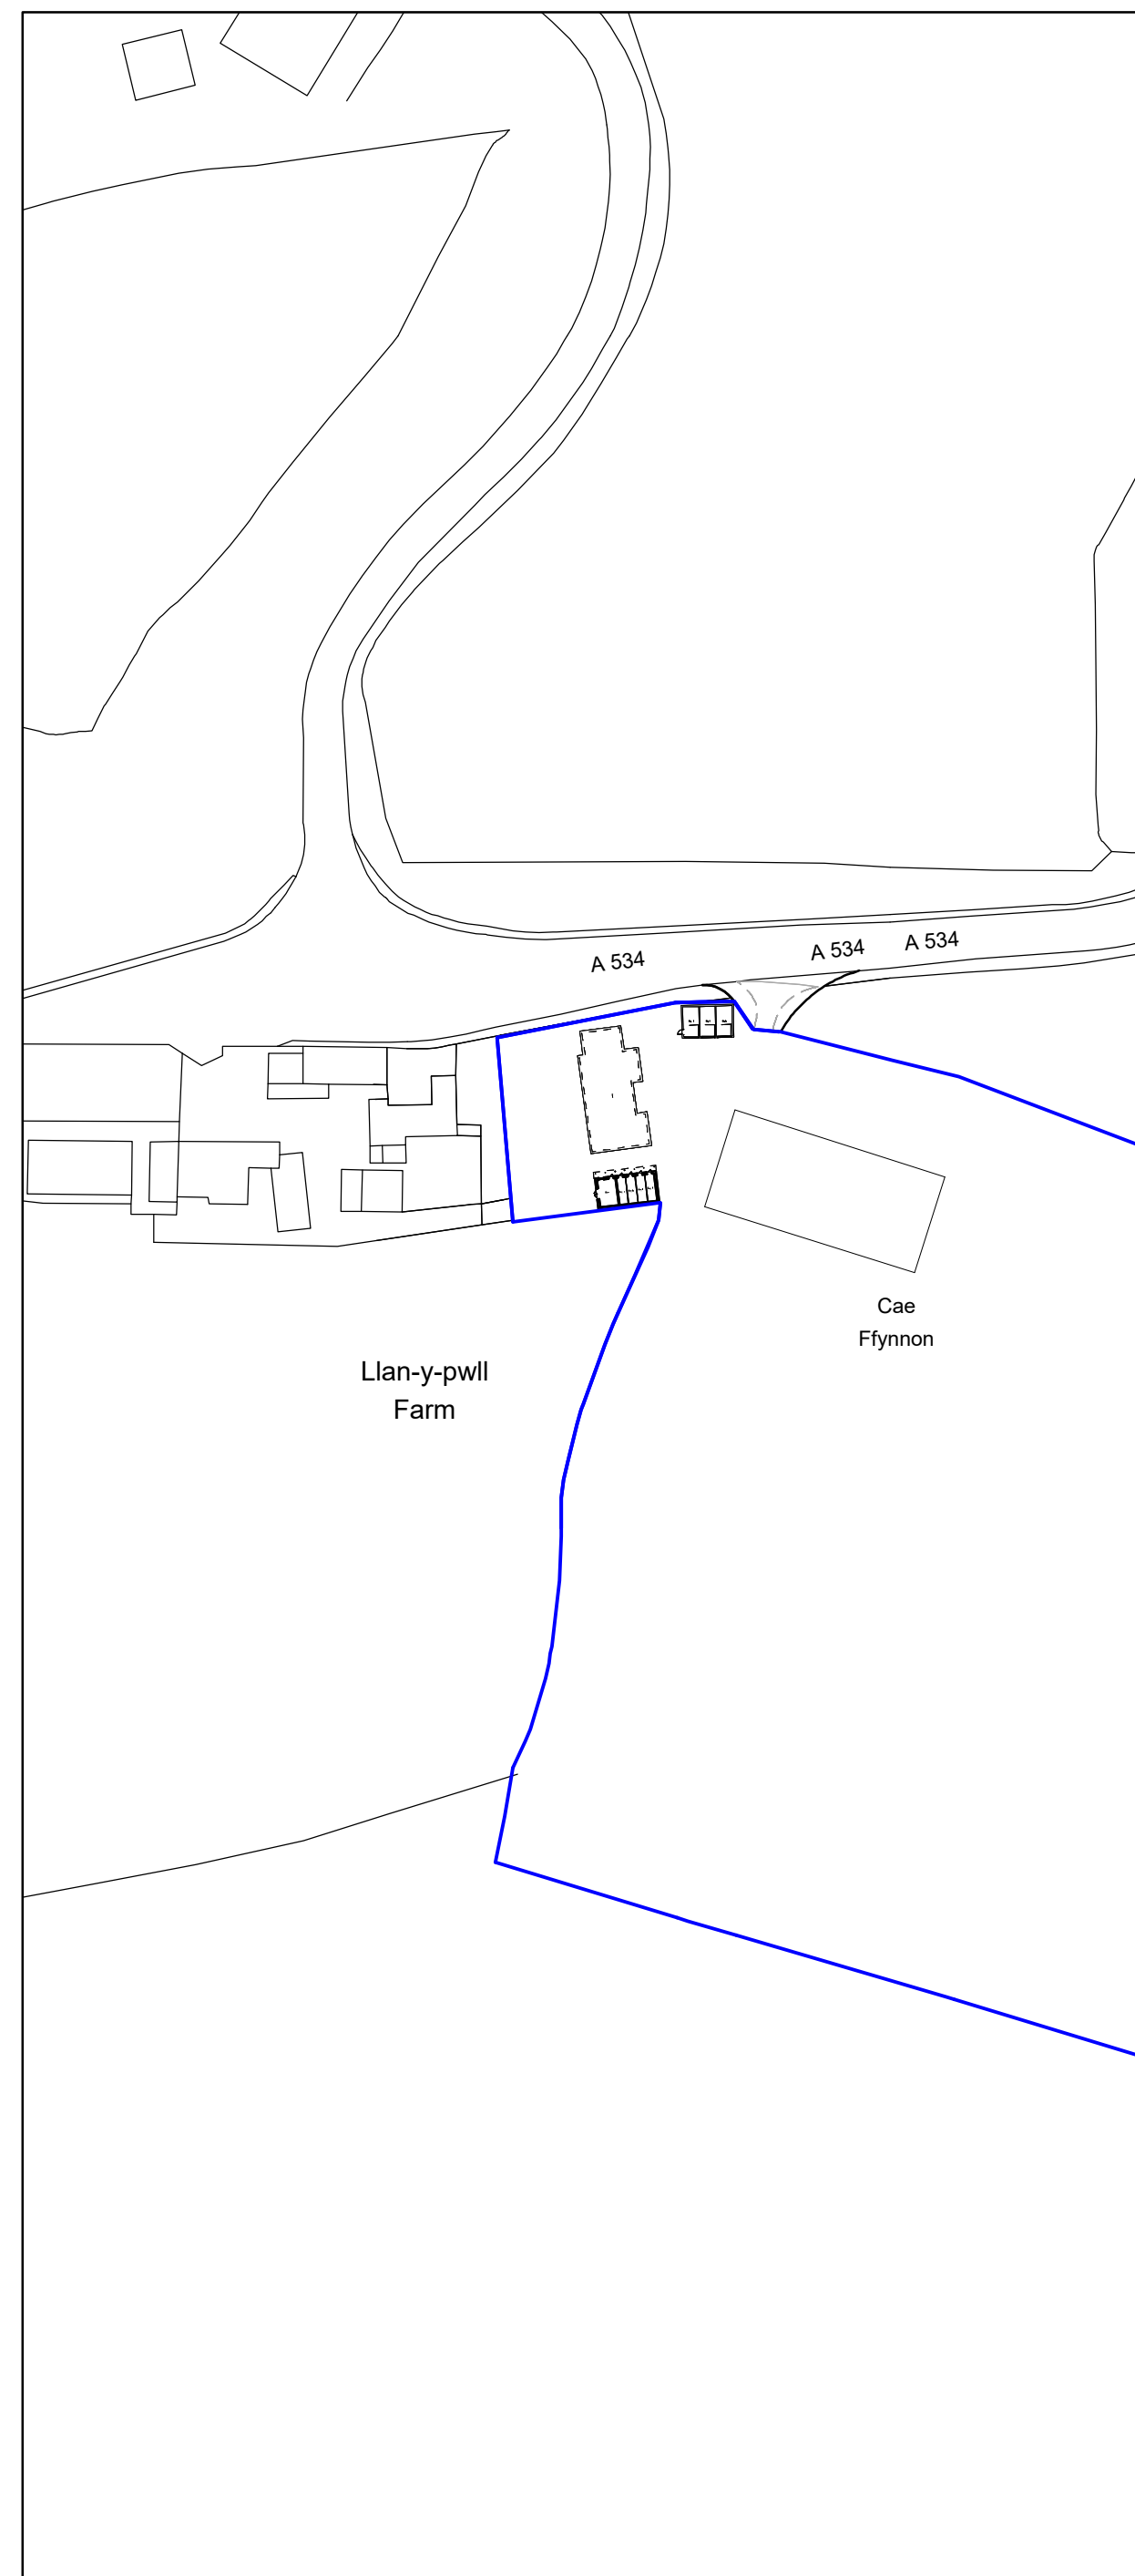

Location Plan 1:1250

| Rev | Date | Detail | Initial |
|-----|------|--------|---------|
|     |      |        |         |
|     |      |        |         |
|     |      |        |         |
|     |      |        |         |

|                                                                                            |                                  |
|--------------------------------------------------------------------------------------------|----------------------------------|
| Project:<br>Proposed stables at<br>Cae Ffynnon,<br>Llan-y-Pwll, Holt,<br>Wrexham. LL13 9SD |                                  |
| Title:<br>Existing: Site &<br>Location Plan                                                | Scale: (A2)<br>1:500 &<br>1:1250 |

|                          |                   |
|--------------------------|-------------------|
| Drawn By:<br>E.M.Jackson | Date:<br>Feb 2023 |
| Drawing No:<br>G094/005  | Sheet:<br>1 of 1  |



Office 3K4,  
Redwither Business Tower,  
Wrexham. LL13 9XT  
Tel: 01978 356500  
www.blueprintarchitectural.com  
© copyright all rights reserved