




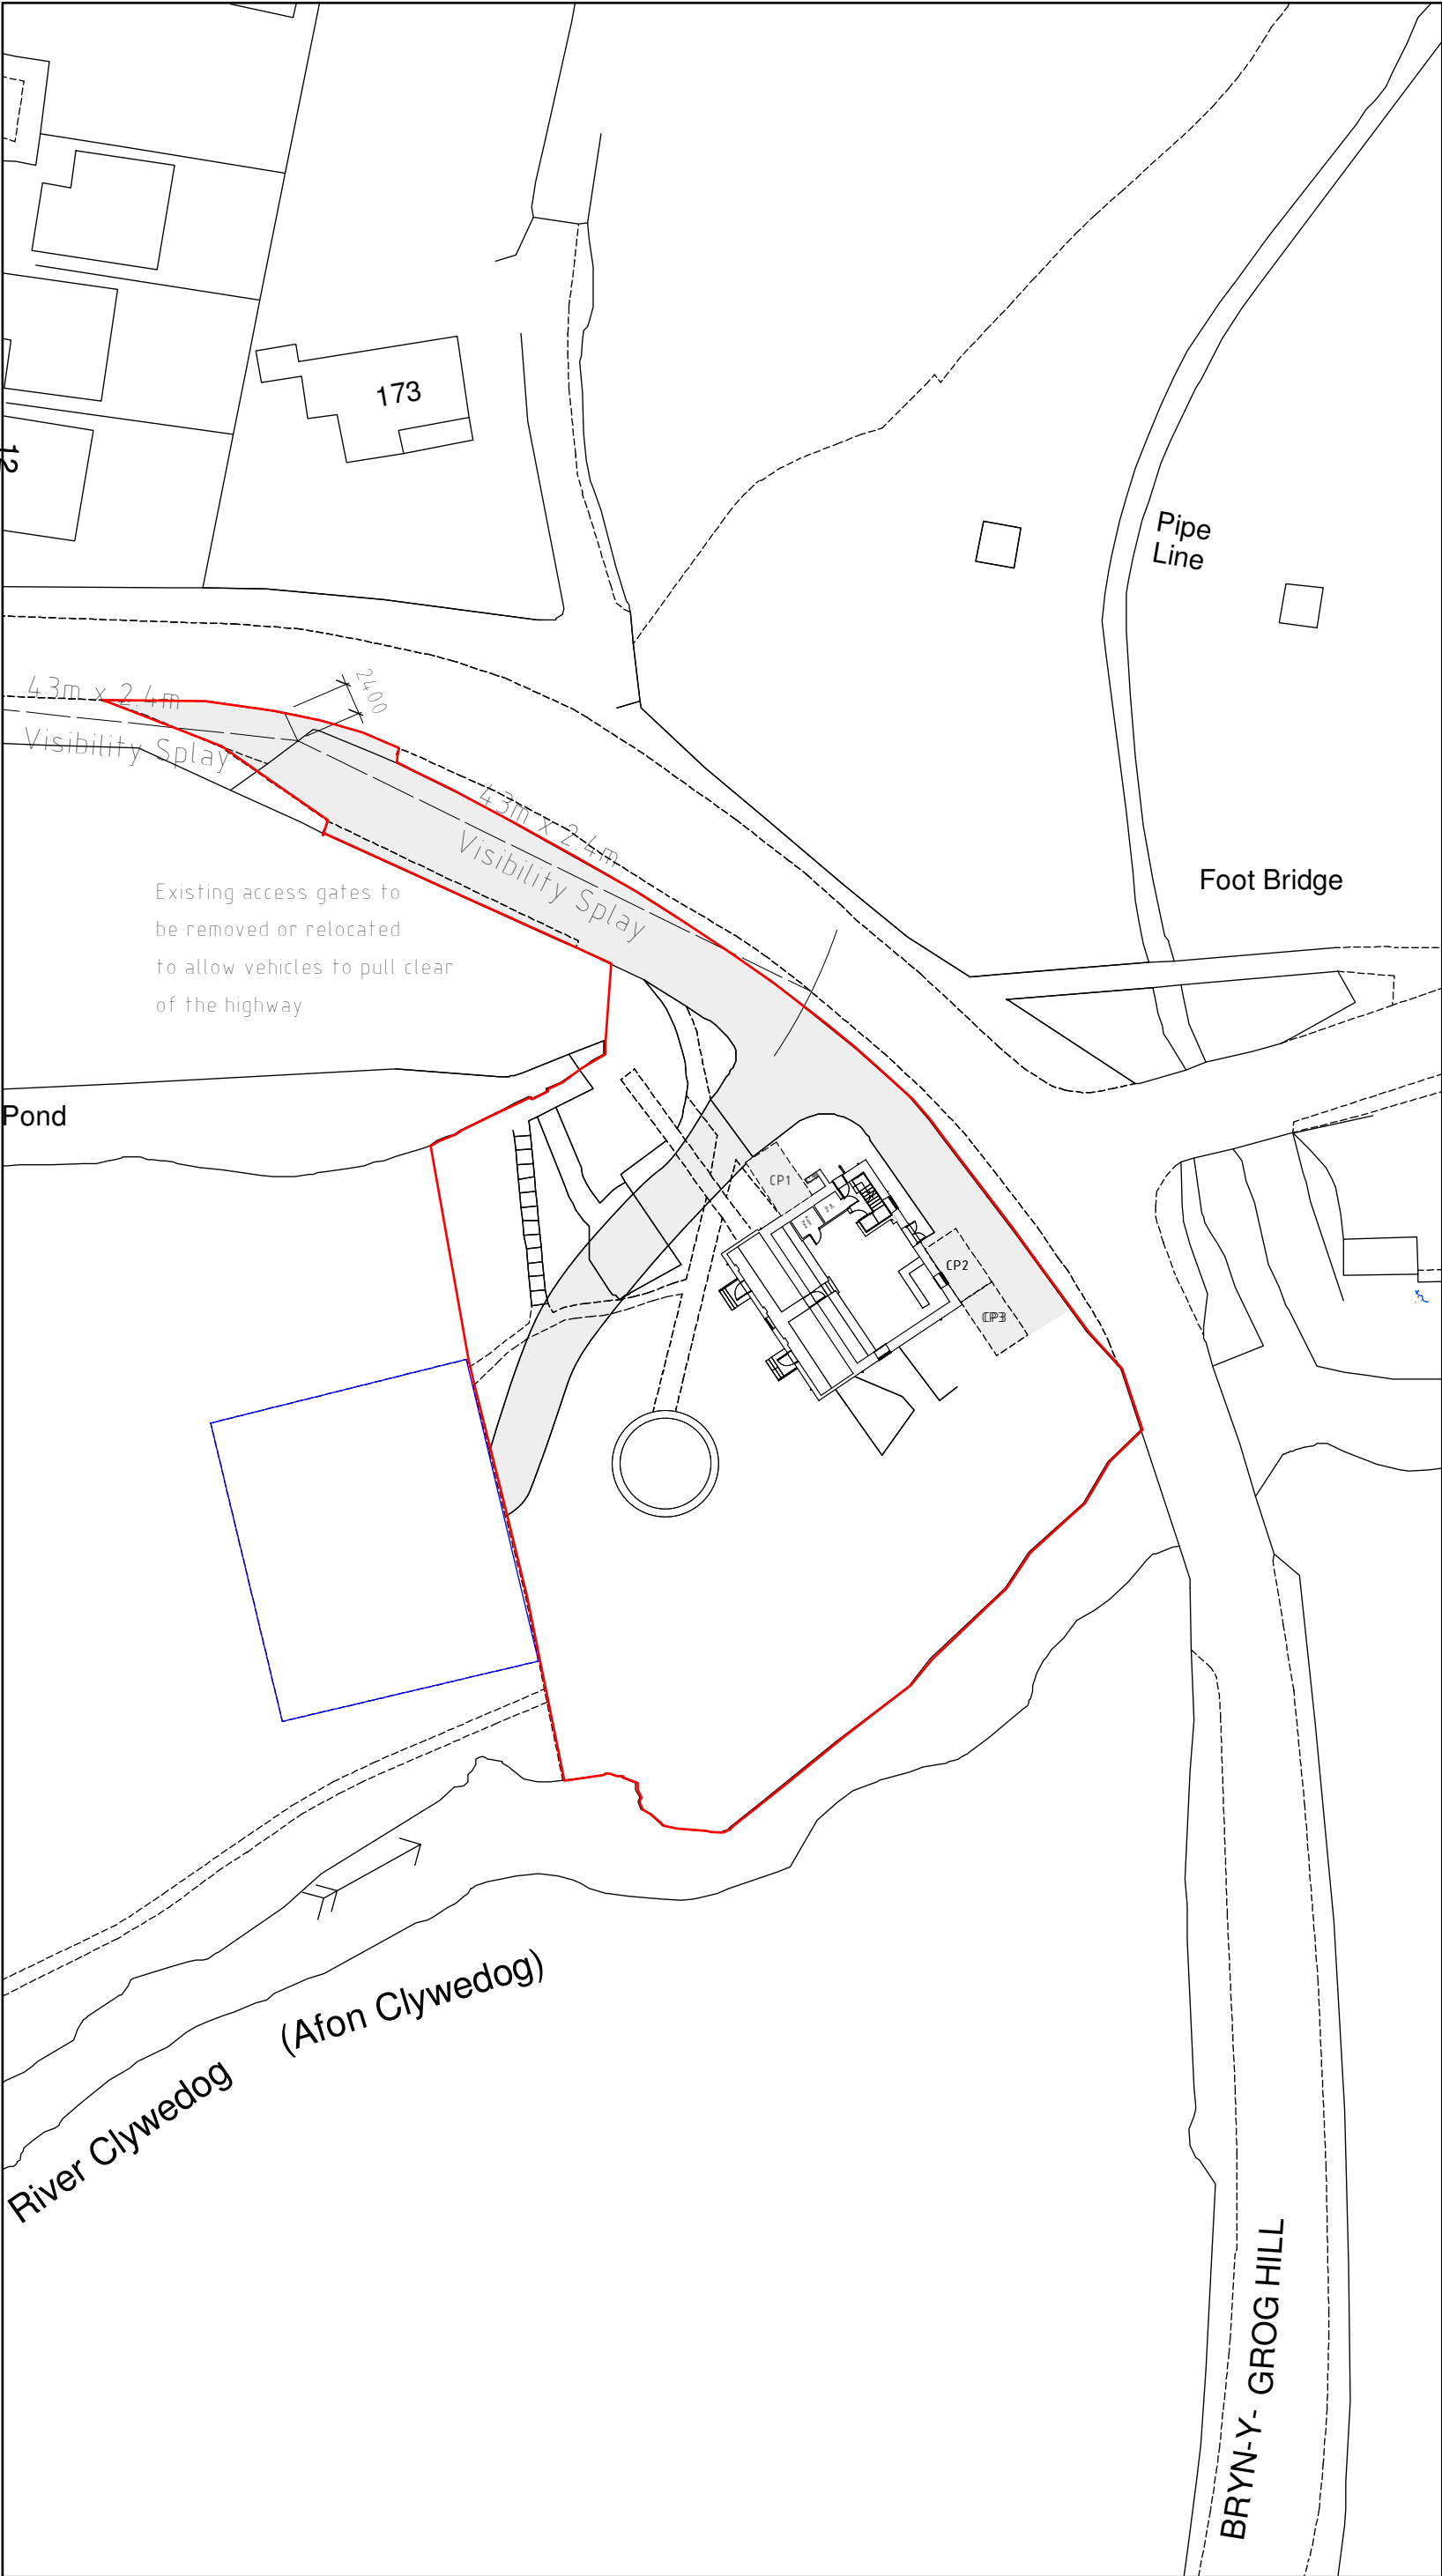

Site Plan 1:500

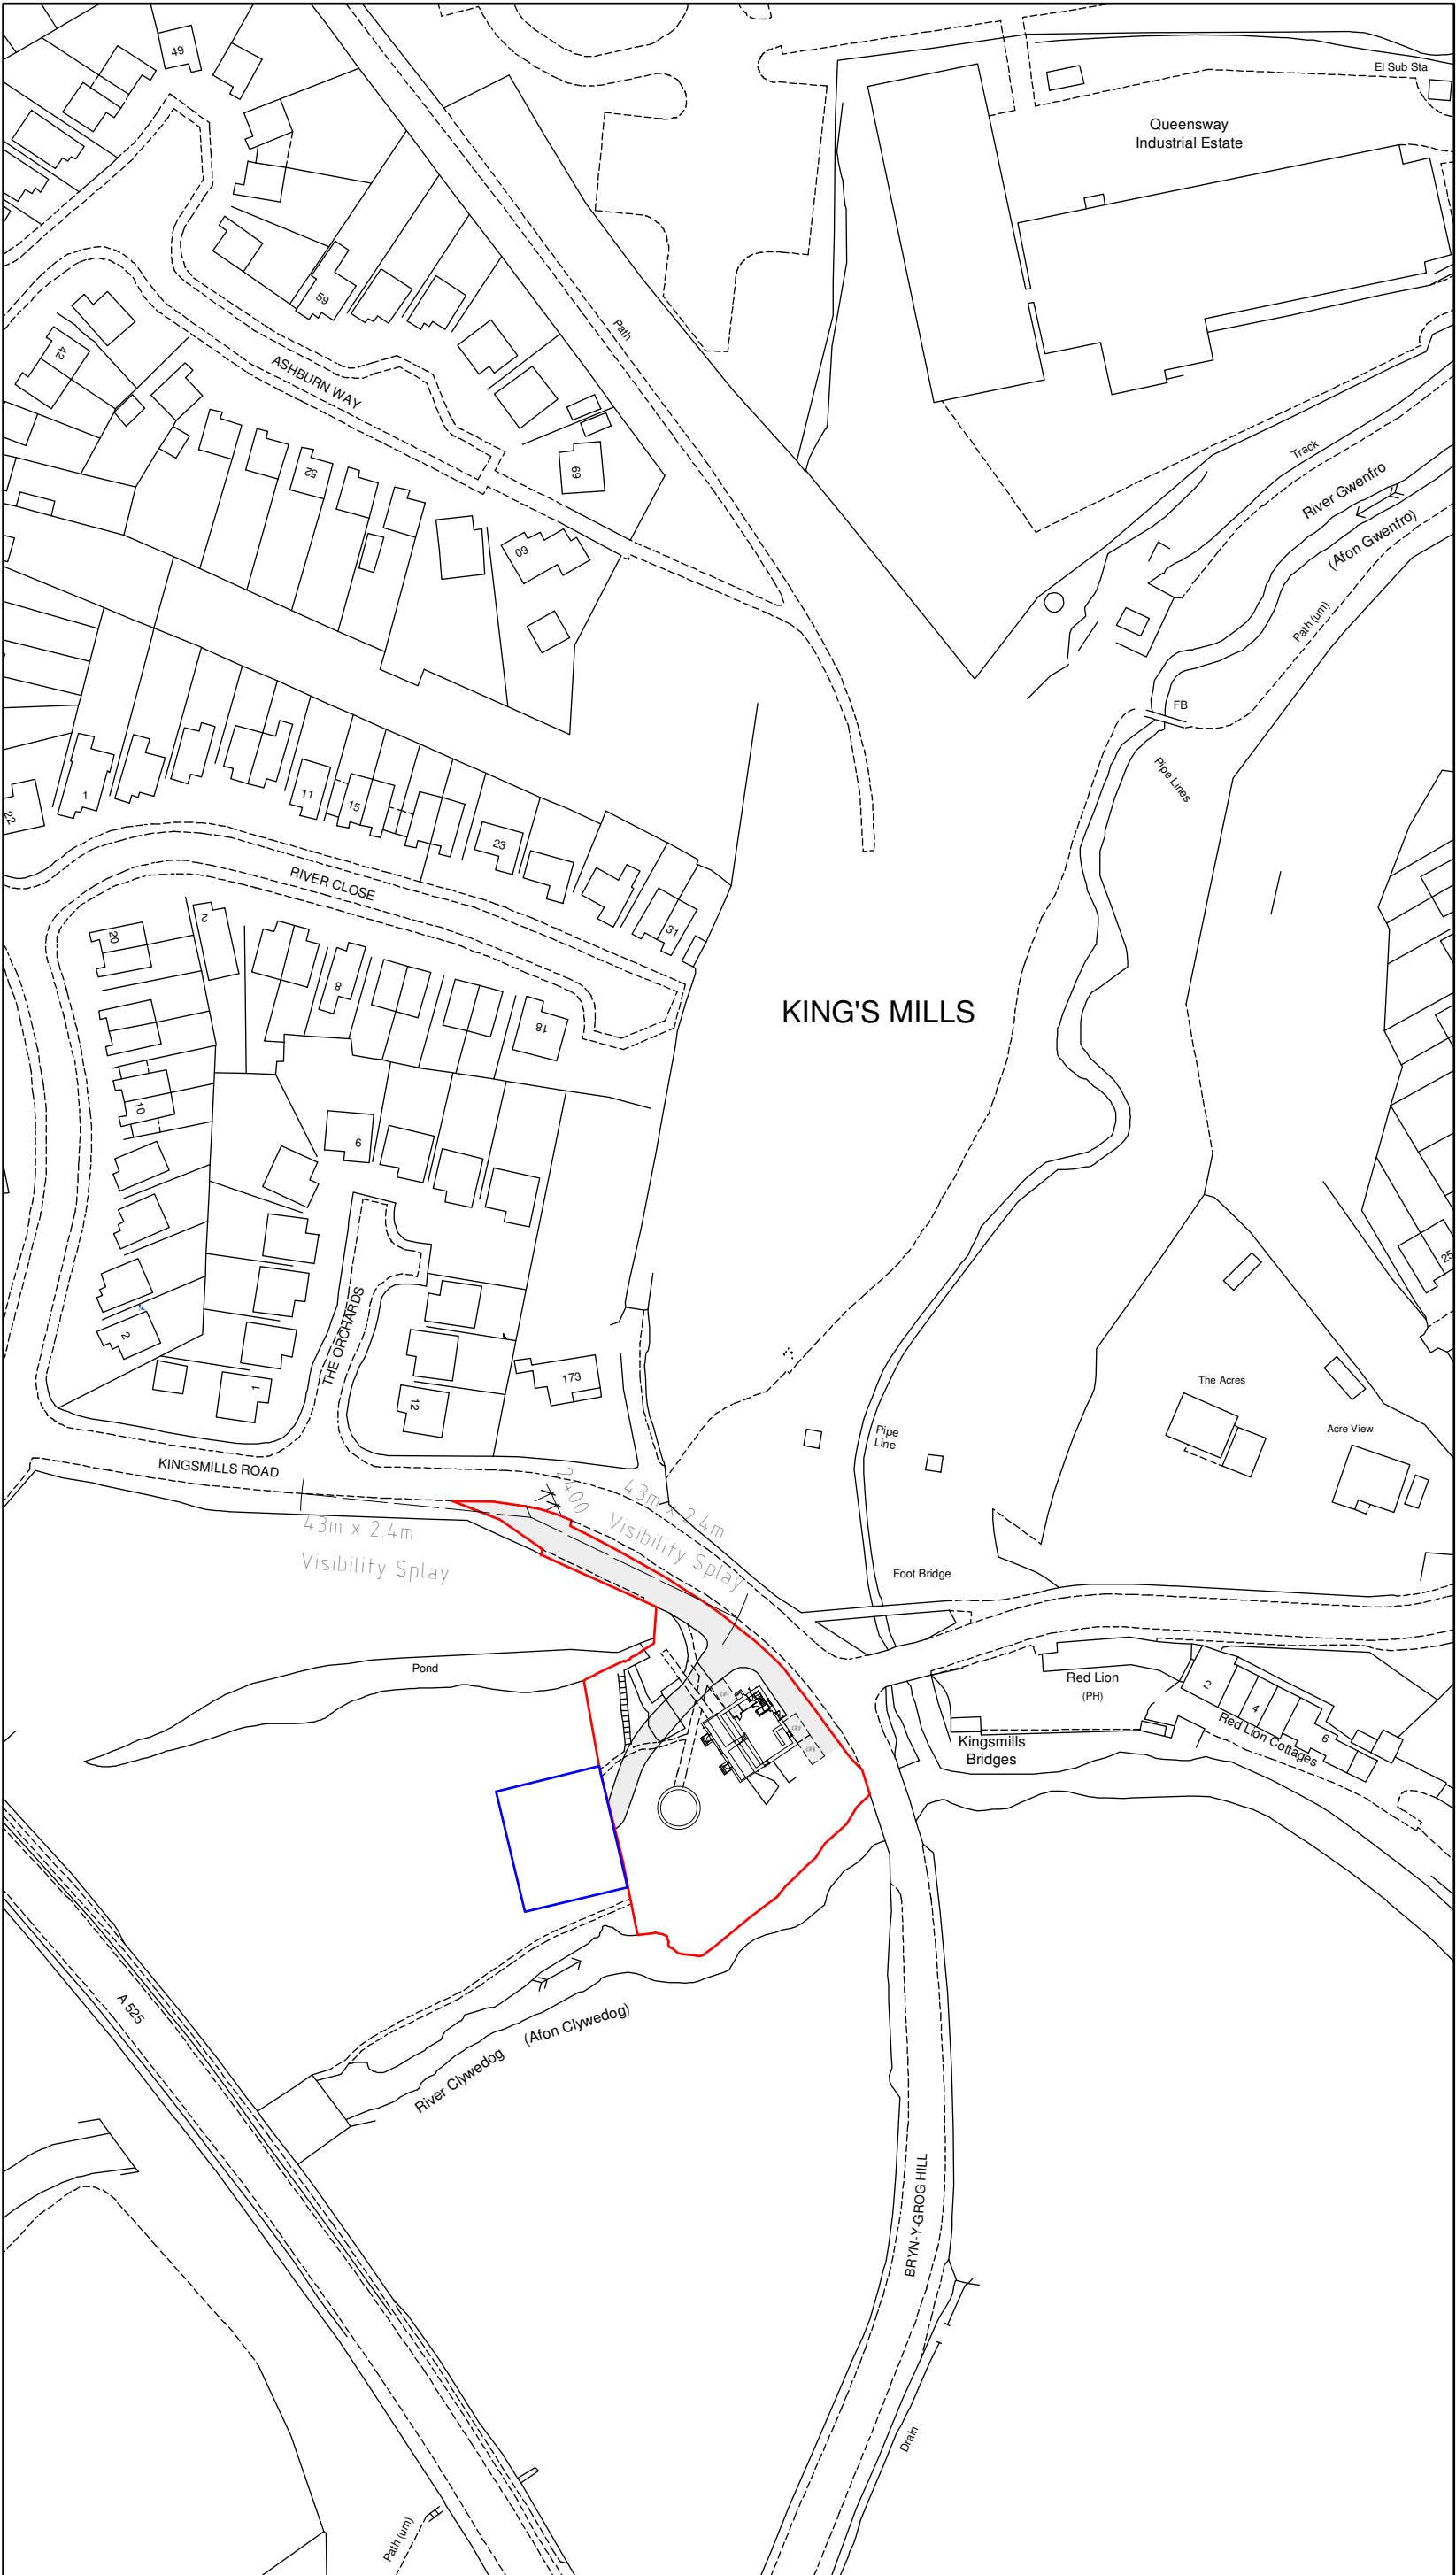

Location Plan 1:1250

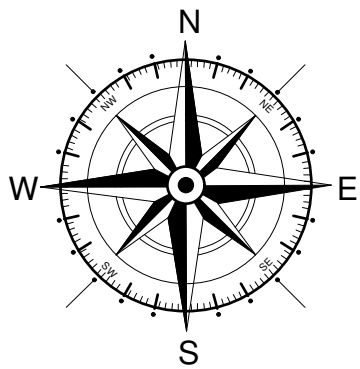

Key	
—	Application Site
—	Existing Parking

Rev	Date	Detail	Initial
A	6/23	Visibility splays	SIH

Project: Proposed Development at The Water Mill, Kingsmills Road, Wrexham	
Title: Planning:Site & Location Plan	Scale: (A2) 1:500 & 1:1250

Drawn By: E.M.Jackson	Date: March 2023
Drawing No: C144/005	Sheet: 1 of 1

Office 3K4,
Redwither Business Tower,
Wrexham. LL13 9XT
Tel: 01978 356500
www.blueprintarchitectural.com
© copyright all rights reserved