


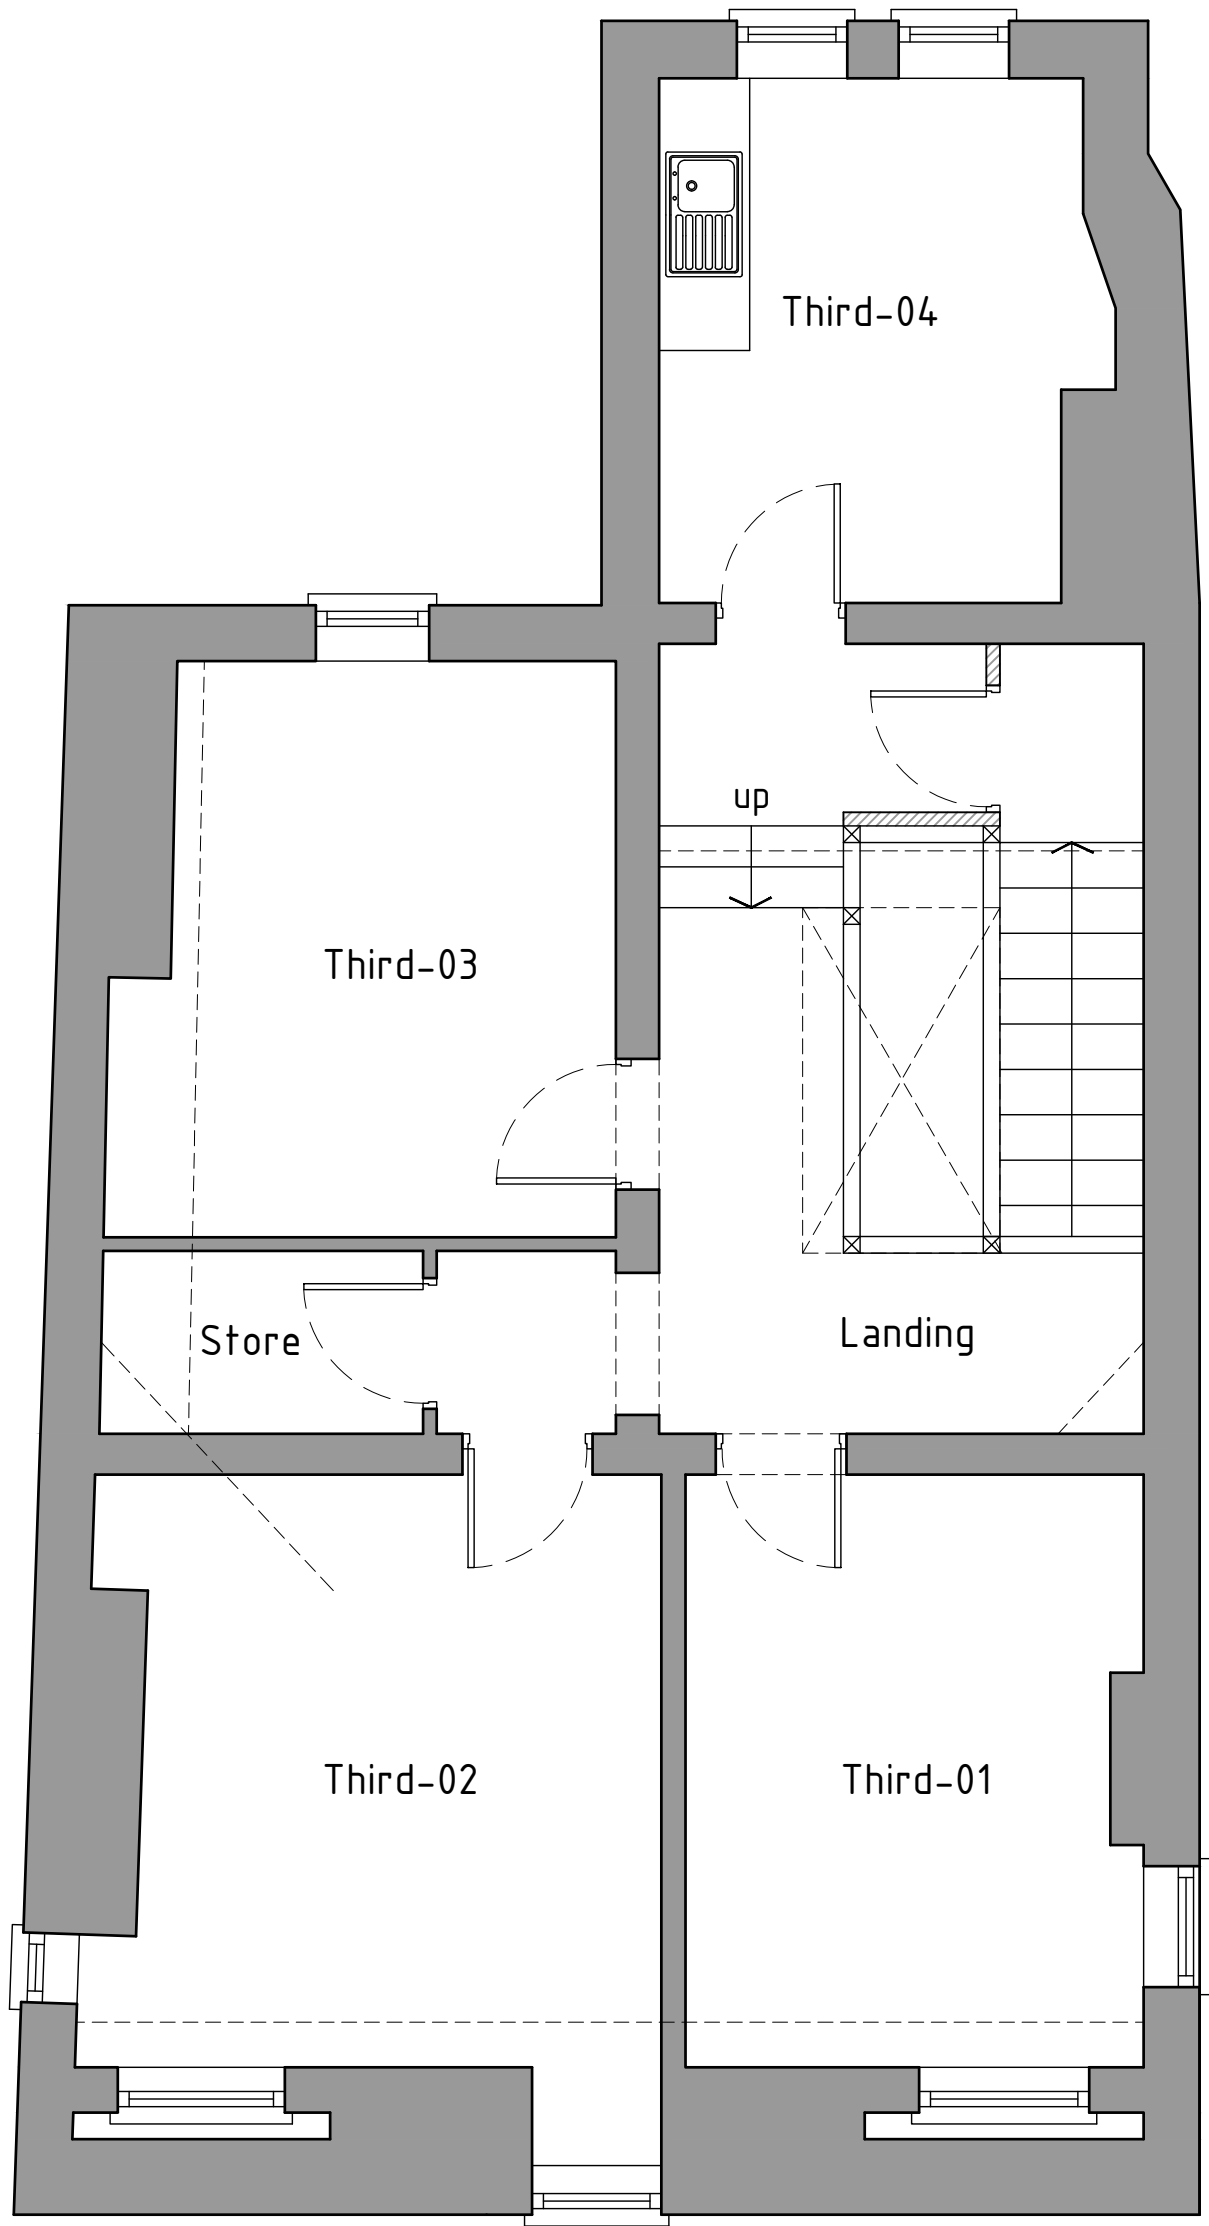
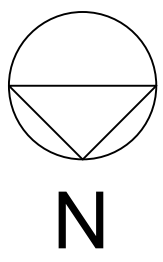


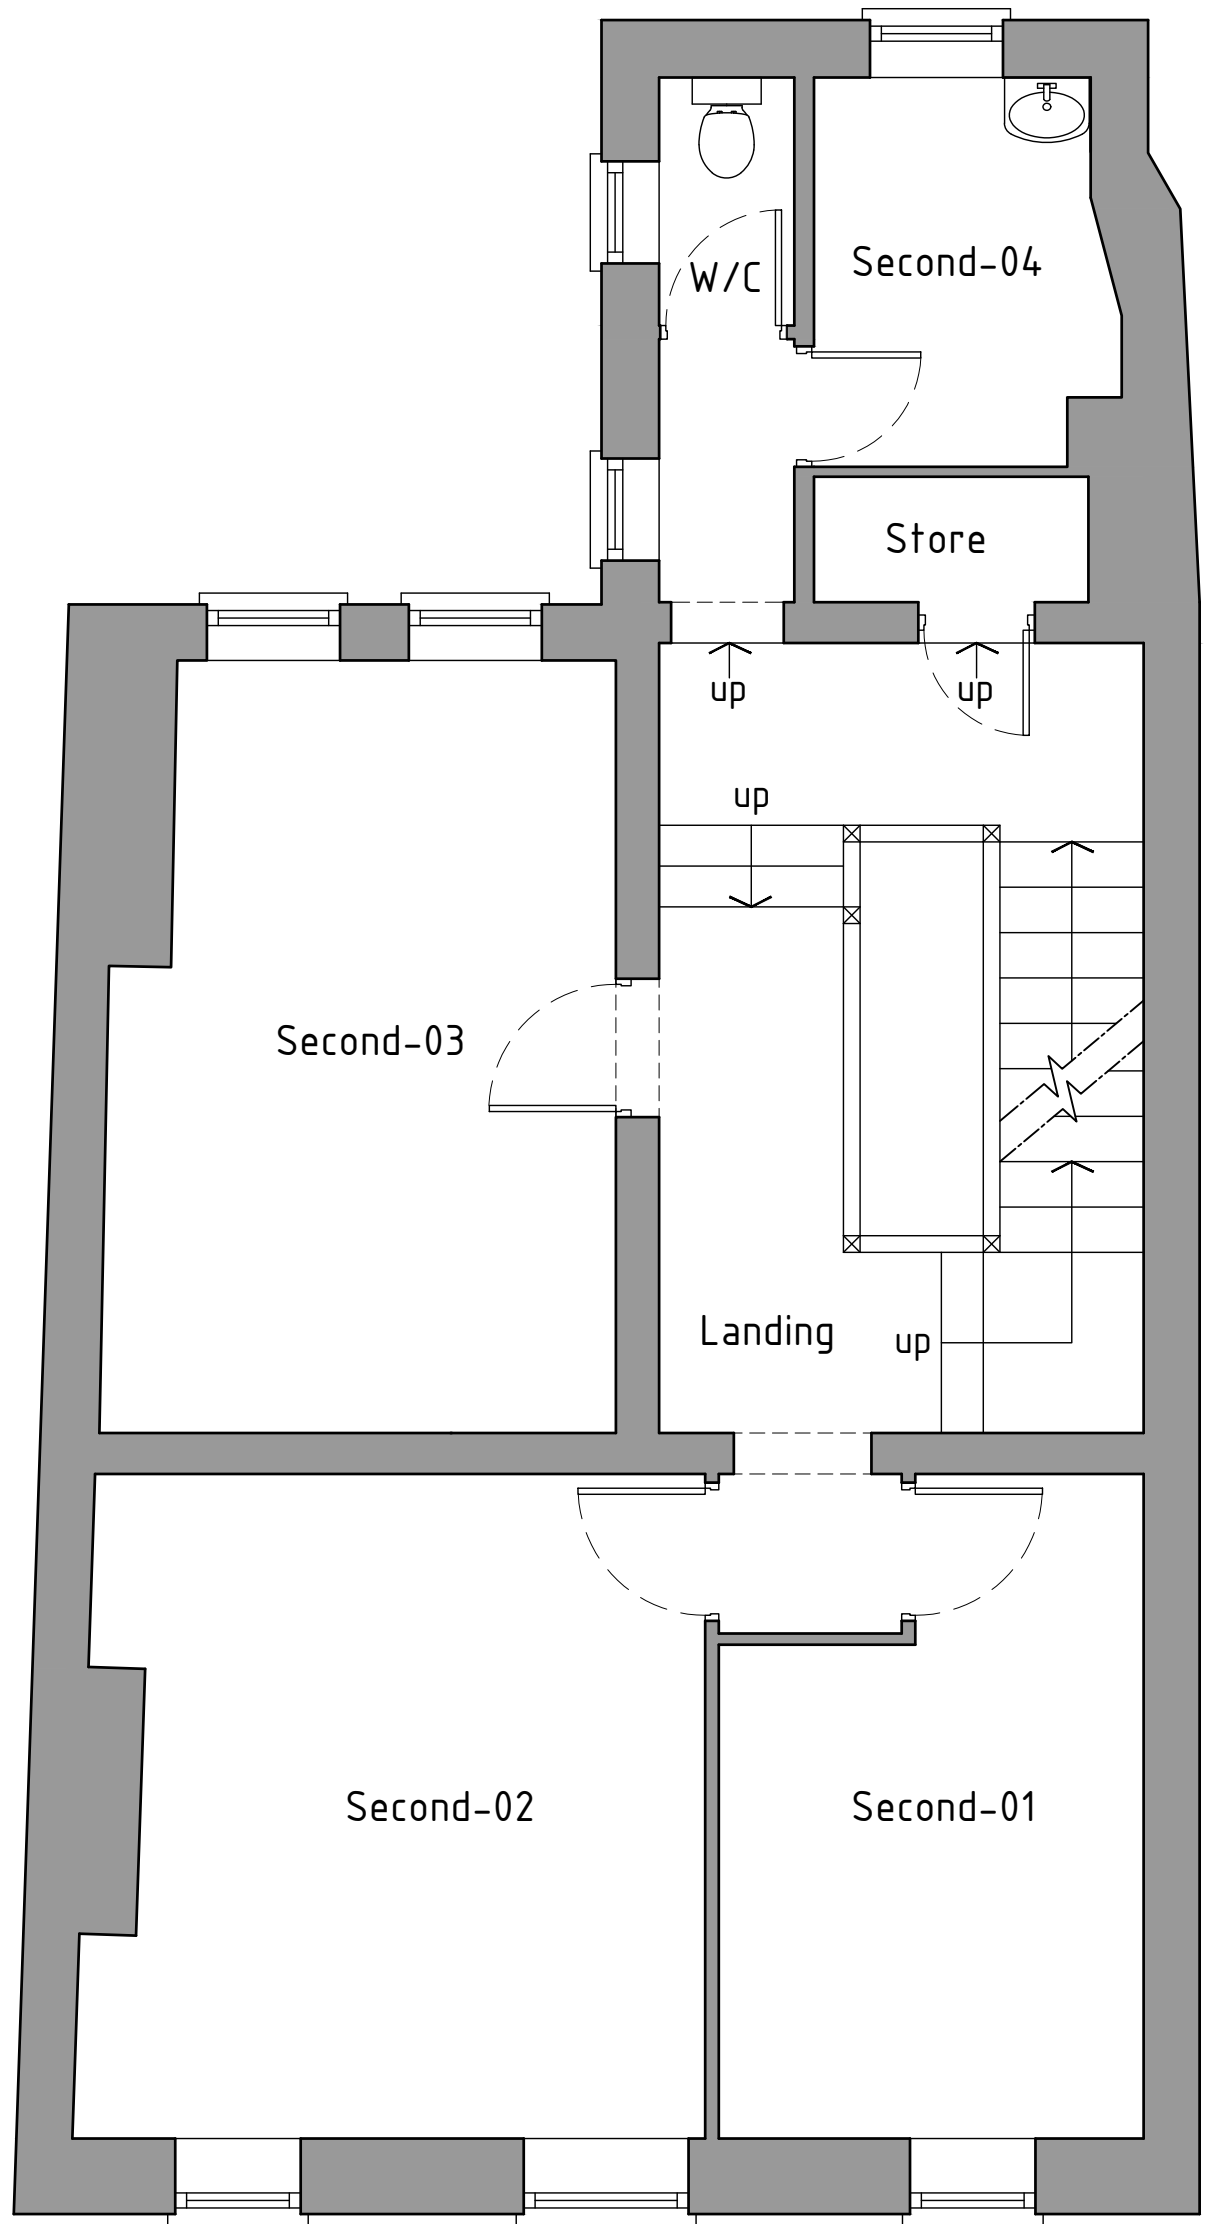

Third floor plan 1:50

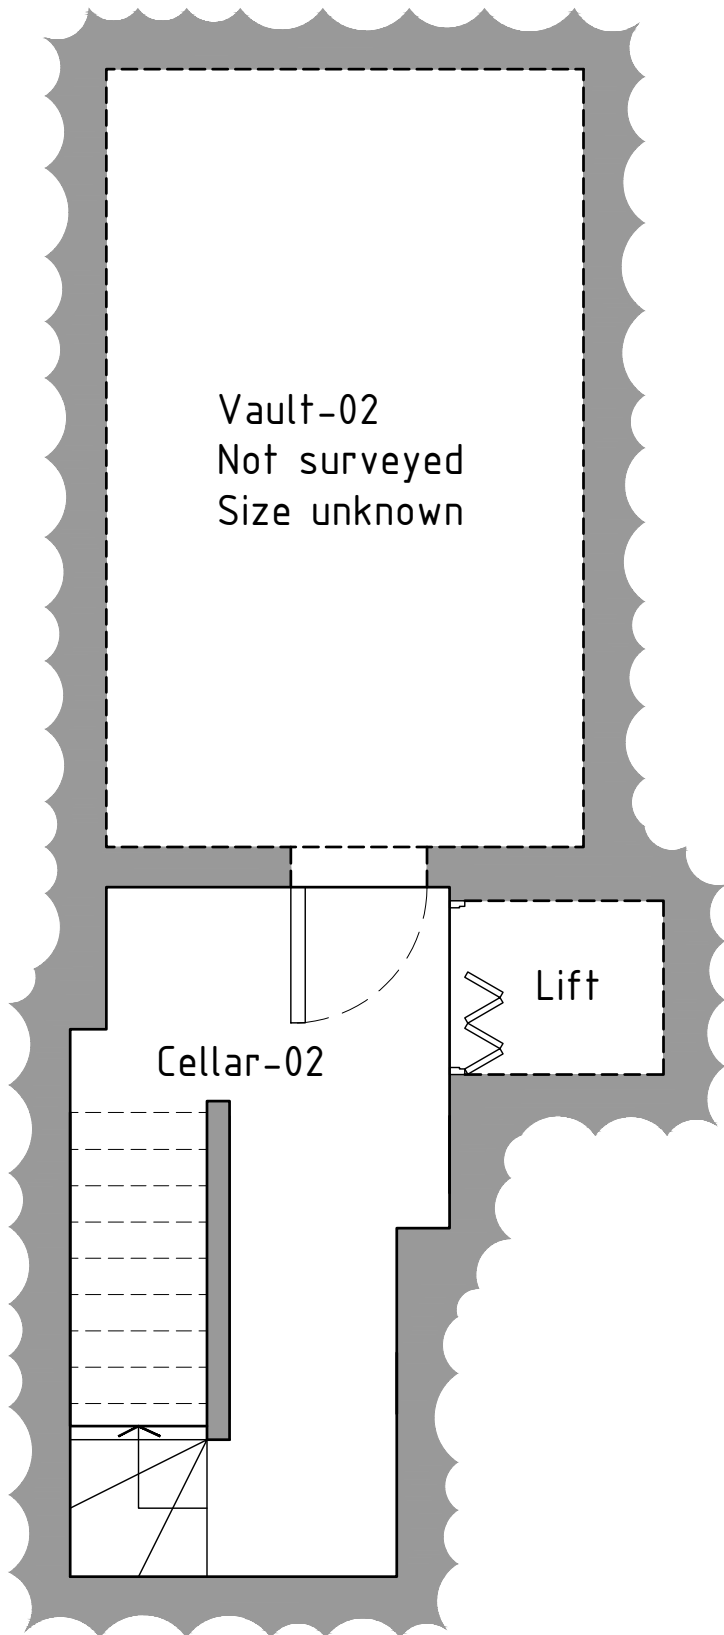

Second floor plan 1:50

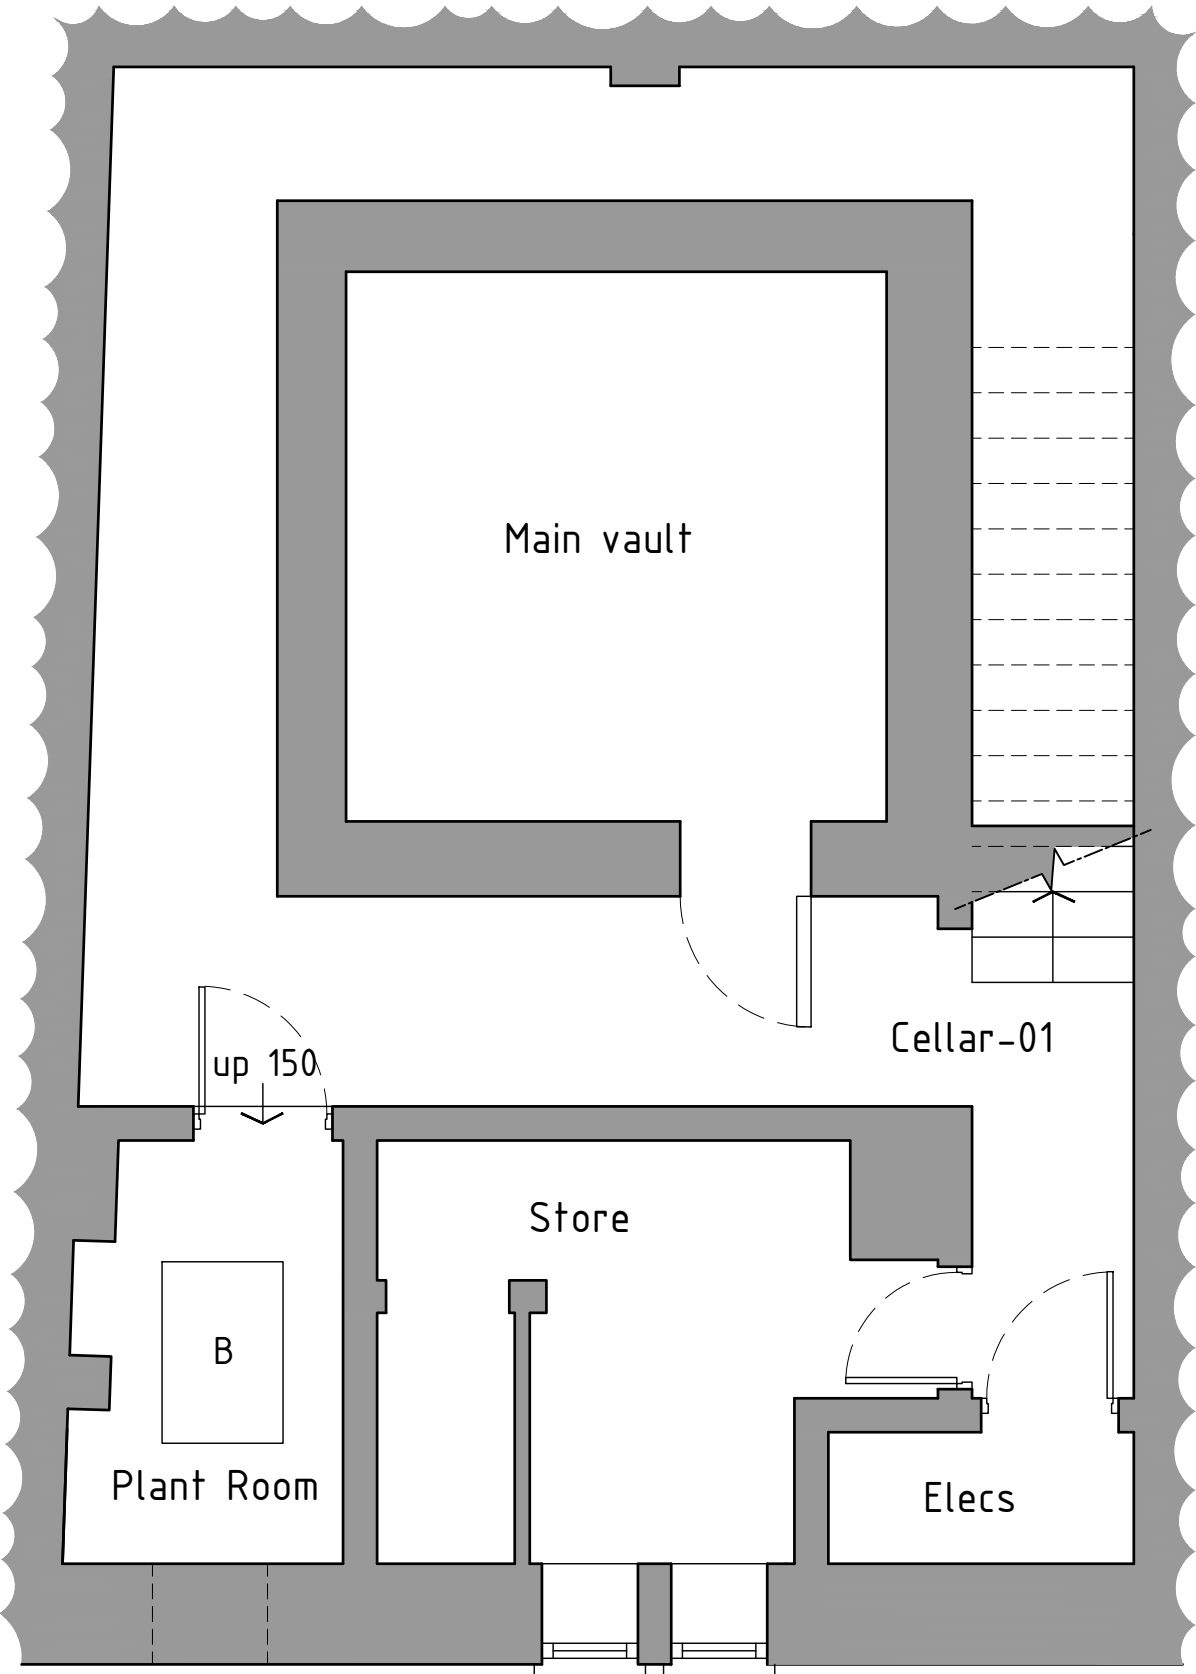

Cellar plan 1:50

As Existing

 HDS Architectural Services, The Foundry, 15 York Street, Wrexham LL13 8LW Tel (01978) 345250 www.hdsarchitectural.co.uk	
Project; 33 High Street, Wrexham, LL13 8HY	
Title; 02-As Existing Second, Third and Cellar Floor Plans	Scale (A1); 1:50
Dwg No; HS/PD/02	Date; 05.07.23
Revision;	