



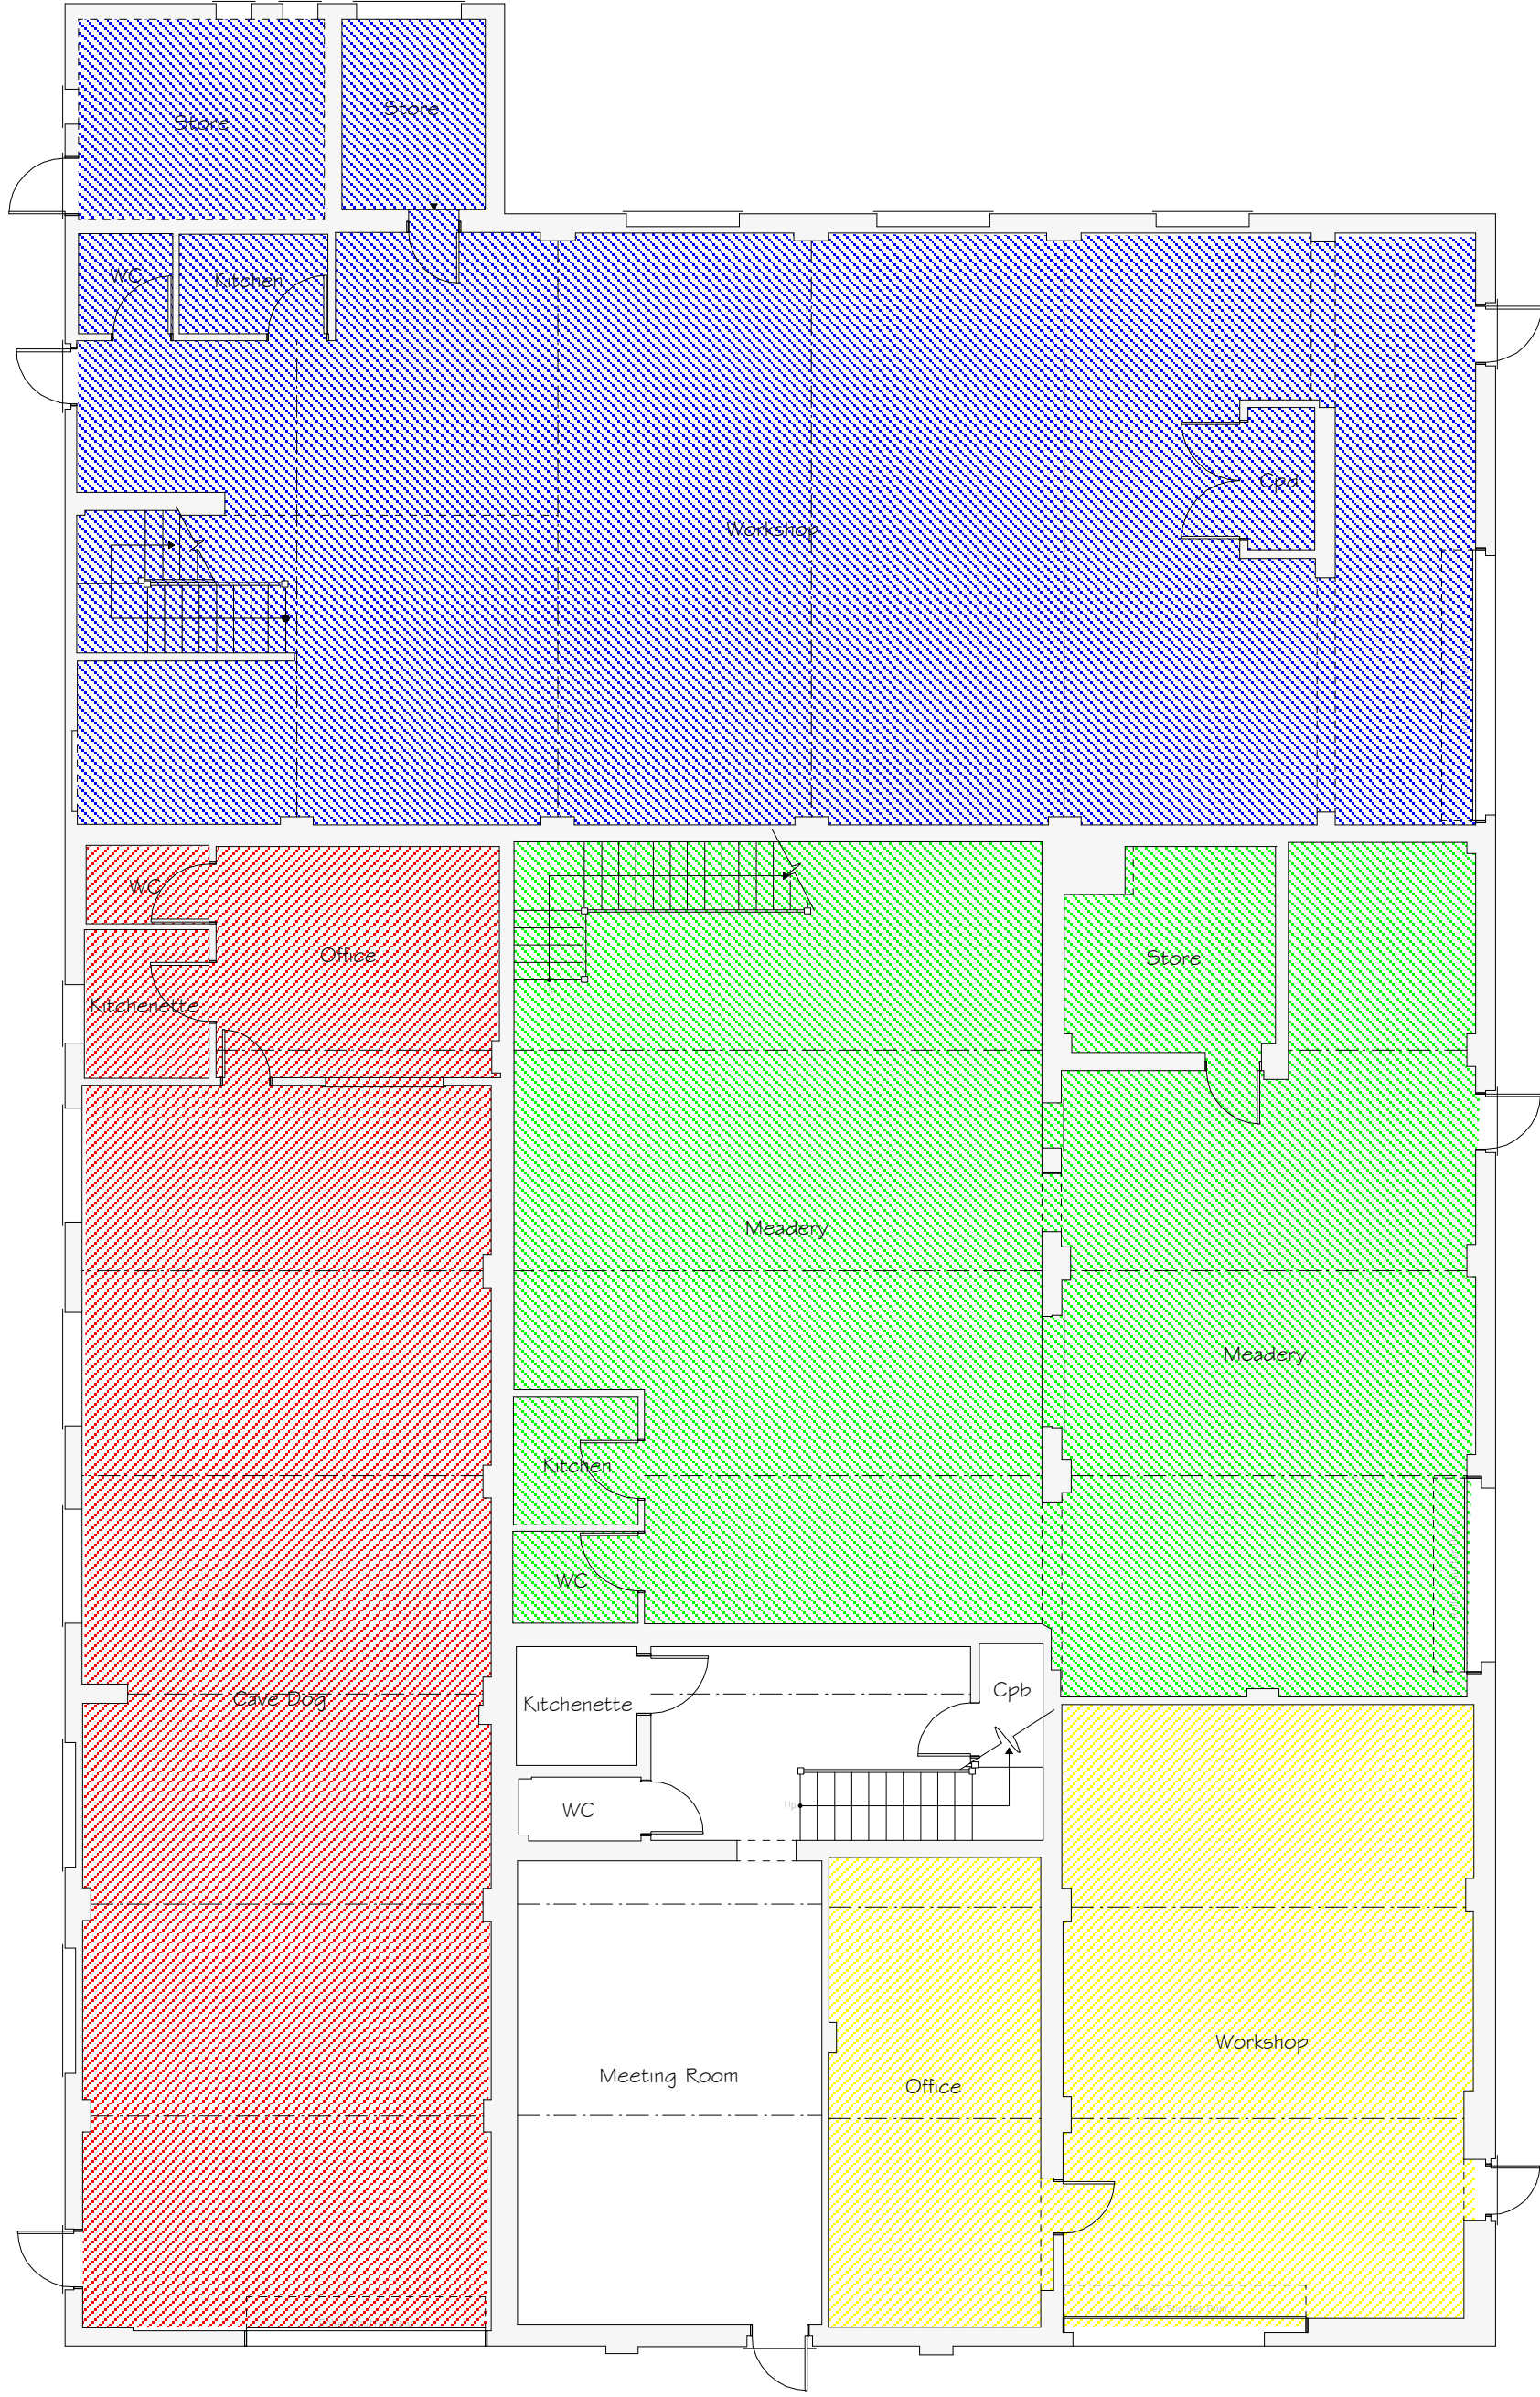

Ground Floor Plan 1:100

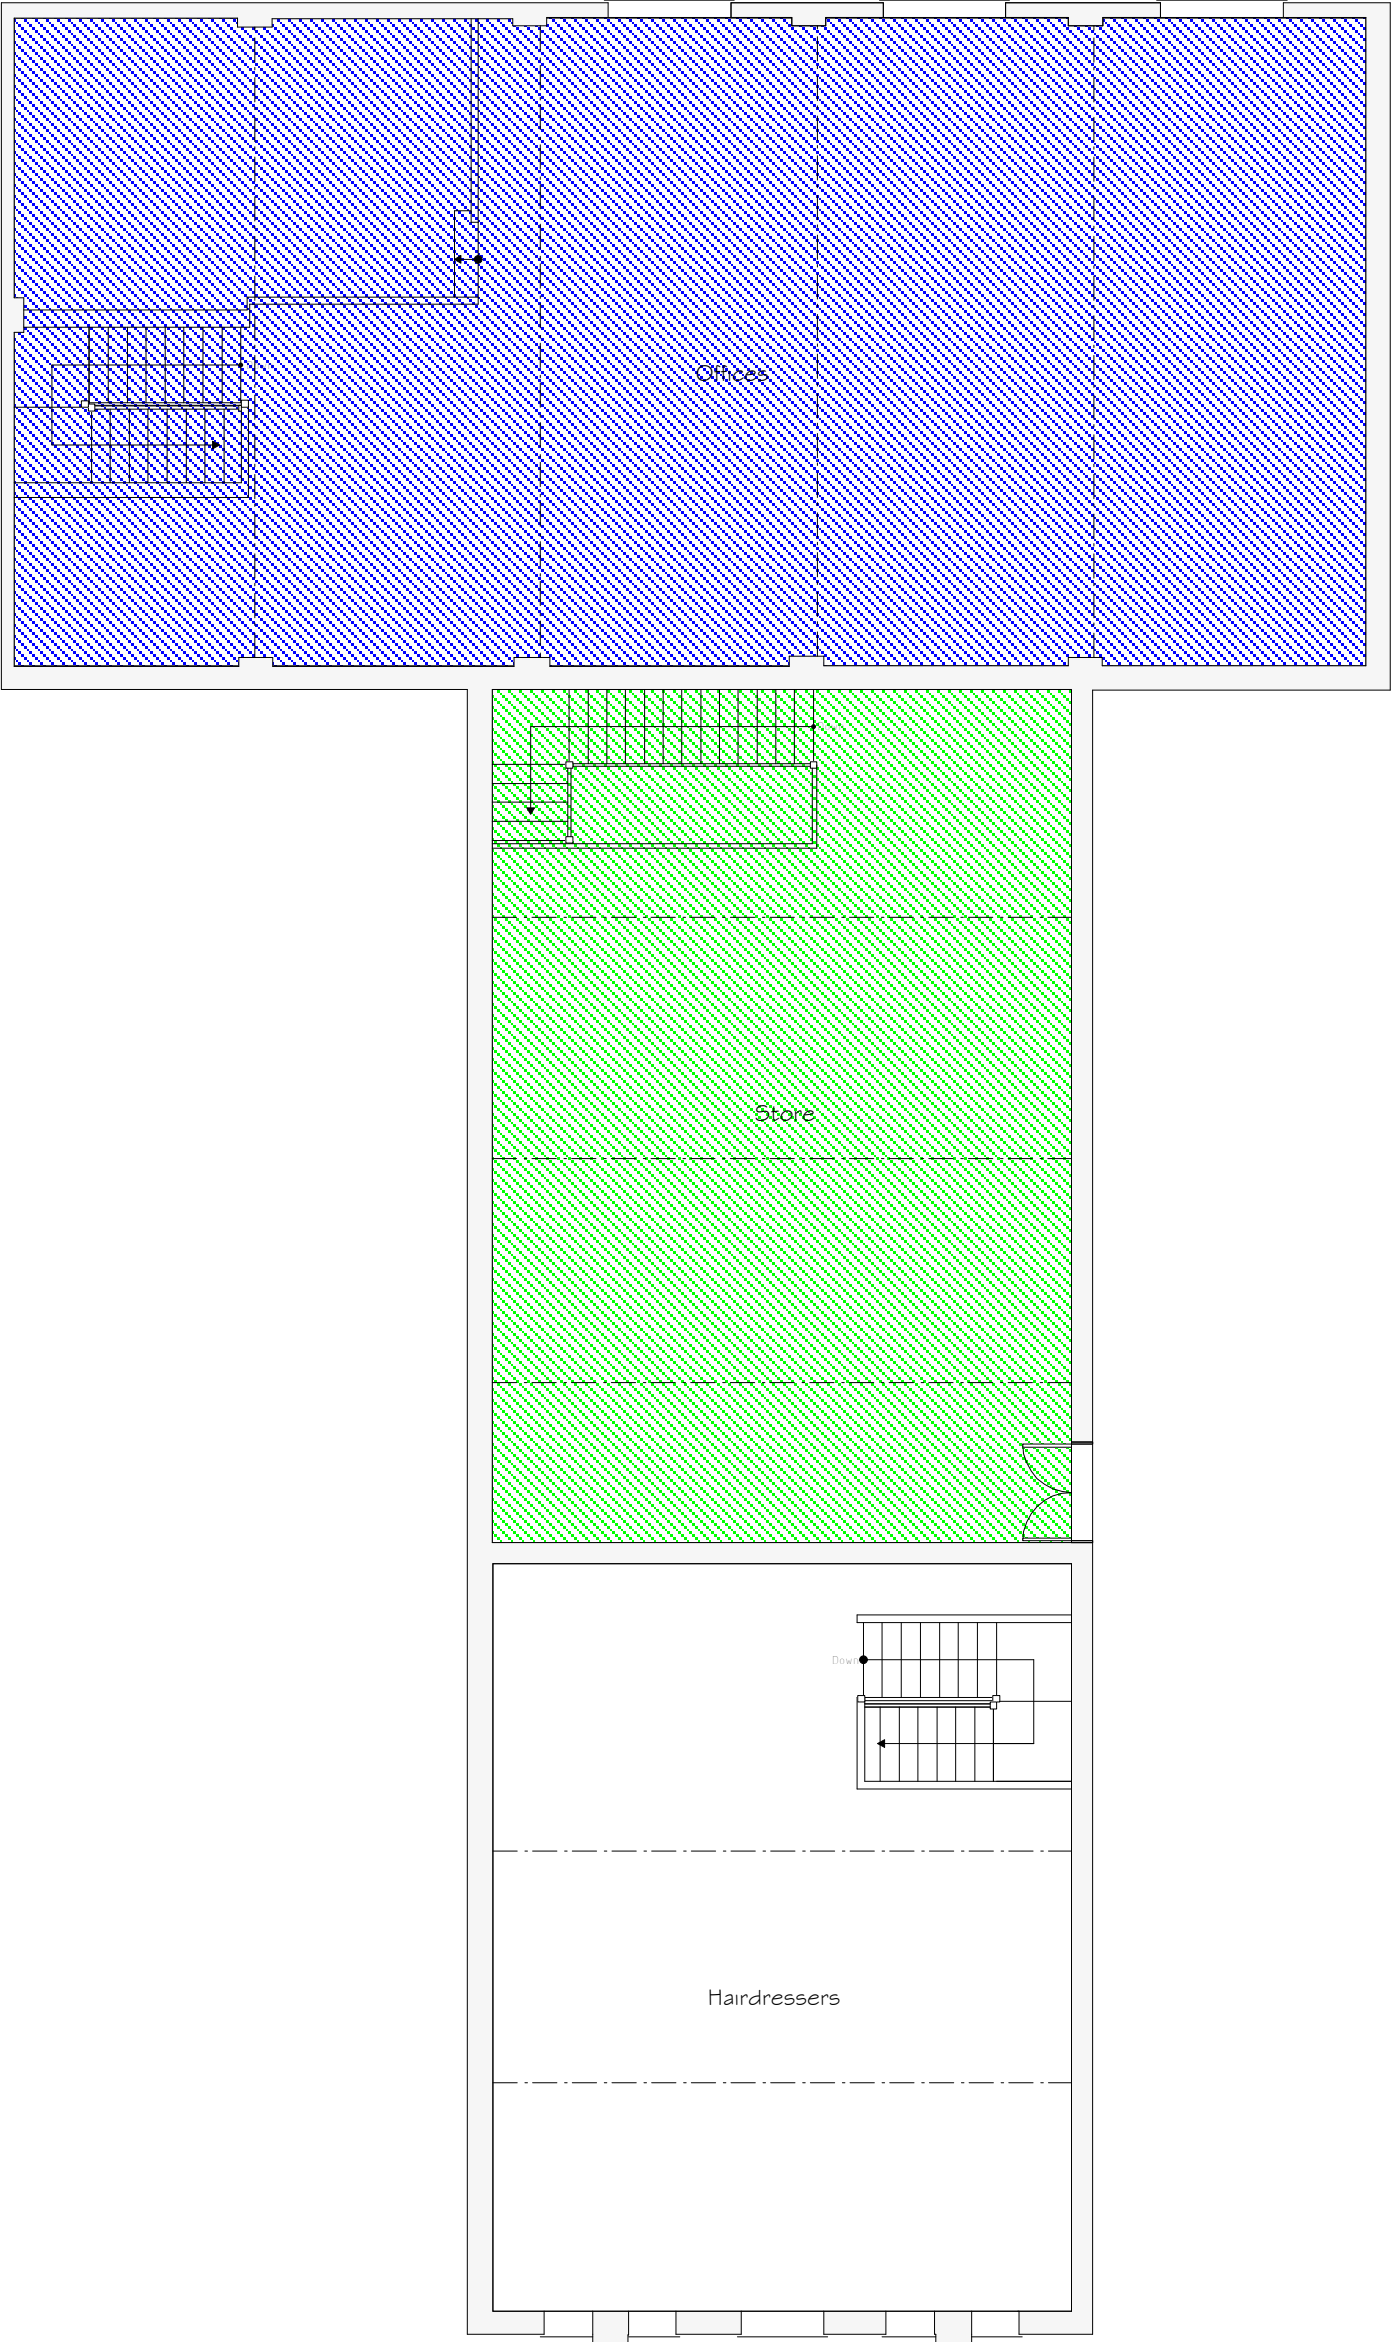

First Floor Plan 1:100

KEY			
	Carving Use Class: B8		
	Pinnacle and dee Use Class: B1/B8		
	Stone Circle Mead Use Class: B2/B8		
	Driveway and Patio Solutions Use Class: B8		
	Head Office Academy Use Class: D1		

Rev	Date	Detail	Initial
A	09/23	Information updated	D.J.E.

Project:	
Proposed Industrial Units at Land associated with 120 Rhosnesni Lane, Wrexham, LL12 7NB	
Title:	Scale: (A1)
Floor Plans	1:100

Drawn By:	Date:
D.J.Edwards	Jan 2023
Drawing No:	Sheet:
C146/003	1 of 1

Office 3K4,
Redwither Business Tower,
Wrexham, LL13 9XT
Tel: 01978 356500
www.blueprintarchitectural.com
© copyright all rights reserved