



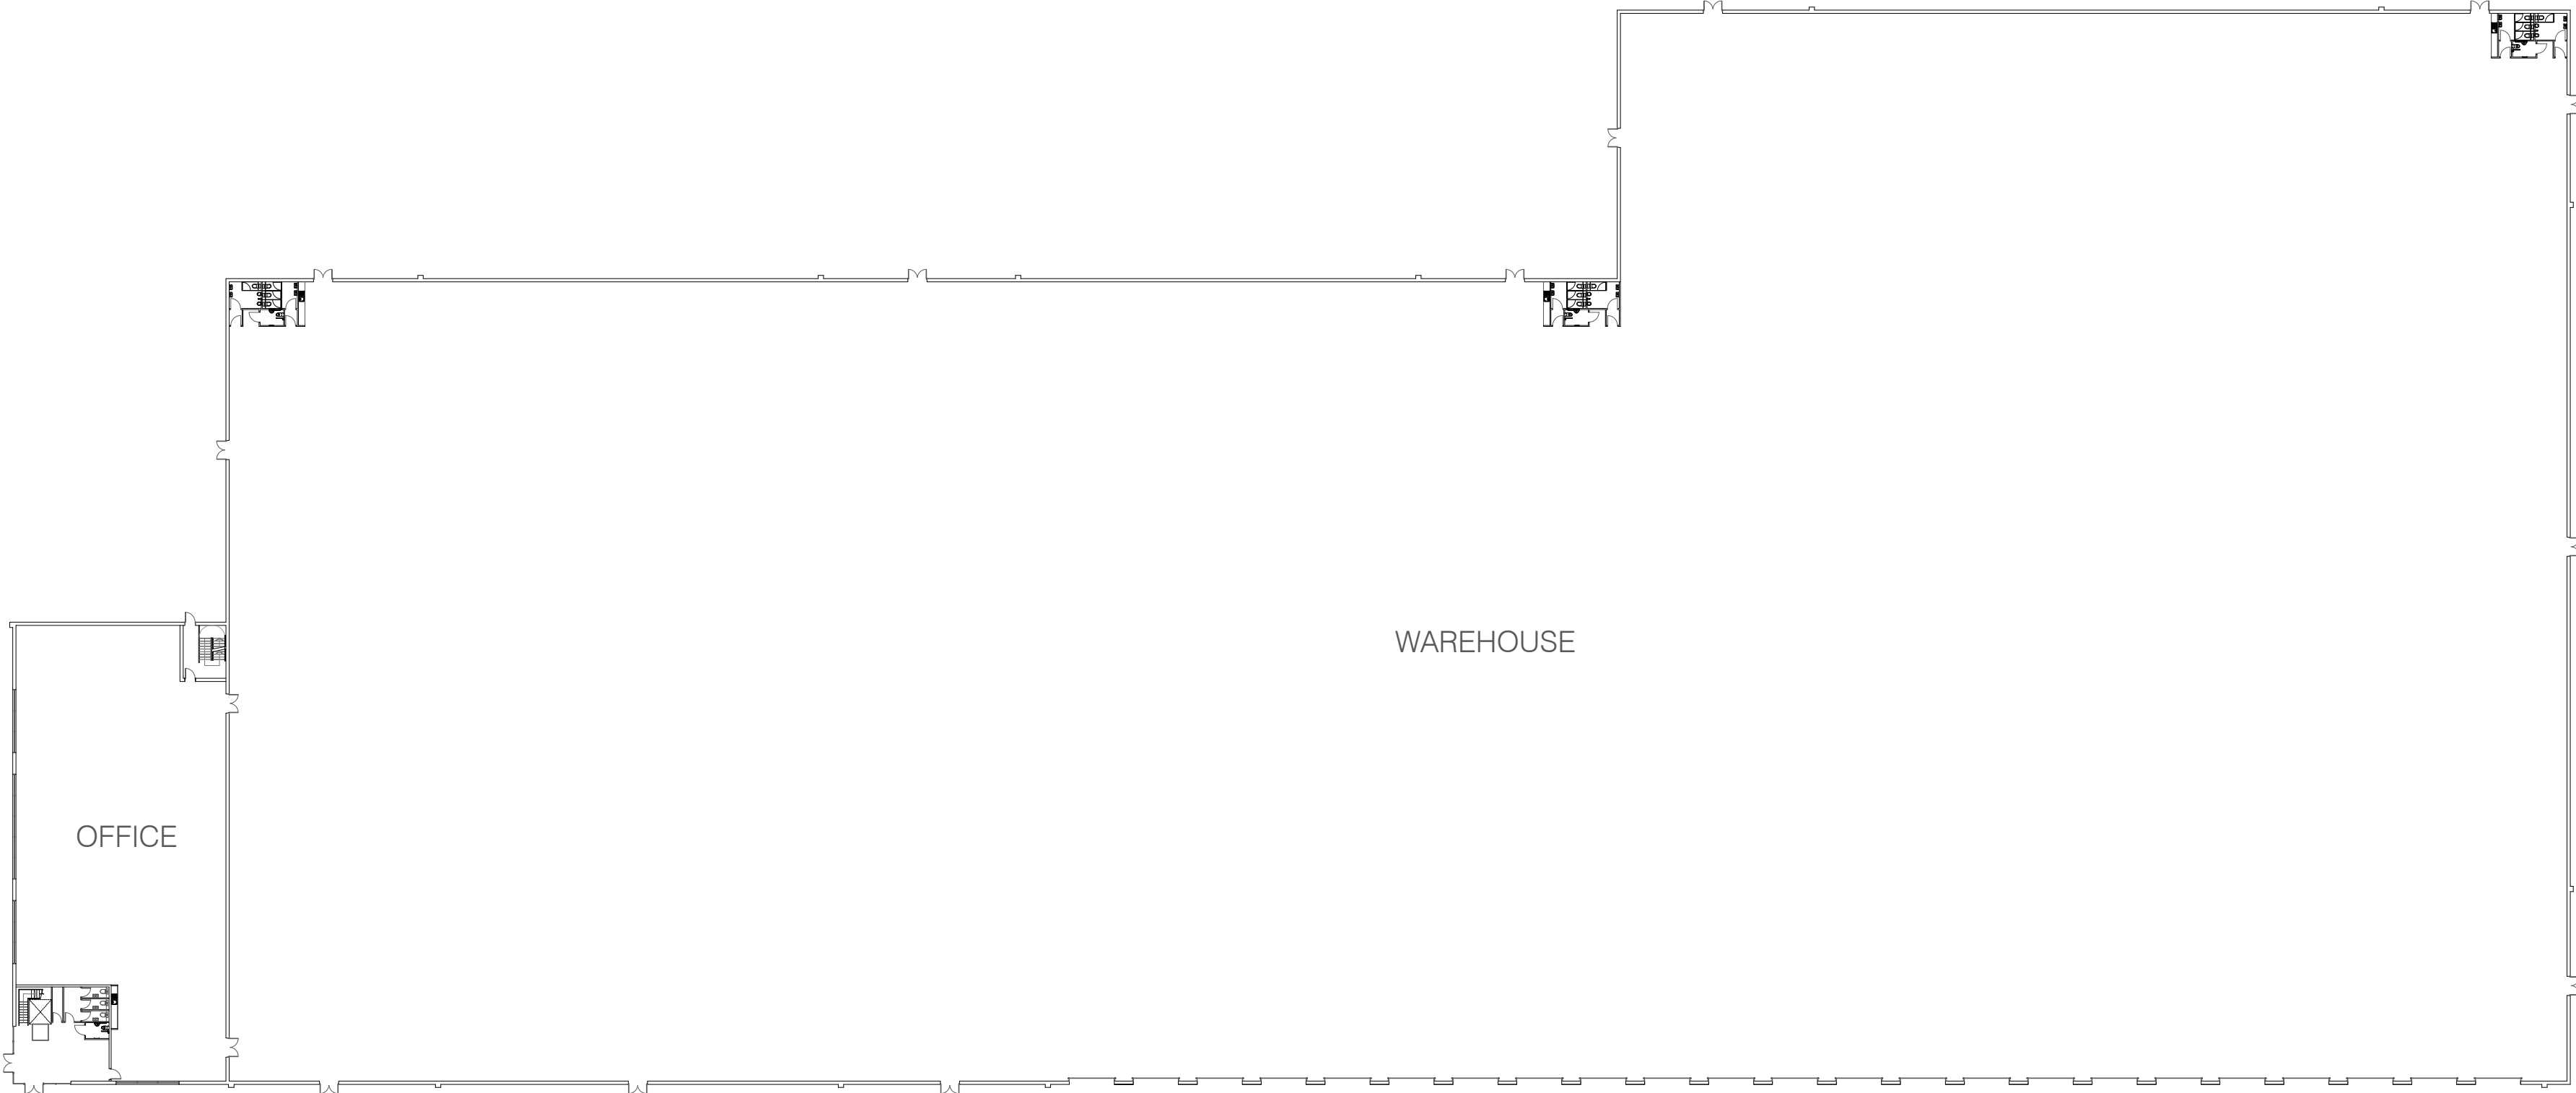

Proposed Ground Floor Plan

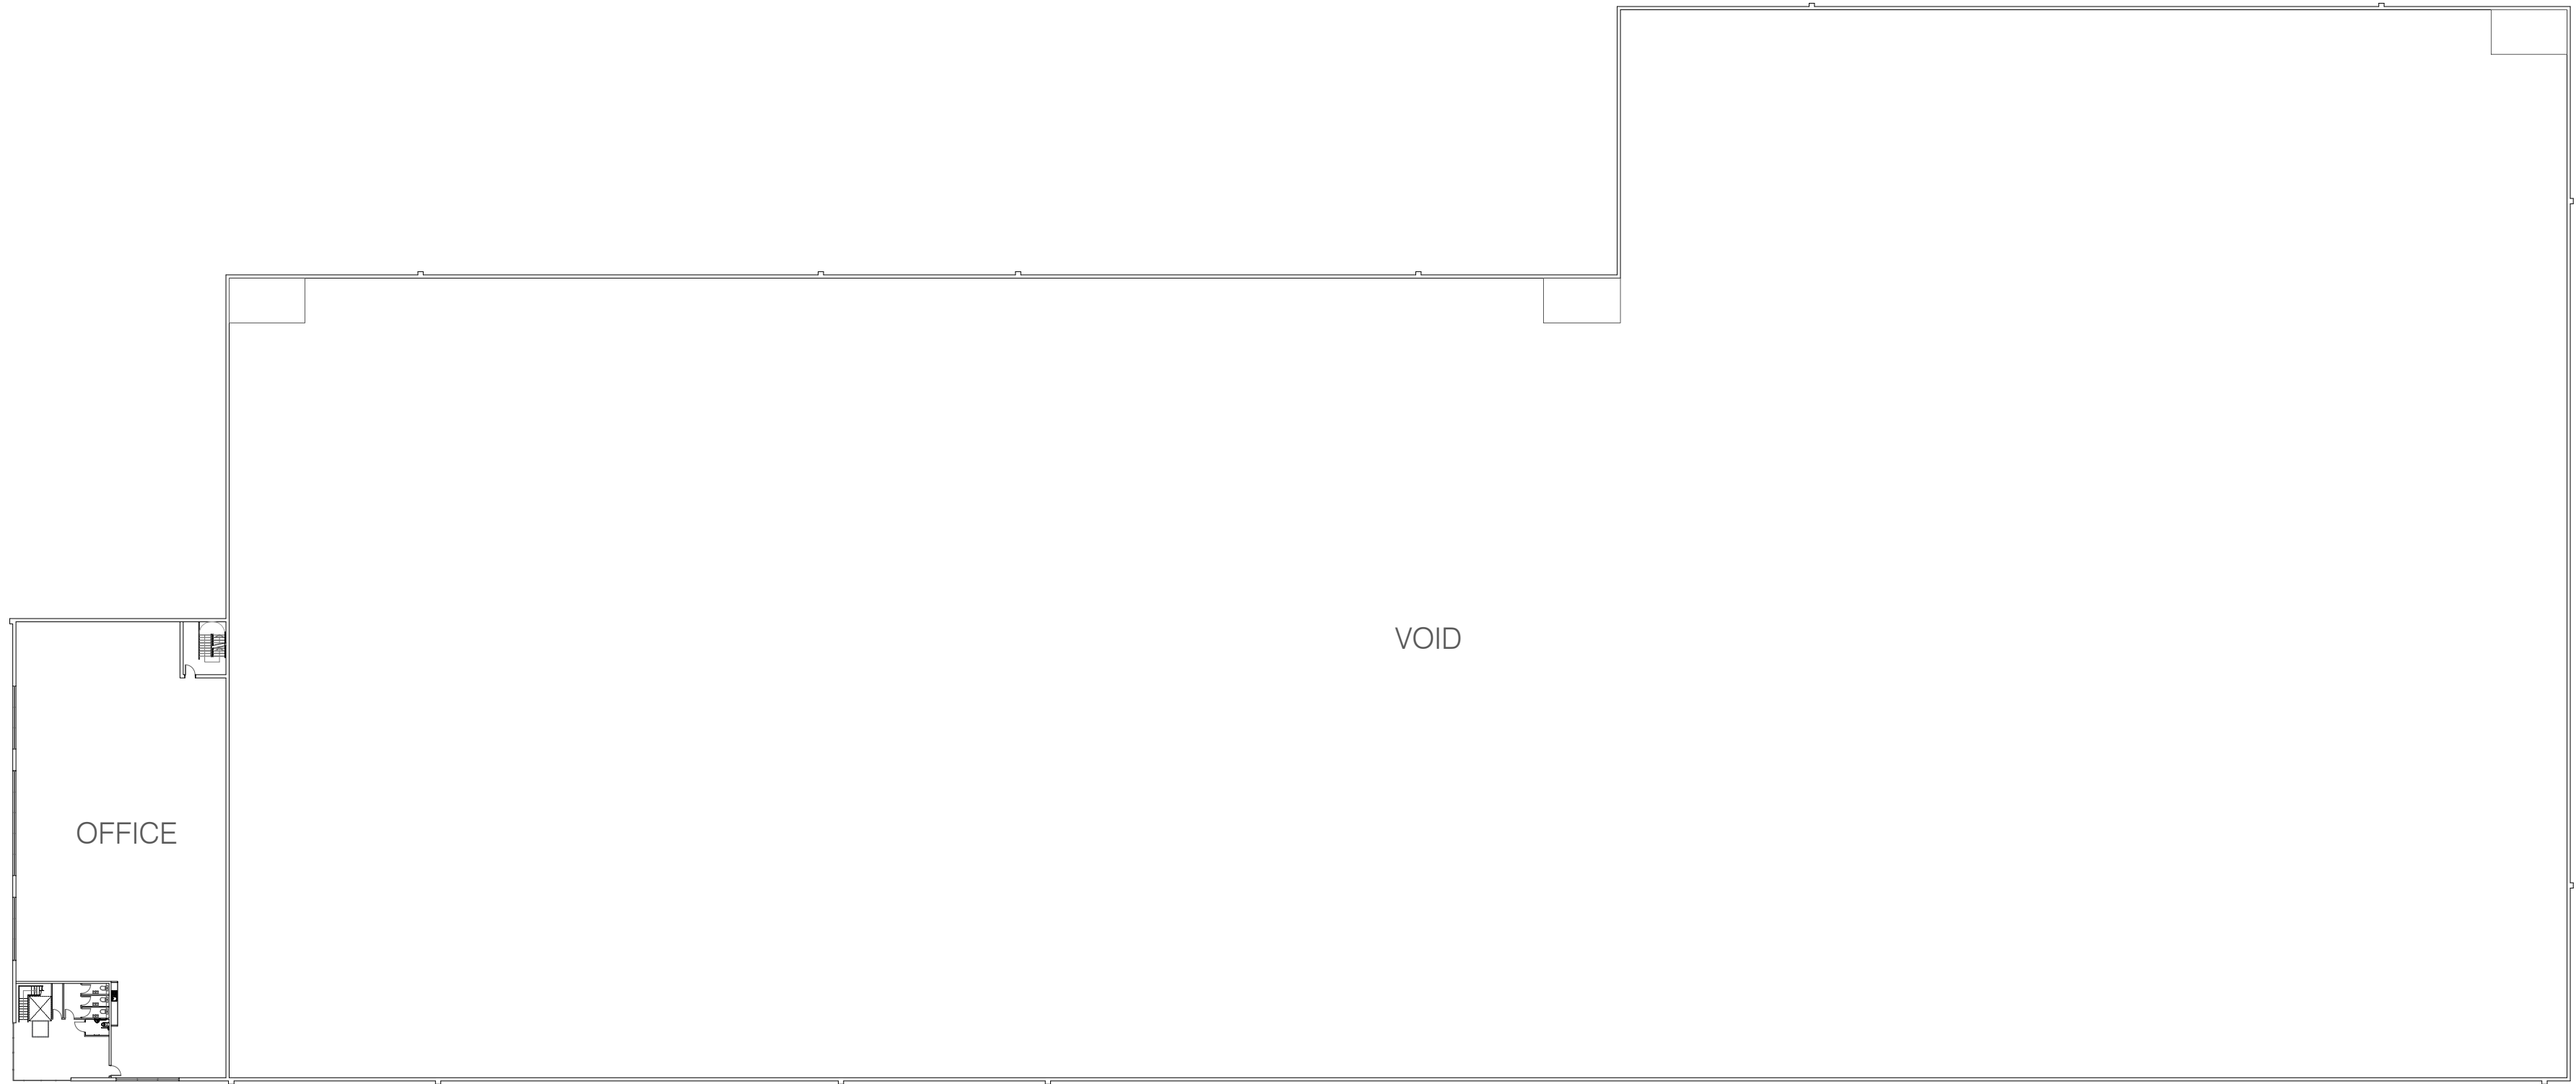

Proposed First & Second Floor Plan

MC

AU

Modern City

Architecture & Urbanism

2 Commercial Street

Castletfield

Manchester

M15 4RQ

t: 0161 974 7203

e: info@mcau.co.uk

www.mcau.co.uk

Client

F.I. Real Estate Management

Project

Kingmoor, Wrexham

Description

Unit 2-Proposed Floor Plans

Status			
INFORMATION			
Scale	Drawn By	Date	
1:500@A1	PJ	Jan23	
Job Number	Drawing Number	Revision	
1204	03-002	P01	