


Existing Site Plan
1 : 200

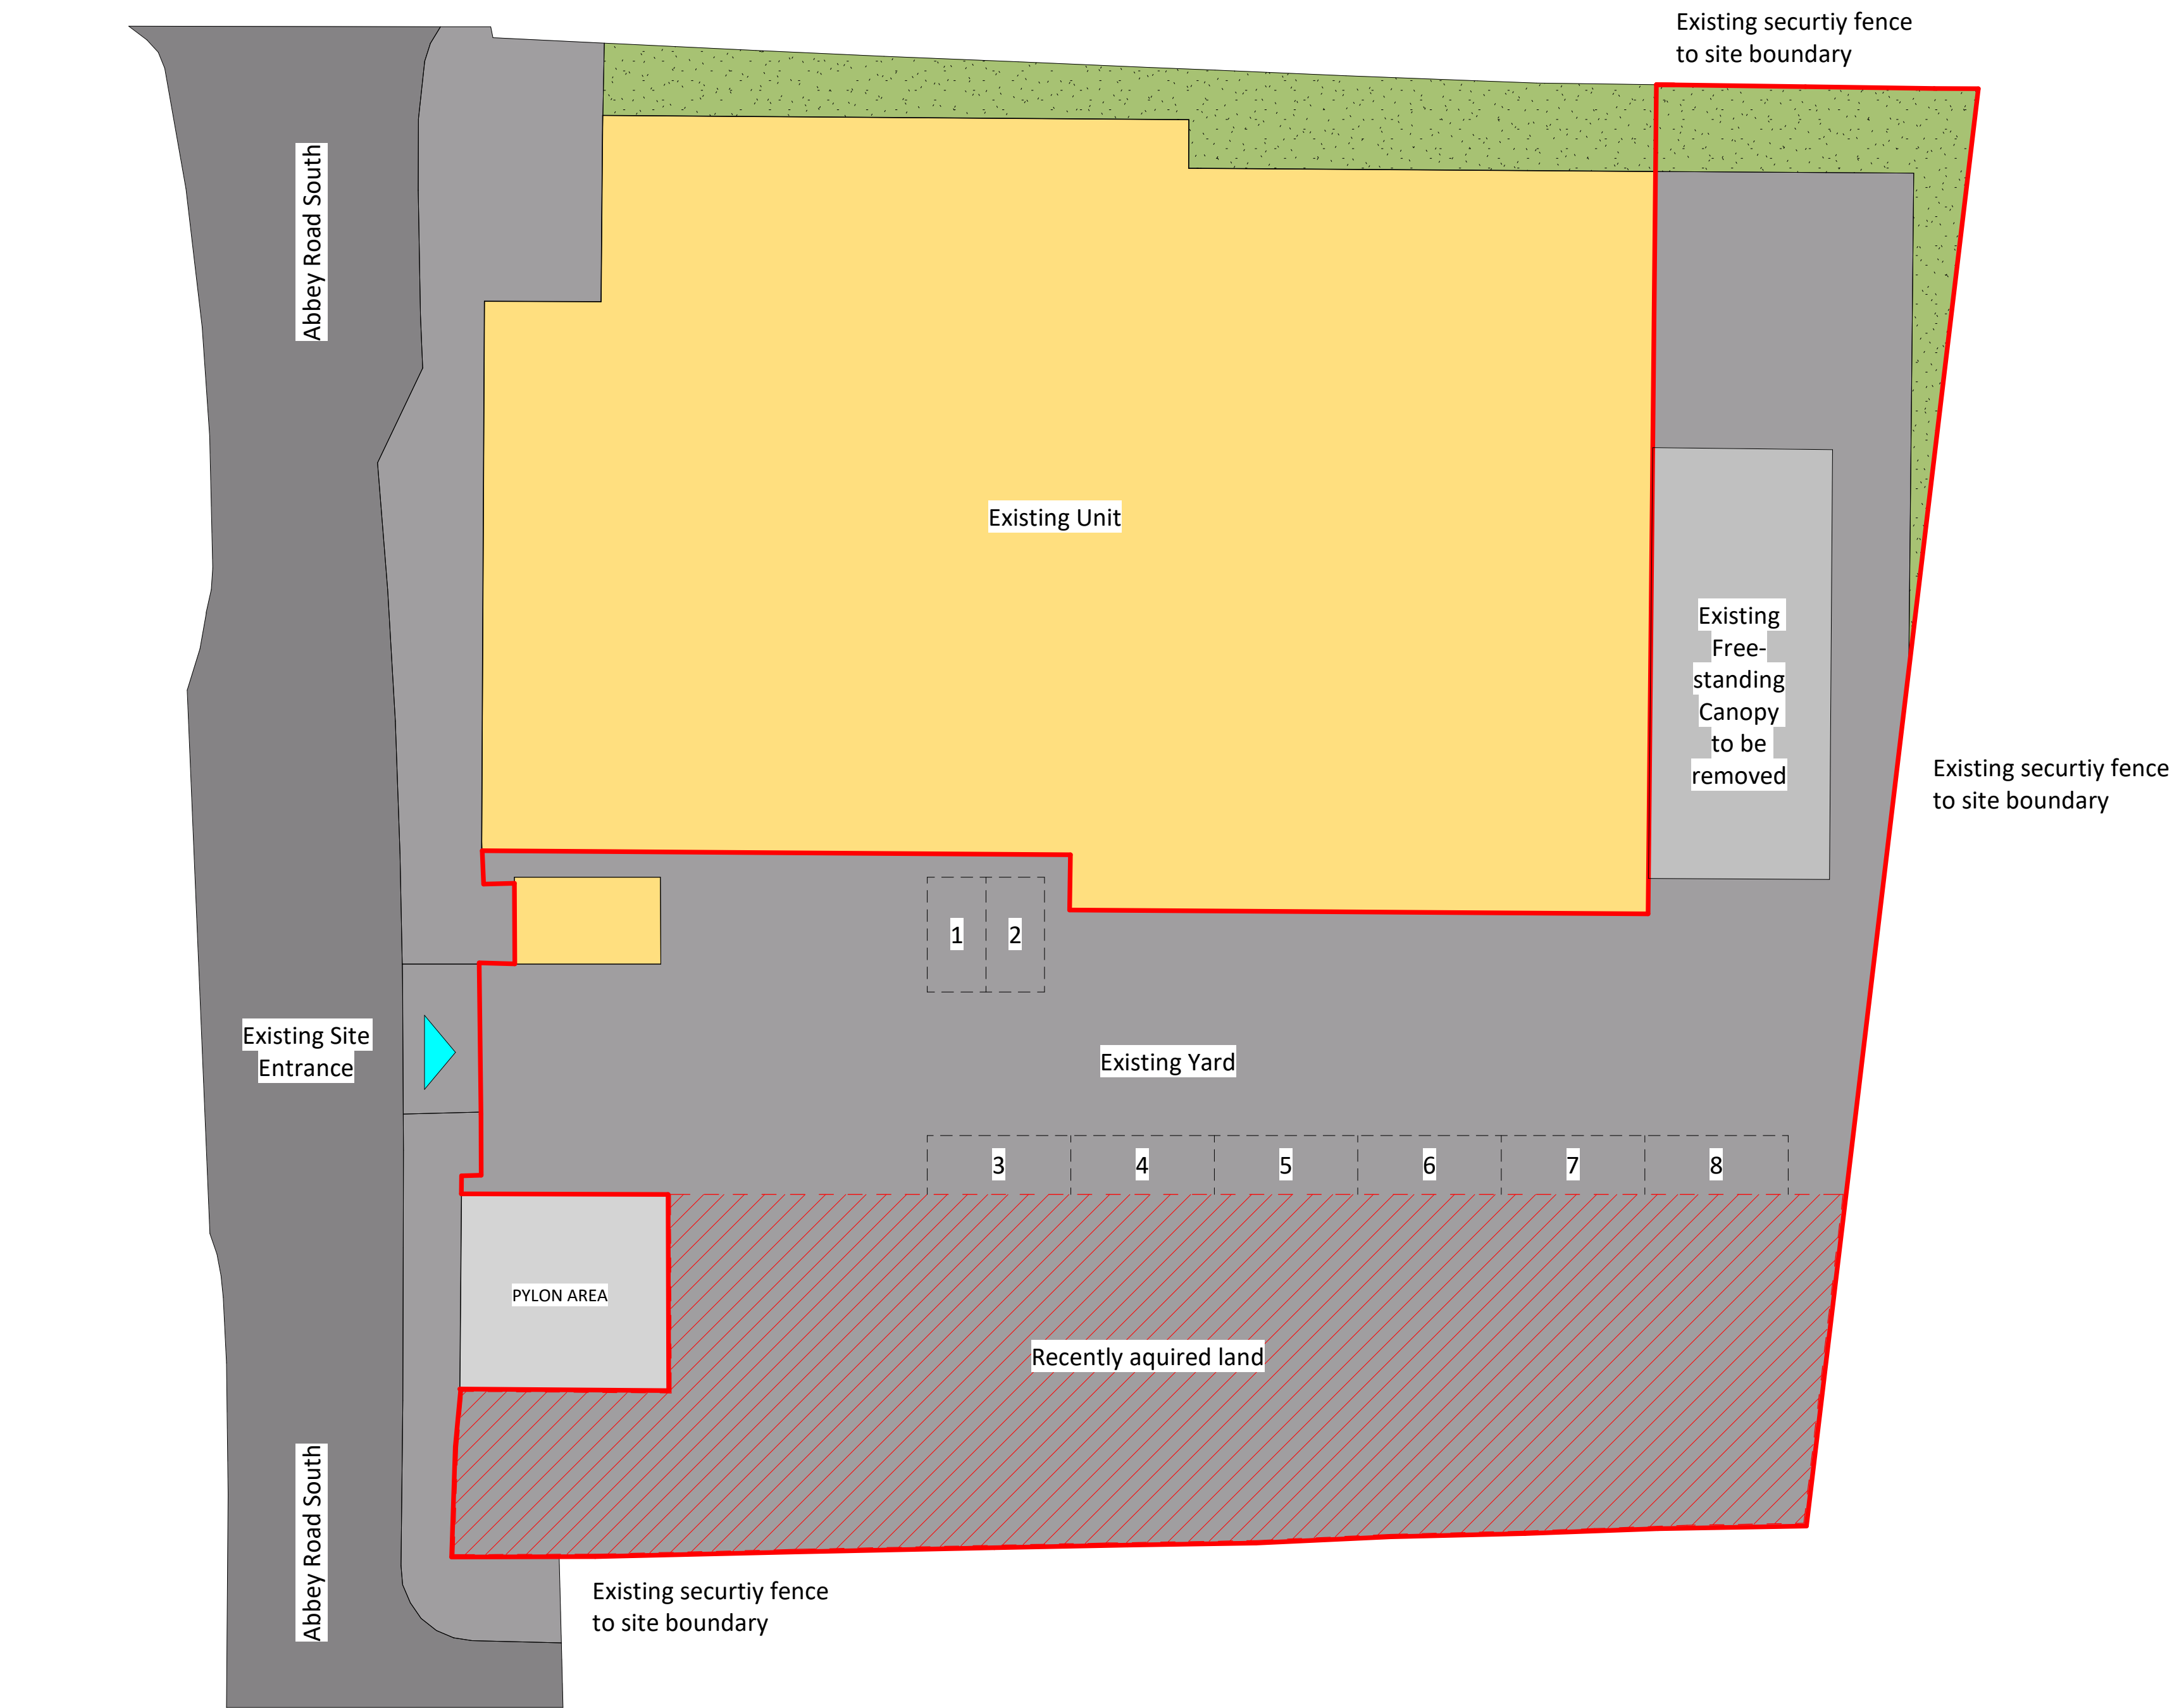

 Existing Buildings

- General Notes
1. Contractor to verify all dimensions and check level datums on site
 2. All of the designs are the sole property of TACP Architects Ltd and may not be used without their written agreement
 3. All prints, specifications and their copyright are the property of TACP Architects Ltd
 4. Do not scale off drawings
 5. All dimensions shall be checked on site before commencement of shop drawings, manufacture and all discrepancies must be reported to TACP Architects Ltd

Revisions					
Rev	Date	Description	By	Check	
P01	11/03/20	Existing parking spaces for the site added	ACR	MG	

Consultants

Client
J & M Properties

Project Title
Industrial Unit, Abbey Road South

Drawing Title
Exisitng Site Plan

Scale
1 : 200@A1

Date
29/01/20

Drawn By
ACR

Checked By
MG

Office
Wrexham

Job Number
19064

Project•Originator•Zone•Level•Type•Role•Number
ARD -TACP- ES- 00-DR- A- 701

Revision
P01

TACP Architects Ltd
Pembroke House
Ellice Way, Wrexham Technology Park,
Wrexham, LL13 7YT
01978 291161
admin@tacparchitects.co.uk
www.tacparchitects.co.uk
Architecture • Interior Design • Healthcare Planning • Conservation • Masterplanning • Sustainable Design

