


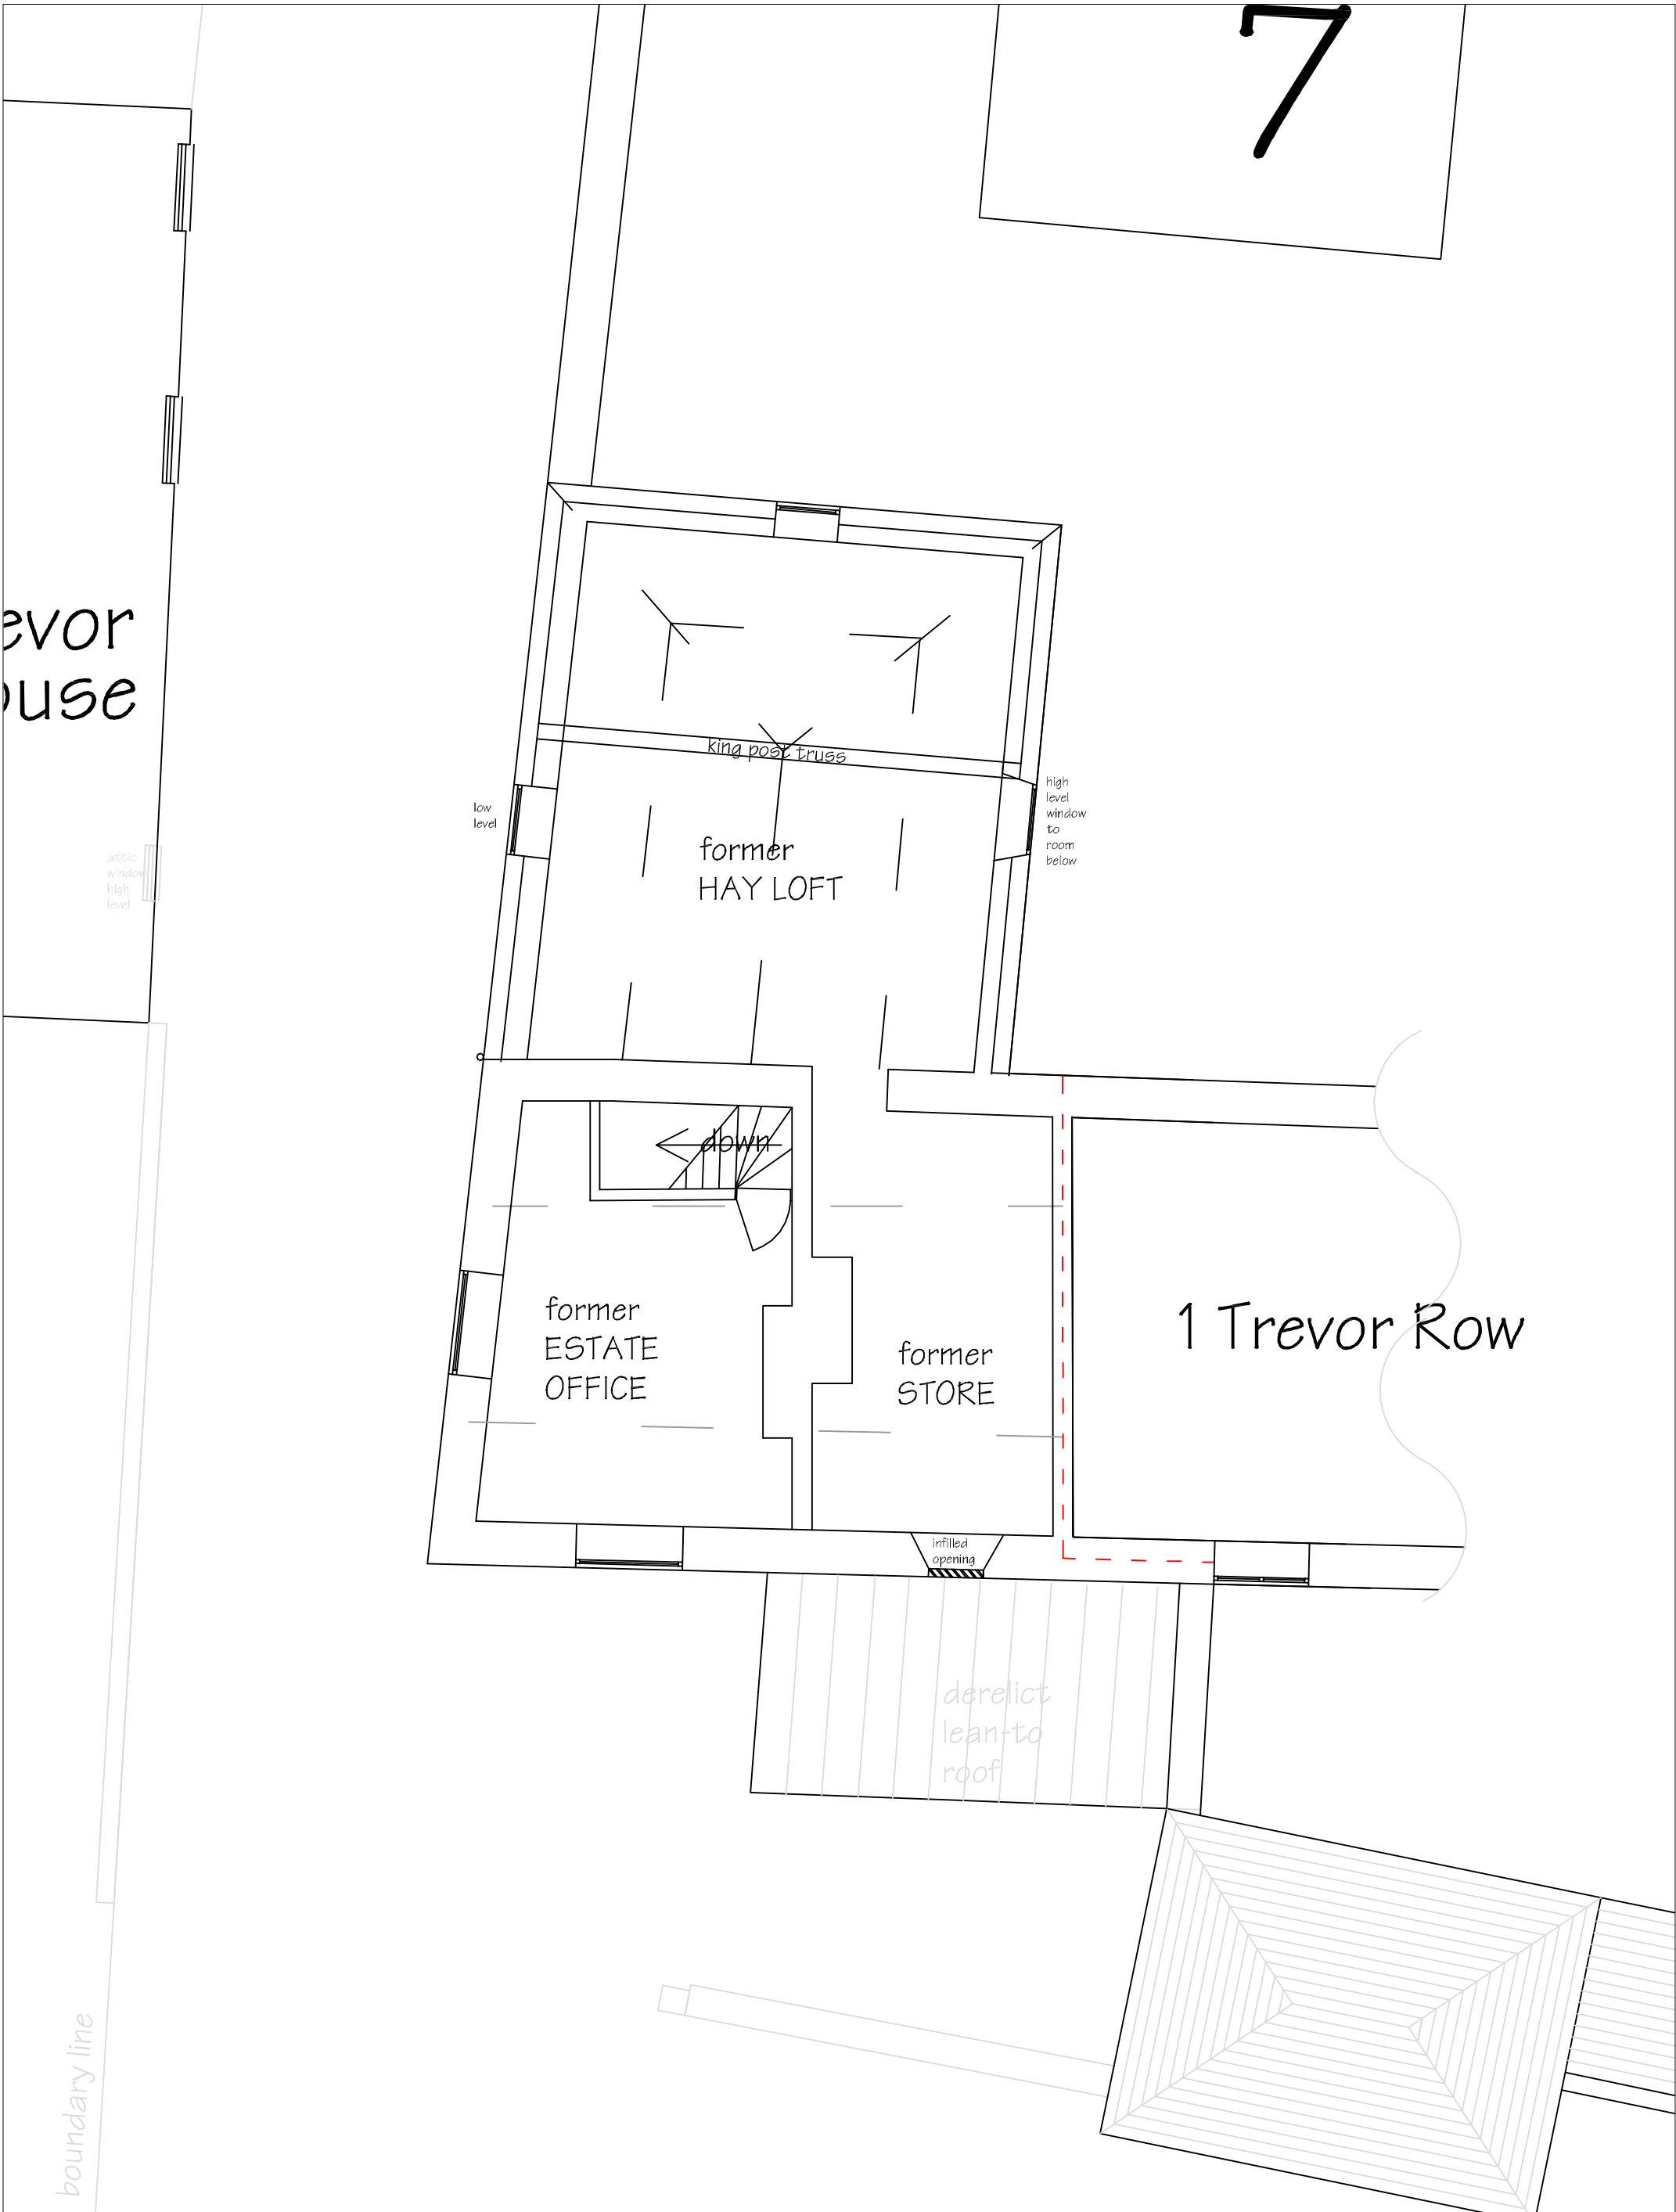

ANDREW DESIGN SERVICE architects, surveyors & planning consultants. 4A Station Avenue, Chirk, Wrexham. LL14 5LS Tel/Fax: 01691 777025			
Project	Former Estate Office & Stables, Trevor Row, Chirk, LL14 5HE		
Drawn by	MCA	Date: 27 / 03 / 2023	©
DWG		Scale	
Dwg Ref:	PL03	Revision	

PL03 Existing First Floor Plan
Scale 1:75@A3