



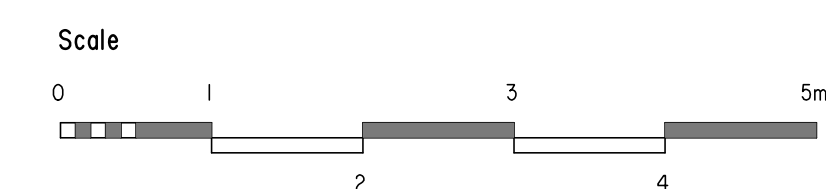
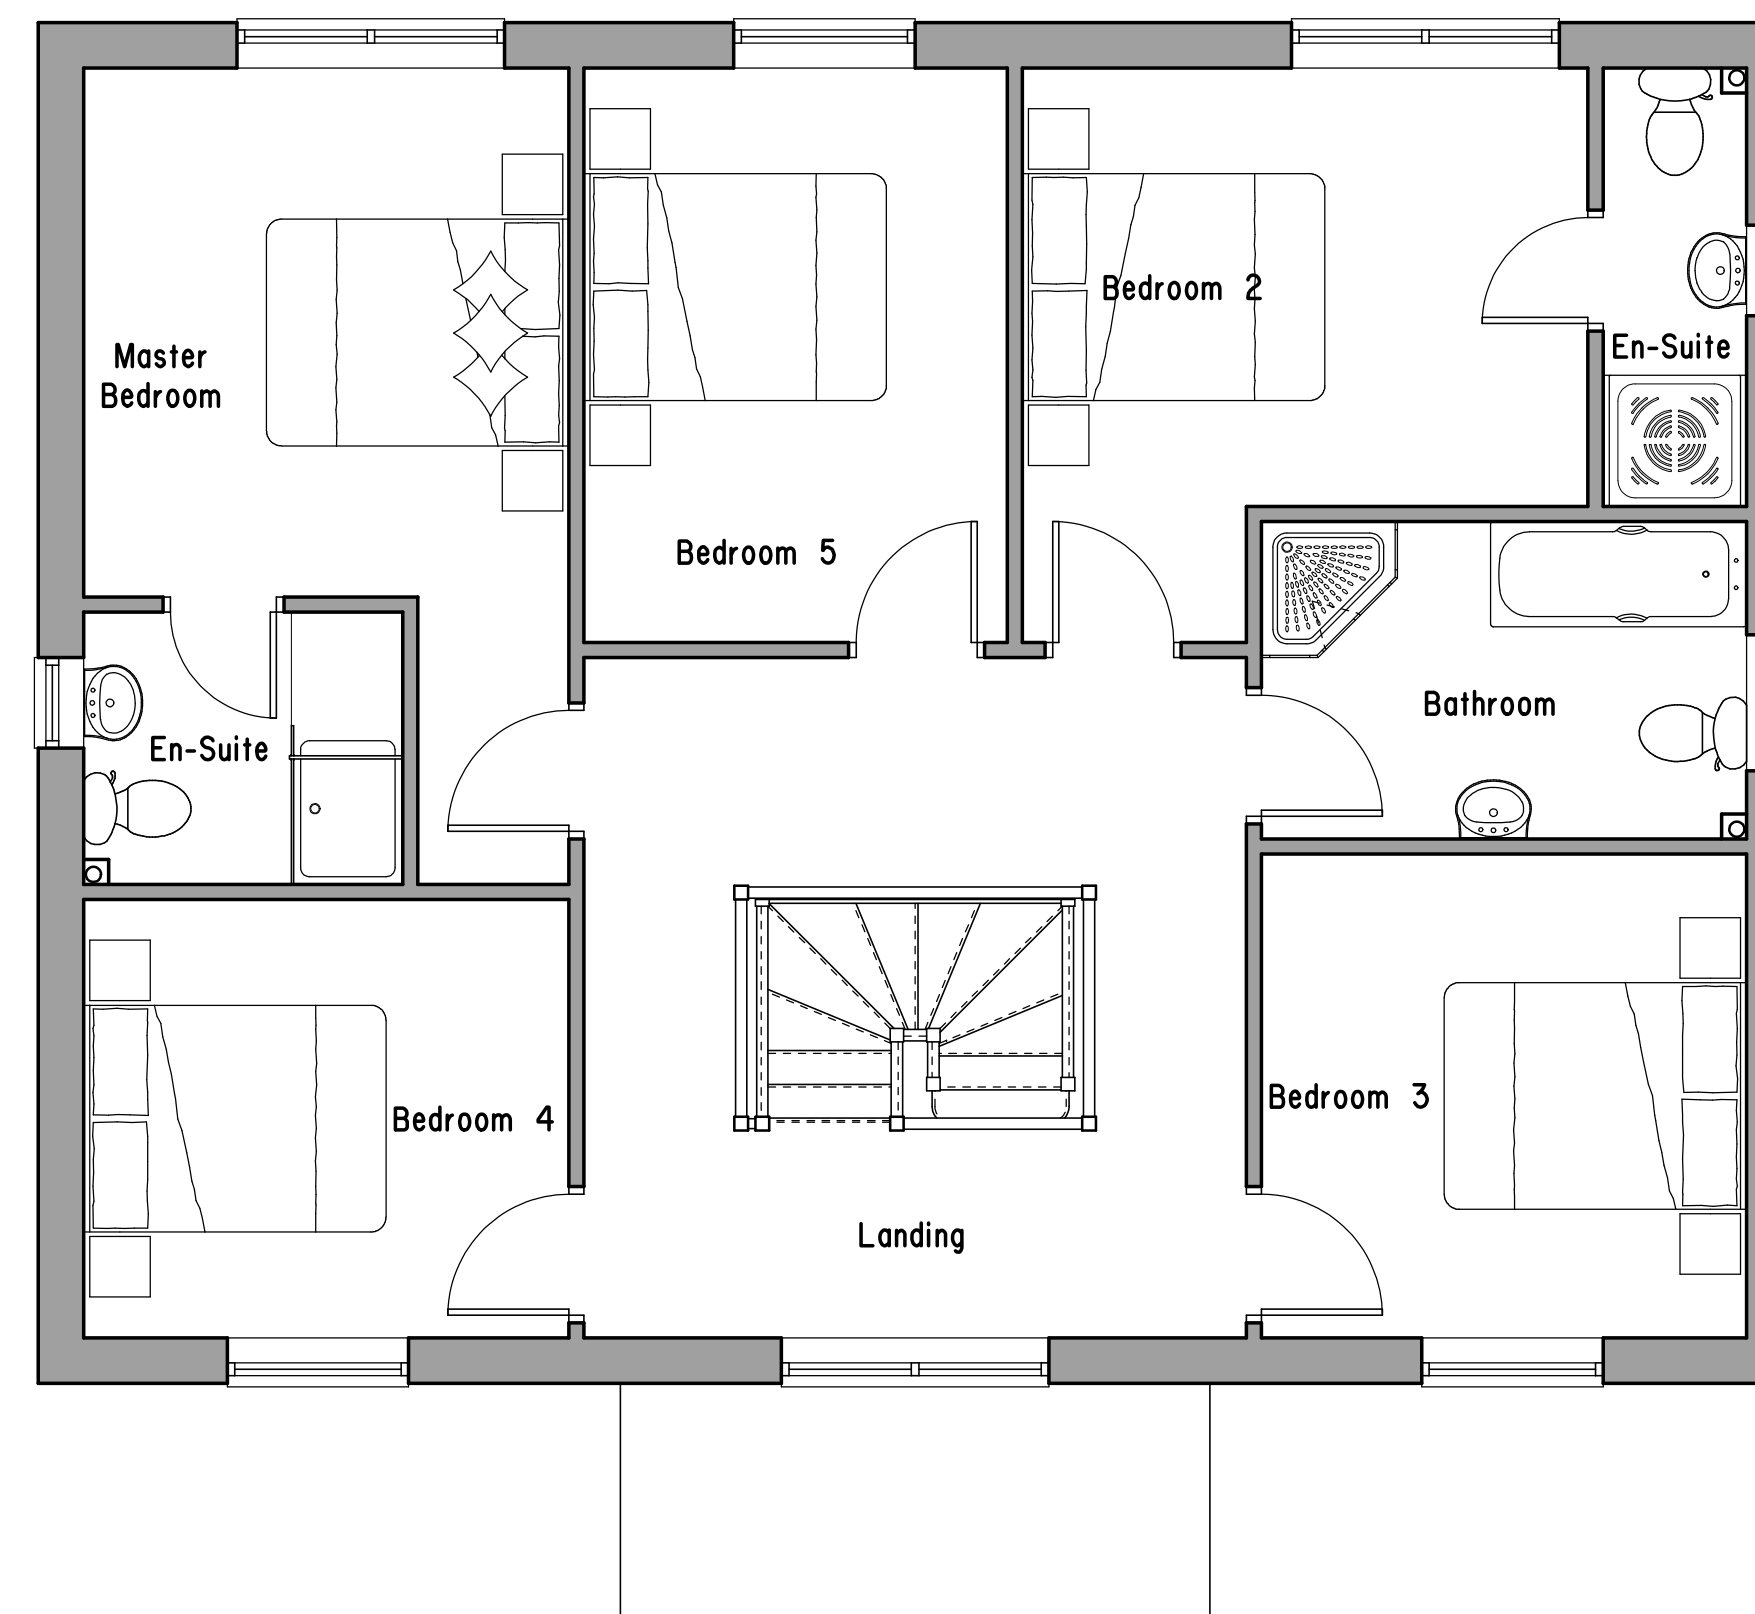
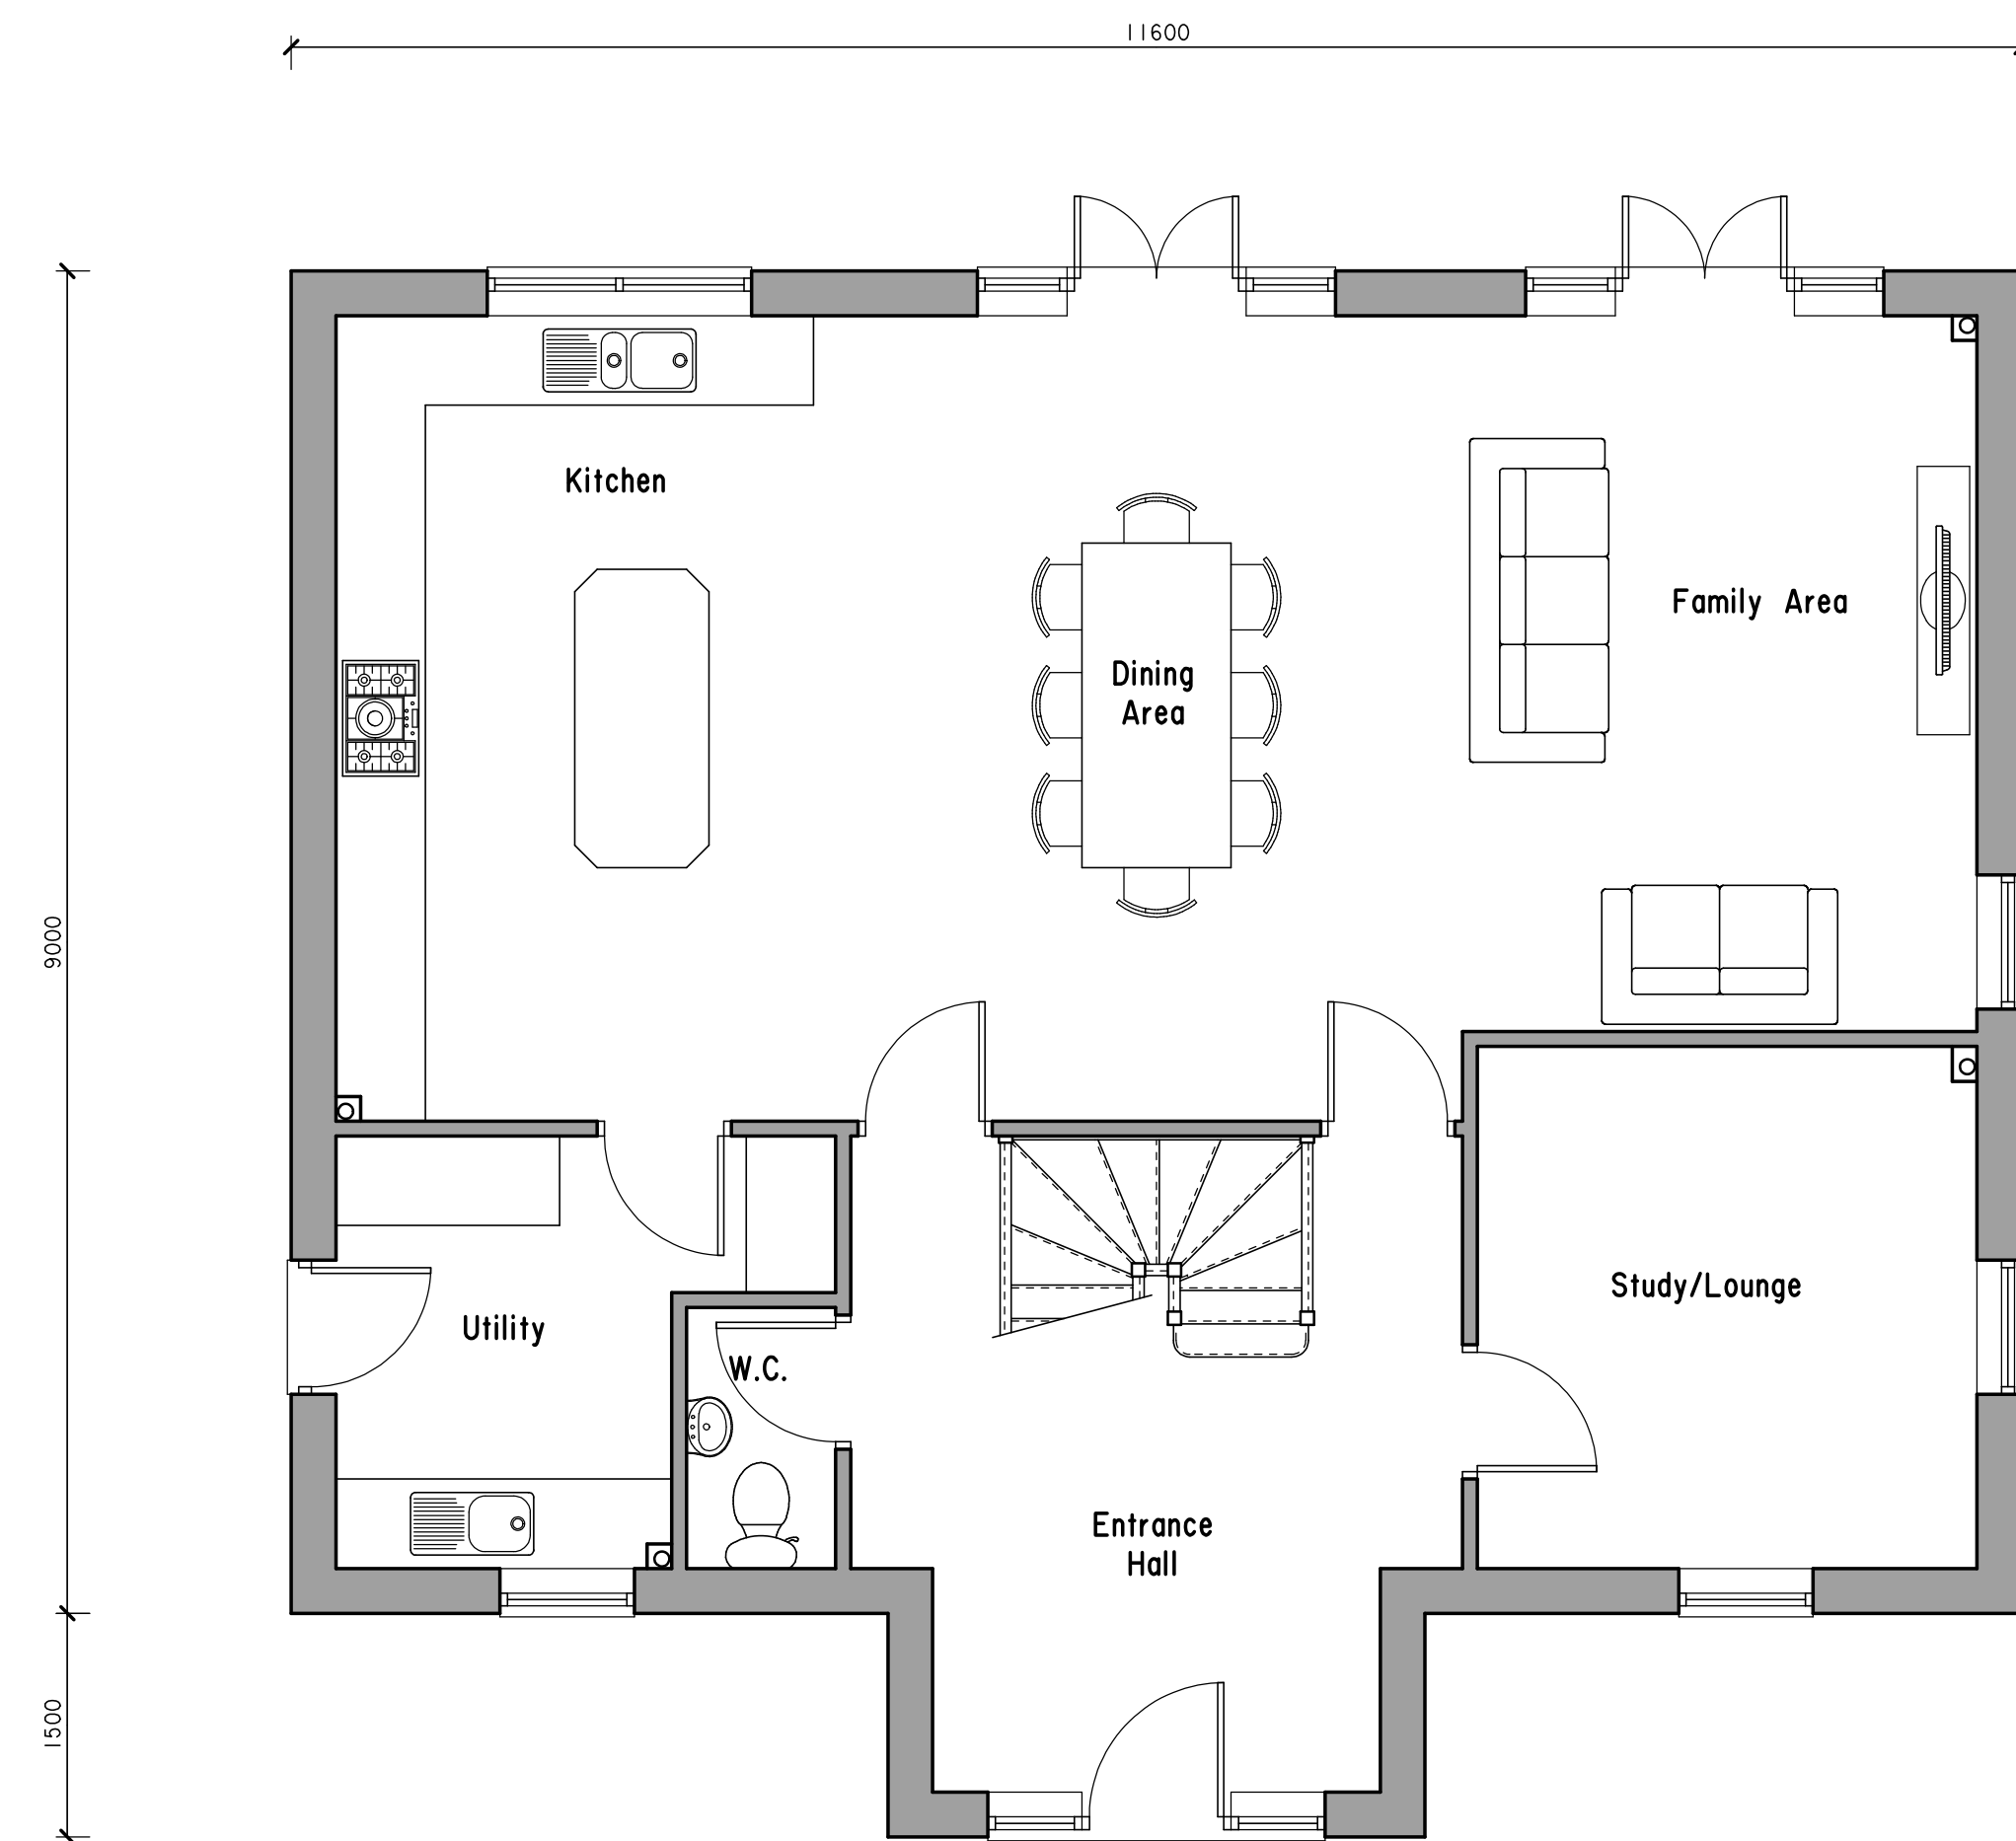
PROPOSED MATERIALS:-

WALLS: IBSTOCK 'RANGE TO BE CONFIRMED'
FACING BRICKWORK WITH SANDSTONE
CILLS AND BRICKWORK HEADS

ROOFS: MARLEY 'HAWKINS' BLUE SMOOTH CLAY
PLAIN TILES TO PITCHED ROOFS

WINDOWS & DOORS: HARDWOOD

RAINWATER GOODS: UPVC

[illegible]

Chartered Architects

The Old School, St. Johns Road, Dudley, DY2 7JT
Tel. 01384 252622

CLIENT
TAYLOR REED HOMES LTD
OLDBURY
WEST MIDLANDS

JOB
**PROPOSED DEVELOPMENT AT
LAND OFF MAIN STREET
BETTISFIELD**

TITLE

**5 BED HOUSE: PLOT 4 -
FLOOR PLANS & ELEVATIONS**

NUMBER 2441/D08	REVISION
Scale 1:50/100 @ A1	Date APR 21
CAD 2441-205 Rev 1	GROUP A