


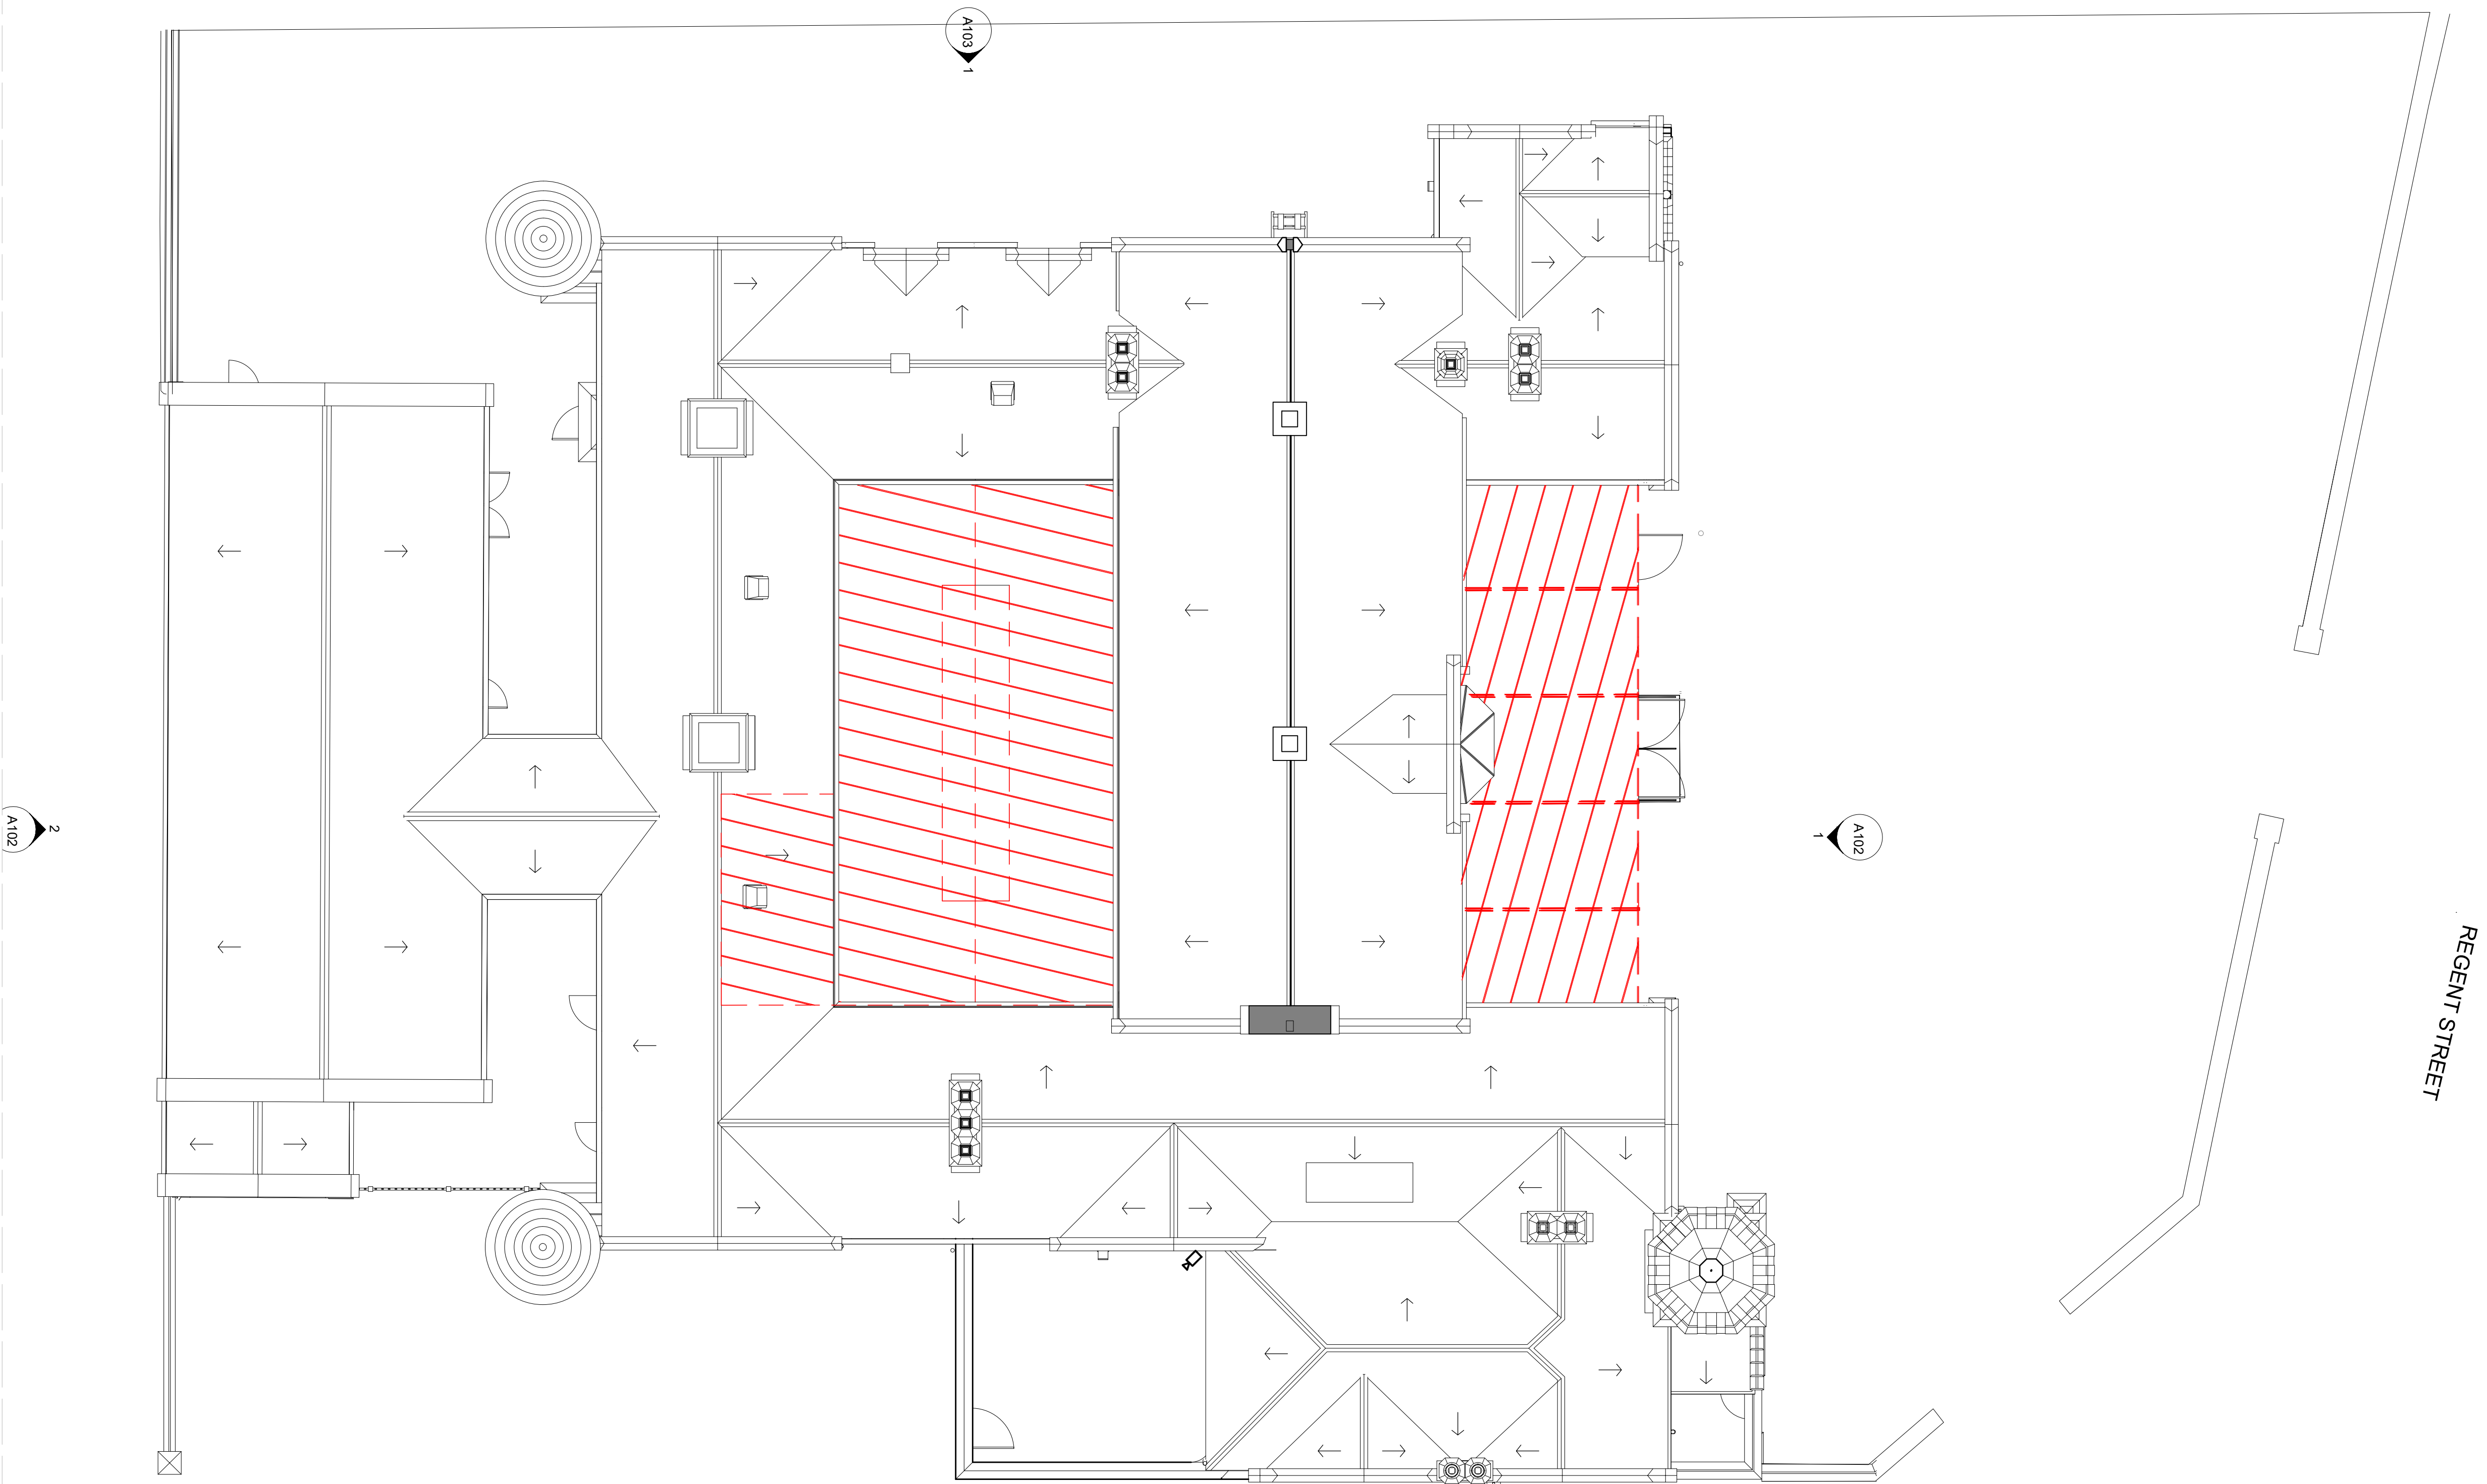

Notes: 22/12/2022 14:27:50

Drawings are based on survey data and may not accurately represent what is physically present.

Do not scale from this drawing. All dimensions are to be verified on site before proceeding with the work.

All dimensions are in millimeters unless noted otherwise.

Purcell shall be notified in writing of any discrepancies.

Key Plan
not to scale

P01	22/12/2022	MP	PS	As Indicated	
REV	DATE	BY	CHK	DESCRIPTION	

CLIENT
Haley Sharpe Design Ltd

PROJECT
Wrexham Museum Redevelopment (Football Museum)

JOB NUMBER
241084

PURCELL

TITLE
Wrexham Museum
Roof Plan Demolition Plan

SIZE	SCALE	LAST REVISED	DRAWN	CHECKED
A1L		22/12/2022	MP	PS
REV	SUITABILITY/REASON FOR ISSUE			
P01	S4 - Listed Building Consent			
DRAWING NAME				
241084-PUR-00-XX-DR-A-2902				

