




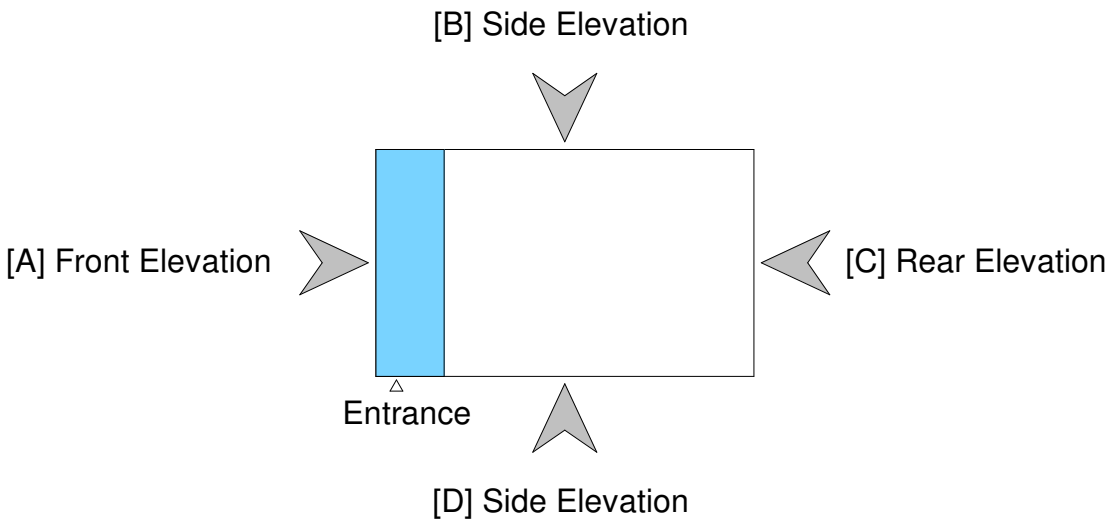

Elevation Reference Key

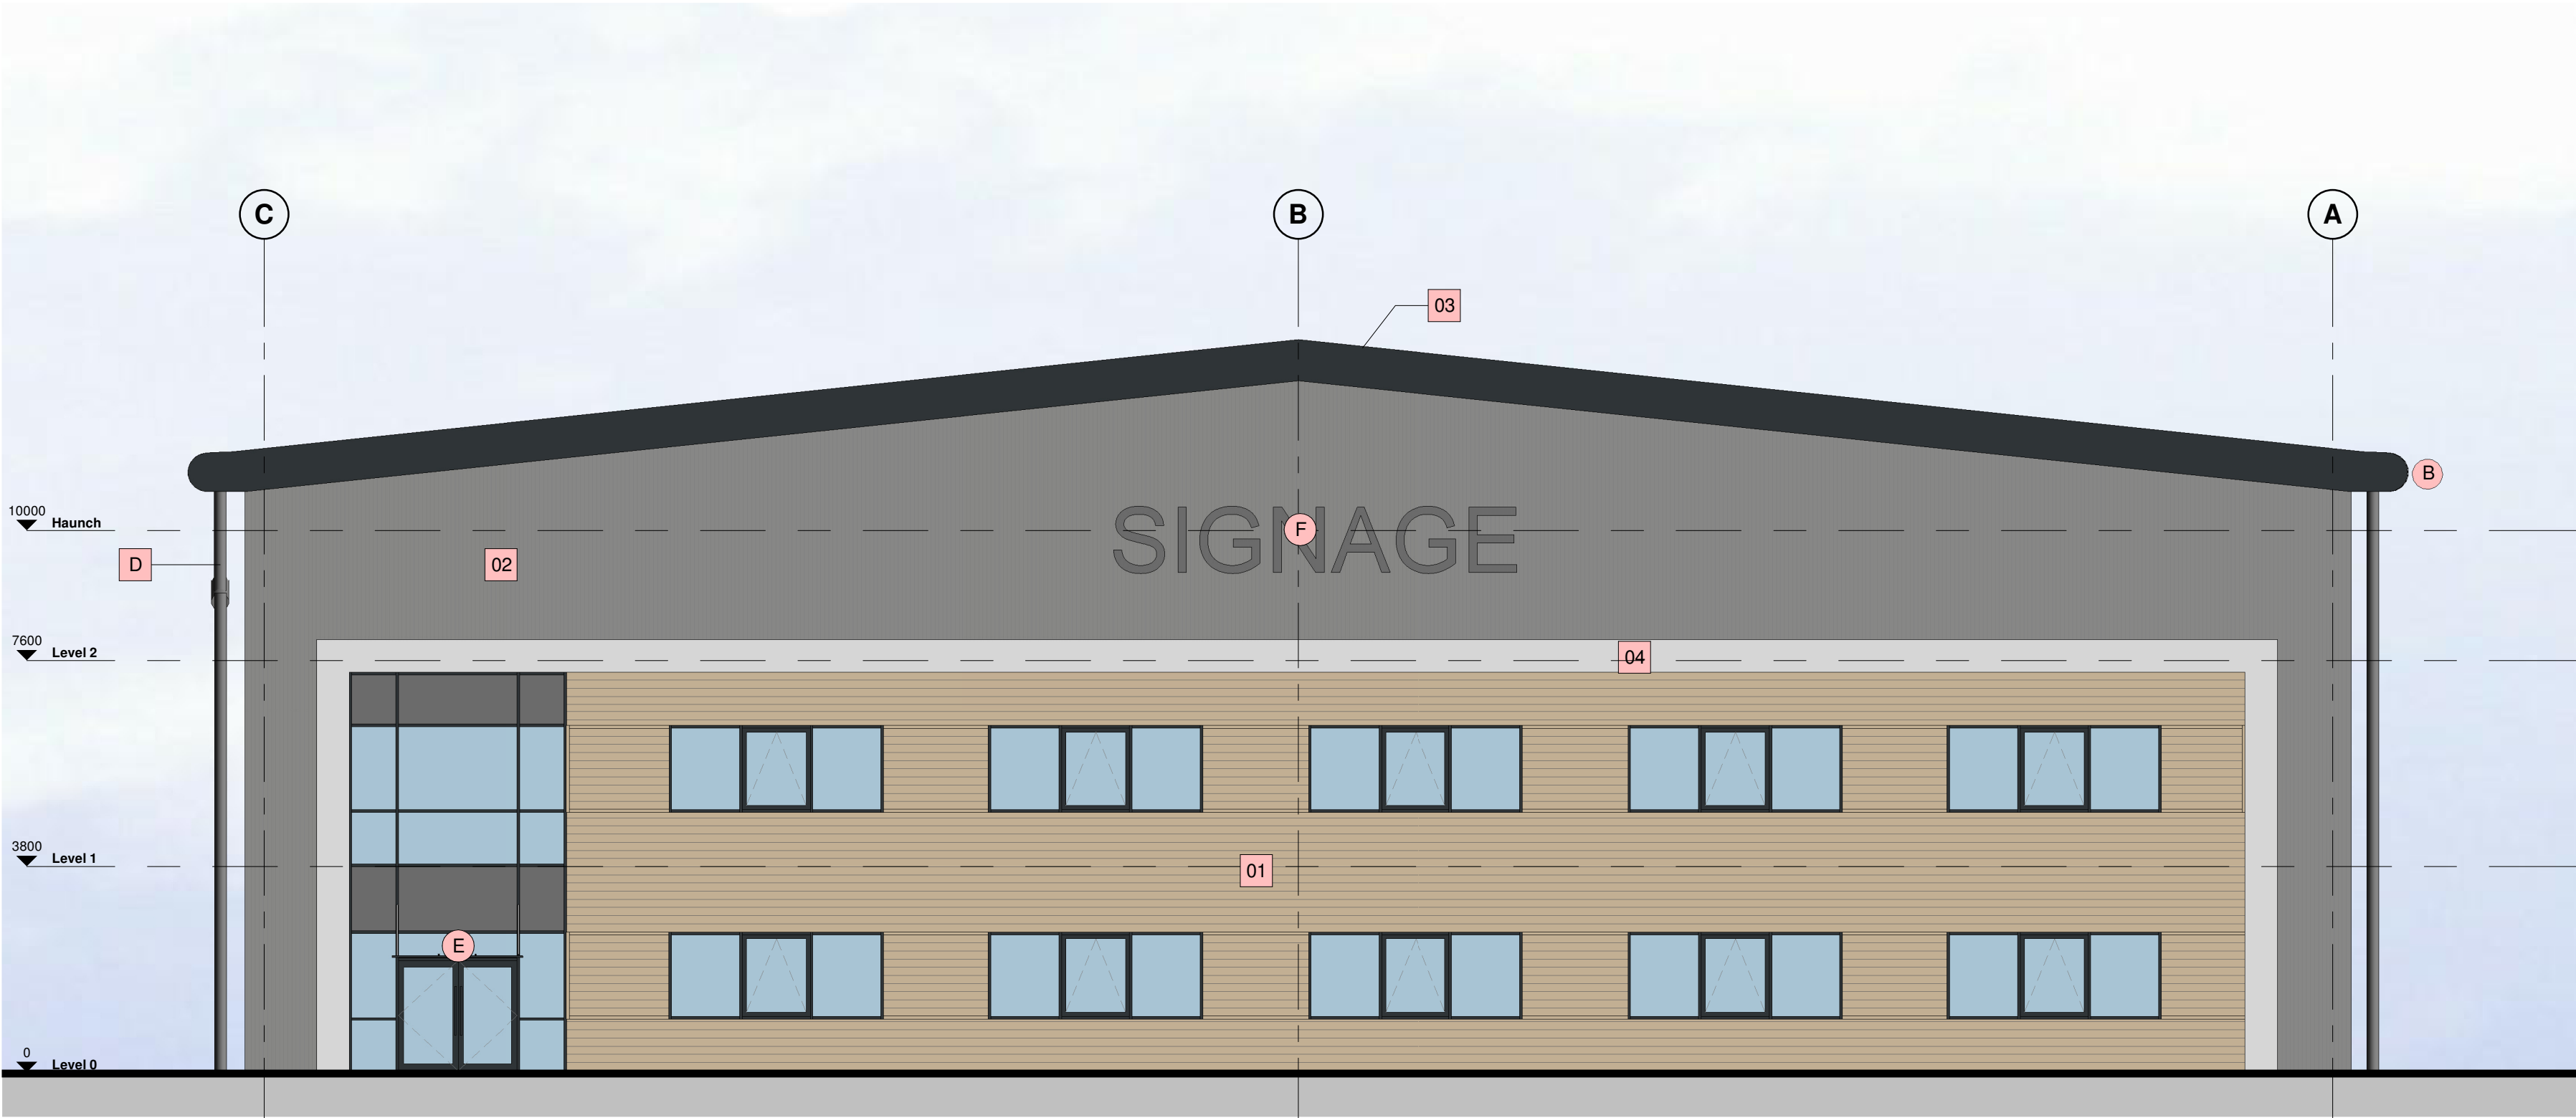

A Front Elevation
1 : 100

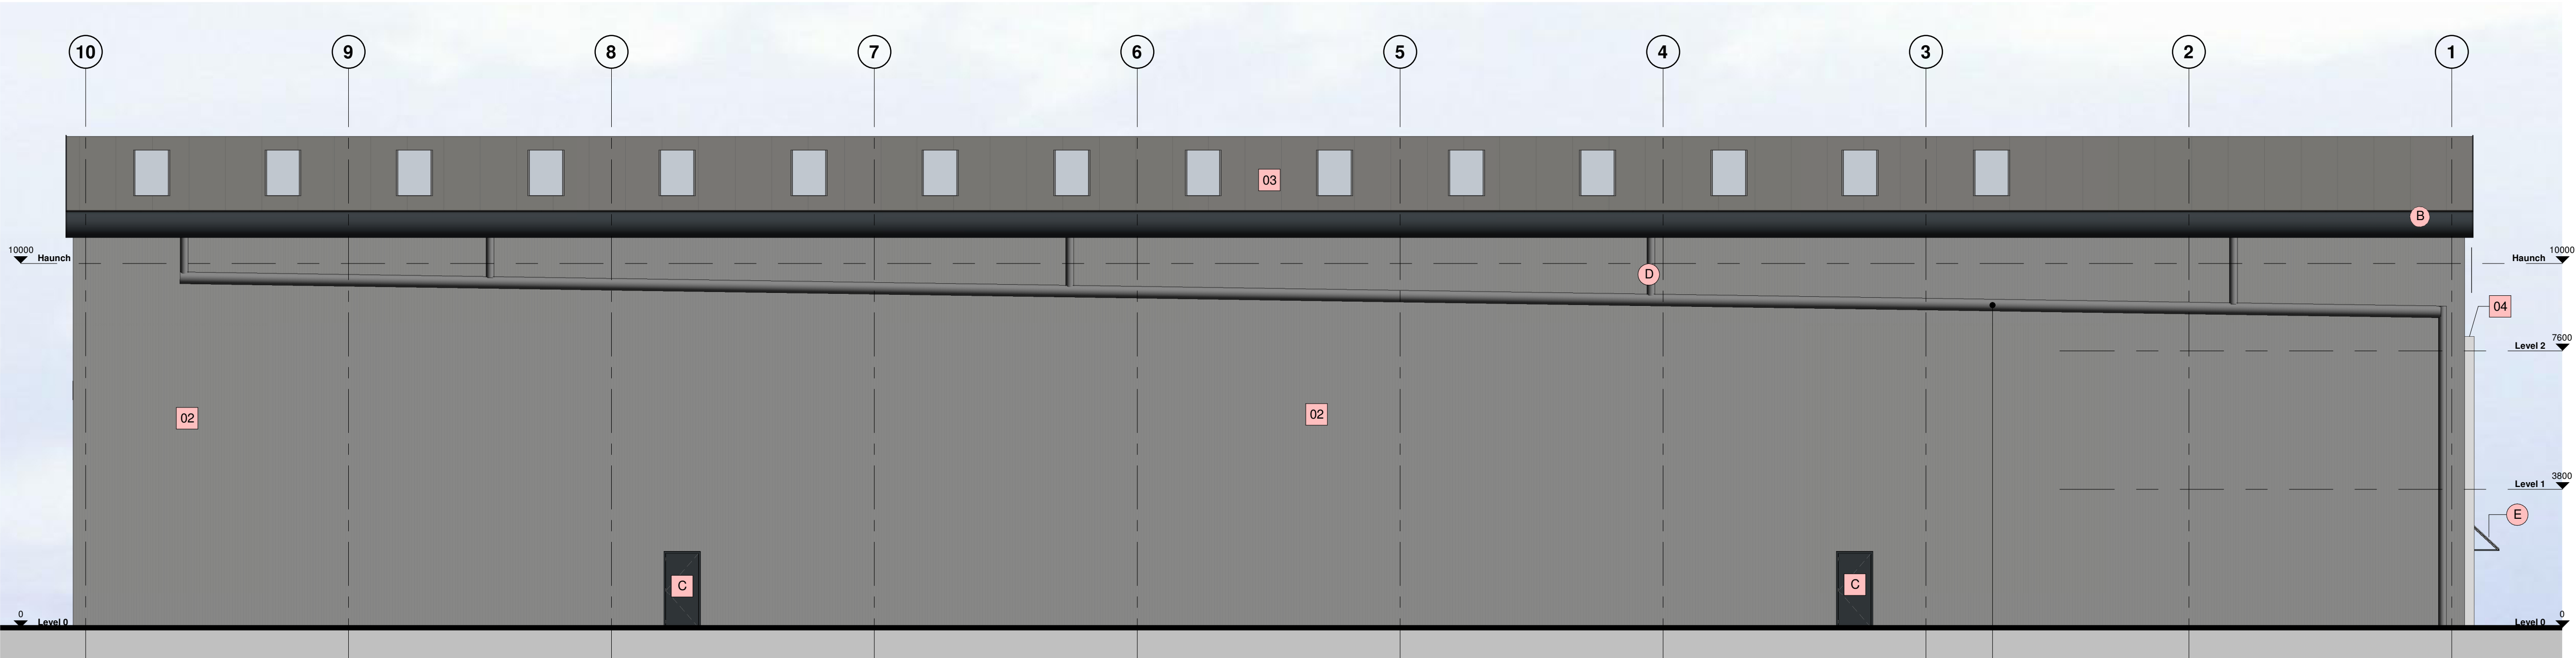

B Side Elevation 1
1 : 100

Building Fabric Materials Schedule

- [01] Wall Type 1a - Kingspan KS-1000RW c/w 80mm thick insulation core, (Vertically laid). To be finished with 150 x 18mm Duracore FR Alaskan Cedar finish timber-composite rainscreen flush-fitting tongue and groove cladding system (c/w proprietary trims). Planks fixed using proprietary steel fixing screws on treated timber battens to recommended sections and centres (vertically laid) between trapezoidal profiles.
- [02] Wall Type 2 - Composite metal cladding, 60min fire rated Kingspan Quadcore KS-1000RW (60/15 integrity/insulation) with 74mm thick insulation core to achieve 0.25 W/m²K Maximum span to be 3m. Joints to be internally stitched at centres to manufacturer's recommendations where fire protection is required. Vertical Trapezoidal profile - White Aluminium (RAL 9006)
- [03] Roof type 1, Composite System KS1000RW Trapezoidal Grey Aluminium (RAL 9007) with Kingspan KS1000 DLTR Lay-lite rooflights
- [04] Feature Portico in Pressed Aluminium Flat sheeting Colour : Pure White RAL 9010
- (A) Operational Door - Level Access
Sectional insulated shutter in Anthracite (RAL7016) externally and internally
- (B) Eaves & Verge bullnoses
Aluminium profiles, PPC finish Anthracite (RAL 7016)
- (C) Personnel Access / Escape doorset - Warehouse
Galvanised steel with thermally insulated core, PPC in Anthracite (RAL 7016) externally and internally
- (D) Rainwater Goods
Gravity fed rain water system with Aluminium rainwater downpipes Grey Aluminium (RAL 7016).
- (E) Glazed Canopy
Proprietary glazed canopy over doors
- (F) Signage zone

0m 2m 4m 6m 8m
VISUAL SCALE 1:100 @ A1

Drawing Status

CONSTRUCTION

This drawing is © C4 Projects and is not to be copied, reproduced or re-distributed either in whole or in part without the prior written permission of the originator.

The originator shall have no responsibility for any liability, loss, cost, damage or expense arising from or relating to any use of this document other than for its intended purposes on this project.

This drawing shall be read in conjunction with all other relevant drawings, specifications and associated documentation. Any discrepancies, errors or omissions are to be reported to the originator before proceeding with work.

All dimensions are to be checked on site by the contractor prior to proceeding with any work. This drawing shall not be scaled to ascertain any dimensions, work to figured dimensions only.

DISCLAIMER
When this drawing is issued in CAD, it is an uncontrolled version issued for information only. To enable the recipient to prepare their own documents/ drawings for which they are solely responsible.

SOFTWARE INTEROPERABILITY
C4 Projects prepared this drawing using Autodesk REVIT Architecture.

C4 Projects does not accept liability for any loss or degradation of any information held in the drawing resulting from the translation from the original file format to any other file format or from the recipients reading of it in any other programme.

Hazard Identification		
ref	hazard	date

PROJECT NOTES

- Design information indicated on this drawing is to be used solely for **COORDINATION** purposes.
- Development proposals are to be read in conjunction with all referenced drawings and documents.
- Soft Landscaping shown is indicative, refer to Landscape Architect design for full details.
- Any proposed levels are indicative and subject to change to suit Civil Engineers design.

REFERENCE DRAWINGS

AV-XX-DR-A-0101 - Site Location Plan
AV-XX-DR-A-0202 - Site Constraints Plan
AV-XX-DR-A-0501 - Site Plan as Proposed
AV-XX-DR-A-0502 - Proposed Site Surfaces & Boundary Treatments
AV-XX-DR-A-0503 - Proposed Bike Store & Cycle Store

Refer to 20 Series For Building GA Plans
Refer to 21 Series For Building GA Elevations
Refer to 22 Series For Building GA Sections
Refer to 23 Series for Setting Out
Refer to 24 Series for RCPs
Refer to 25 Series for Detailed Sections
Refer to 30 Series for Floor Types
Refer to 43 Series for Door Schedules
Refer to 62 Series for Fire Strategy

U-VALUES, AIR PERMEABILITY & TESTING

U-VALUES

Please refer to BRUKL calculations for further information

Calculate area-weighted average U-values

External Walls 0.26 W/m²K
Party Walls 0.26 W/m²K
Ground Floor 0.22 W/m²K
Roof 0.18 W/m²K
External Personnel Doors 2.2 W/m²K
Windows 1.6 W/m²K
Curtain Wall 1.4 W/m²K
Roller Shutters 1.6 W/m²K

AIR PERMEABILITY AND PRESSURE TESTING

Reasonable provision shall be made to ensure the building is constructed to minimise unwanted air leakage through the new building fabric. The measured air permeability to be in compliance with the Target CO2 Emission Rate (TER) design limits.

Air Permeability 5 m³/(hxm²) at 50 Pa
All buildings above 500 m² of total useful floor area must be subject to pressure testing

ADDITIONAL NOTES:

Only **non-combustible** materials are to be used on the building envelope. In relation to timber the façade must meet Euro Class B/Class "0" (BS 476 Part 6 & 7 'Spread of Flame').

C03	Cladding updates	SS	04.09.23	
C02	Construction Issue	AM	21.02.23	SS
C01	Co-ordination Update	AM	03.02.23	SS
P7	Variation Update	AM	30.11.22	SS
P6	Contract Issue	AM	14.09.22	SS
P5	Cladding clarification	SS	29.06.22	
P4	S.E. Co-ordination Issue	AM	09.05.22	SS
P3	Cladding Specification Amended	AM	13.04.22	SS
P2	Coordinated V4 Tender Issue	AR	14.03.22	SS
P1	Planning Issue (Full App)	BE	18.02.22	DC
Rev	Revision Details	Drawn	Date	Checked

C4 Projects

340 Firecrest Court
Warrington
WA1 1RG
t: 01925 751 852
e: info@c4projects.co.uk
www.c4projects.co.uk

Project Management • Architecture • Building Surveying • Cost Consultancy

Client

Village Bakery

Project

New B2 / B8 Facility Coed Aben Rd
Wrexham Industrial Estate

Drawing Title

Elevations as Proposed (A&B)

Status Purpose of Issue

B PARTIALLY SIGNED-OFF

Drawn by	BE	Created	03.06.21
C4 Job no.	21077	Scale	1 : 100 @ A1

Drg no.	Rev
21077-C4P-V4-ZZ-DR-A-2101	C03