




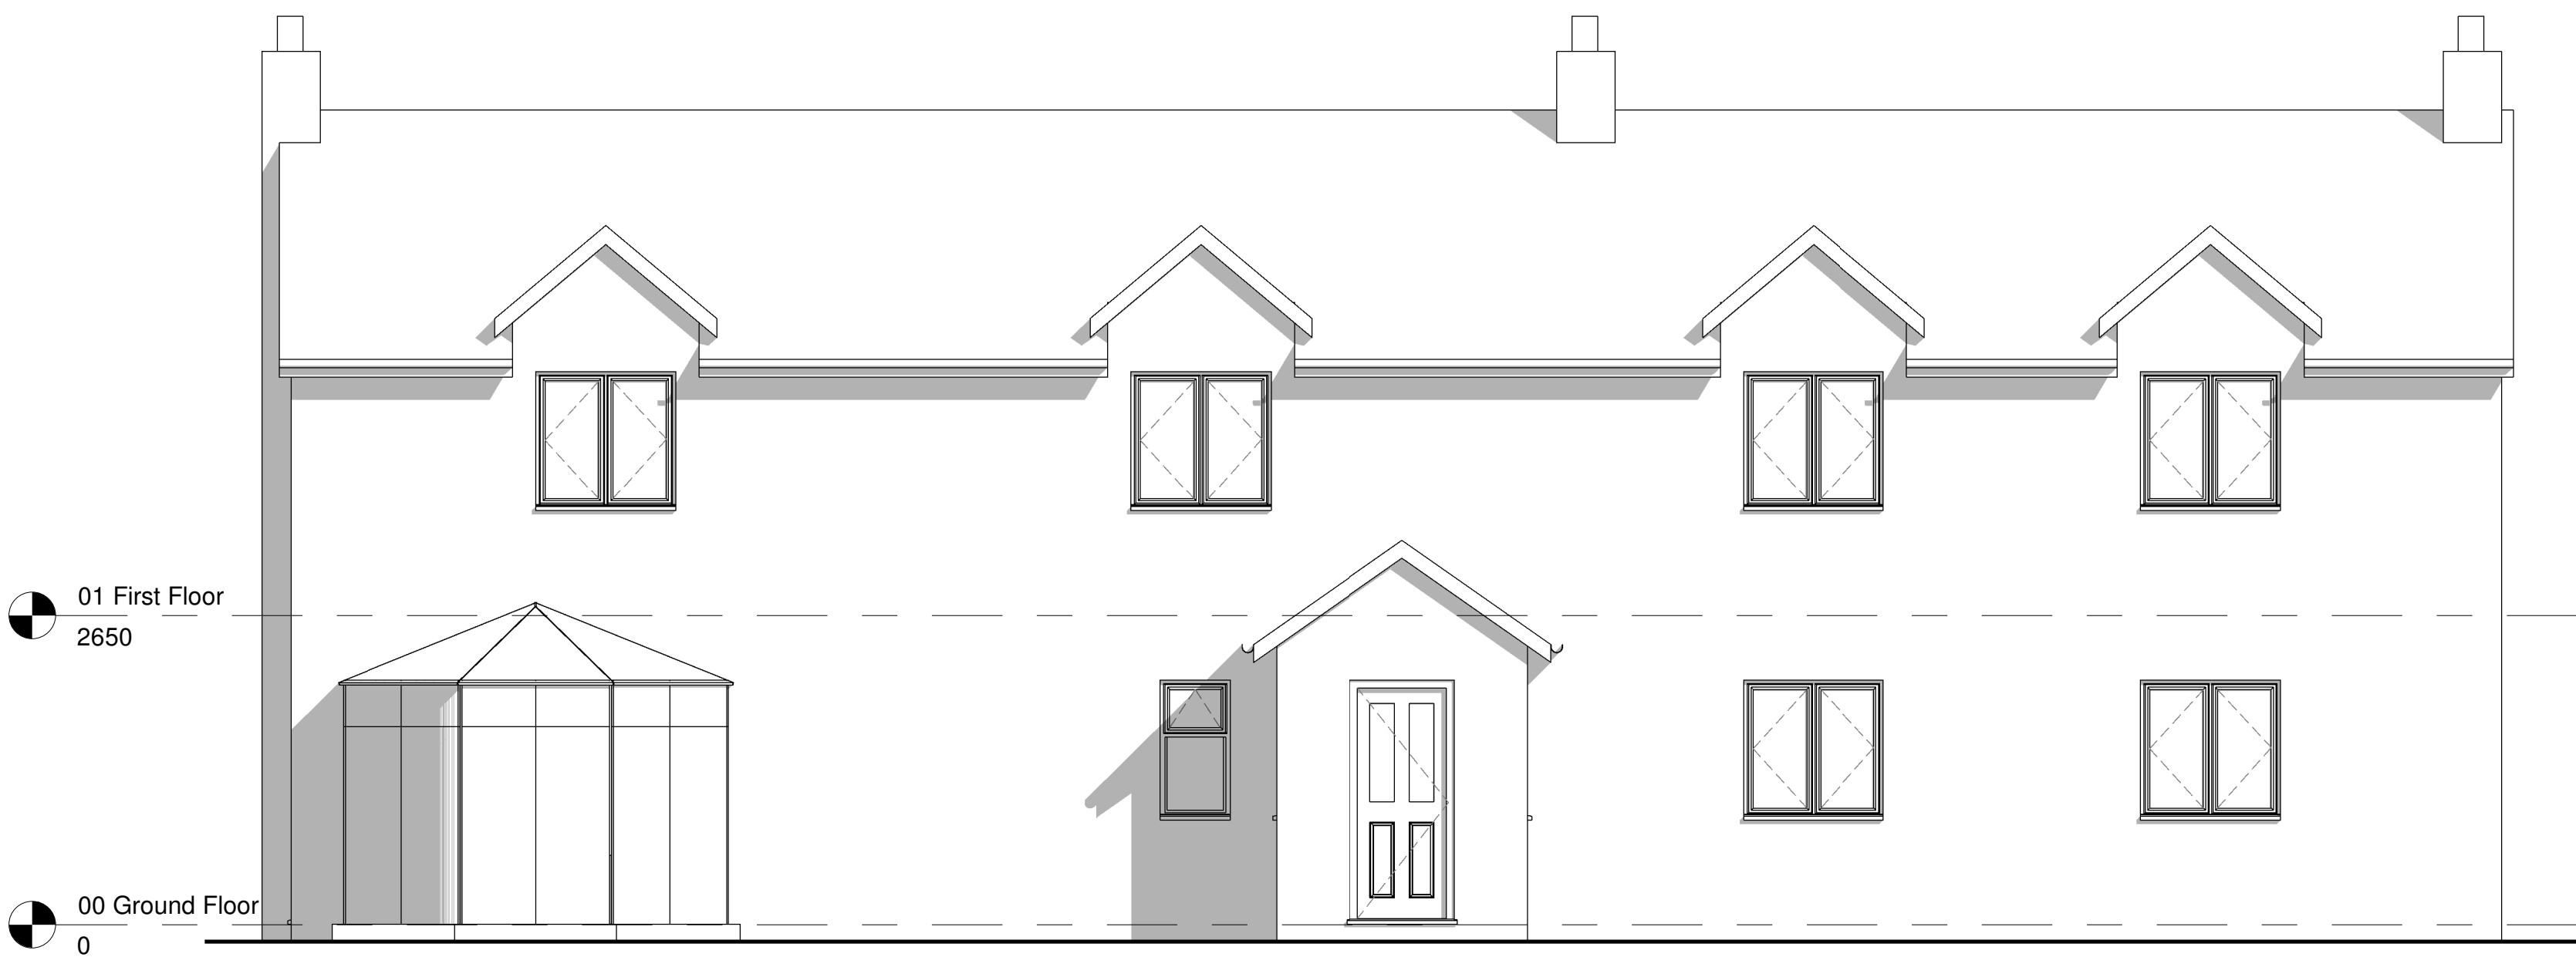

Existing East Elevation
1 : 50

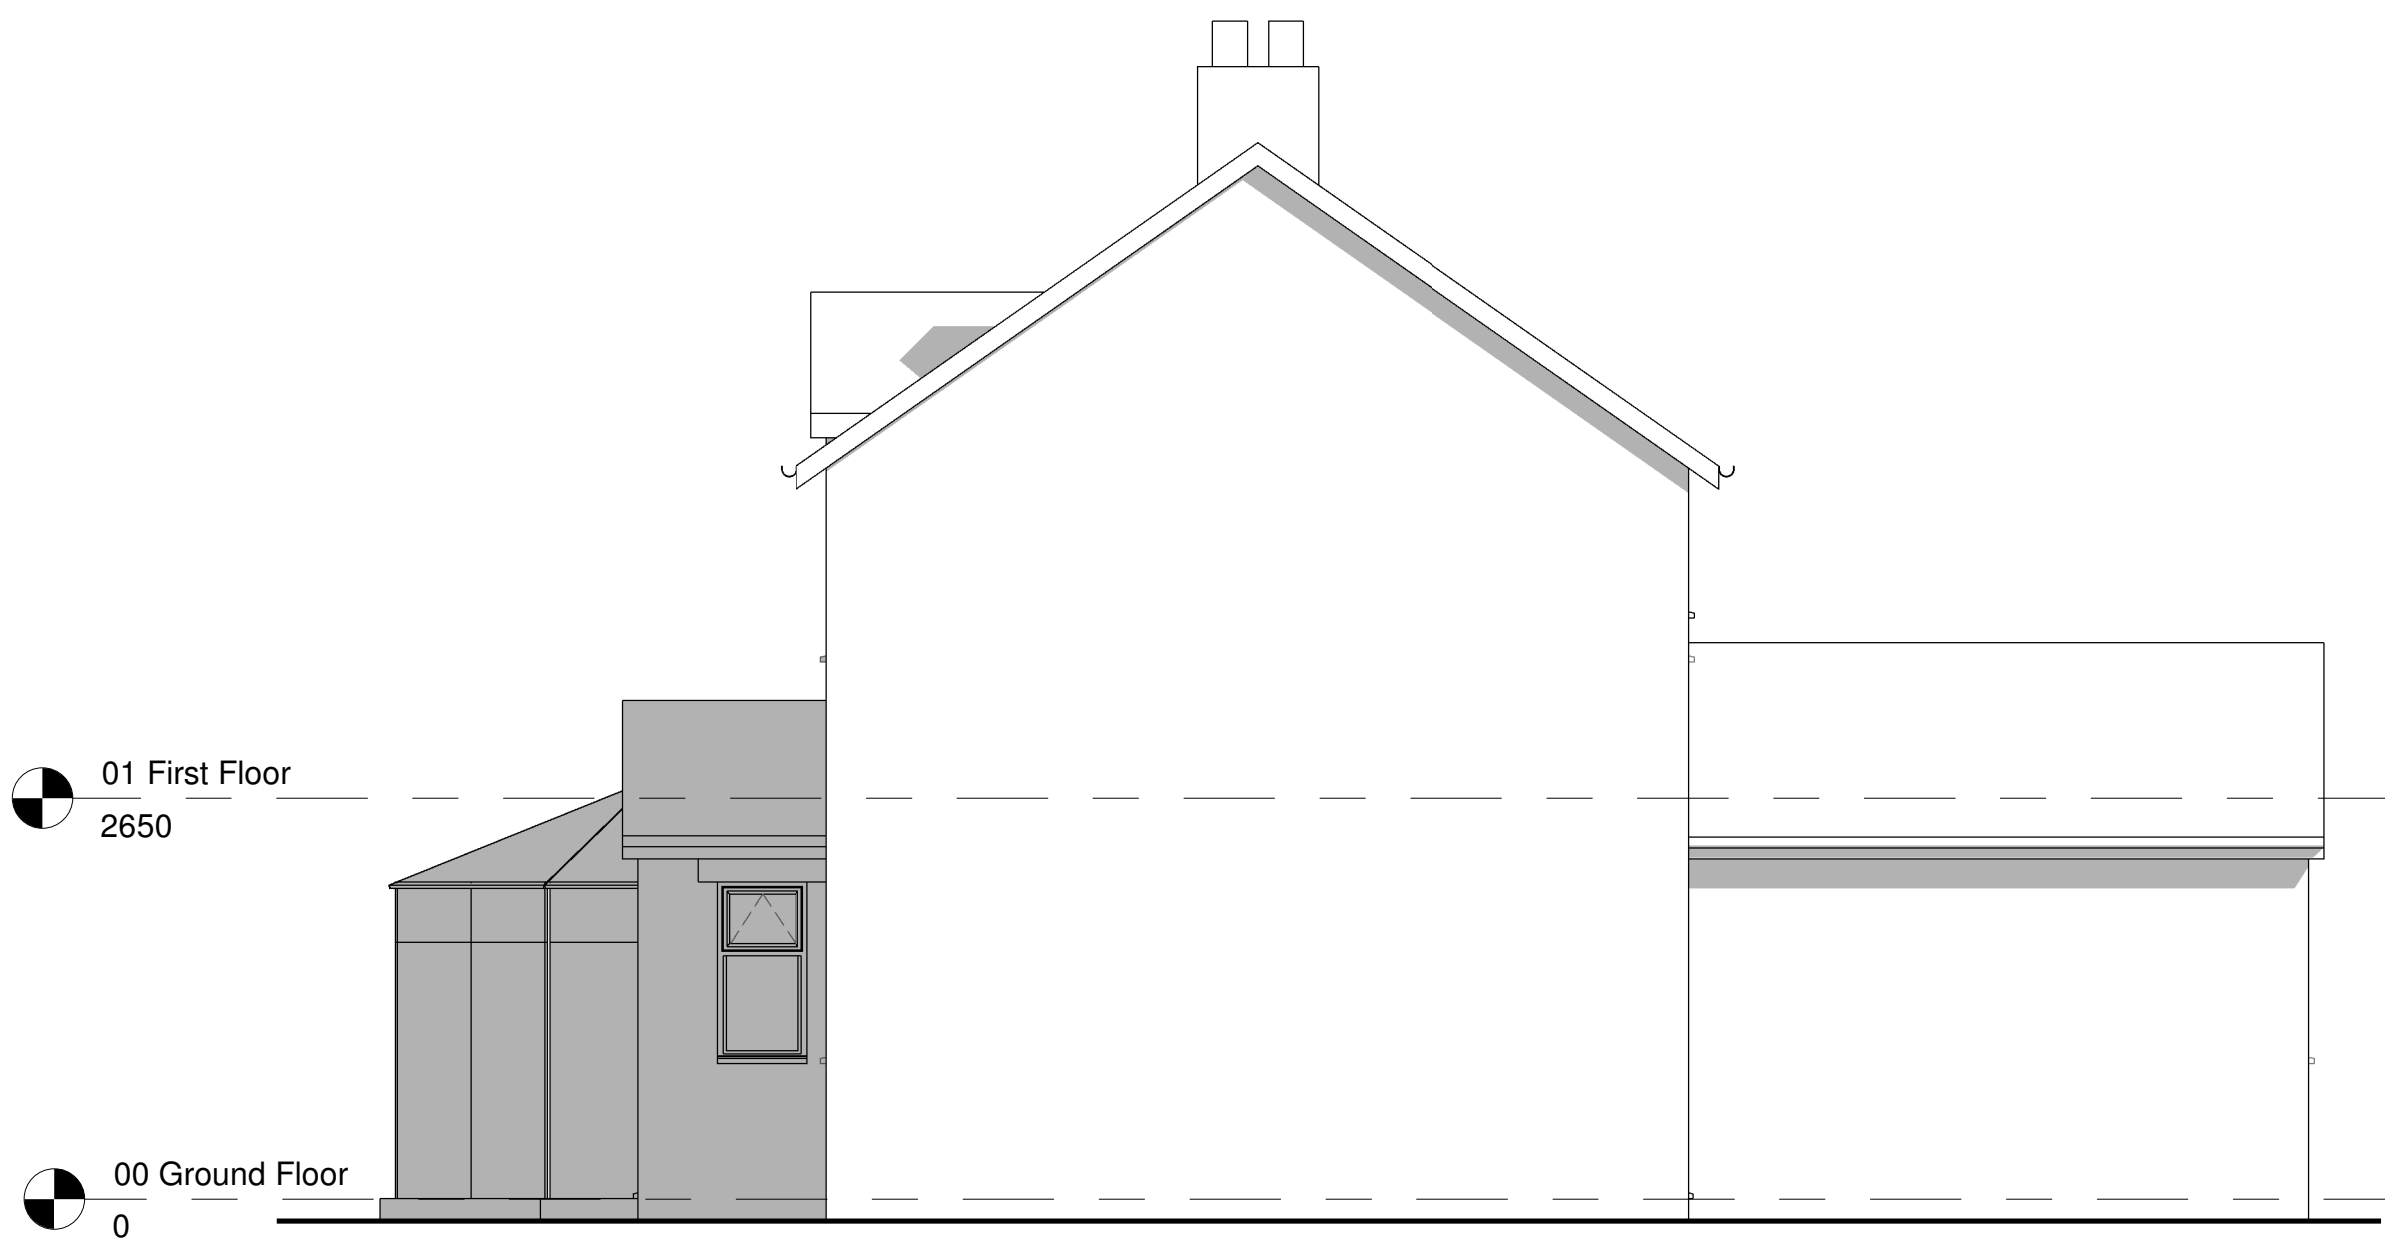

Existing North Elevation
1 : 50

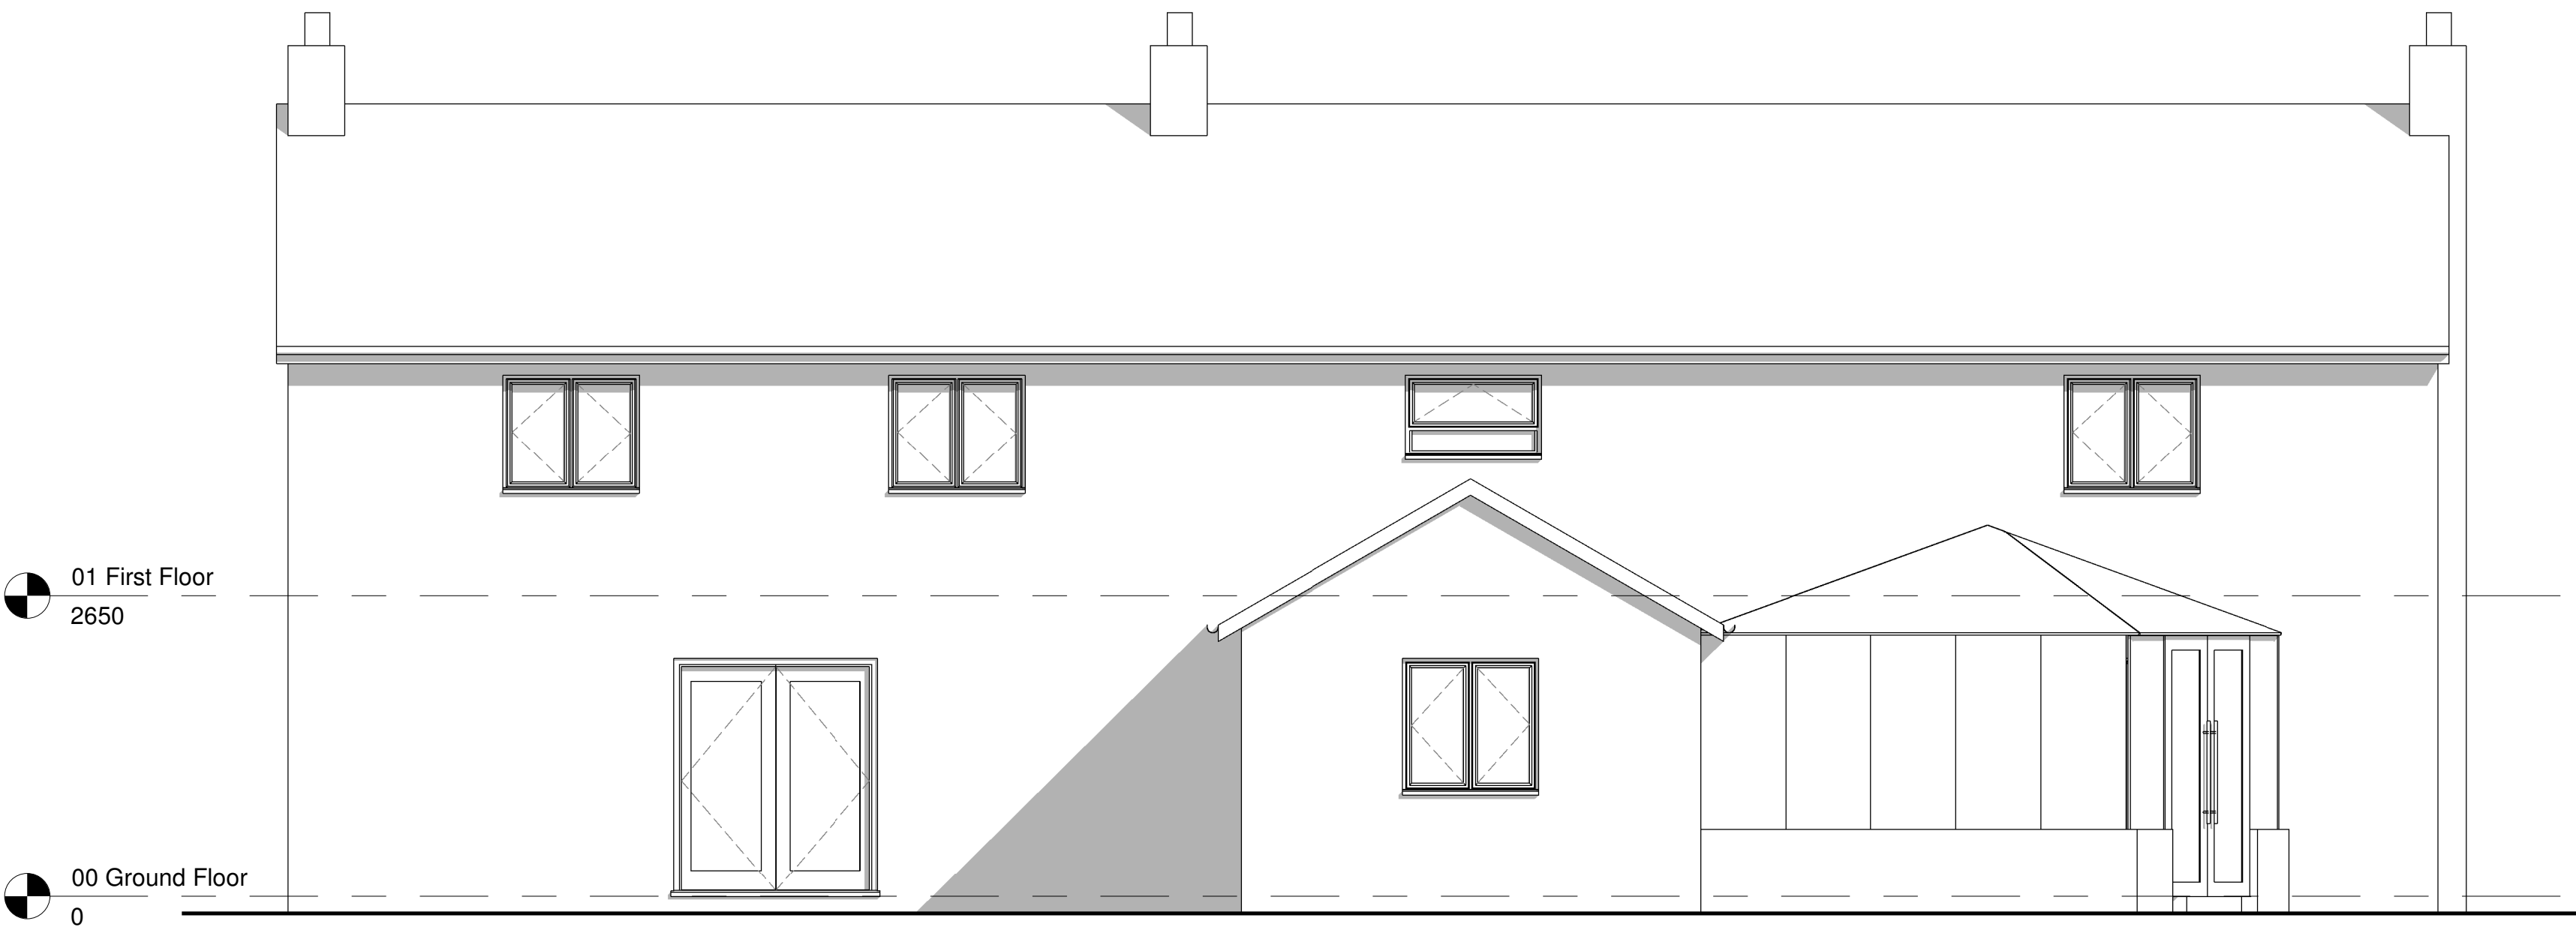

Existing West Elevation
1 : 50



Existing South Elevation
1 : 50

0m 1m 2m 3m 4m 5m



ARKIFY LTD.
36 Pitt Street, Nant Pwll,
Wrexham, LL14 1UR
(01948) 555555
info@arkify.co.uk
www.arkify.co.uk

Project:	Doll's House, Ruthin Road, Coedpoeth		
Title:	Existing Elevations		
Scale @ A1:	1 : 50	Scale @ A3:	1 : 100
Author:	GE	Date:	22/01/23
Project Ref:	23-02	Drawing No:	A004
Rev:	A		