



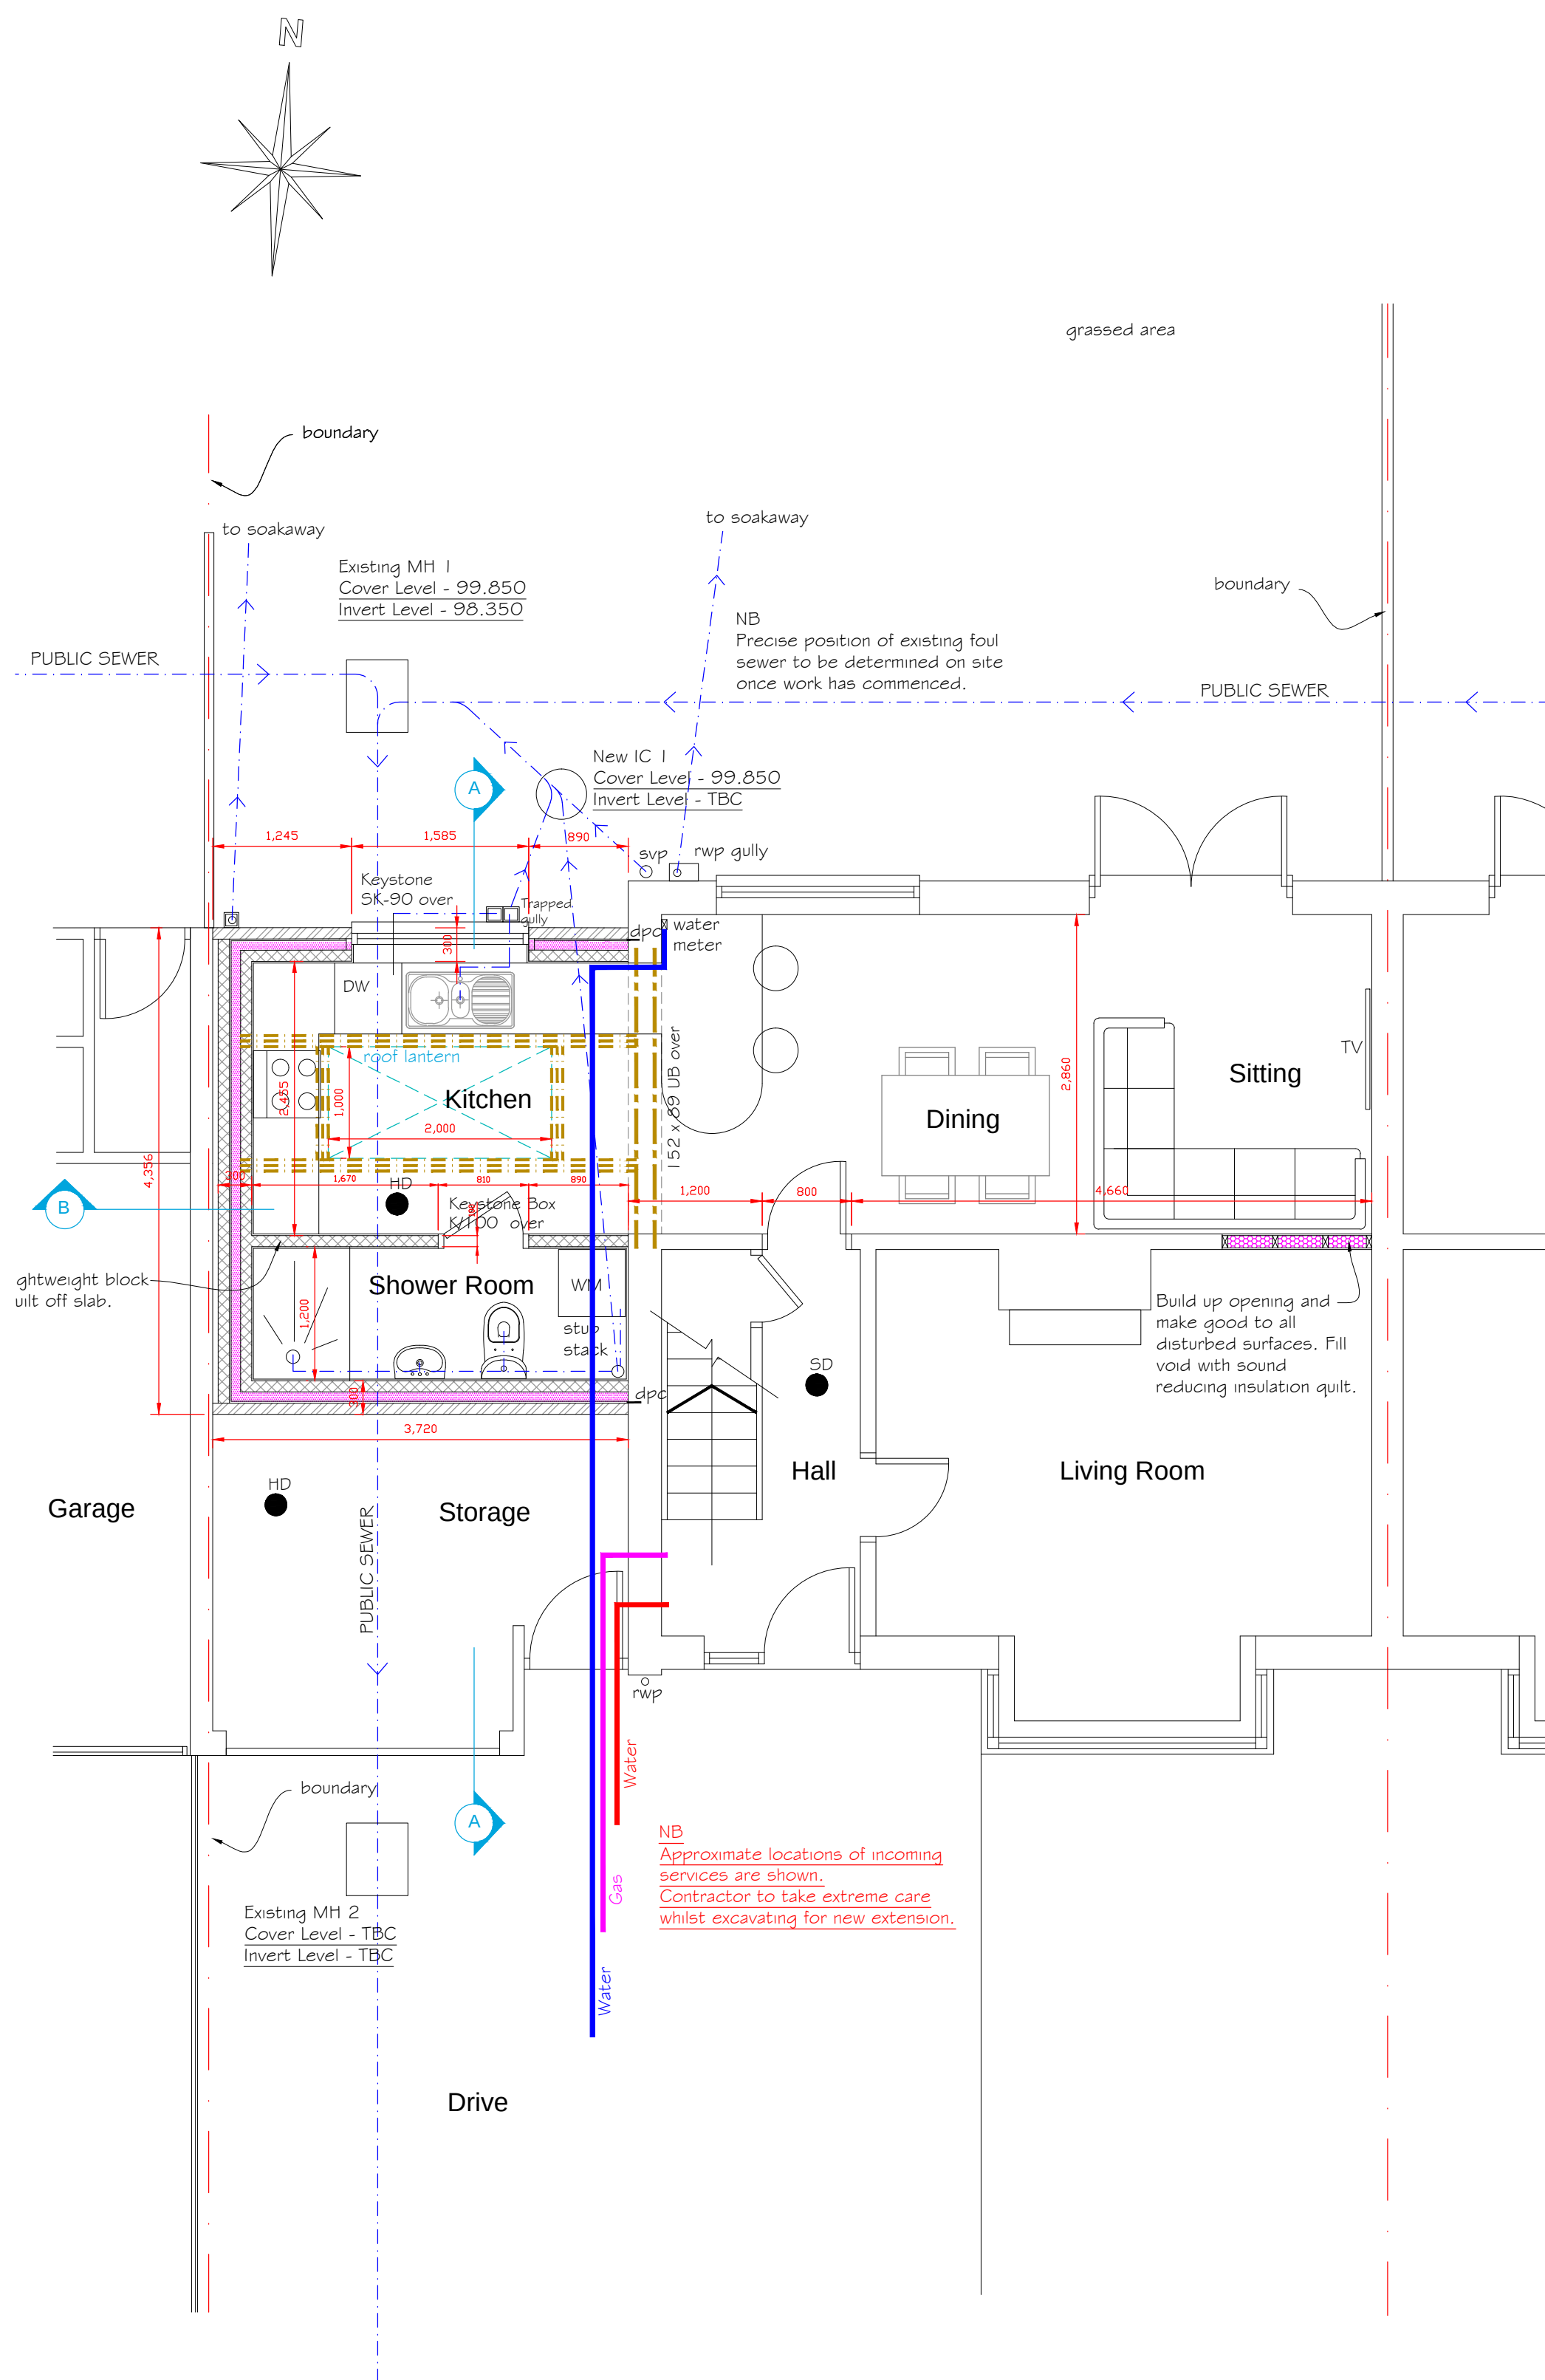

Proposed Front Elevation

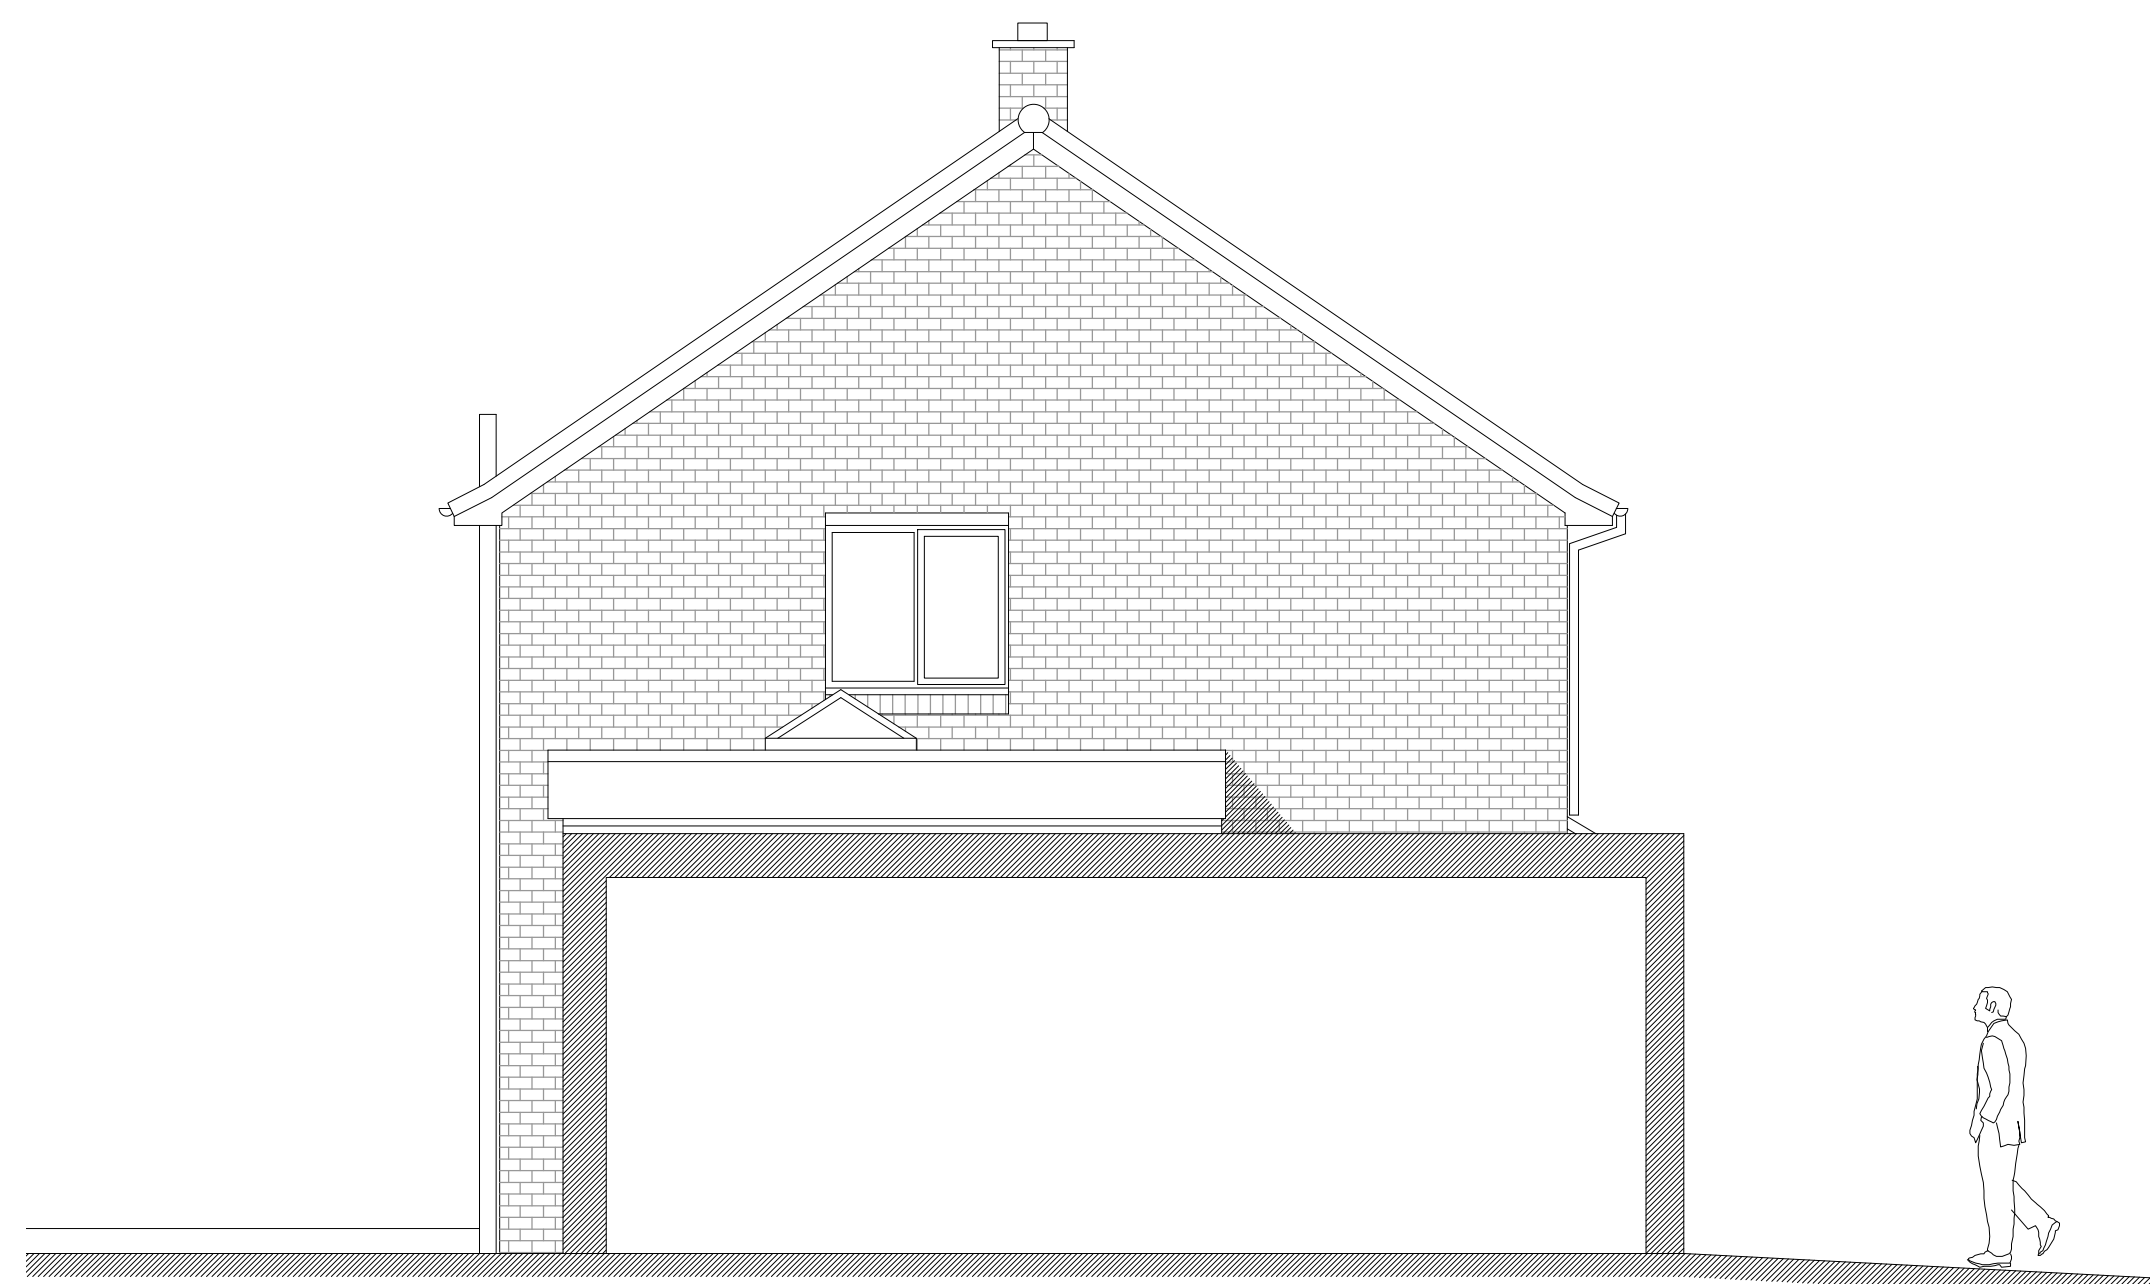

Proposed Side Elevation



Proposed Rear Elevation



Proposed Site Plan
Scale 1:200

 CULLIS-ARCHITECTURAL-DESIGN 25 Sunningdale Close Wrexham North Wales LL13 9QU T 01978 264376 M 07791 480768 E ajones540@btinternet.com	Client	Mr. & Mrs. Morton.		
	Drawing Title	Proposed Drawings.		
	Job Title	Proposed Alterations to 24 Ffordd Jarvis, Wrexham.		
	Date	Feb 2023.	Scale	1:50 at A1
	Rev.		Draw No.	02