



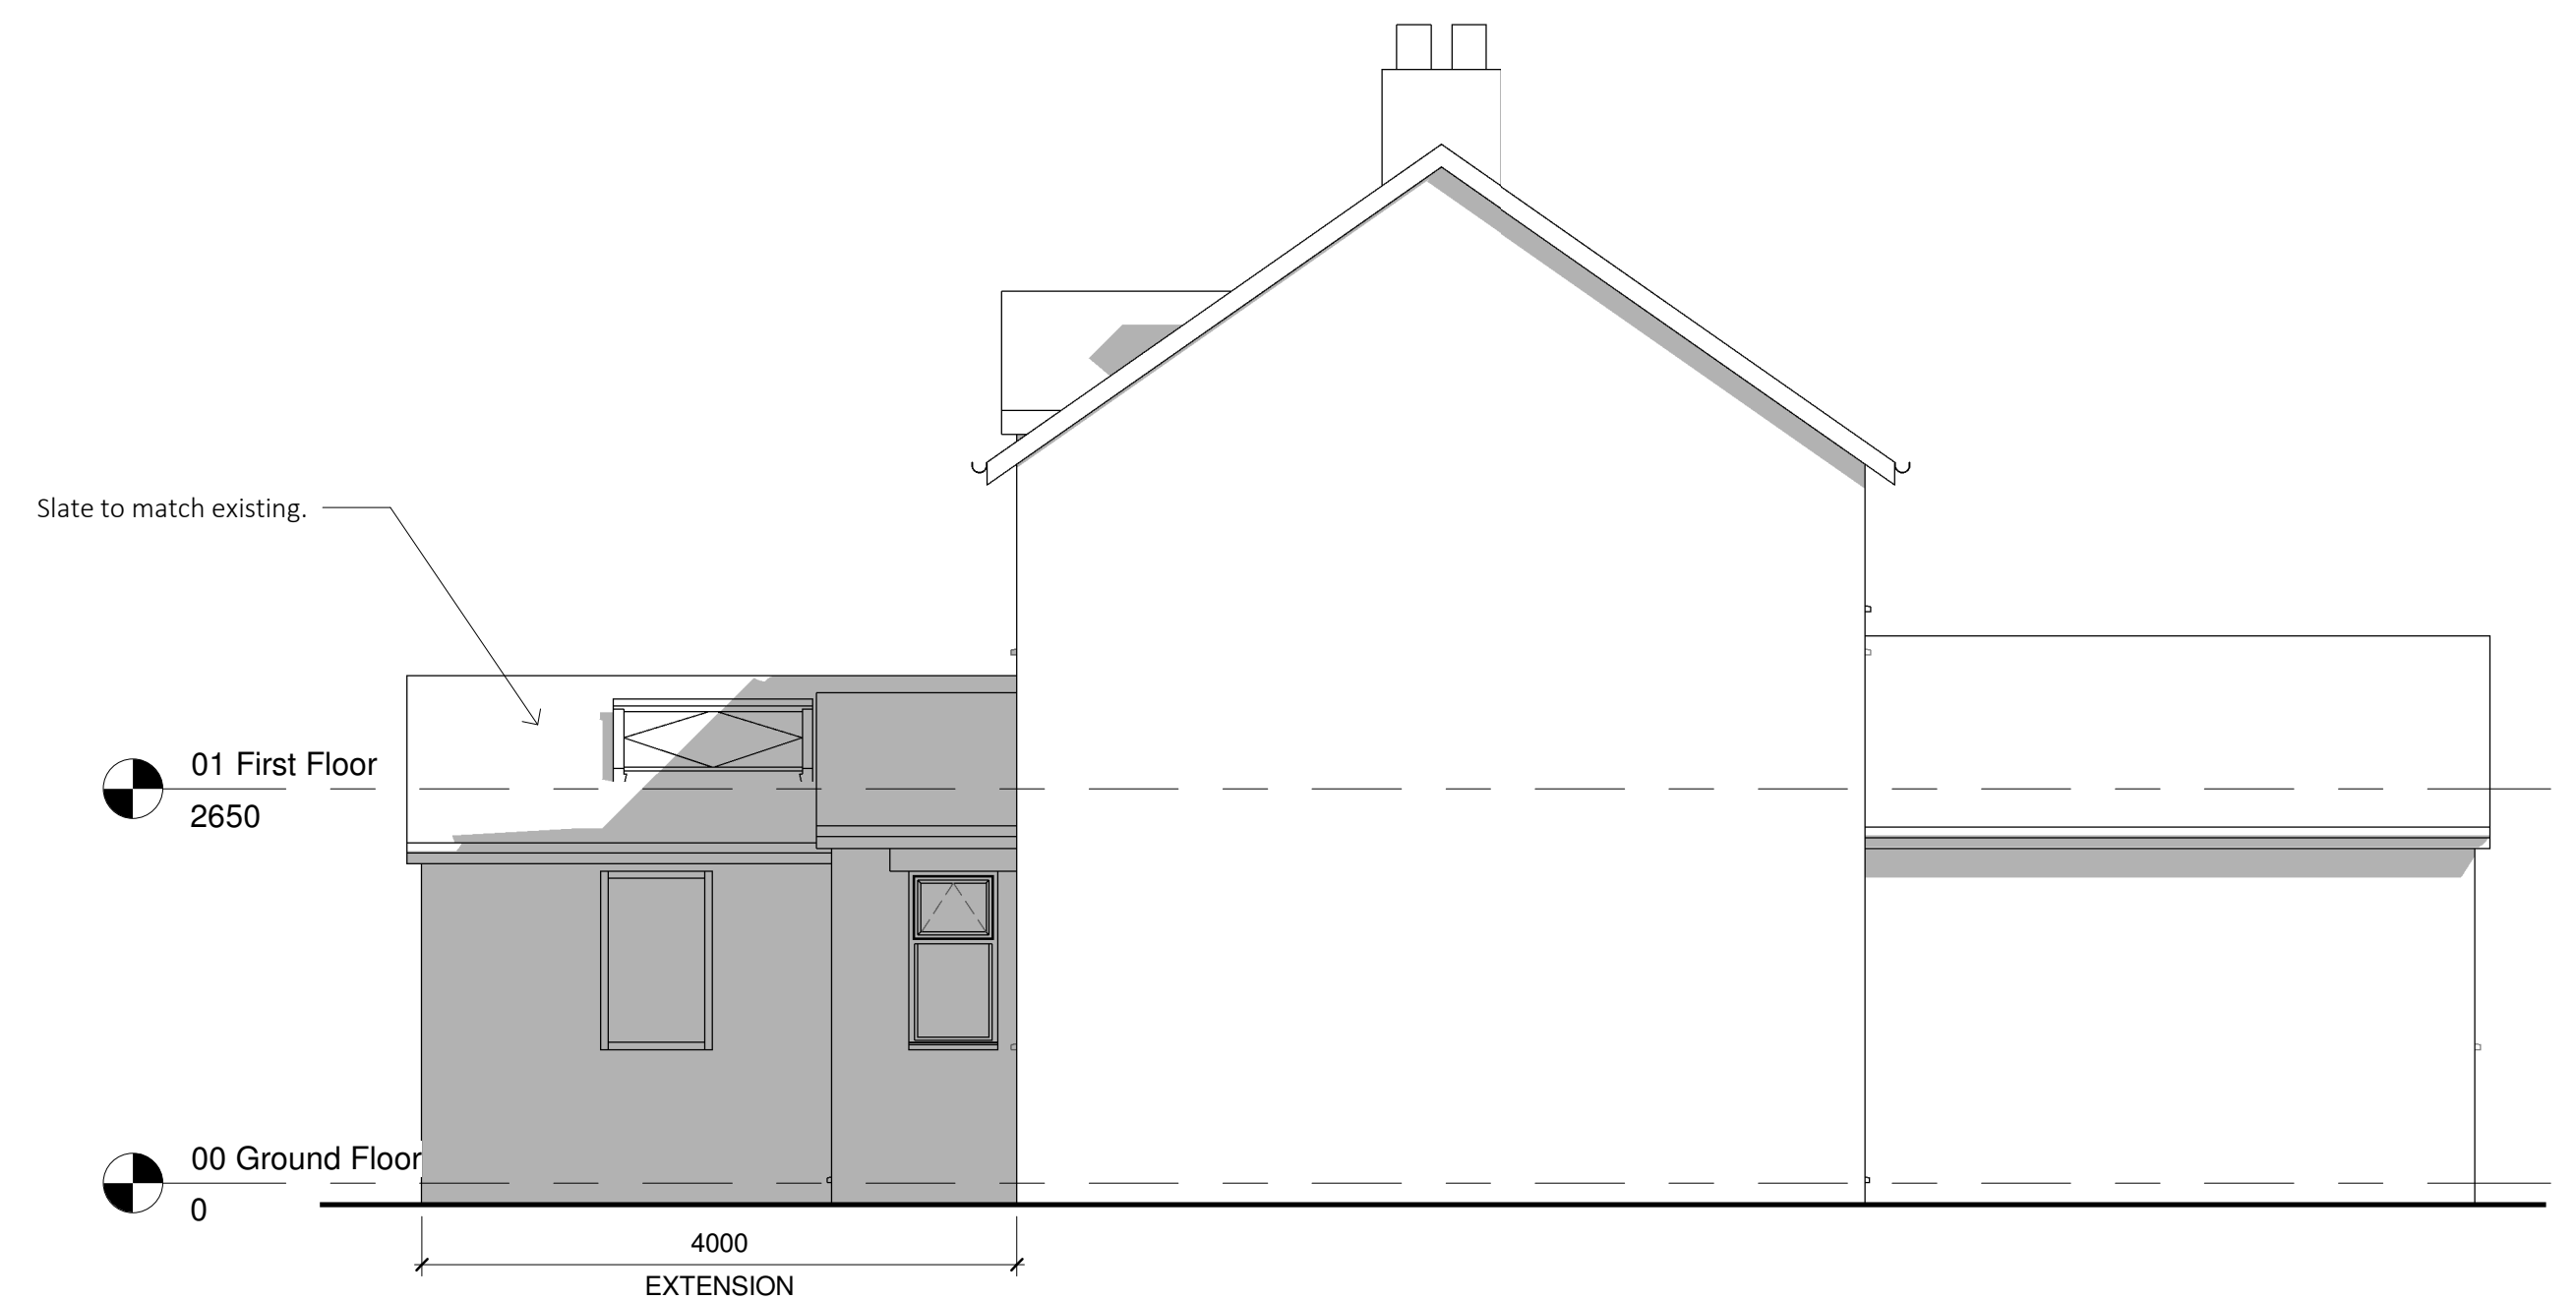

Proposed East Elevation
1 : 50

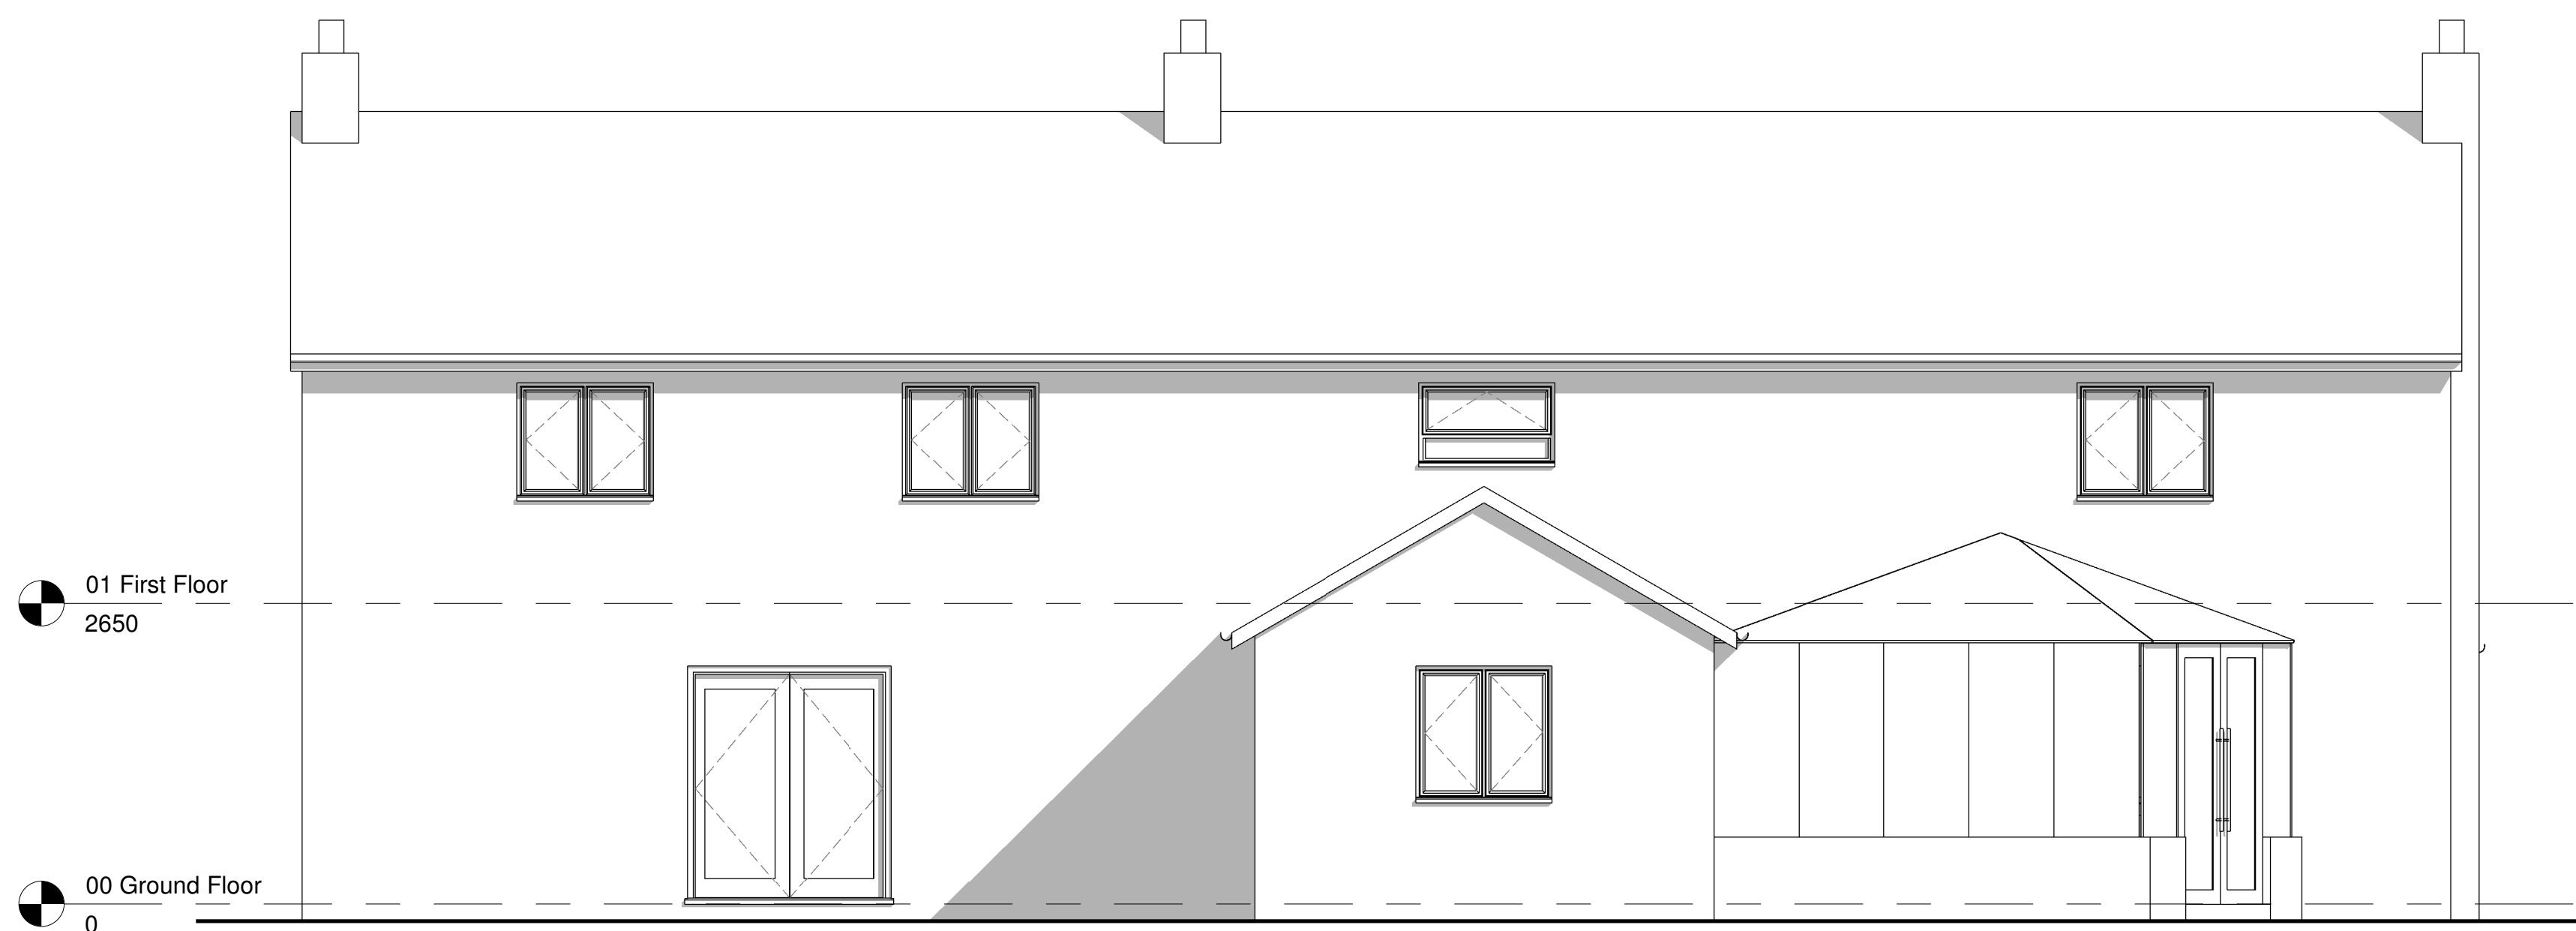

Proposed North Elevation
1 : 50



Proposed West Elevation
1 : 50



Proposed South Elevation
1 : 50



ARKIFY LTD.
36 Pils Tiron, Nant Parc,
Wrexham, LL14 1UR
01948 555555
general@arkify.co.uk
www.arkify.co.uk

Project:	Doll's House, Ruthin Road, Coedpoeth		
Title:	Proposed Elevations		
Scale @ A1:	1 : 50	Scale @ A3:	1 : 100
Project Ref:	23-02	Author:	GE
Drawing No:	A300	Date:	23/01/23
Rev:	A		