




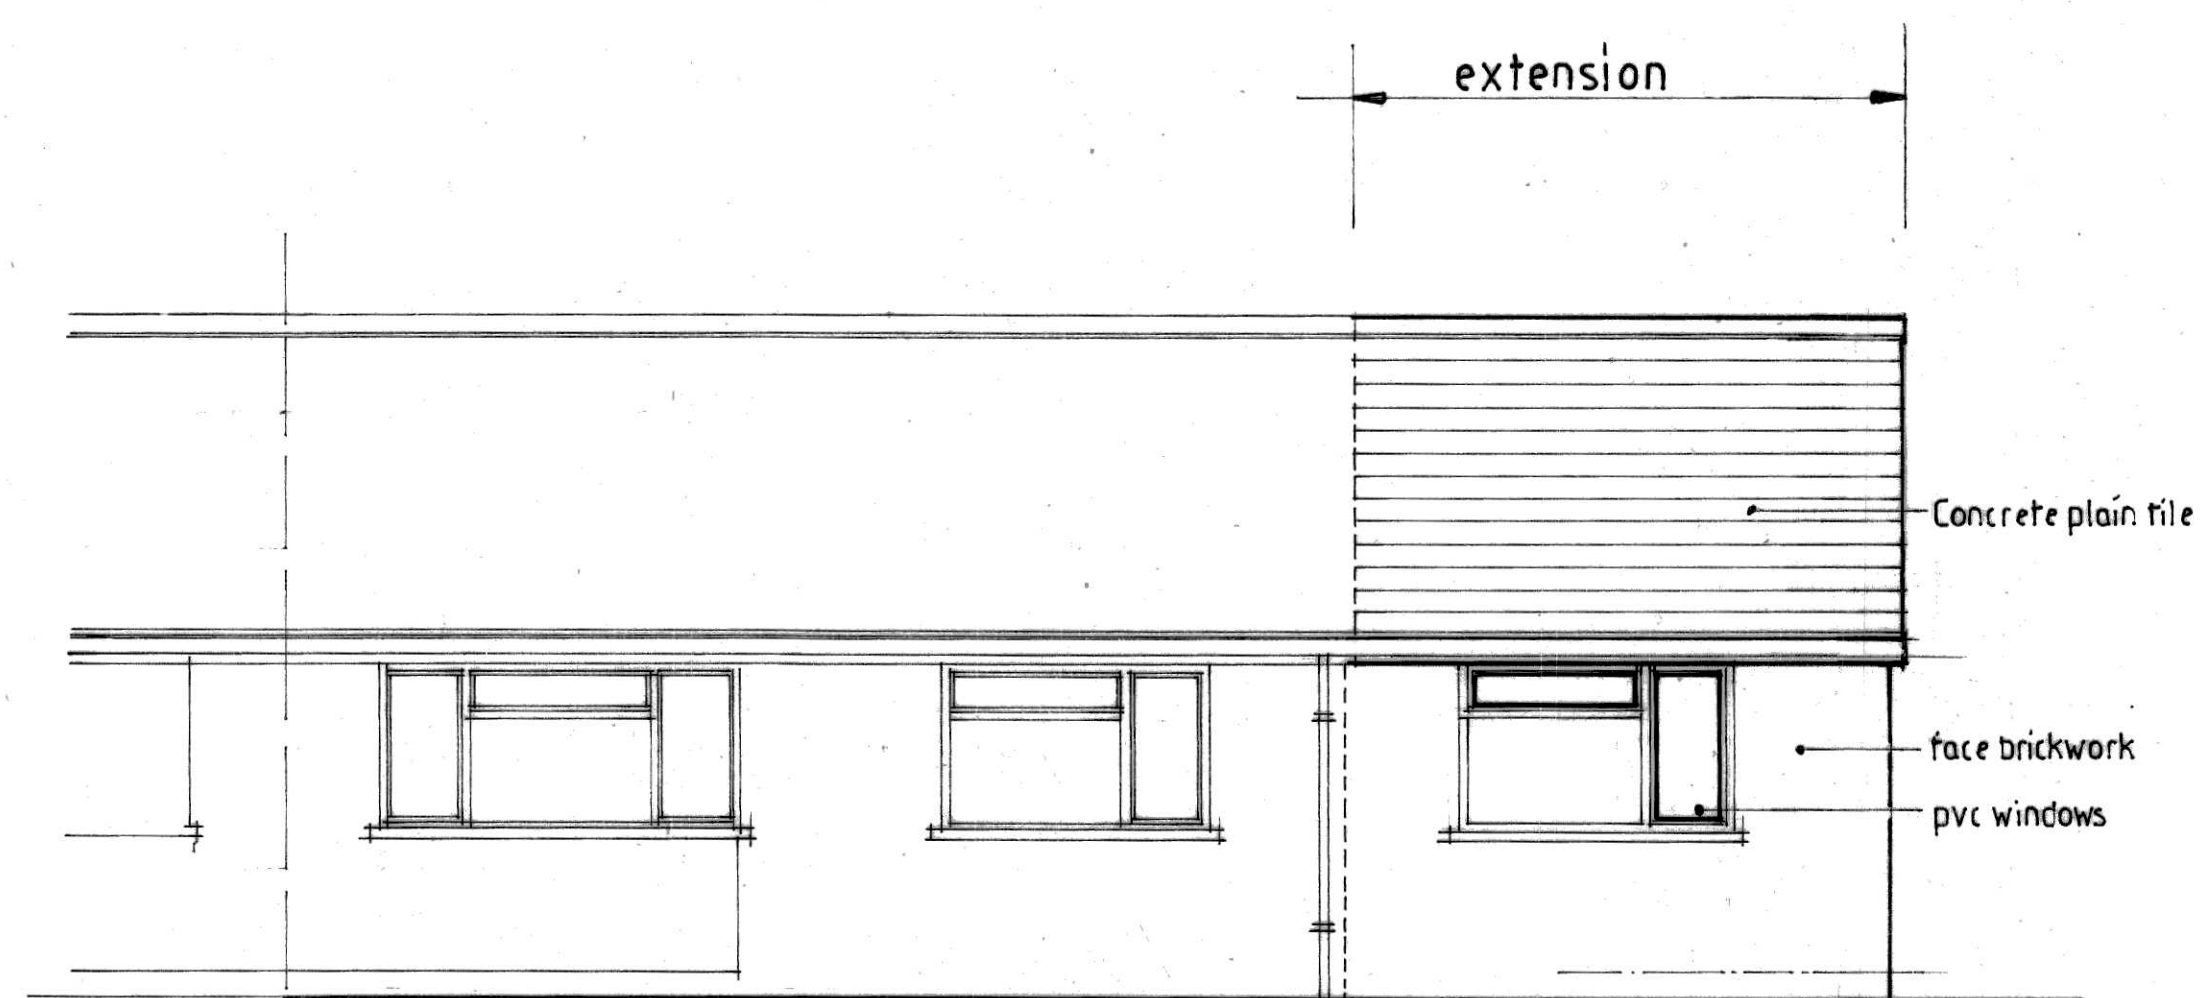


PROPOSED FRONT ELEVATION

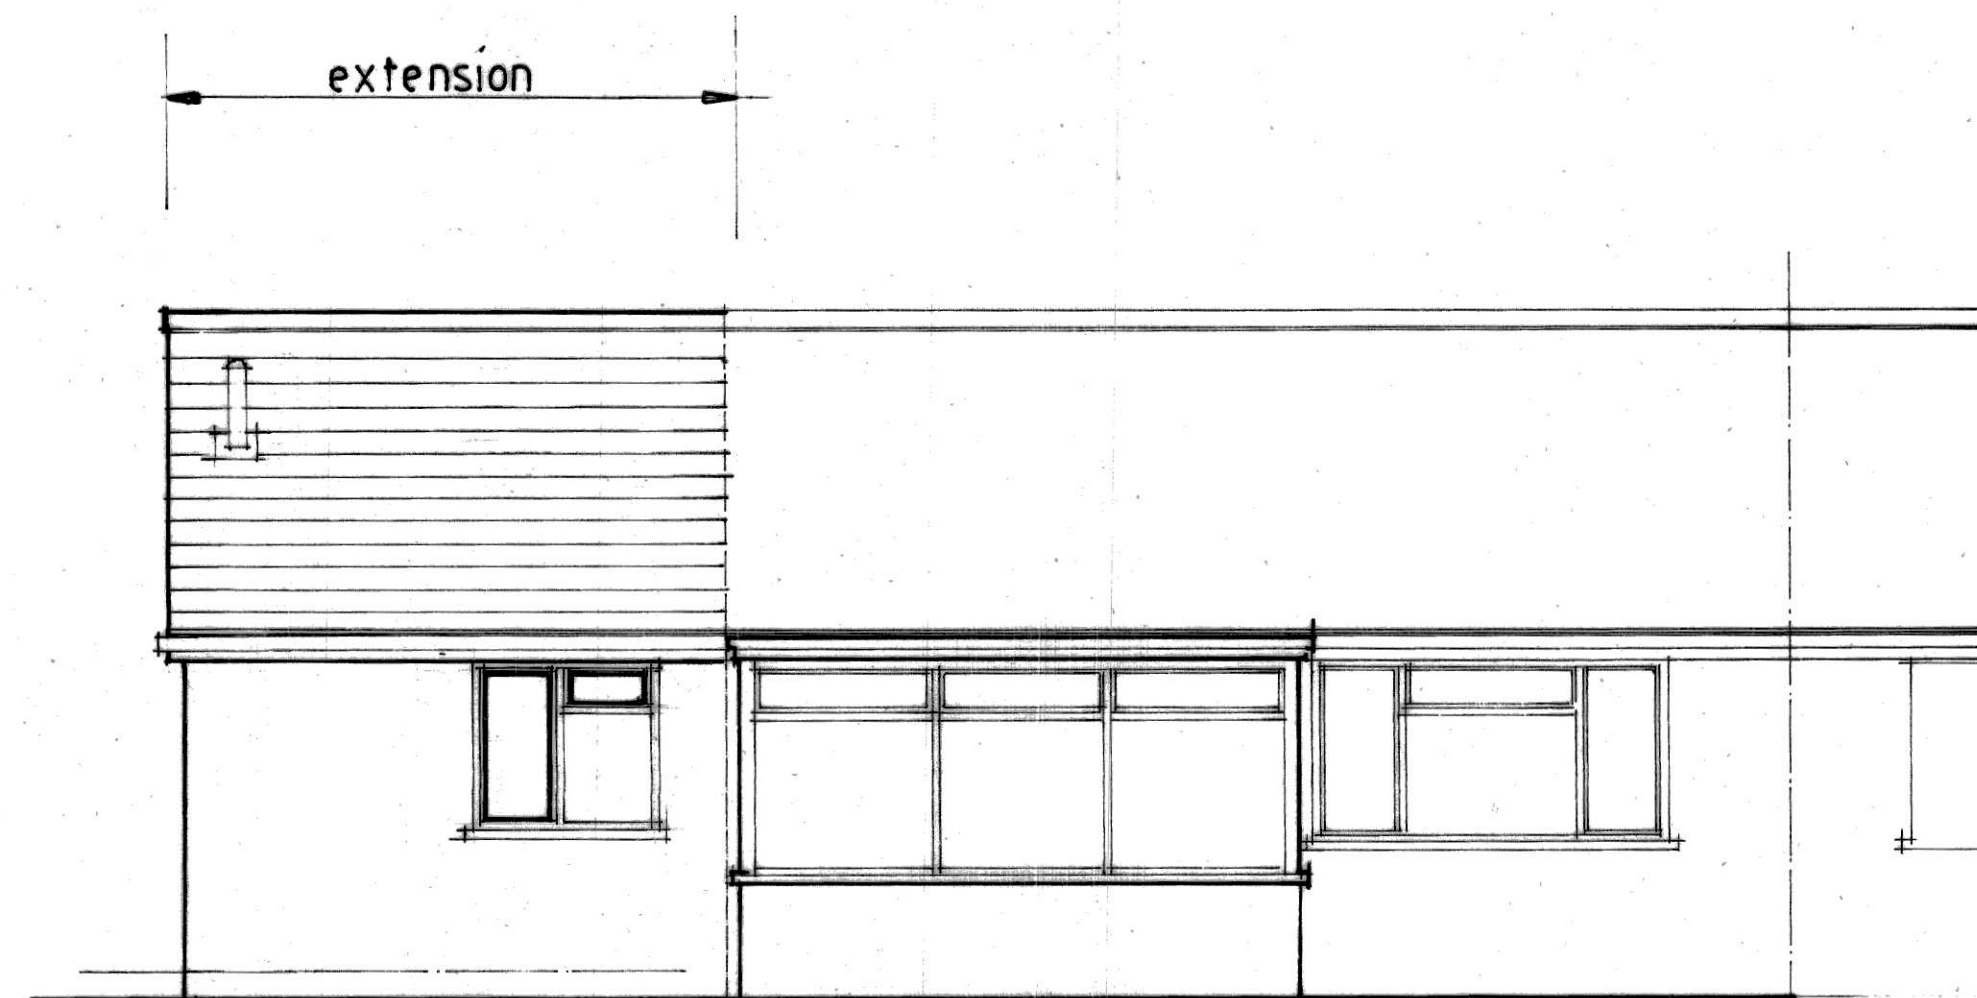


PROPOSED REAR ELEVATION

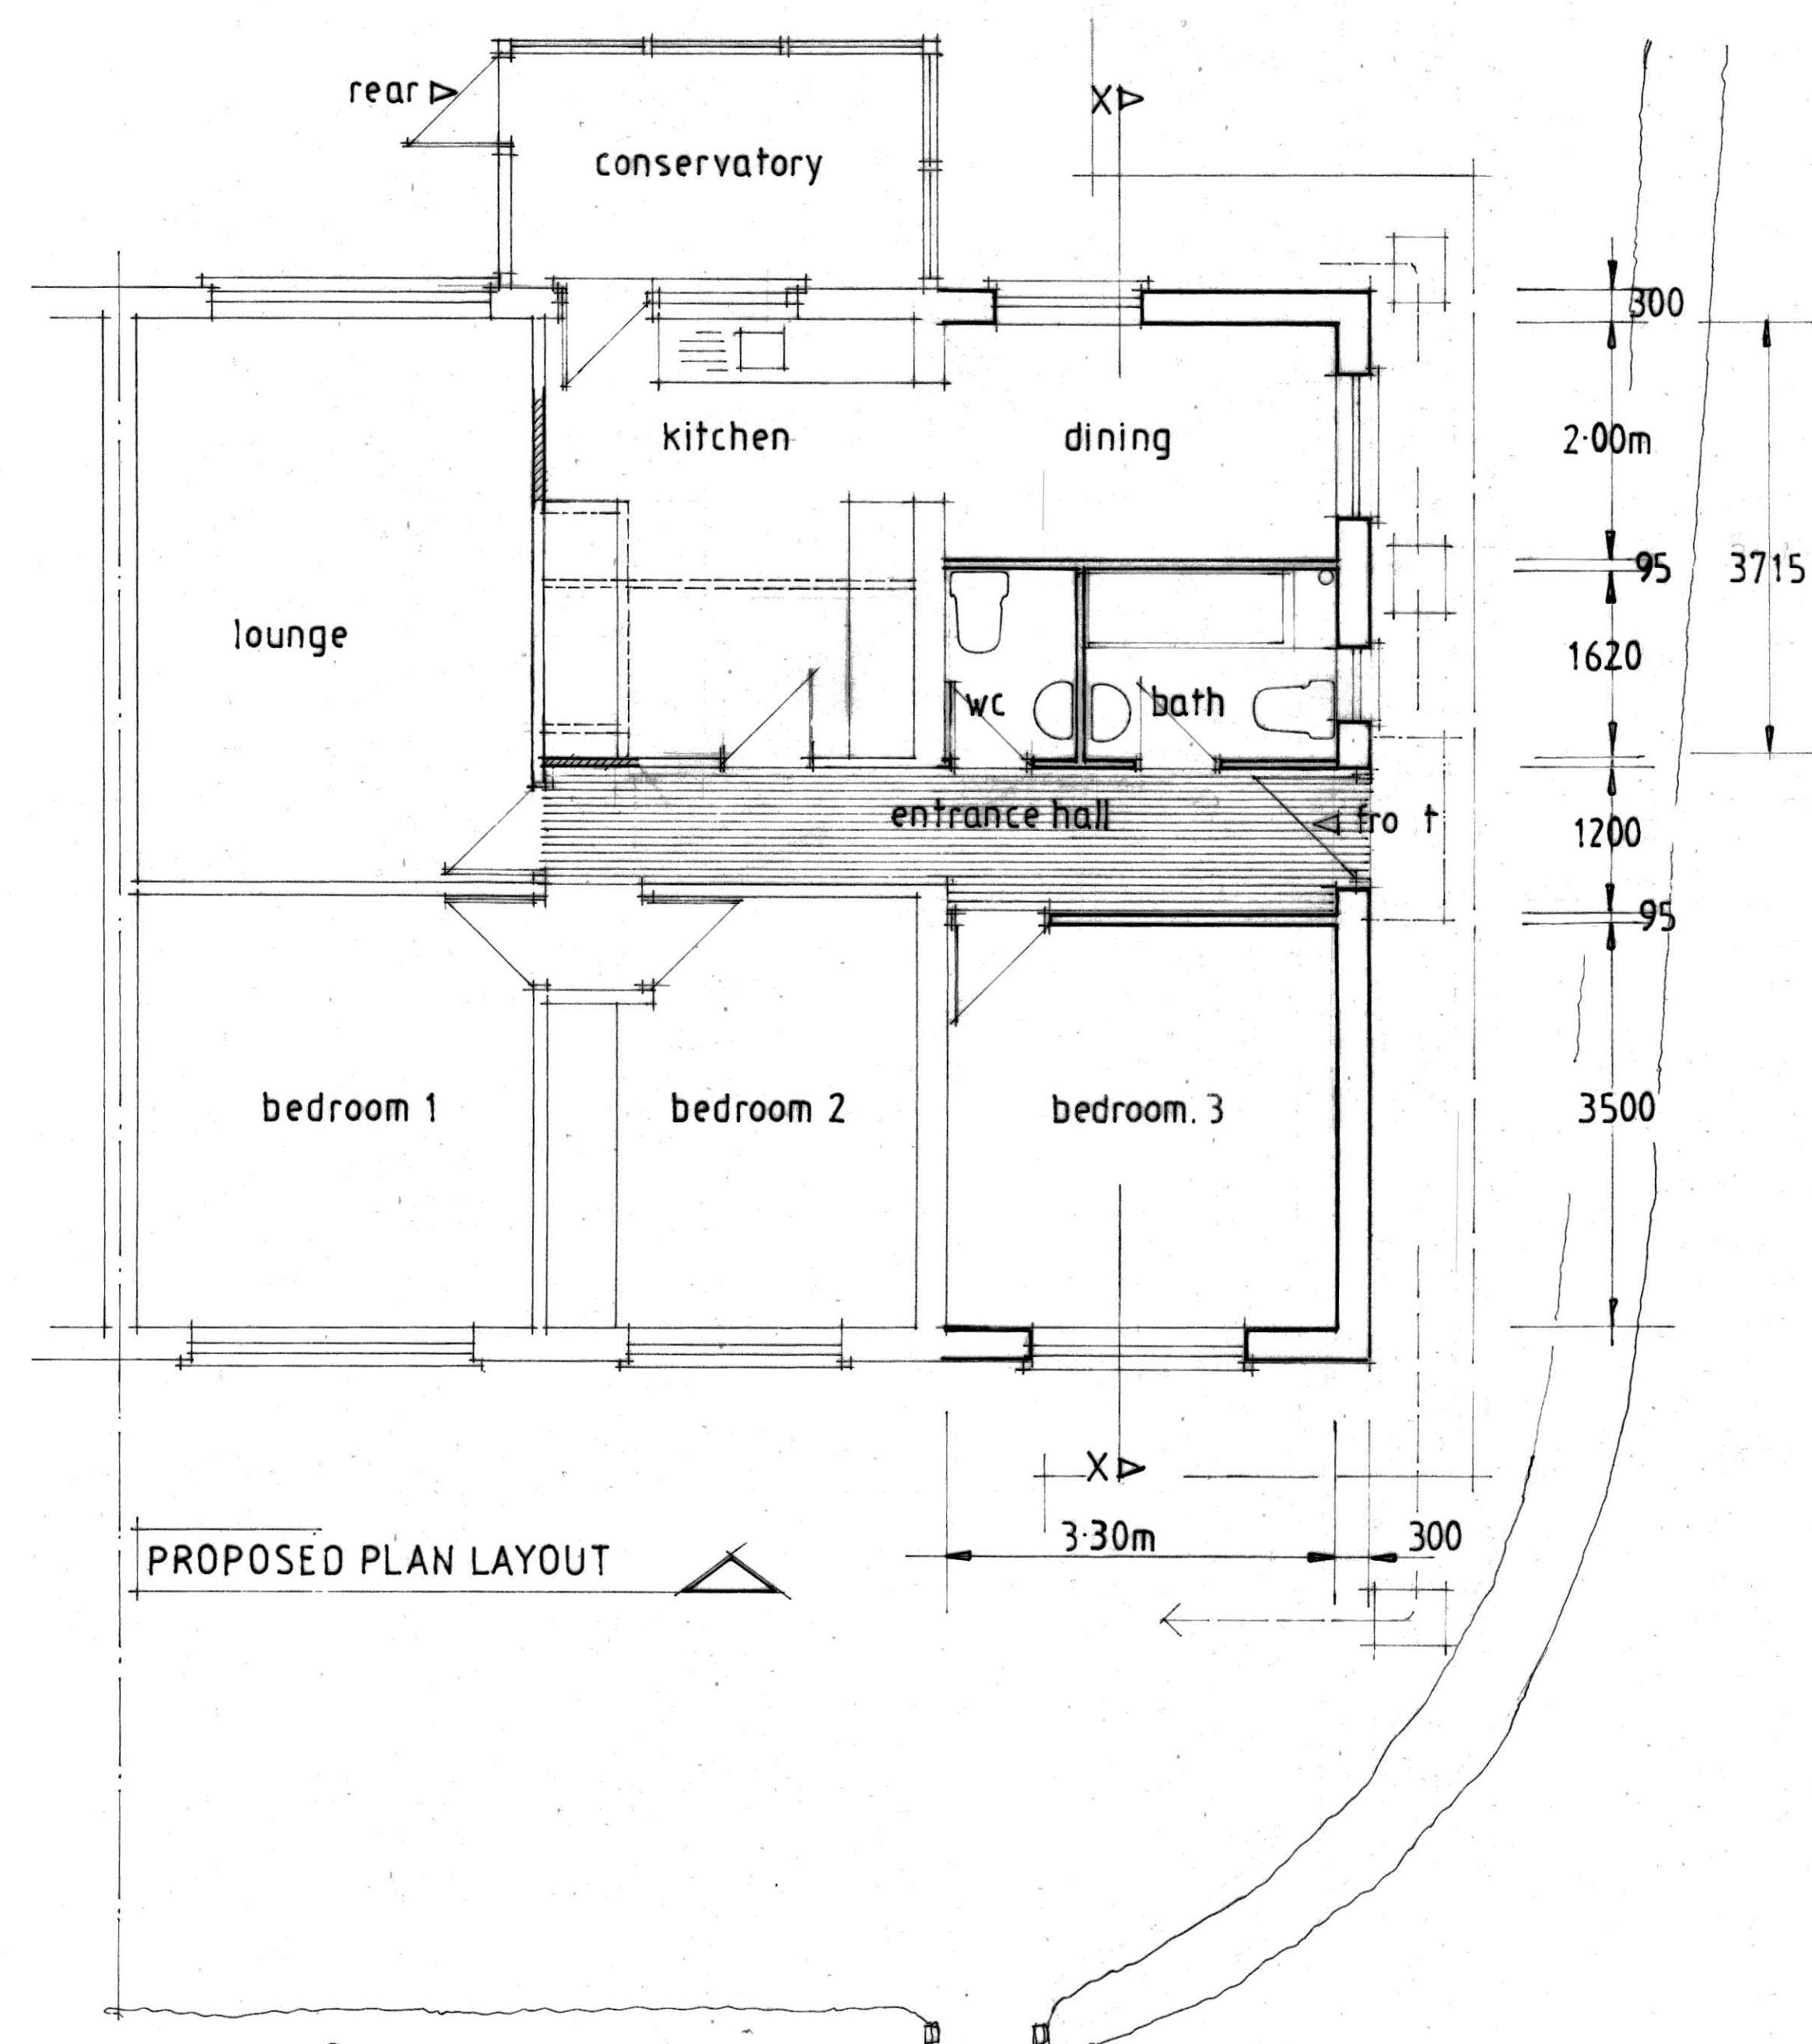


PROPOSED PLAN LAYOUT

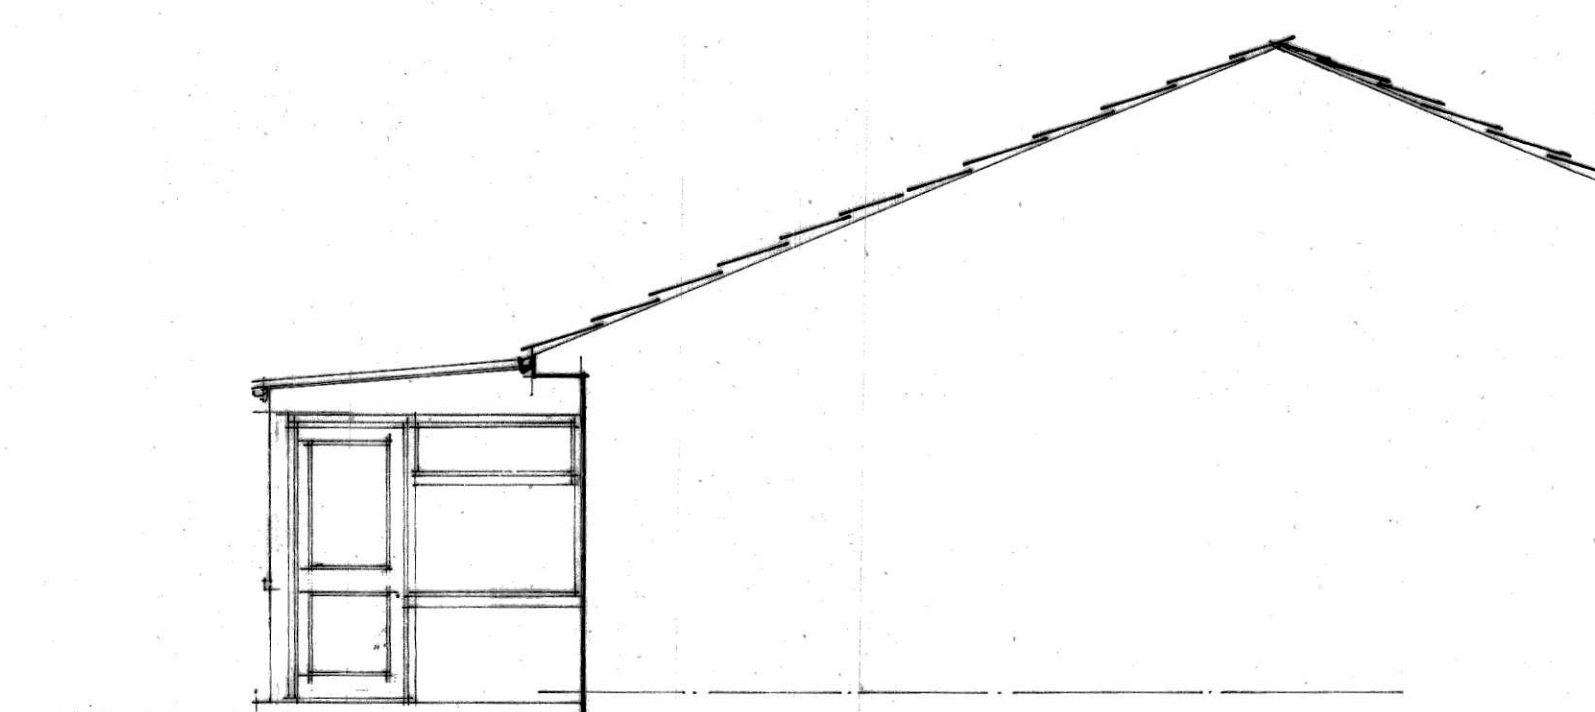

PROPOSED GABLE ELEVATION

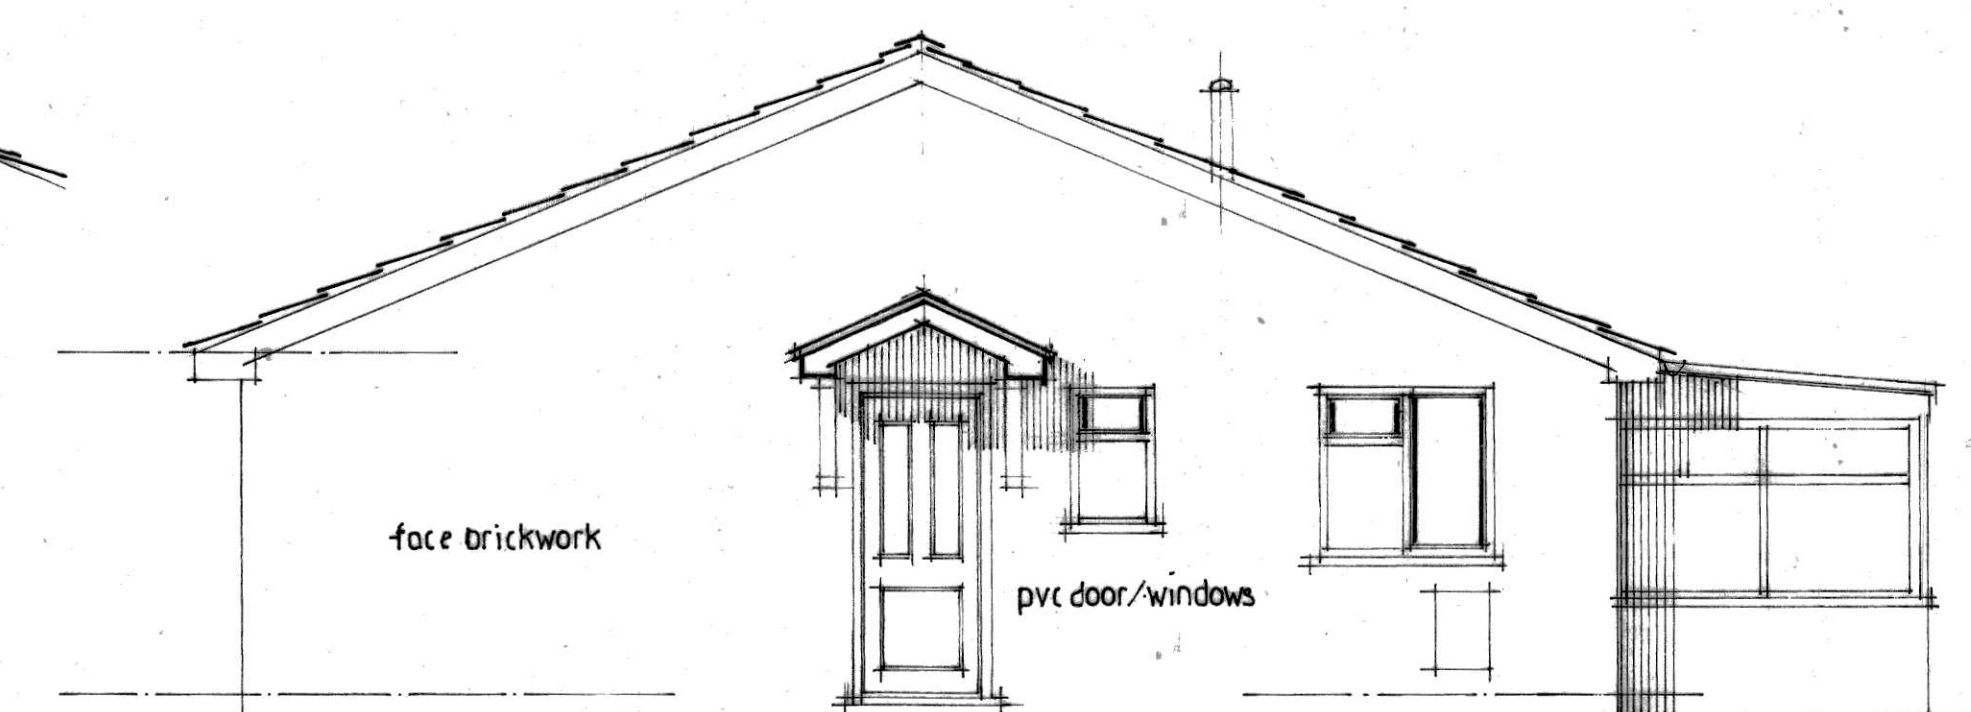

PROPOSED GABLE END

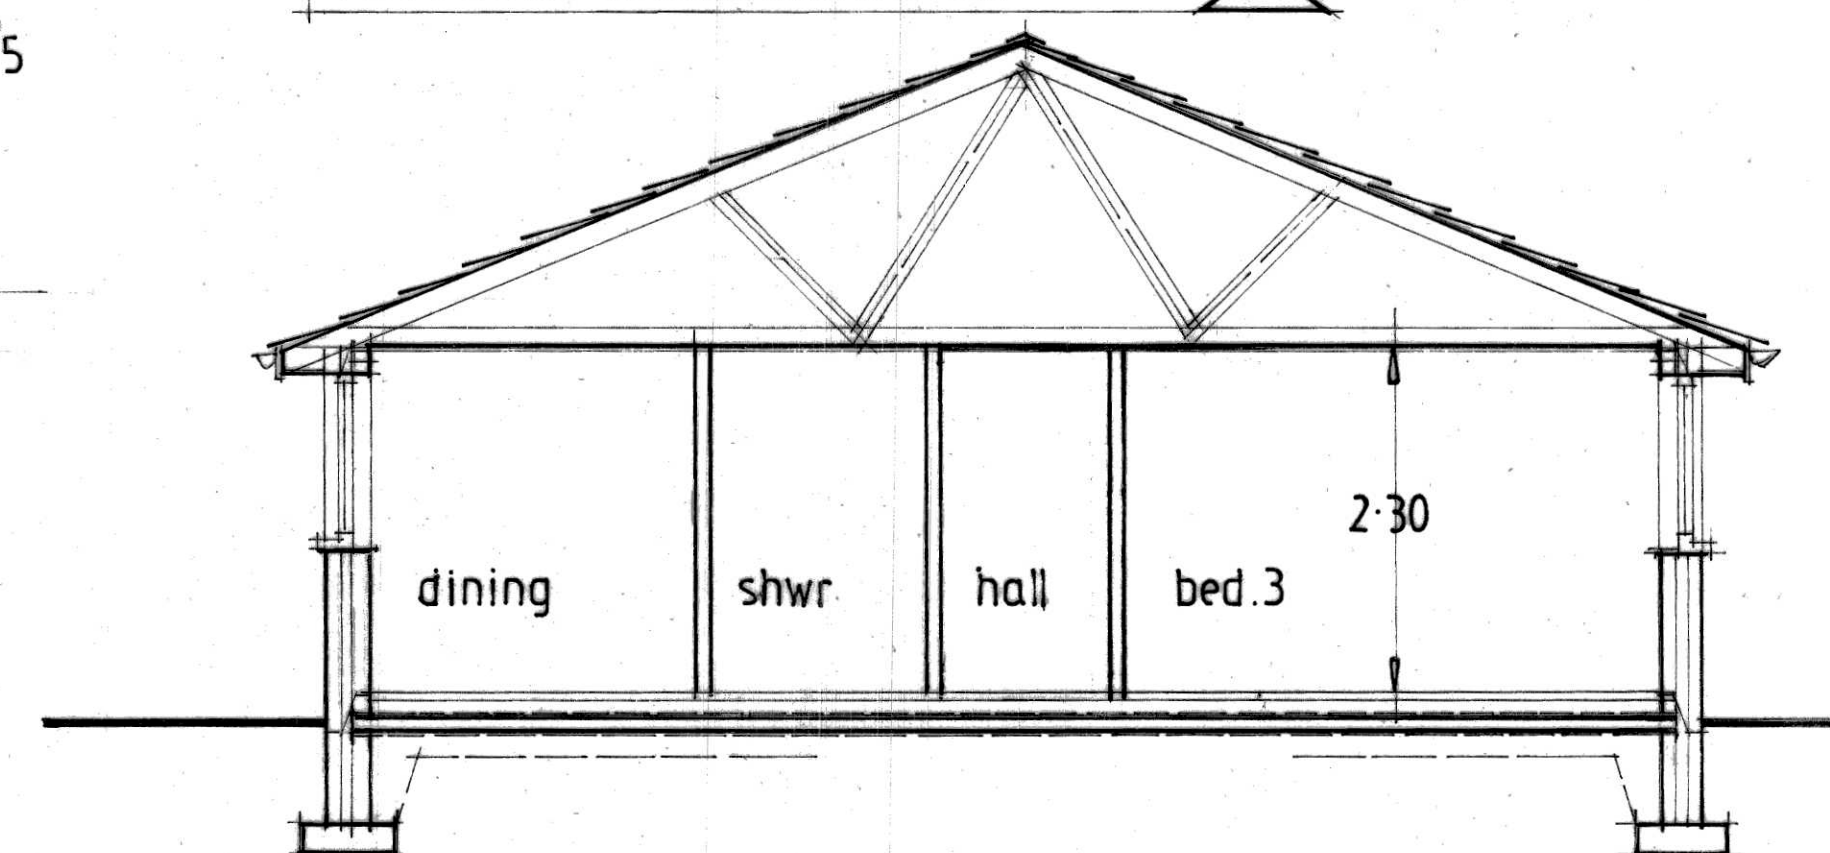

SECTION X.X.

● PROPOSED EXTENSION TO  
64 CROGEN, LODGEVALE PARK,  
CHIRK, WREXHAM.

● Scale 1:50

● Project ref 1210.400.02