




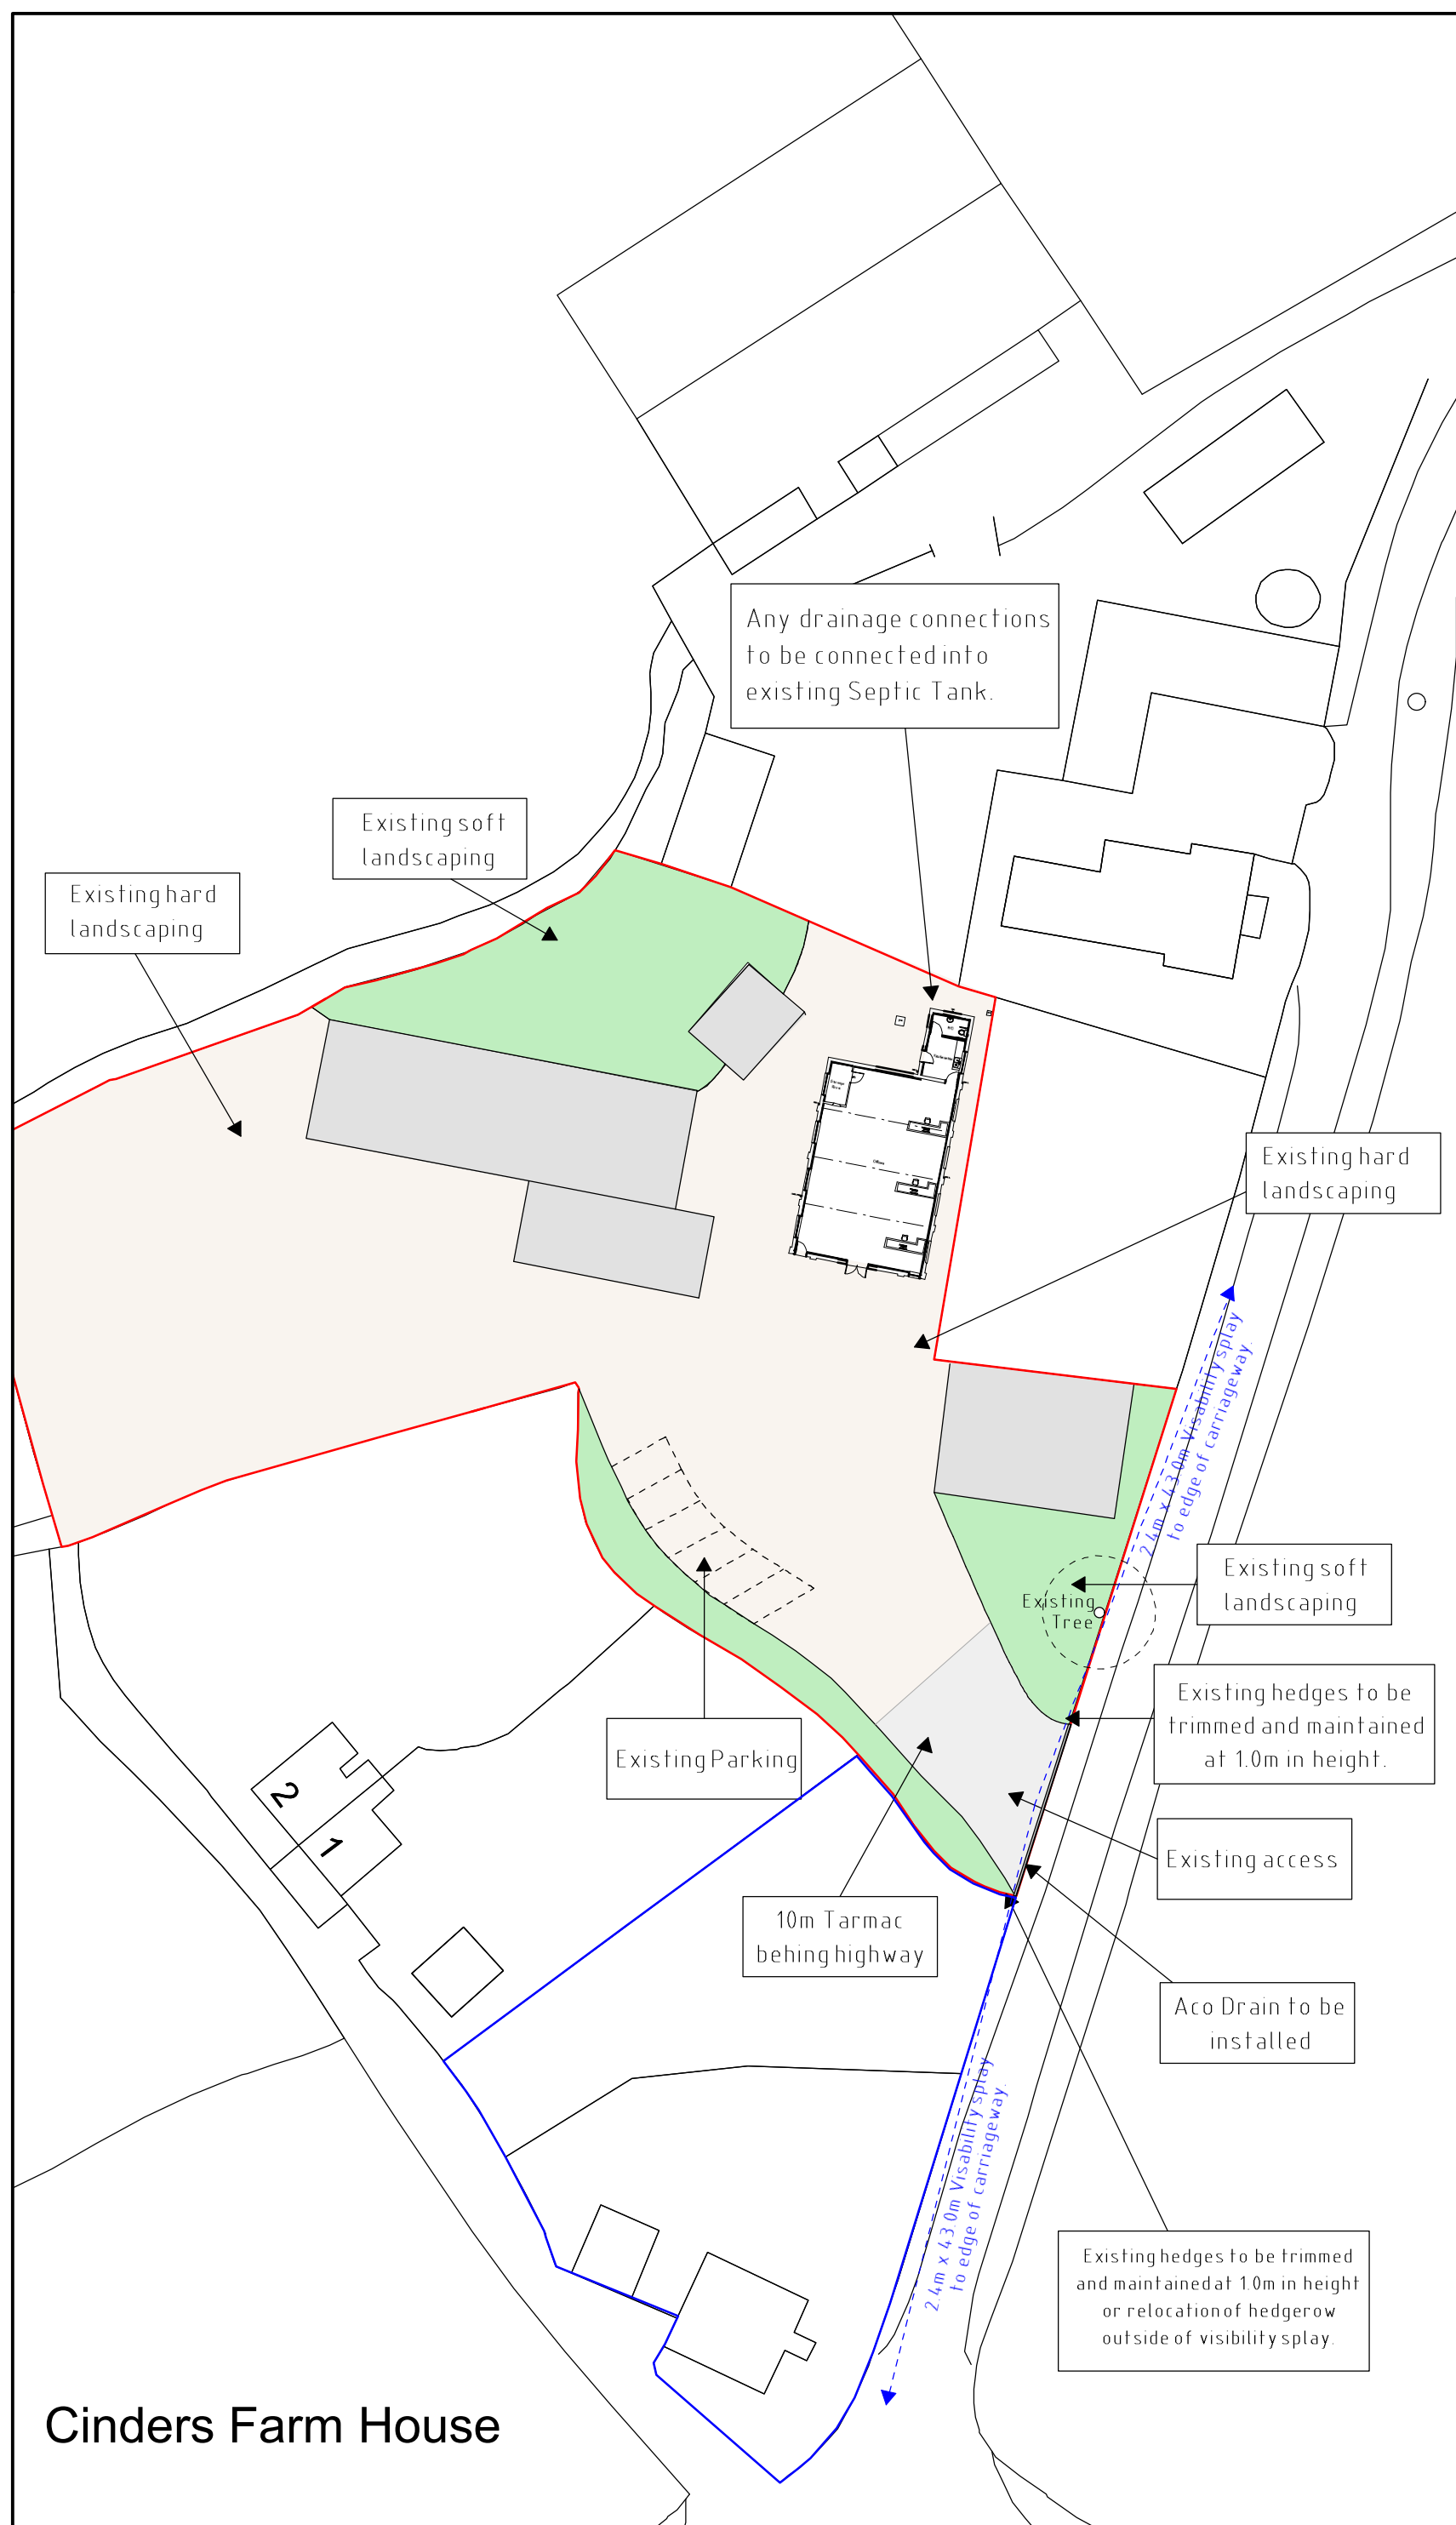

Site Plan 1:500

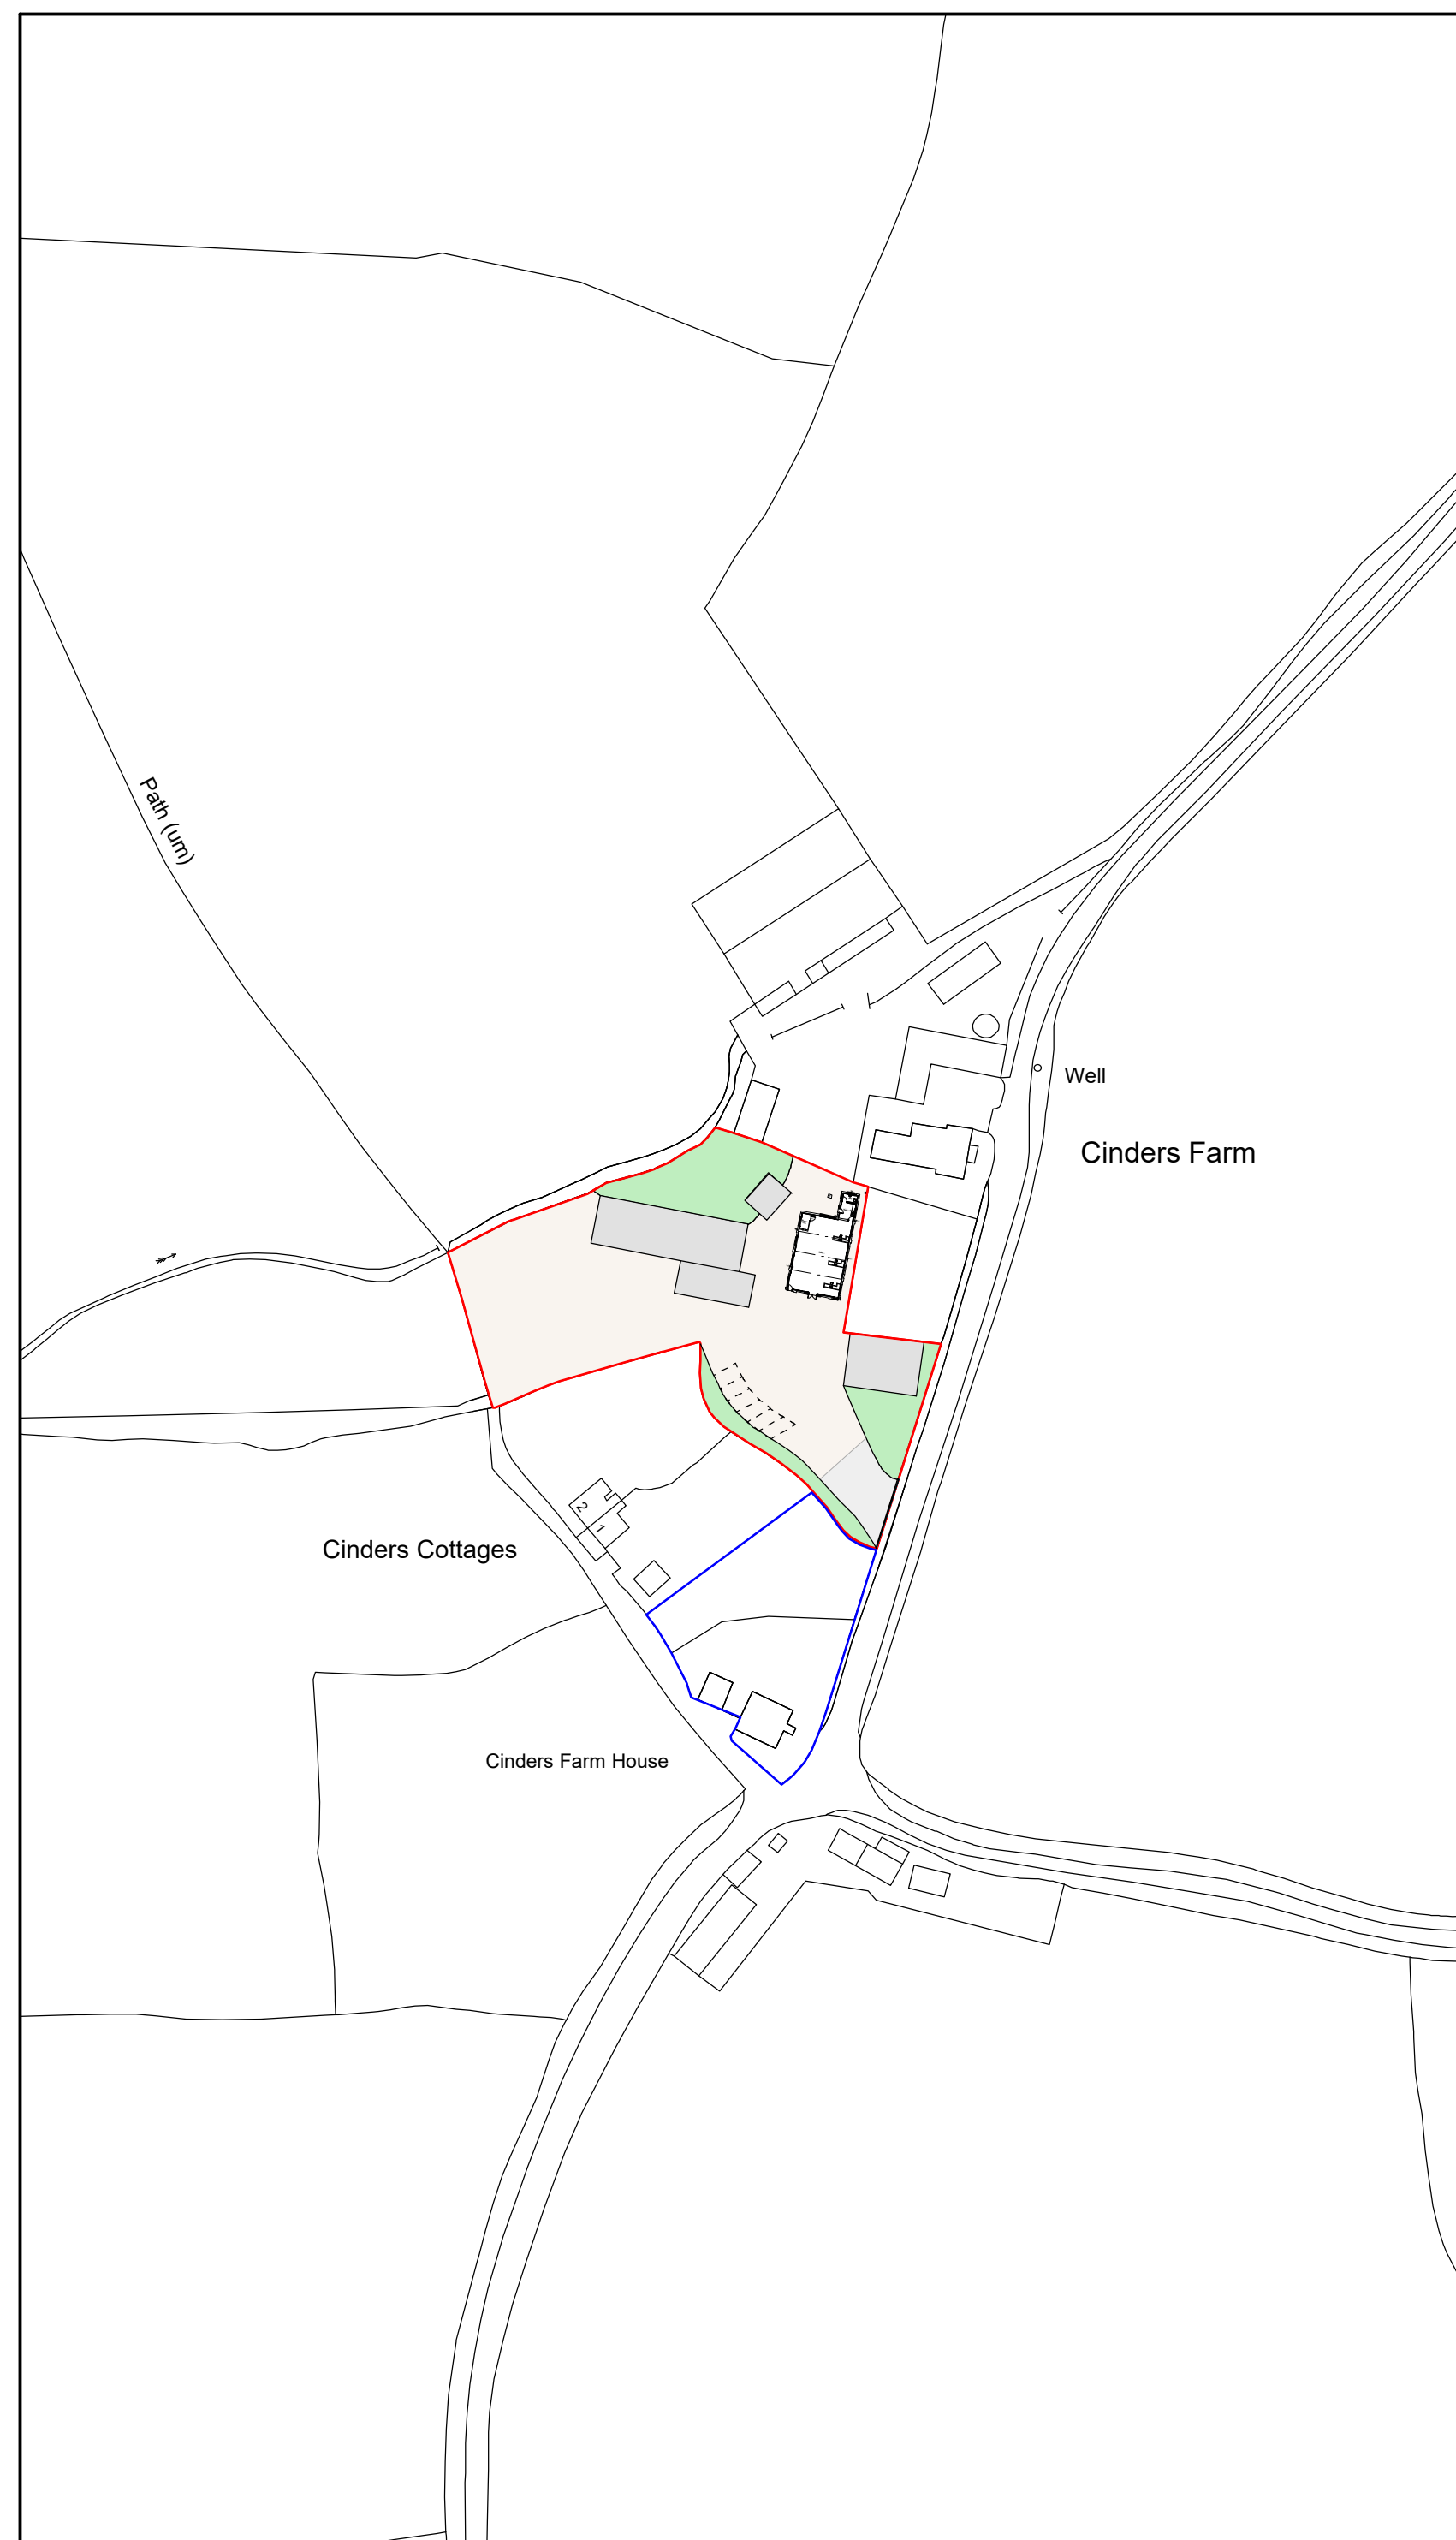

Location Plan 1:1250

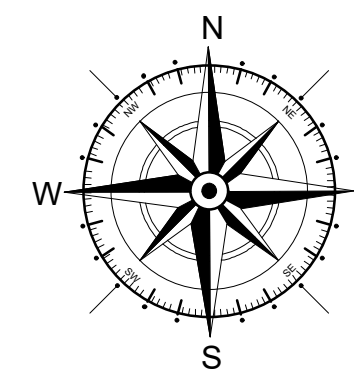

Key

 Surrounding Buildings

 Application Site

 Land owned by applicant

B	02/23	Access amends	E M J
A	01/23	Access amends	E M J
Rev	Date	Detail	Initial

Project:

Proposed Alterations to,
Cinders Farm, Cinders Lane,
Ruabon, Wrexham,
LL14 6HL

Title:	Scale: (A2)
Planning:Site &	1:500 &
Location Plan	1:1250

Drawn By: E.M.Jackson	Date: Oct 2022
--------------------------	-------------------

Drawing No: W191/005	Sheet: 1 of 1
-------------------------	------------------



Office 3K4,
Redwither Business Tower,
Wrexham. LL13 9XT
Tel: 01978 356500
www.blueprintarchitectural.com

© copyright all rights reserved