


Notes

1. If in doubt, contact the Engineer.

This design has been undertaken as a Designer under CDM. Please refer to the guidance given by the Health and Safety Executive regarding Contractor and Client Roles and Responsibilities under CDM 2015.




Proposed Front Elevation
Scale 1:100

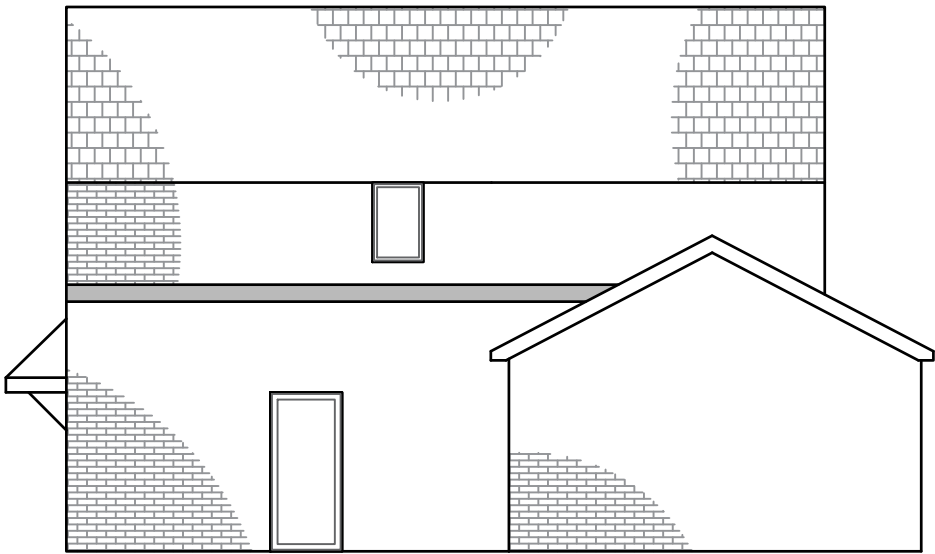


Proposed Right Elevation
Scale 1:100




Proposed Rear Elevation
Scale 1:100

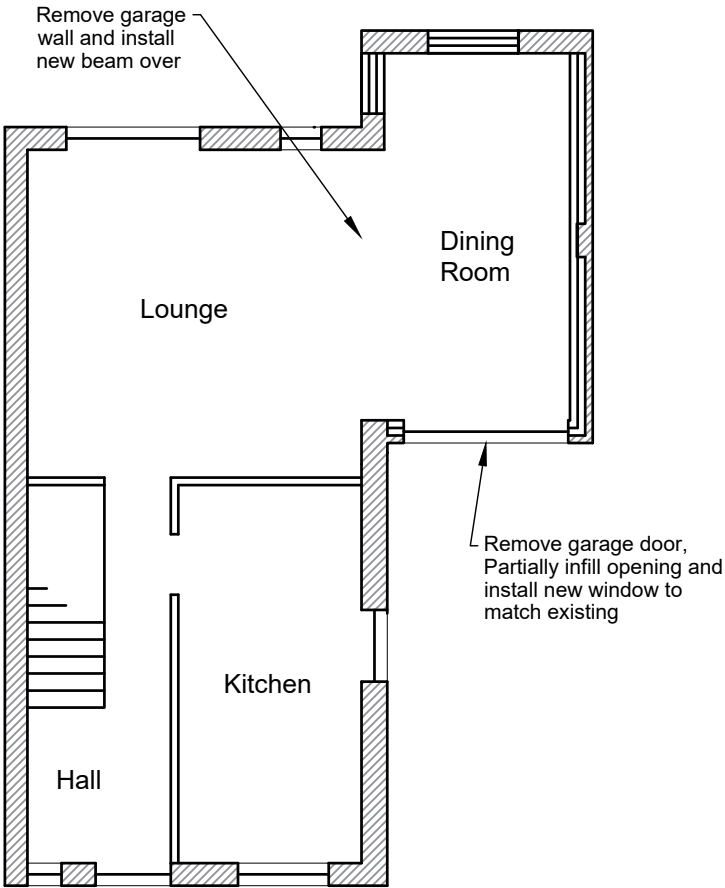

Proposed Ground Floor Plan
Scale 1:100

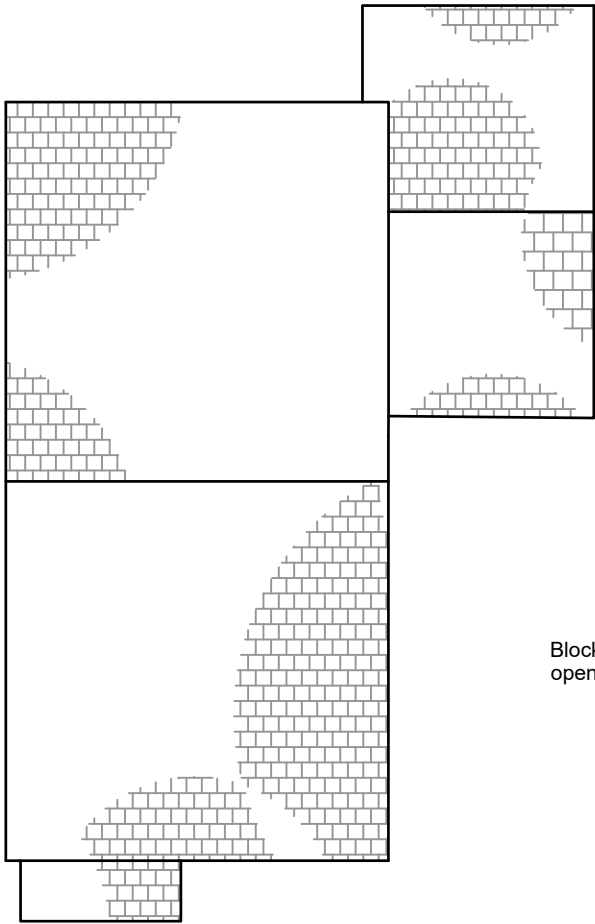

Proposed Roof Plan
Scale 1:100

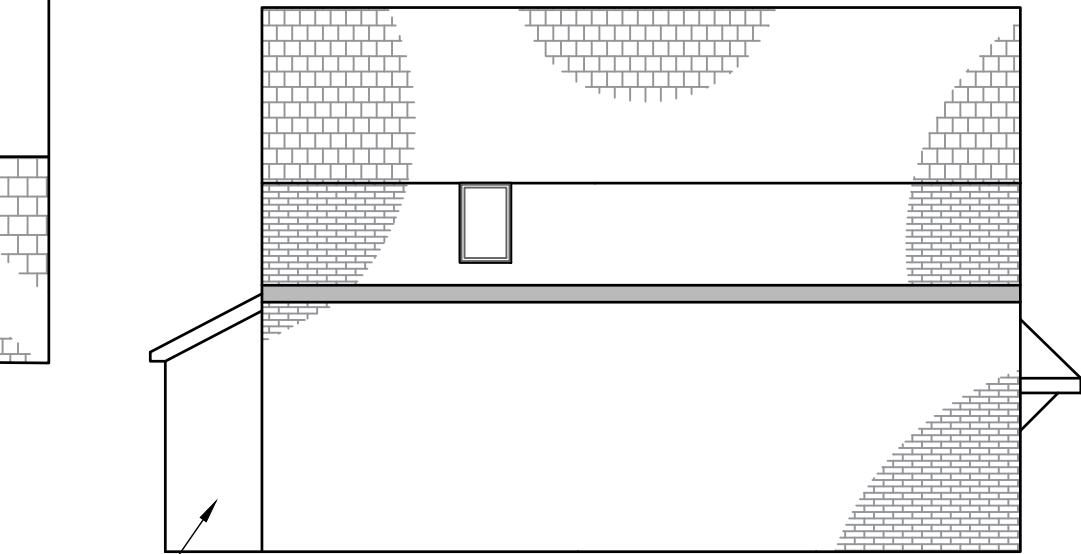

Proposed Left Elevation
Scale 1:100

BARNARD
ENGINEERING LTD

Civil and Structural Engineers

				Project	14 Shellbrook Drive, Ruabon	
				Client	Mr & Mrs Morris	
Drawn	A Barnard	Date	1st Aug 2023	Title	Proposed Plans and Elevations	
Scale	1:50 @ A3			Drawing number	23173-02	rev.
						-