



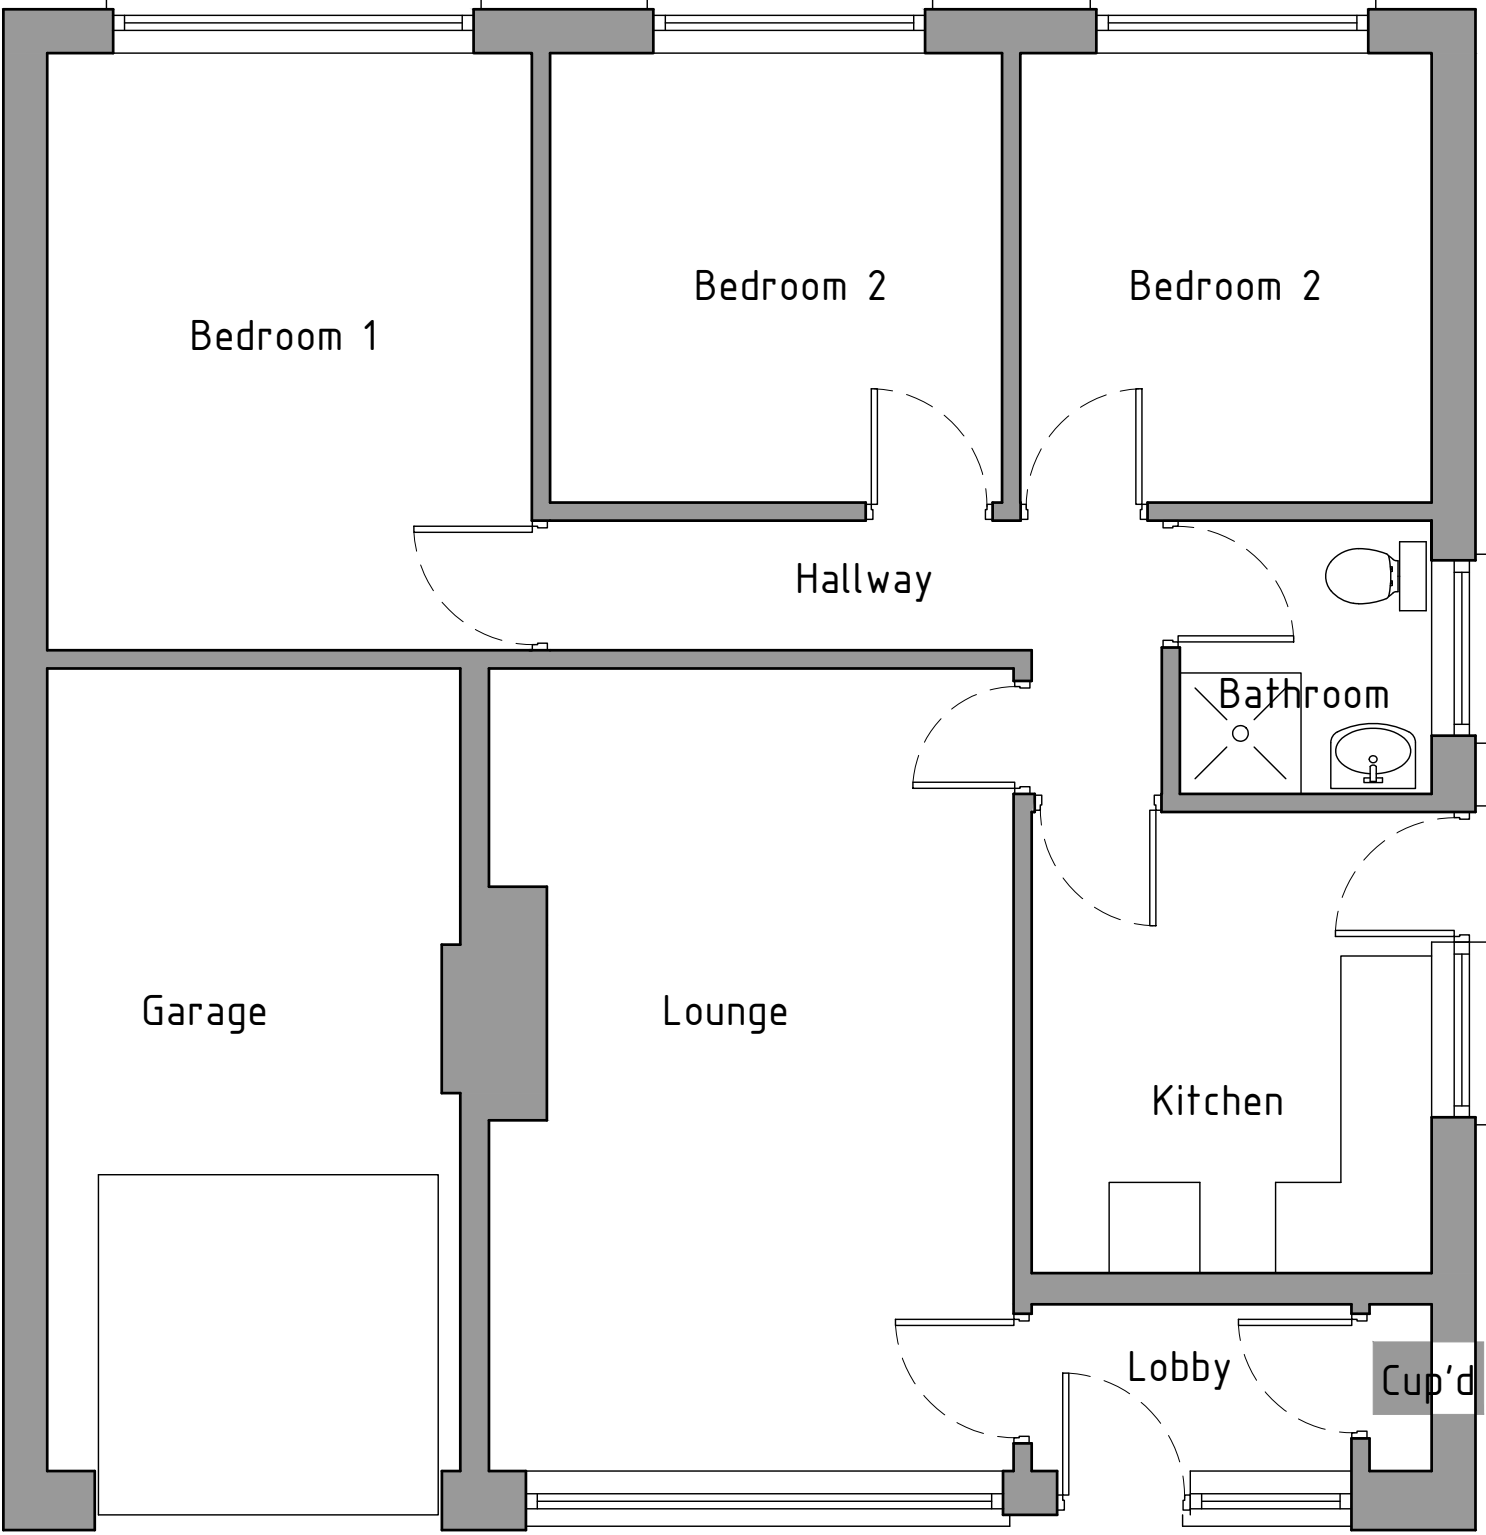

As Existing

 

HDS Architectural Services, The Foundry,
15 Yorke Street, Wrexham
LL13 8LW
Tel (01978) 345250
www.hdsarchitectural.co.uk

Project; 9 Ffordd Aled, Borras, Wrexham, LL12 7PP	
Title; 01-As Existing Ground floor plan	Scale (A3); 1:50
Dwg No; FA/PD/01	Date; 08.02.23
Revision;	

Ground floor plan 1:50