


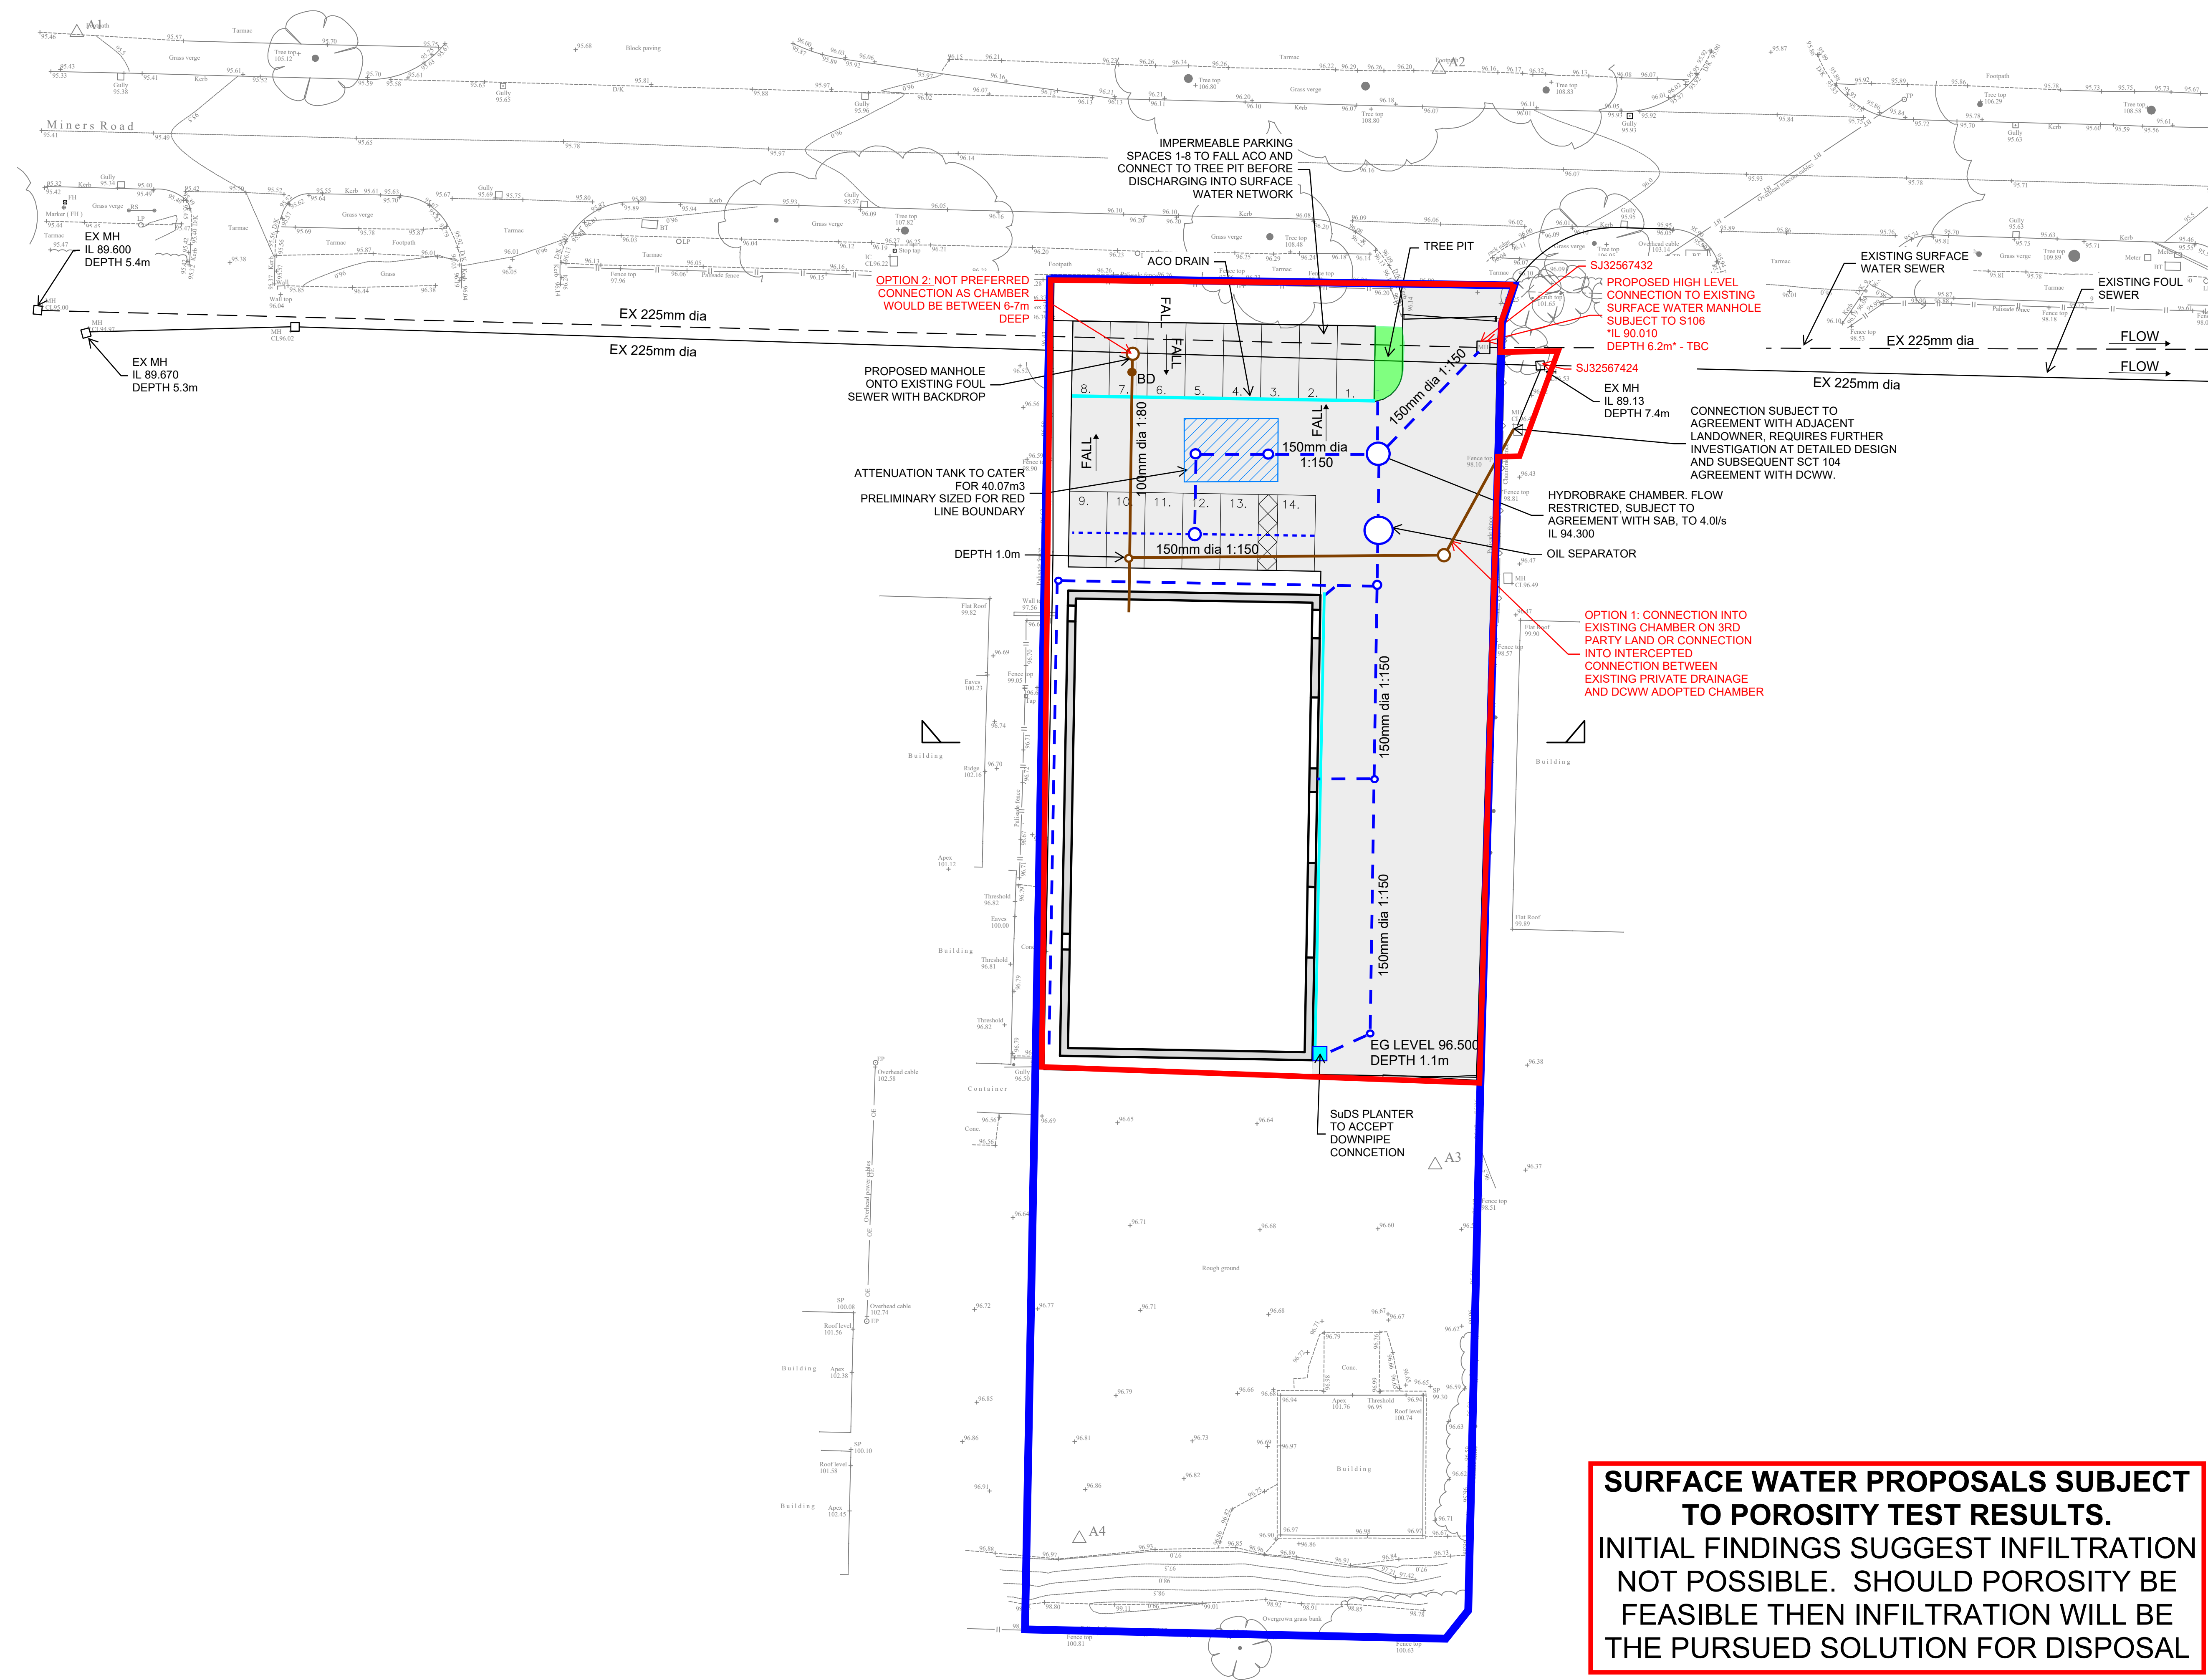

- KEY:
- SITE OWNERSHIP BOUNDARY
 - SITE PLANNING BOUNDARY
 - EXISTING FOUL SEWER
 - - - EXISTING SURFACE WATER SEWER
 - - - PROPOSED FOUL DRAINAGE
 - - - PROPOSED SURFACE WATER DRAINAGE
 - - - PROPOSED PERFORATED PIPE AND INSPECTION CHAMBER
 - BD ● BD PROPOSED BACKDROP
 - PROPOSED POROUS SURFACING WITHIN CAR PARKING
 - PROPOSED SUDS TREE PIT
 - PROPOSED ACO DRAINAGE
 - PROPOSED ATTENUATION TANK
 - PROPOSED IMPERMEABLE SURFACING
 - PROPOSED FOOTWAY

PO2	13.03.23	SITE LAYOUT AND DRAINAGE LAYOUT AMENDED	LI	AC	AC
REV	DATE	DESCRIPTION	BY	CHK	APP

REVISIONS

STATUS

SCHEME

CLIENT
D.M.H. TYRES LTD
Big enough to cope, small enough to care

PROJECT
DMH Tyres Redevelopment
Miners Road, Llay Industrial Estate

TITLE
Preliminary Drainage Scheme

DATRYS
Broncoed House
Broncoed Business Park
Wrexham Road
Rood
Flintshire
CH7 1HP
01352 290005
info@datrys.coop
www.datrys.net
Telephone
Email
Internet

DRAWN	TD	CHECKED	AC	PASSED	AC
DATE	15.02.21	CLIENT'S REF.			

SCALE AT A1 1:200 AUTOCAD REF. 20258/SK501

20258/SK501	REVISION P02
-------------	-----------------

SURFACE WATER PROPOSALS SUBJECT TO POROSITY TEST RESULTS.
INITIAL FINDINGS SUGGEST INFILTRATION NOT POSSIBLE. SHOULD POROSITY BE FEASIBLE THEN INFILTRATION WILL BE THE PURSUED SOLUTION FOR DISPOSAL