




EAST ELEVATION

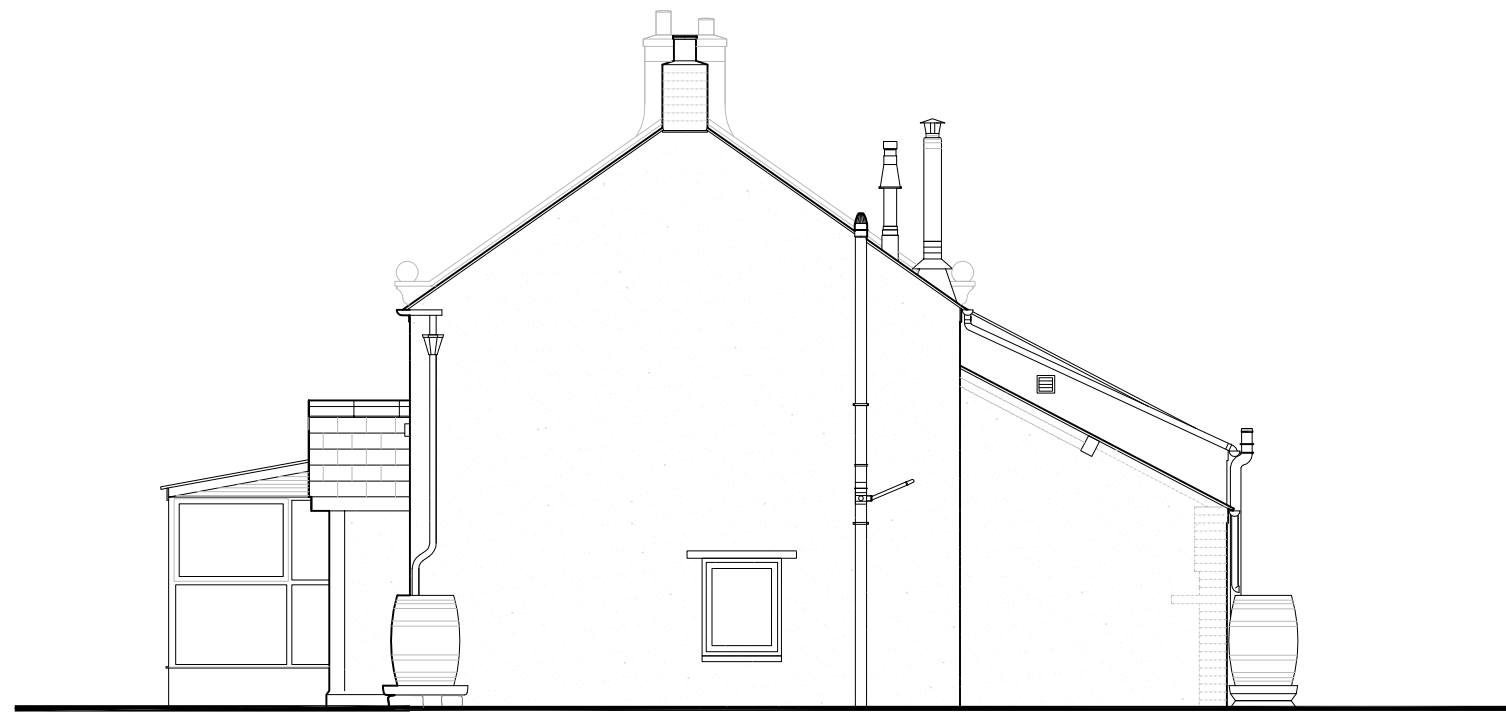

NORTH ELEVATION

SCHEDULE OF PROPOSED MATERIALS:

Roofs:	Natural grey slate to match the existing.
Walls:	Vertical cedar boarding
Doors:	Powder coated aluminium.
Windows:	Powder coated aluminium.
Rainwater Goods:	Upvc in sections to match the existing.



SCALE

CHRIS HARDAKER ARCHITECTS

Bryngwilla Lodge Gledrid Oswestry
Shropshire SY10 7AY Tel: (01691) 671000

Drawing No: 307/102

Job: Alterations to Rhosdir Farm
New Brighton for Ms J. Lomax

Date: Oct' 2022

Title: N & E Elevations as Proposed

Scale: 1:75 @ A3