



Front Elevation 1:100

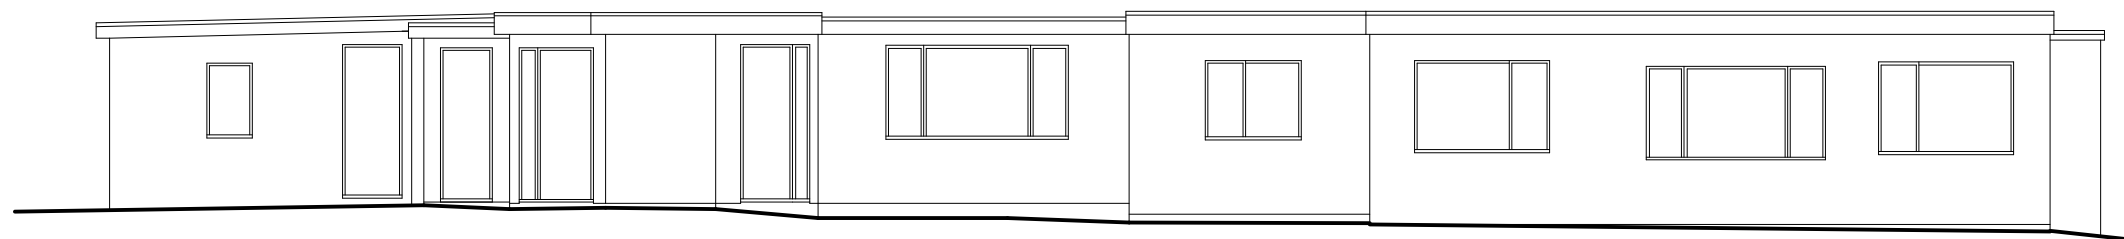

Side Elevation 1:100

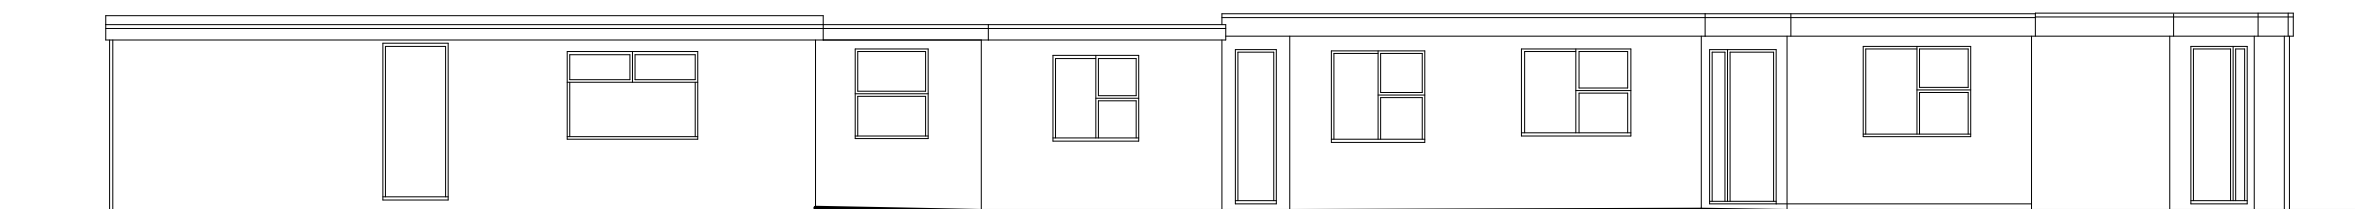

Rear Elevation 1:100

Rev	Date	Detail	Initial

Project: Proposed Alterations to, Wrexham Building & Joinery Ltd, Rivulet Road, Wrexham, LL13 8DY	
Title: Elevations: Office	Scale: (A2) 1:100


Drawn By: A.Valentine	Date: Oct 2022
Drawing No: NO41/001	Sheet: 2 of 2





Office 3K4,
Redwither Business Tower,
Wrexham. LL13 9XT
Tel: 01978 356500
www.blueprintarchitectural.com

© copyright all rights reserved

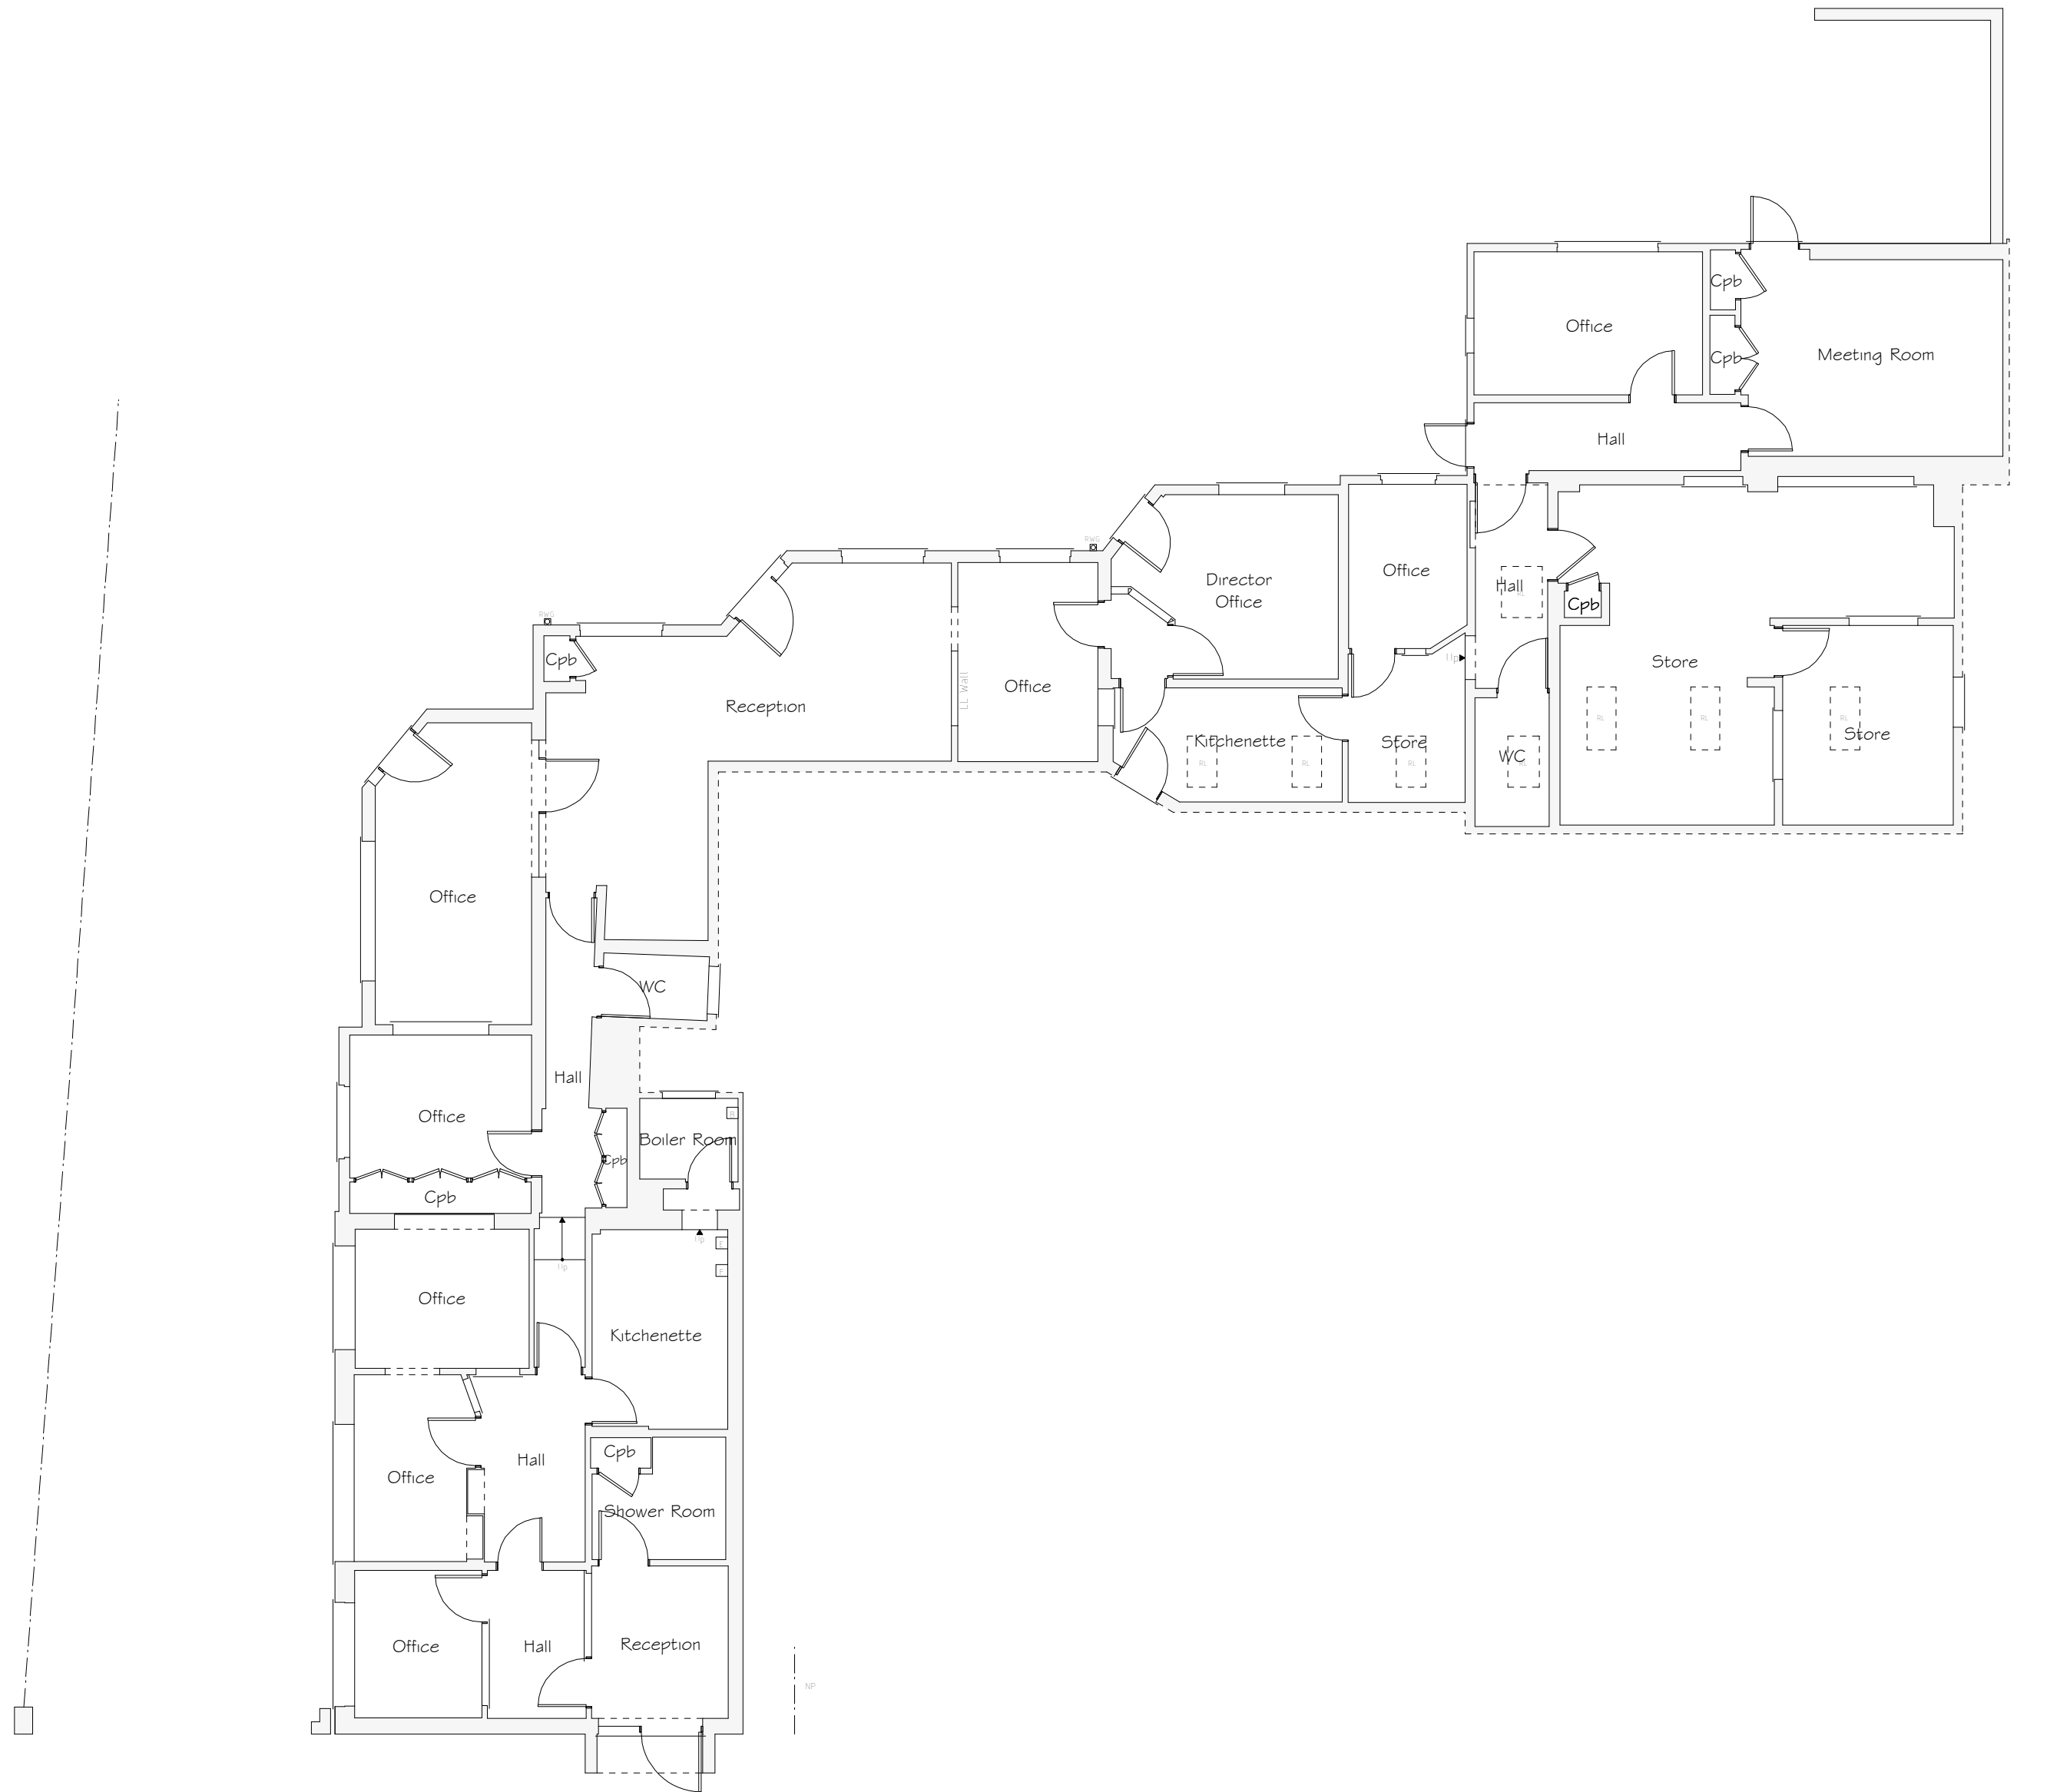

Ground Floor Plan 1:100

Services Key	
	Existing Boiler Position
	Existing Electric Meter Position
	Existing Fuse Box Position
	Existing Rain Water Gully (RWG) Position

Rev	Date	Detail	Initial

Project: Proposed Alterations to, Wrexham Building & Joinery Ltd, Rivulet Road, Wrexham, LL13 8DY	
Title: Floor Plan: Office	Scale: (A2) 1:100

Drawn By: A.Valentine	Date: Nov 2022
Drawing No: NO41/001	Sheet: 1 of 2

Office 3K4,
Redwither Business Tower,
Wrexham. LL13 9XT
Tel: 01978 356500
www.blueprintarchitectural.com
© copyright all rights reserved