
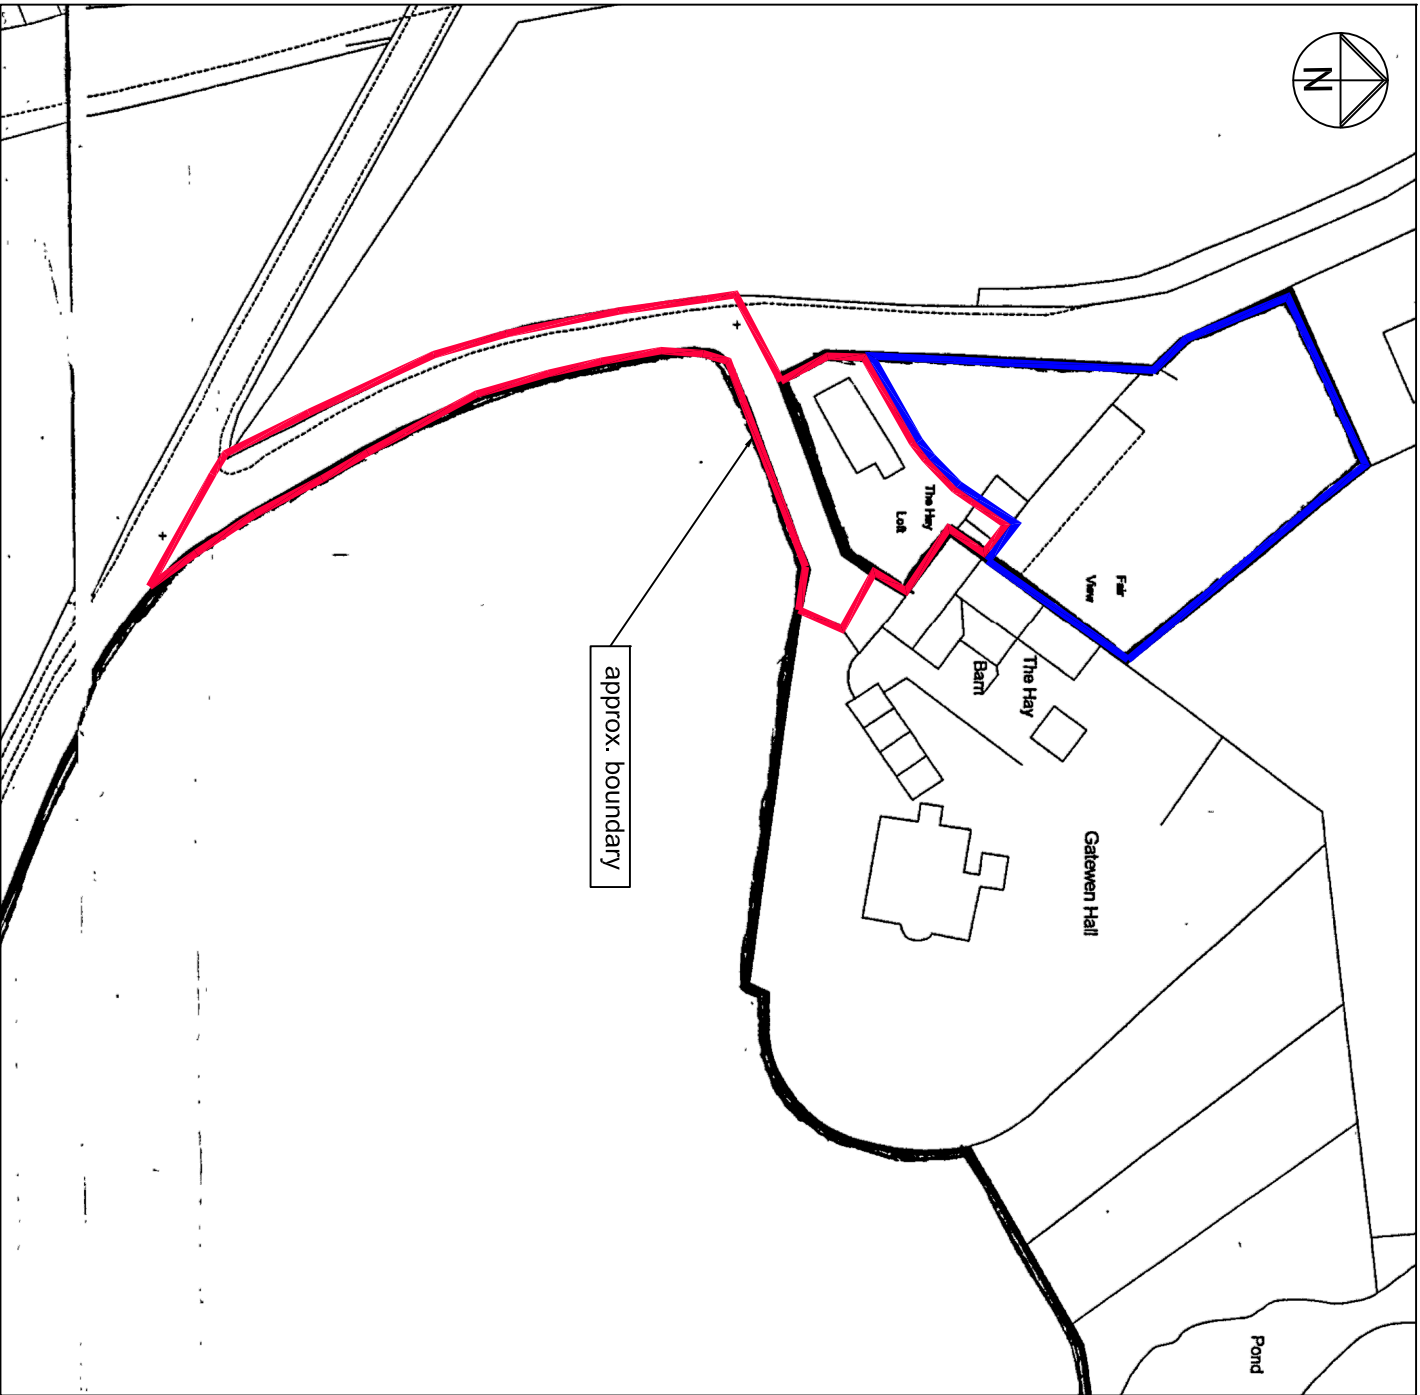


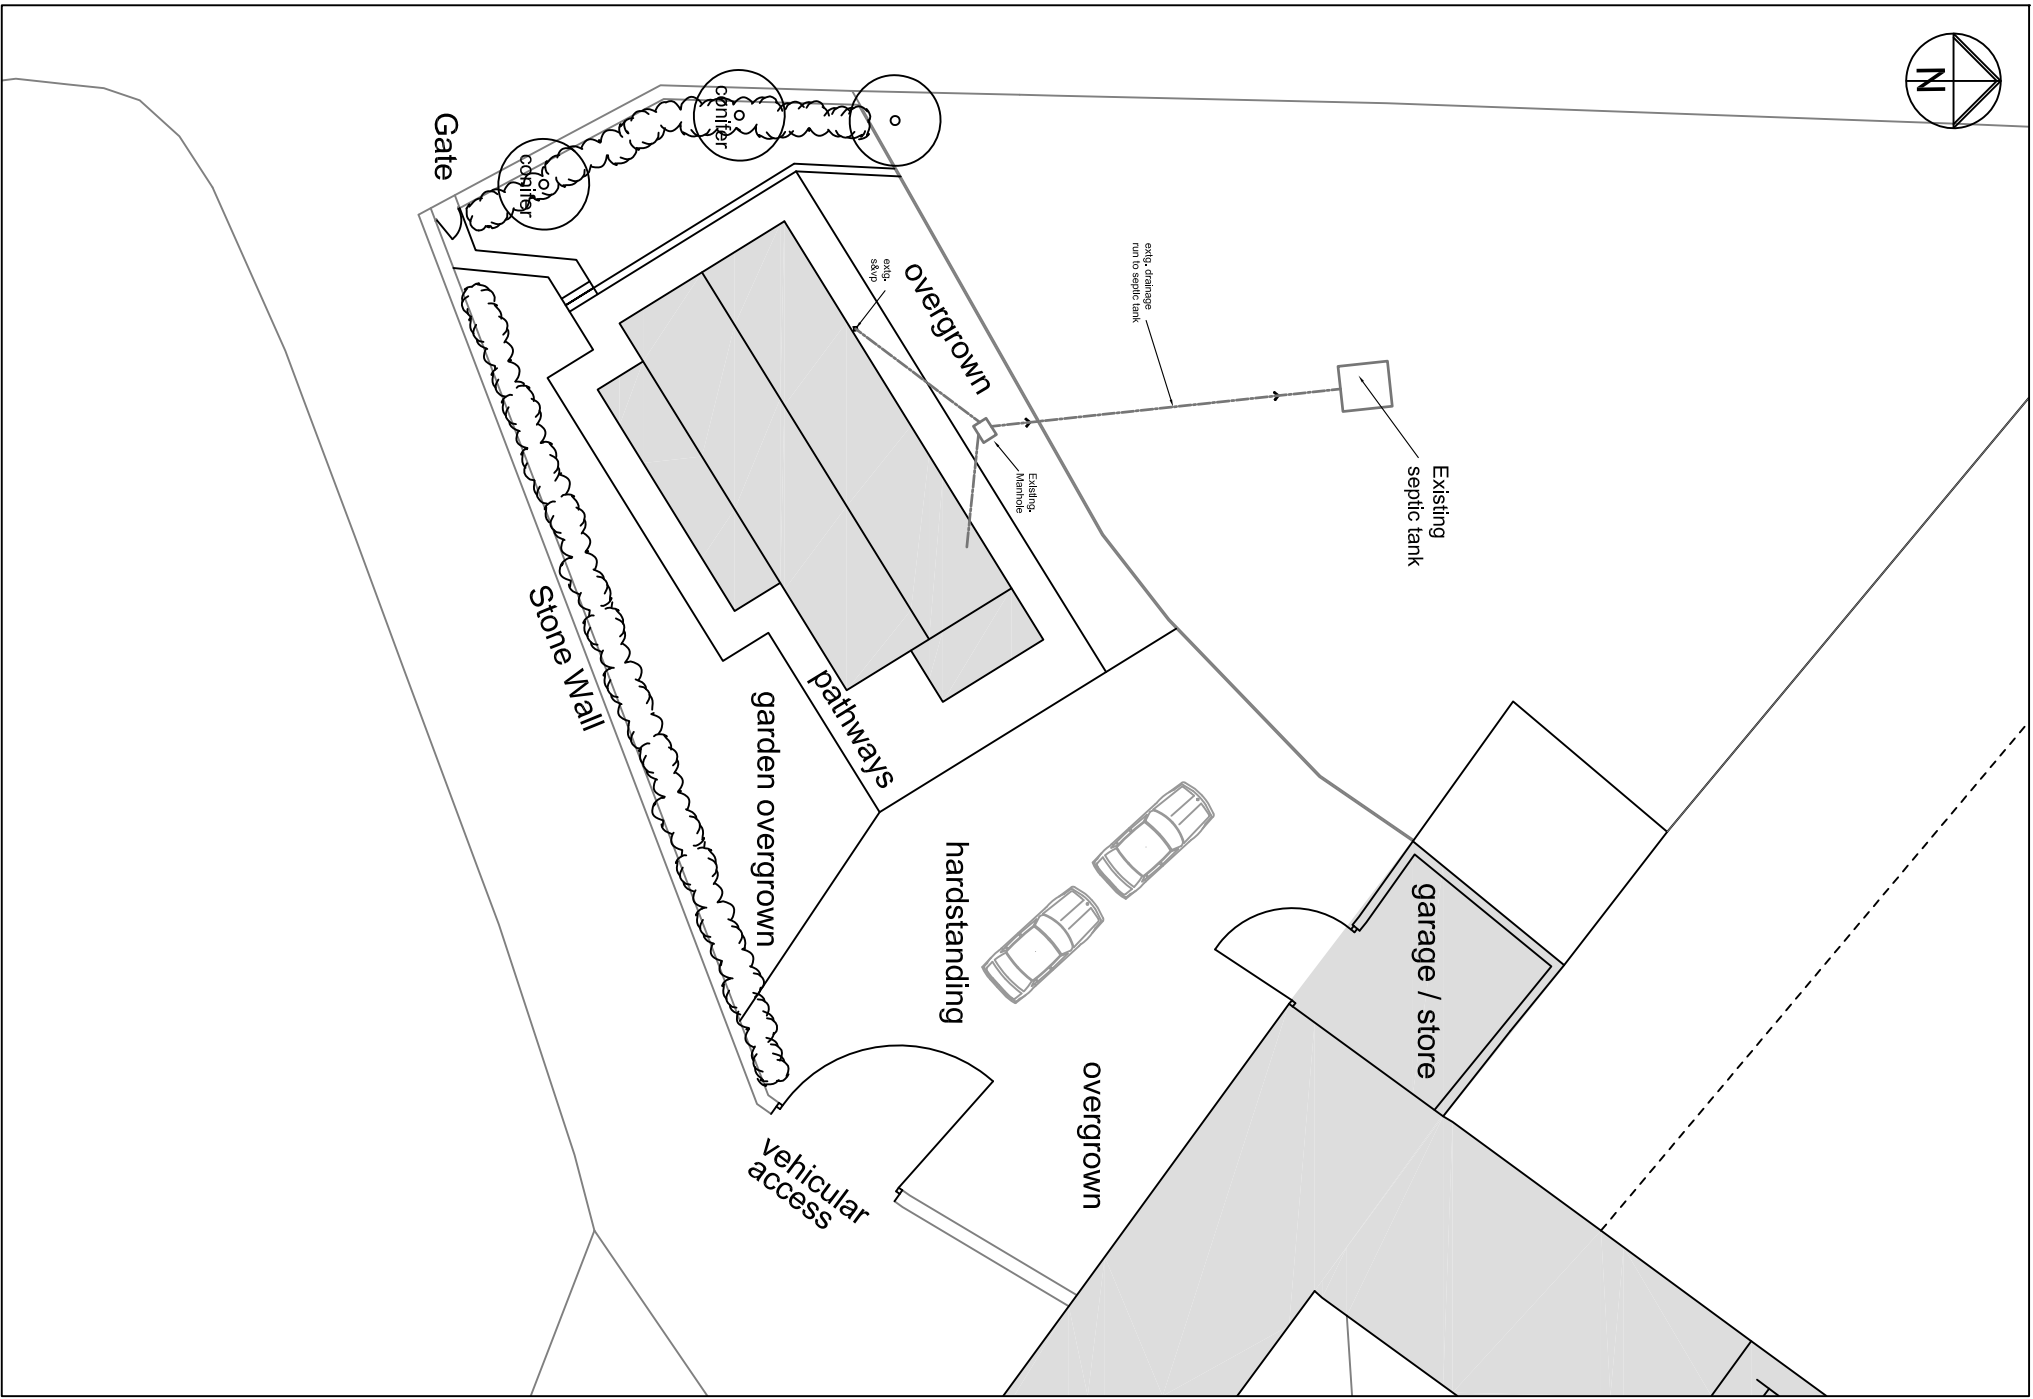

Location Plan - Scale 1:1250@A4

rev	description	date	dr by	app by
-	---	---	-	-

Sustain ARCHITECTURE 

Sustain ARCHITECTURE
Inchcape, Celyn Brychan Road, Pantymwyn, Mold, Flintshire, CH73EN
T: 01352 741000 F: 01352 741000
E: enquiries@sustain-architecture.com
W: www.sustain-architecture.com

client
The Hughes Family

project
**Re-placement Dwelling: Parkview,
Gatewen Road, Wrexham, LL116YZ**

drawing
Location Plan & Existing Site Plan

drawing number	scale	rev	issue status
14-007 PL01.1	As Shown	-	Planning

Block Plan - Scale 1:250@A4

This drawing is to be read in conjunction with all related drawings. Do not scale from this drawing. All dimensions must be checked and verified on site before commencing any work or producing drawings. The original should be notified immediately of any discrepancy. This drawing is copyright and remains the property of Sustain Architecture.