

© COPYRIGHT
The copyright in this drawing is vested in Sheppard Robson and no license or assignment of any kind has been, or is, granted to any third party whether by provision of copies or originals or otherwise unless agreed in writing.

DO NOT SCALE FROM THIS DRAWING
The contractor shall check and verify all dimensions on site and report any discrepancies in writing to Sheppard Robson before proceeding work


FOR ELECTRONIC DATA ISSUE
Electronic Data / drawings are issued as "read only" and should not be interrogated for measurement. All dimensions and levels should read, only from those values stated in text, on the drawing.

SITE PLAN KEY

- Existing Tree
- 12 no. Existing Trees to be removed
- 15 no. New Trees. Species and size TBC.
To provide a provision of + 20% to be agreed with LA Planning Department as part of Planning Application.
- Electric Vehicle Charging Space (painted with green road marking paint)
- Parking Spaces leased to unit 2
- Spire Hospital Signage Location
- Illuminated Building Mounted Signage
- Bollard Location
- Illuminated Bollard Location
- External Lighting Column (Indicative refer to HL design)
- New signs - 'All property left at owners risk'. Highways standard double sided - '5 MPH' speed limit. Provided by Signage sub-contractor

REV.	DATE	AMENDMENT
C01	17/01/2022	STAGE 5 : CONSTRUCTION ISSUE
C02	25/02/2022	External Signage Update - Following Spire review 24/02/22.

KEYPLAN

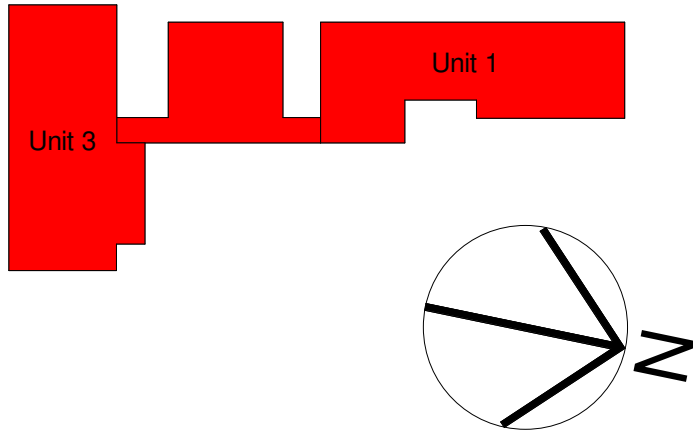

CLIENT

Spire Wrexham



SHEPPARD ROBSON

77 Parkway Camden Town London NW1 7PU
T: +44 (0)20 7504 1700 E: london@sheppardrobson.com


PROJECT
Spire Wrexham

SCALE@A1	DATE	ORIGINATOR	CHECKED	AUTHORISED
1 : 200	01/23/07	PH	NW	NW

Chesney Court
Proposed Site Plan

Stage 5

STATUS	PURPOSE FOR ISSUE	SR NO.
A5	CONSTRUCTION	6529
DRAWING NO.	REV.	
6529 - SRA-XX-XX-DR - A - 00011	C02	

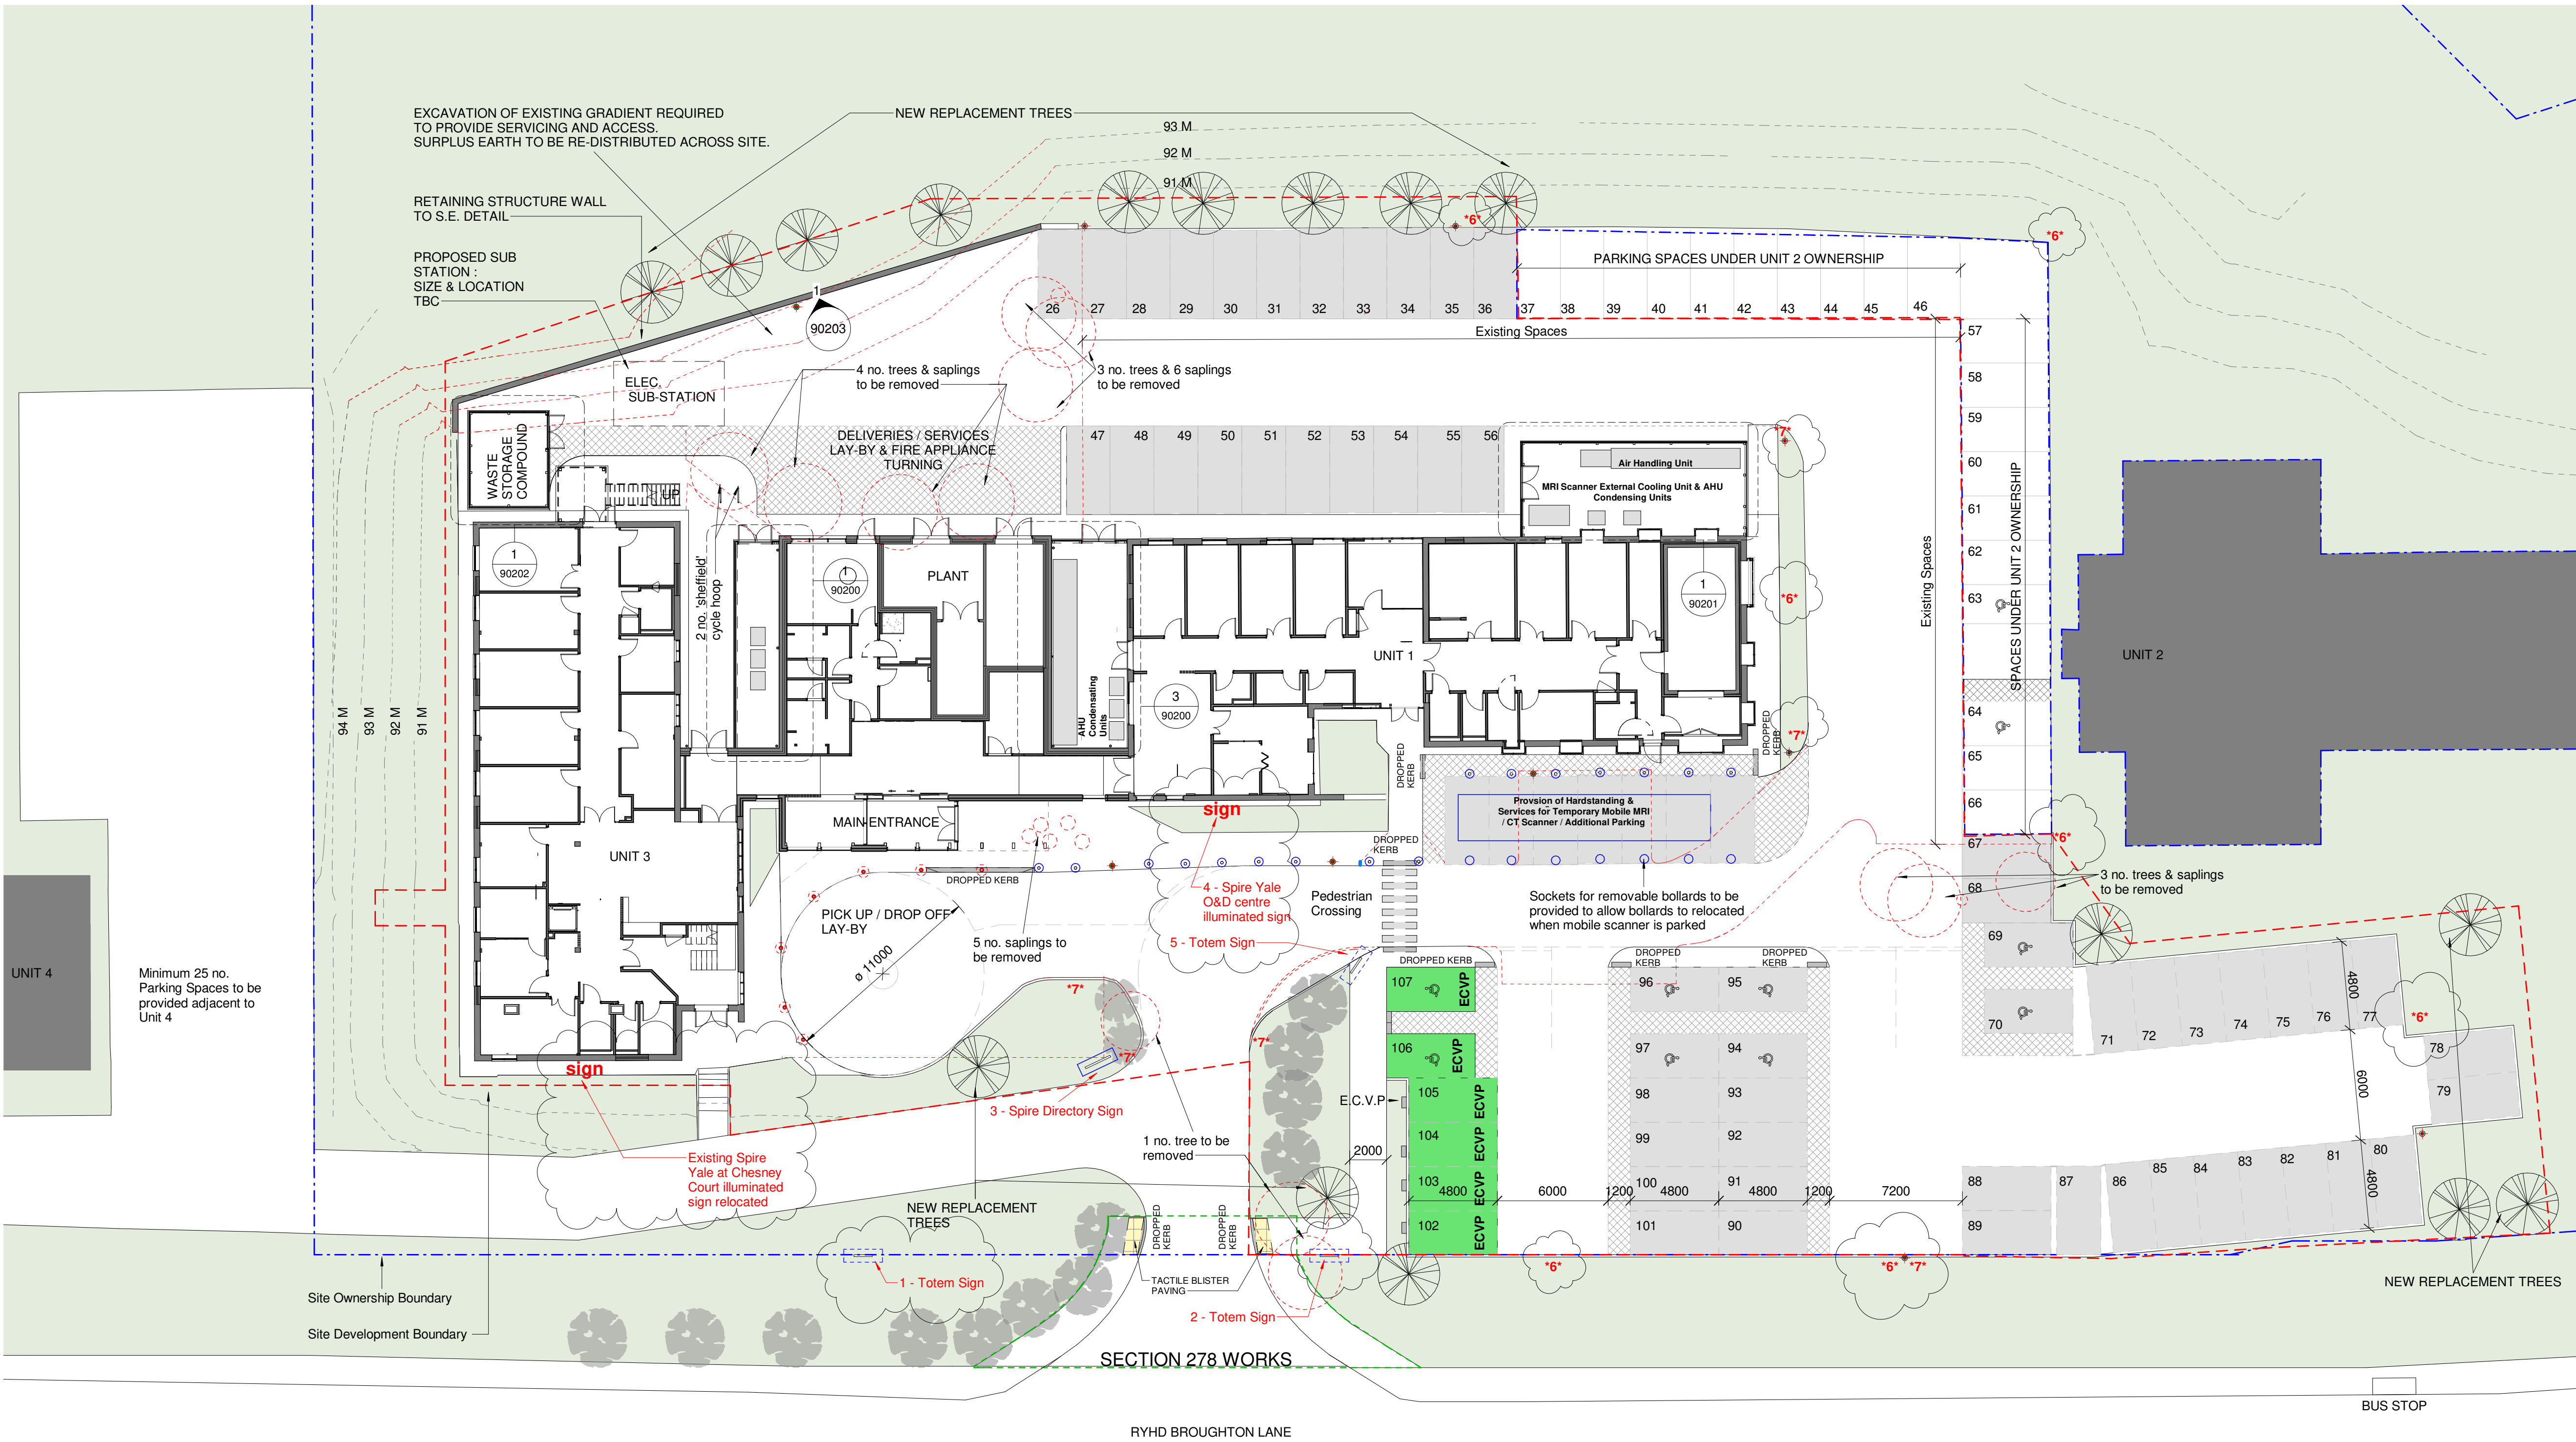

RYHD BROUGHTON LANE

BUS STOP