


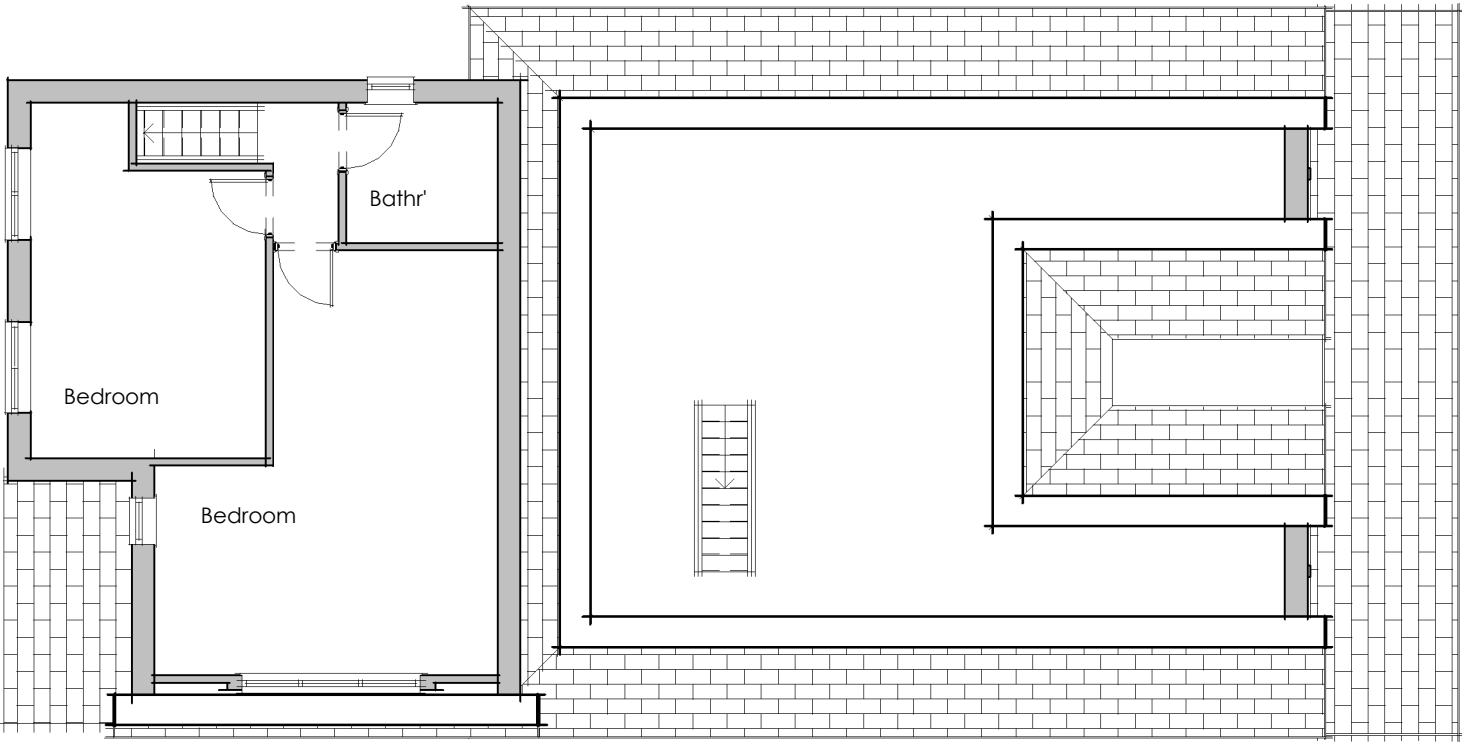

Existing - First Floor Plan
Scale: 1 : 100

- GENERAL NOTE:**
- 1. UNDER NO CIRCUMSTANCES SHOULD DIMENSIONS BE SCALED FROM THIS DRAWING 'IF IN DOUBT ASK'.
 - 2. THE DRAWINGS ARE TO BE READ IN CONJUNCTION WITH ALL OTHER RELEVANT DRAWINGS/SPECIFICATION. ANY DISCREPANCIES, ERRORS OR OMISSIONS TO BE BROUGHT TO THE ATTENTION OF 'D2 Architects'.
 - 3. ALL DIMENSIONS ARE TO BE CHECKED PRIOR TO COMMENCEMENT.
 - 4. THIS DRAWING IS THE PROPERTY OF 'D2 Architects' AND MUST NOT BE COPIED OR REPRODUCED EITHER IN WHOLE OR IN PART WITHOUT WRITTEN PERMISSION.


Rev:	Description:	Date:
X	First Issue	14.03.23
A	Planning Sub.	27.03.23

Planning

Scheme Title:
Rossett Dental Practice

Drawing Reference:
Existing Plans

Scale @ A3: **1 : 100**
Drawn by: **RAL**
Checked by: **MOH**

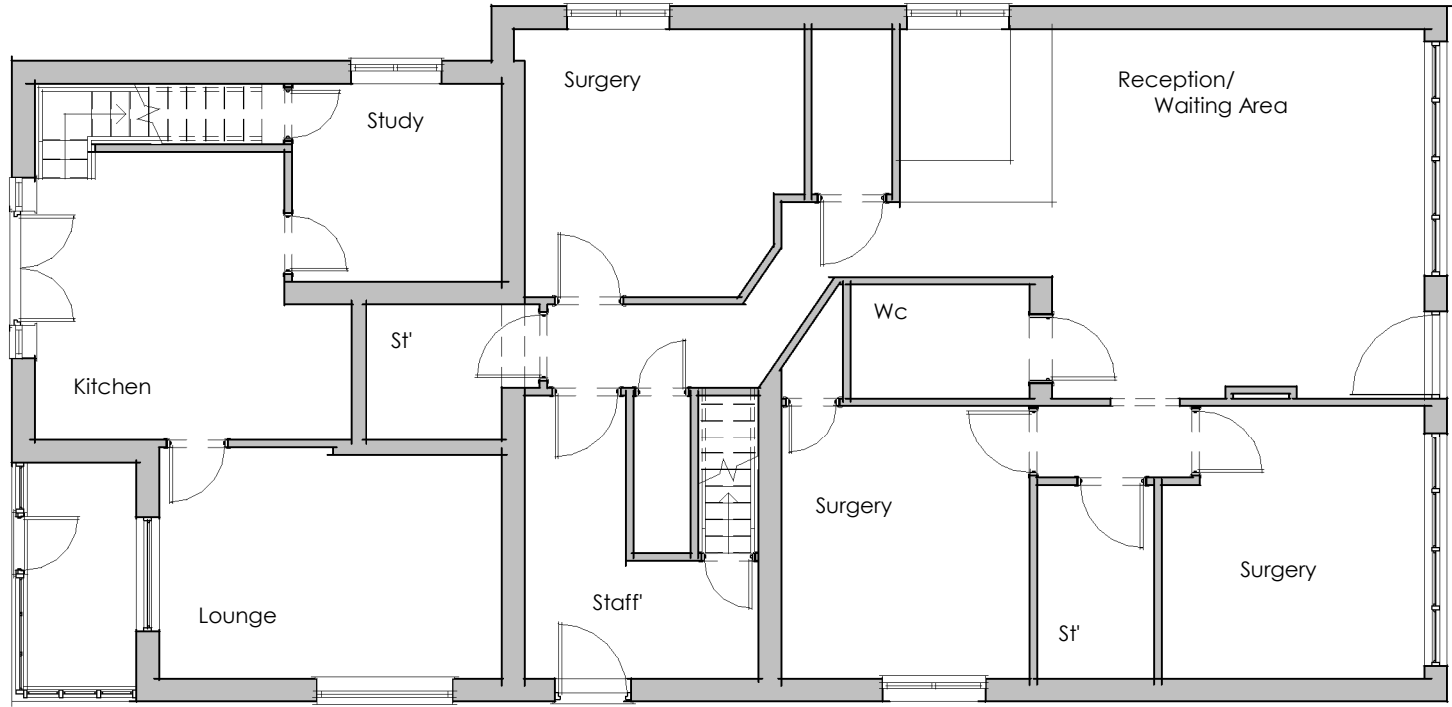

Existing - Ground Floor Plan
Scale: 1 : 100

Project Number:	Drawing Number:	Revision:
6414	EX02	A



ARCHITECTS

Soughton House
2 Nicholas Street Mews
Chester
Cheshire
CH1 2NS

T: 01244 820 984 / 01824 562012
E: admin@d2architects.co.uk
W: www.d2architects.co.uk