



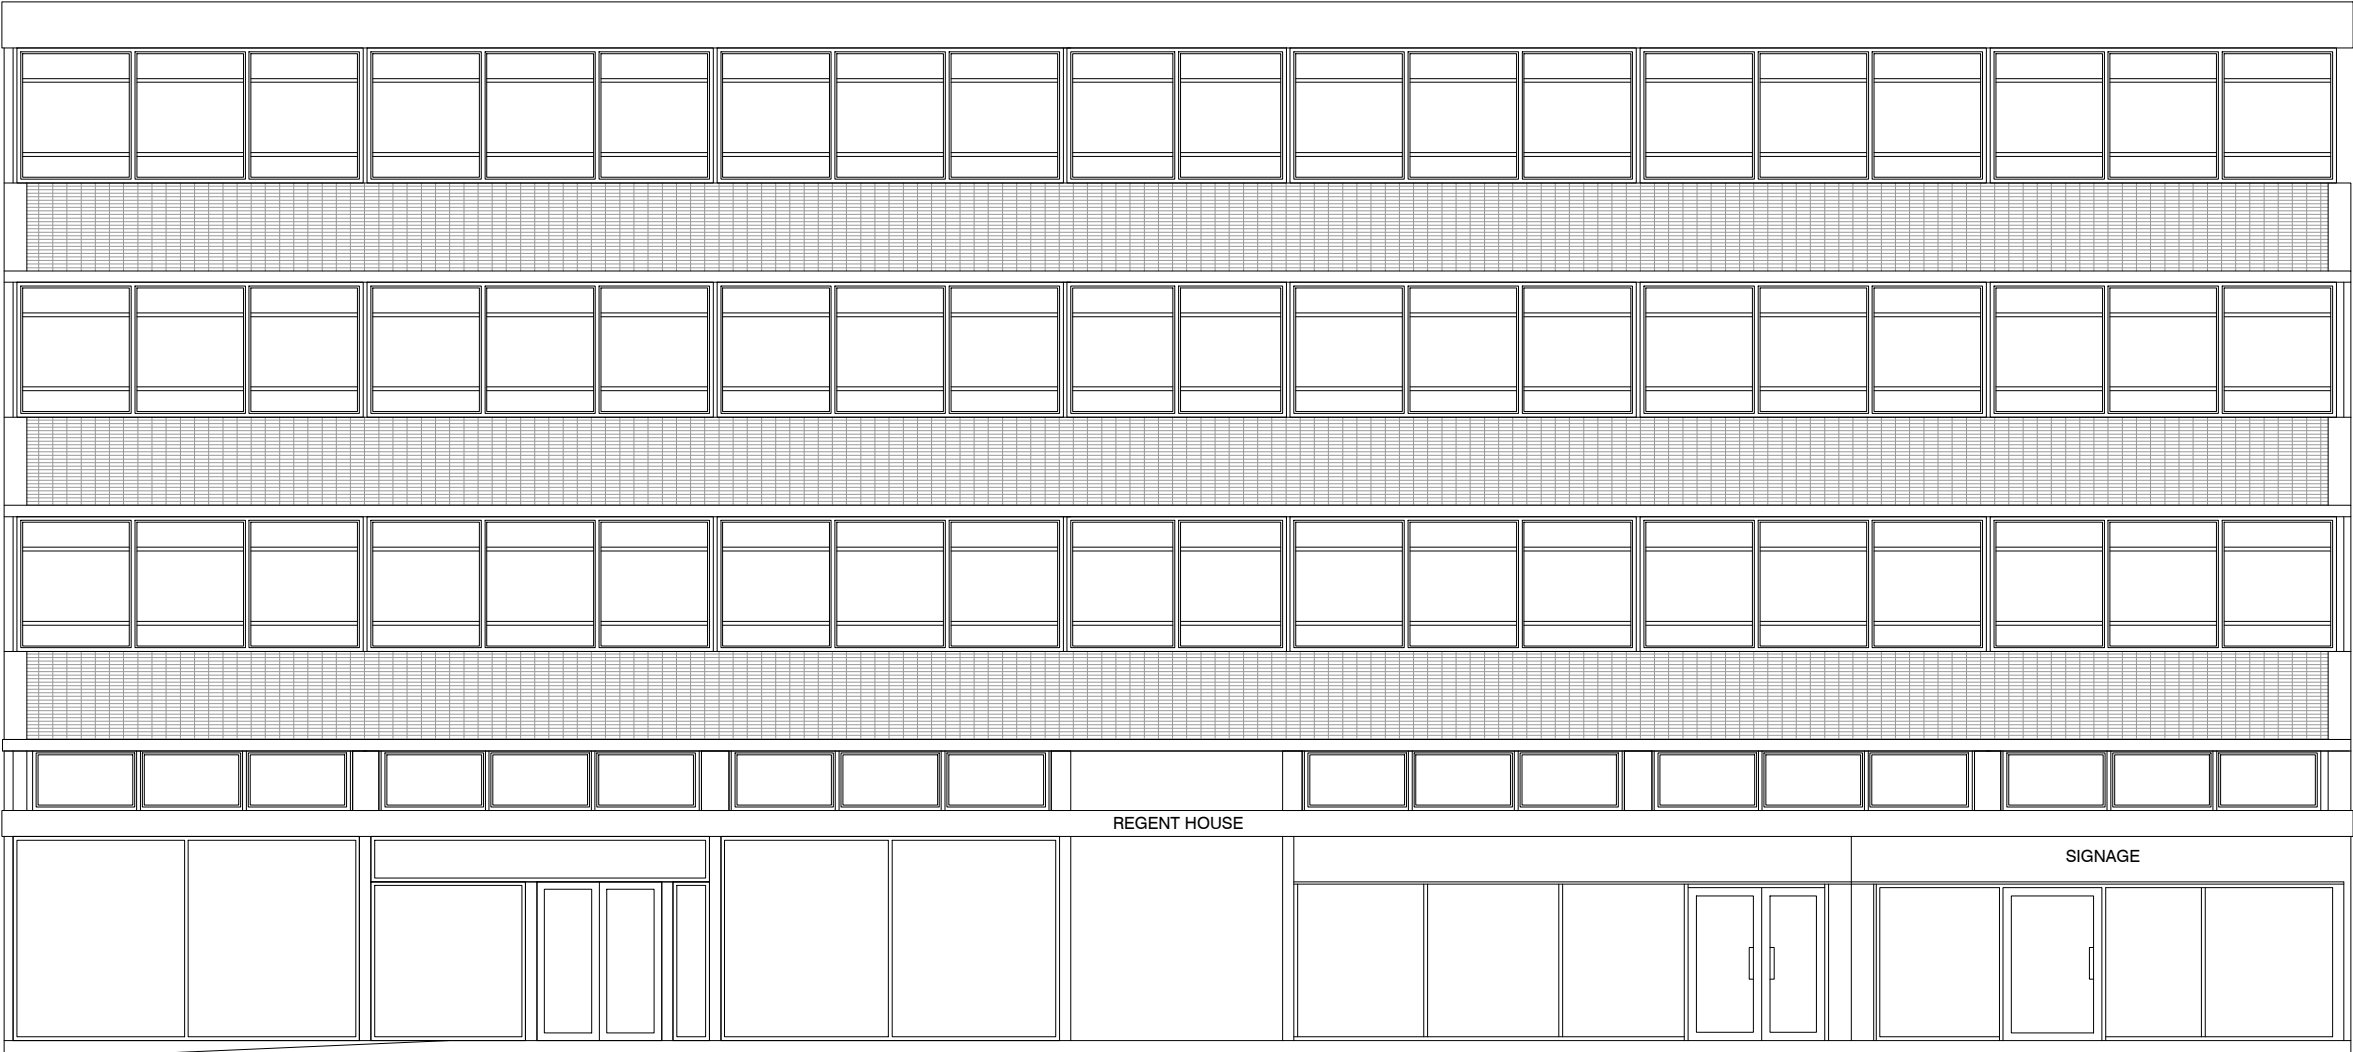

EXISTING FRONT ELEVATION

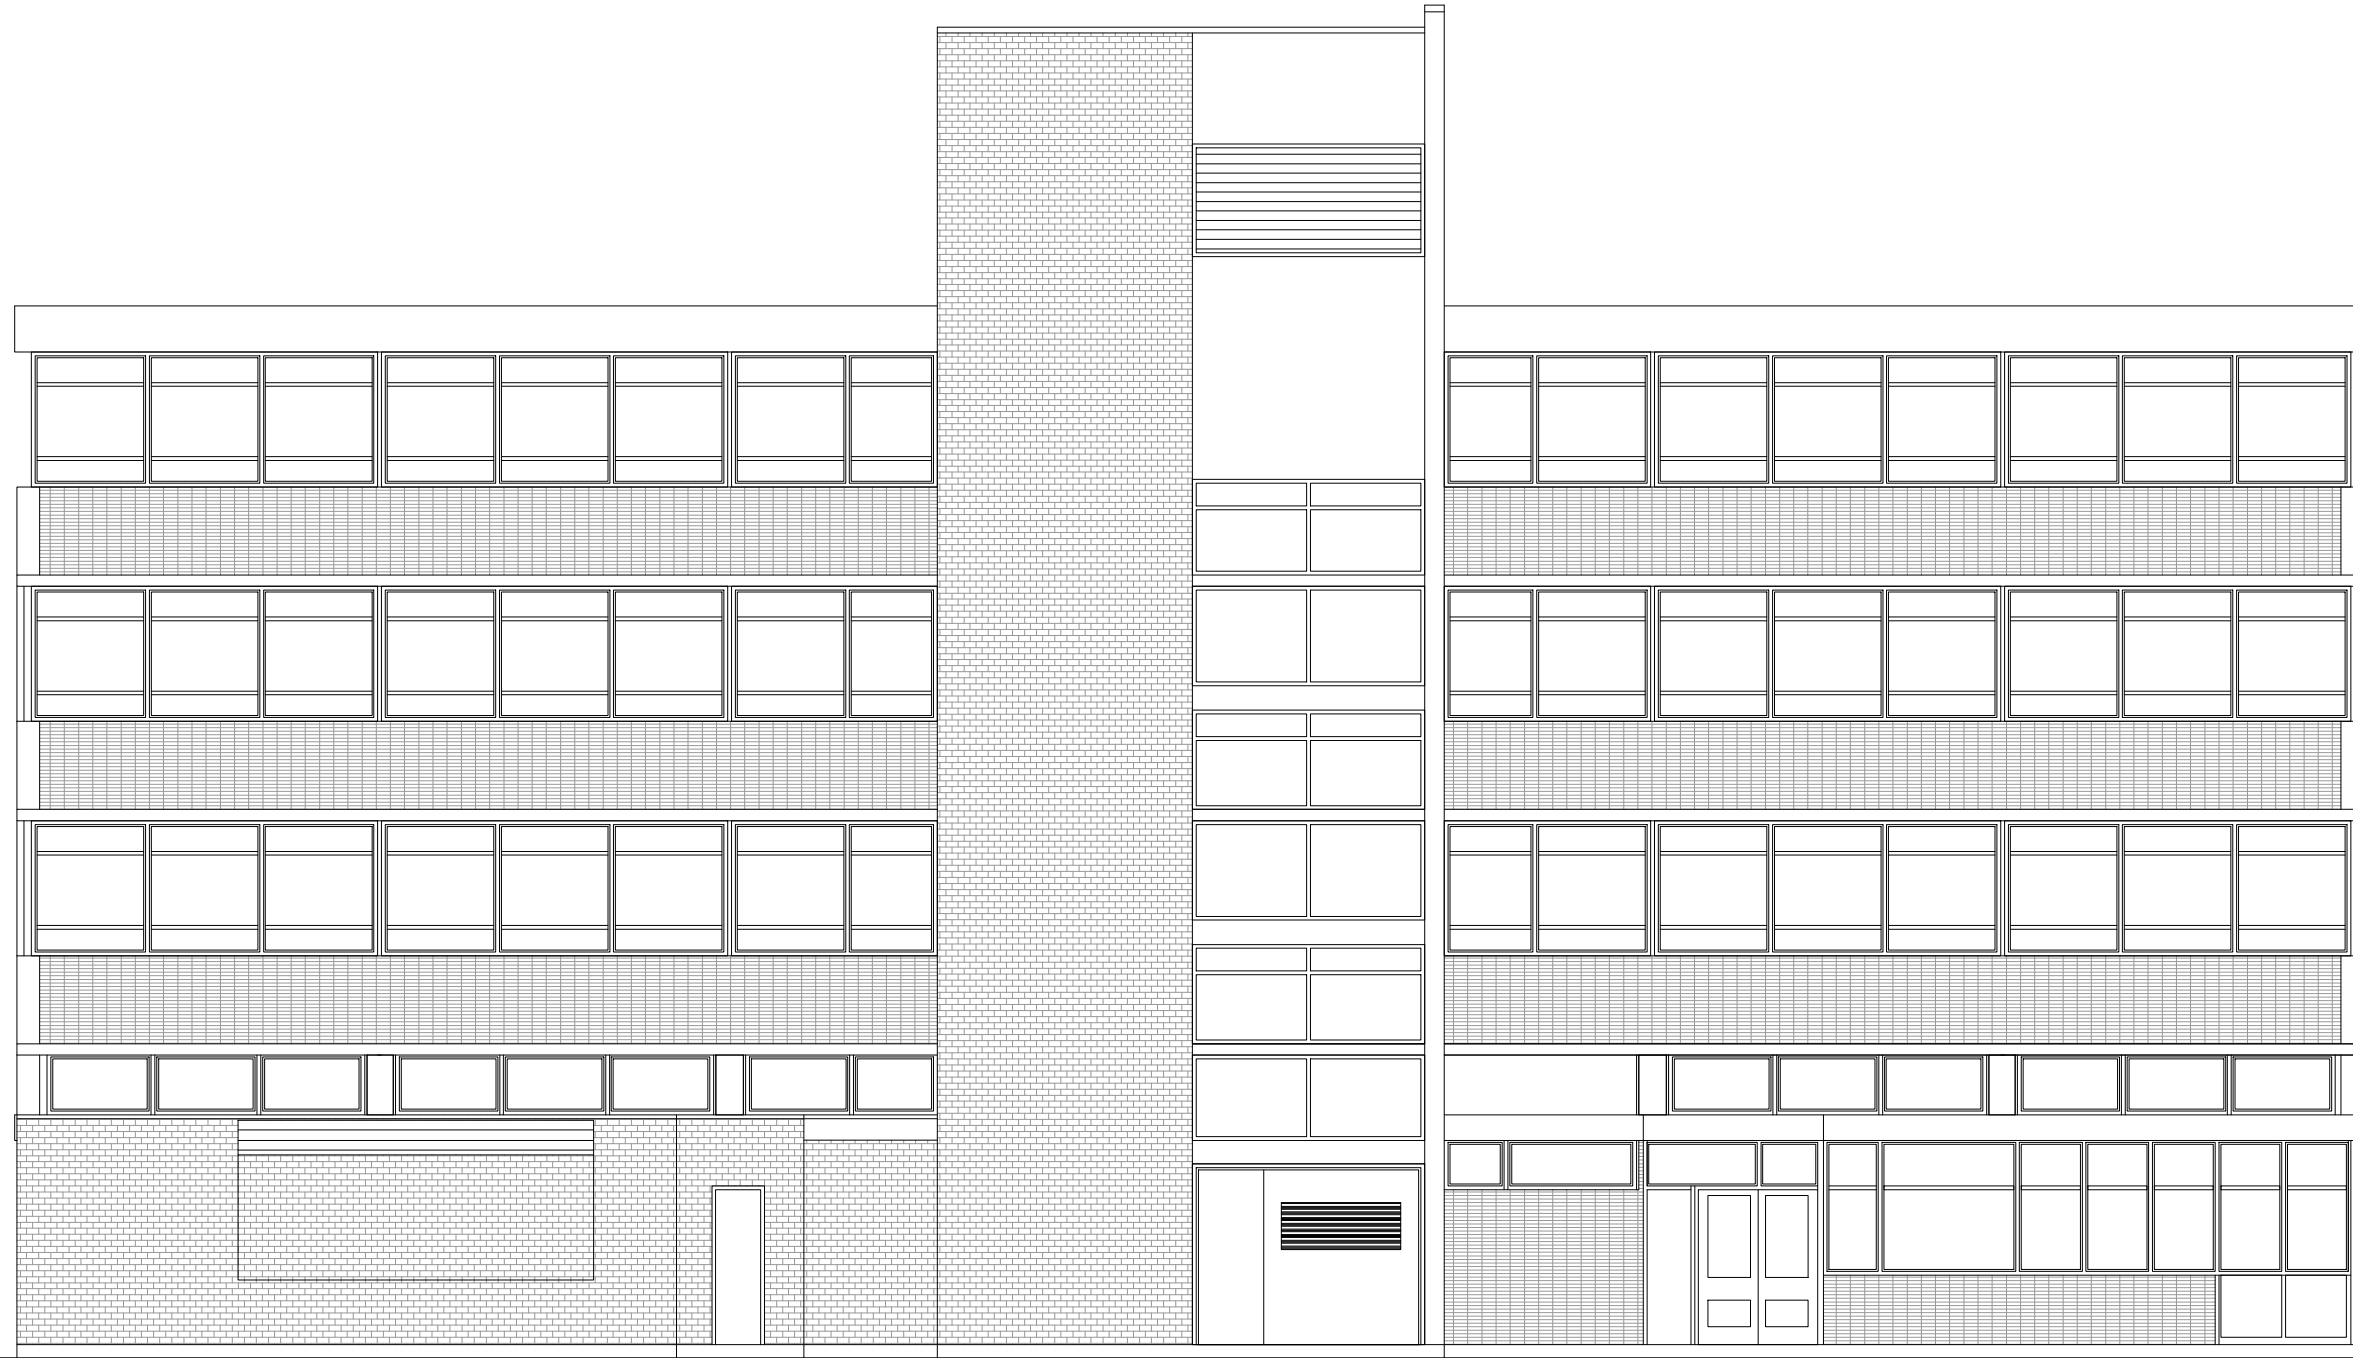

EXISTING REAR ELEVATION



EXISTING SIDE ELEVATION



The contractor is responsible for checking dimensions, tolerances and references. Any discrepancy to be verified with the Architect before proceeding with the works.
Where an item is covered by drawings to different scales the larger scale drawing is to be worked to.
Do not scale drawing. Figured dimensions to be worked to in all cases.



Drawing no. 3		
date	rev.	revision/author/checker
PURPOSE OF ISSUE		
PLANNING		
PROJECT		
PEPES, Unit 2, Regent House, Regent Street, Wrexham, LL11 1PR		
DRAWING		
EXISTING ELEVATIONS		
JOB NO.		REV
2023-007-003		
DRAWN BY:	HM	checked
SCALE	1:100@A2	DATE: 23.06.2023

ARCHITECTURE & INTERIORS - 51 COLES HILL ROAD -
B36 8DT - 0121 783 6211 - gs@architectureinteriors.co.uk