



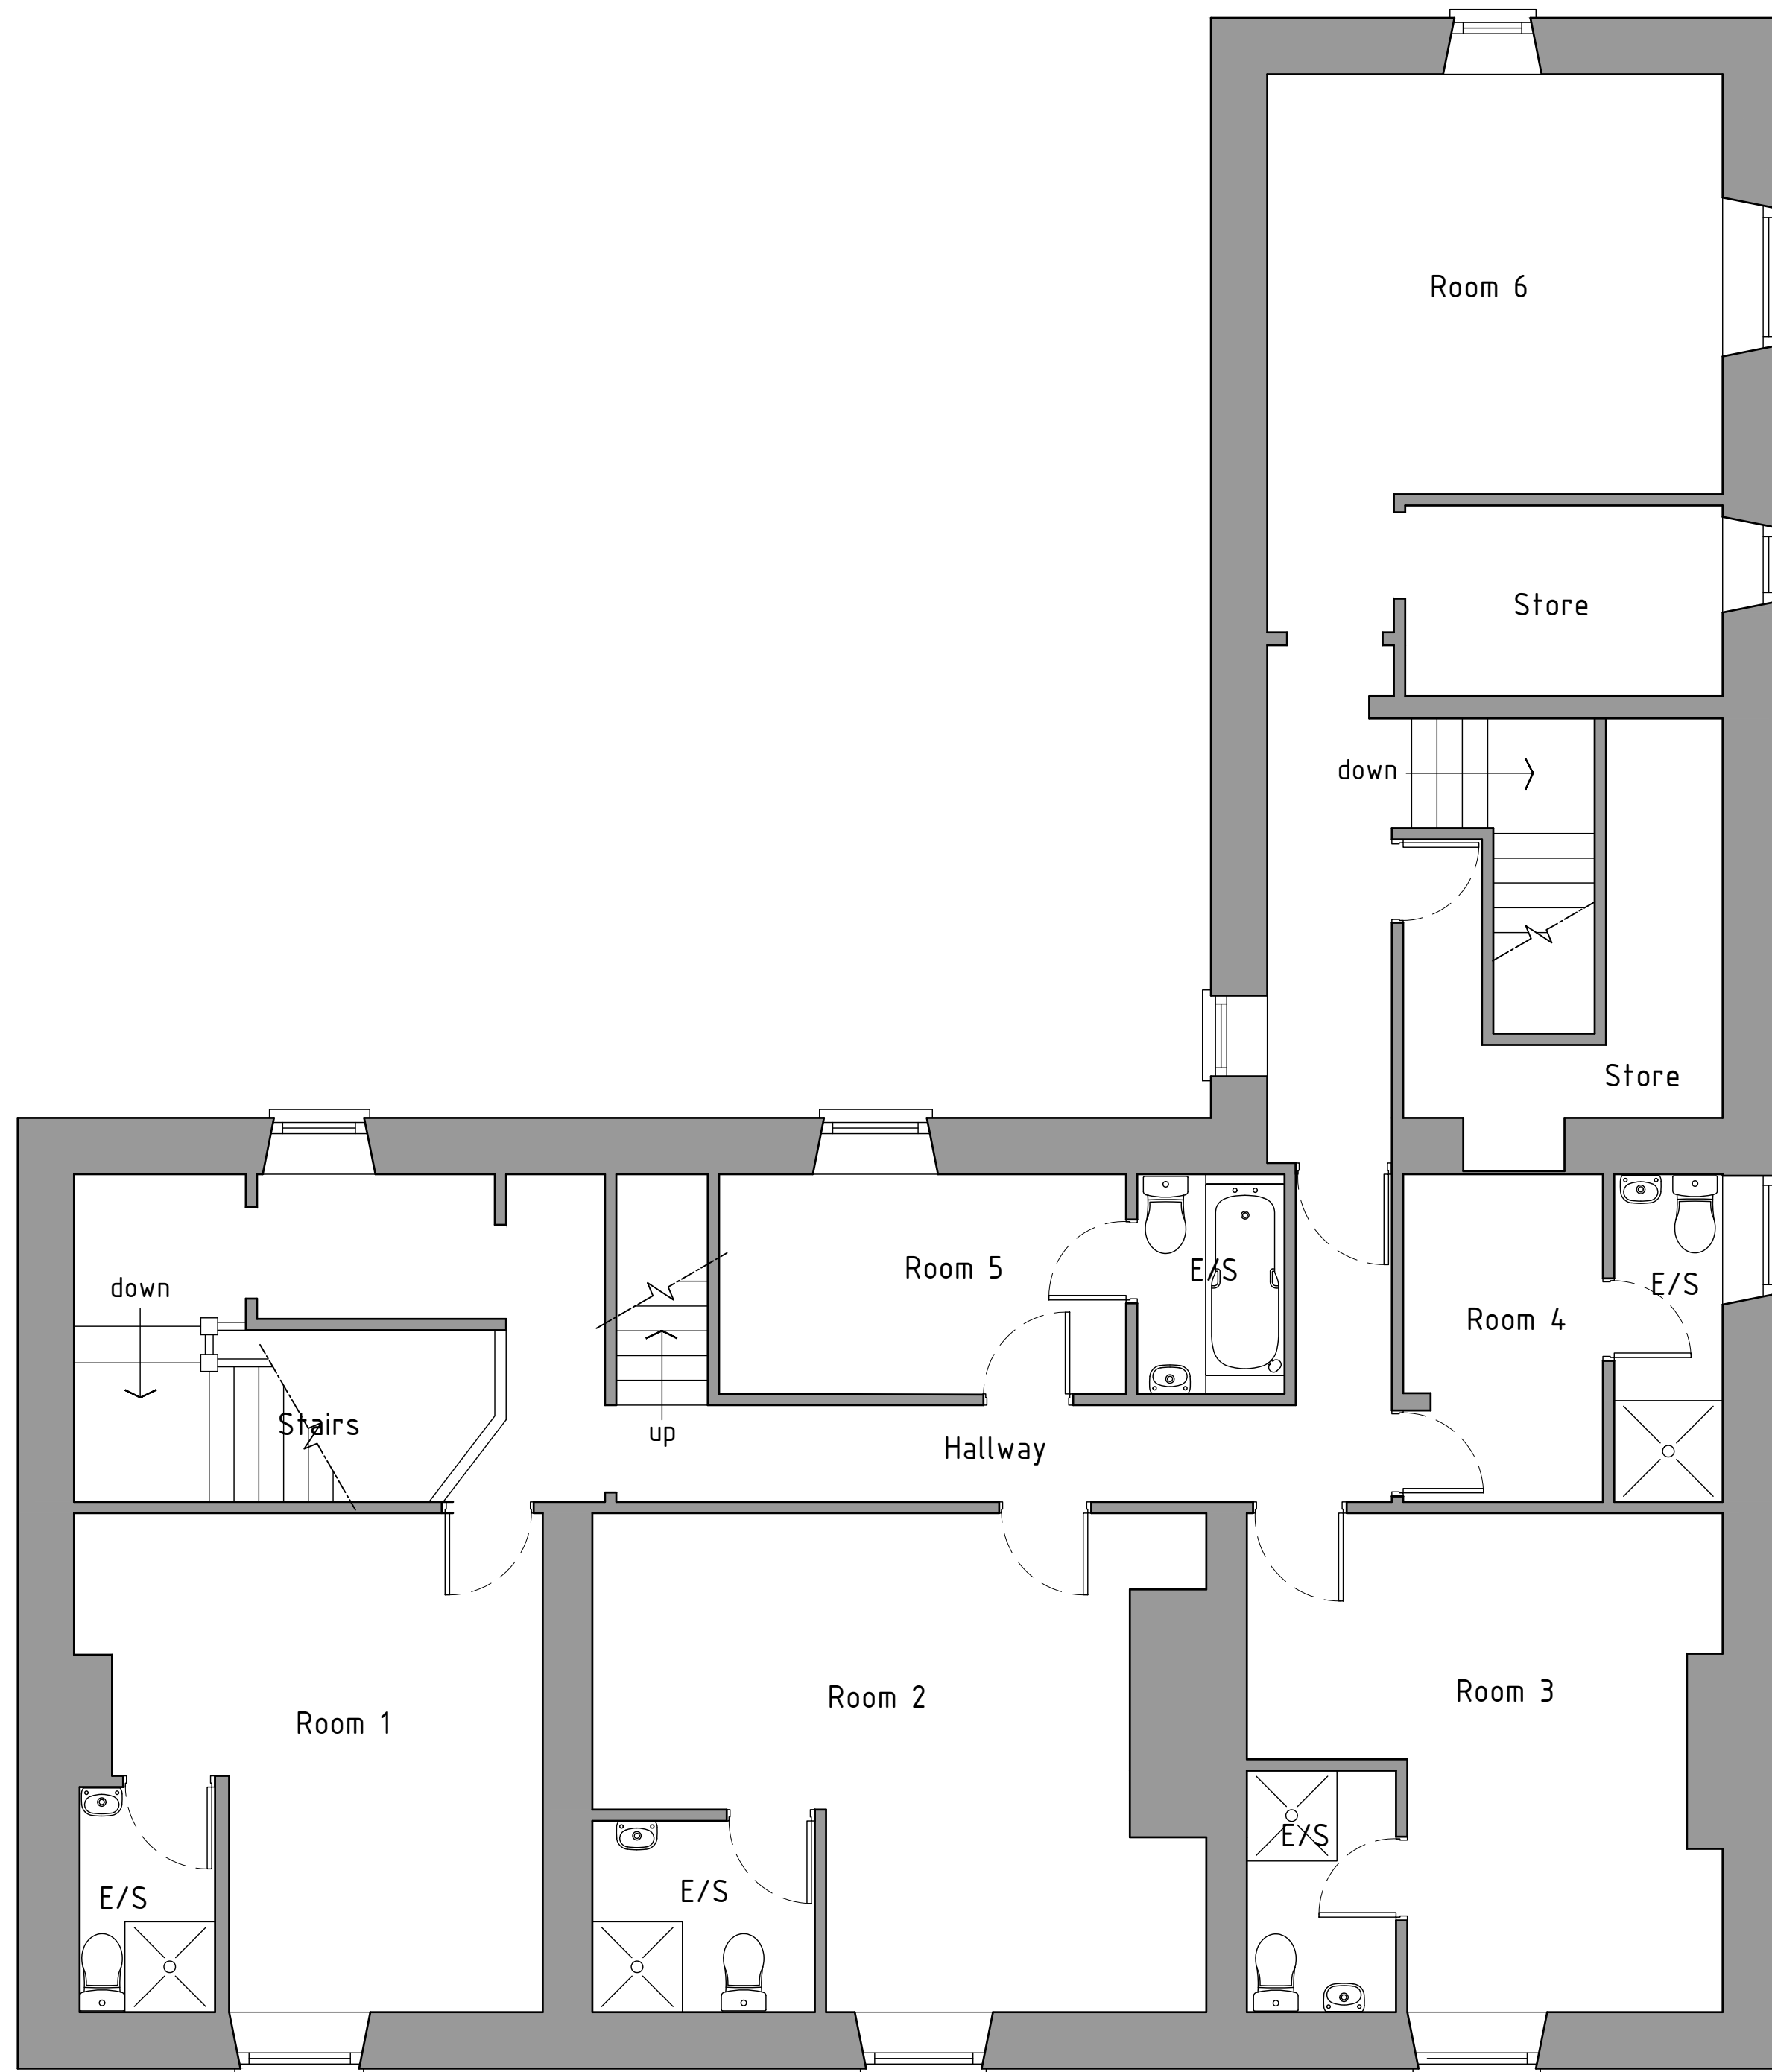

Second floor plan 1:50

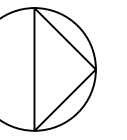

Third floor plan 1:50

As Existing



Project; The Glyn Valley Hotel, Llanarmon Road, Glyn Ceiriog, Llangollen, LL207EU	
Title; 02-As Existing First and Second floor plans	Scale (A1); 1:50
Dwg No; GV/PI/02	Date; 13.12.22
Revision;	