




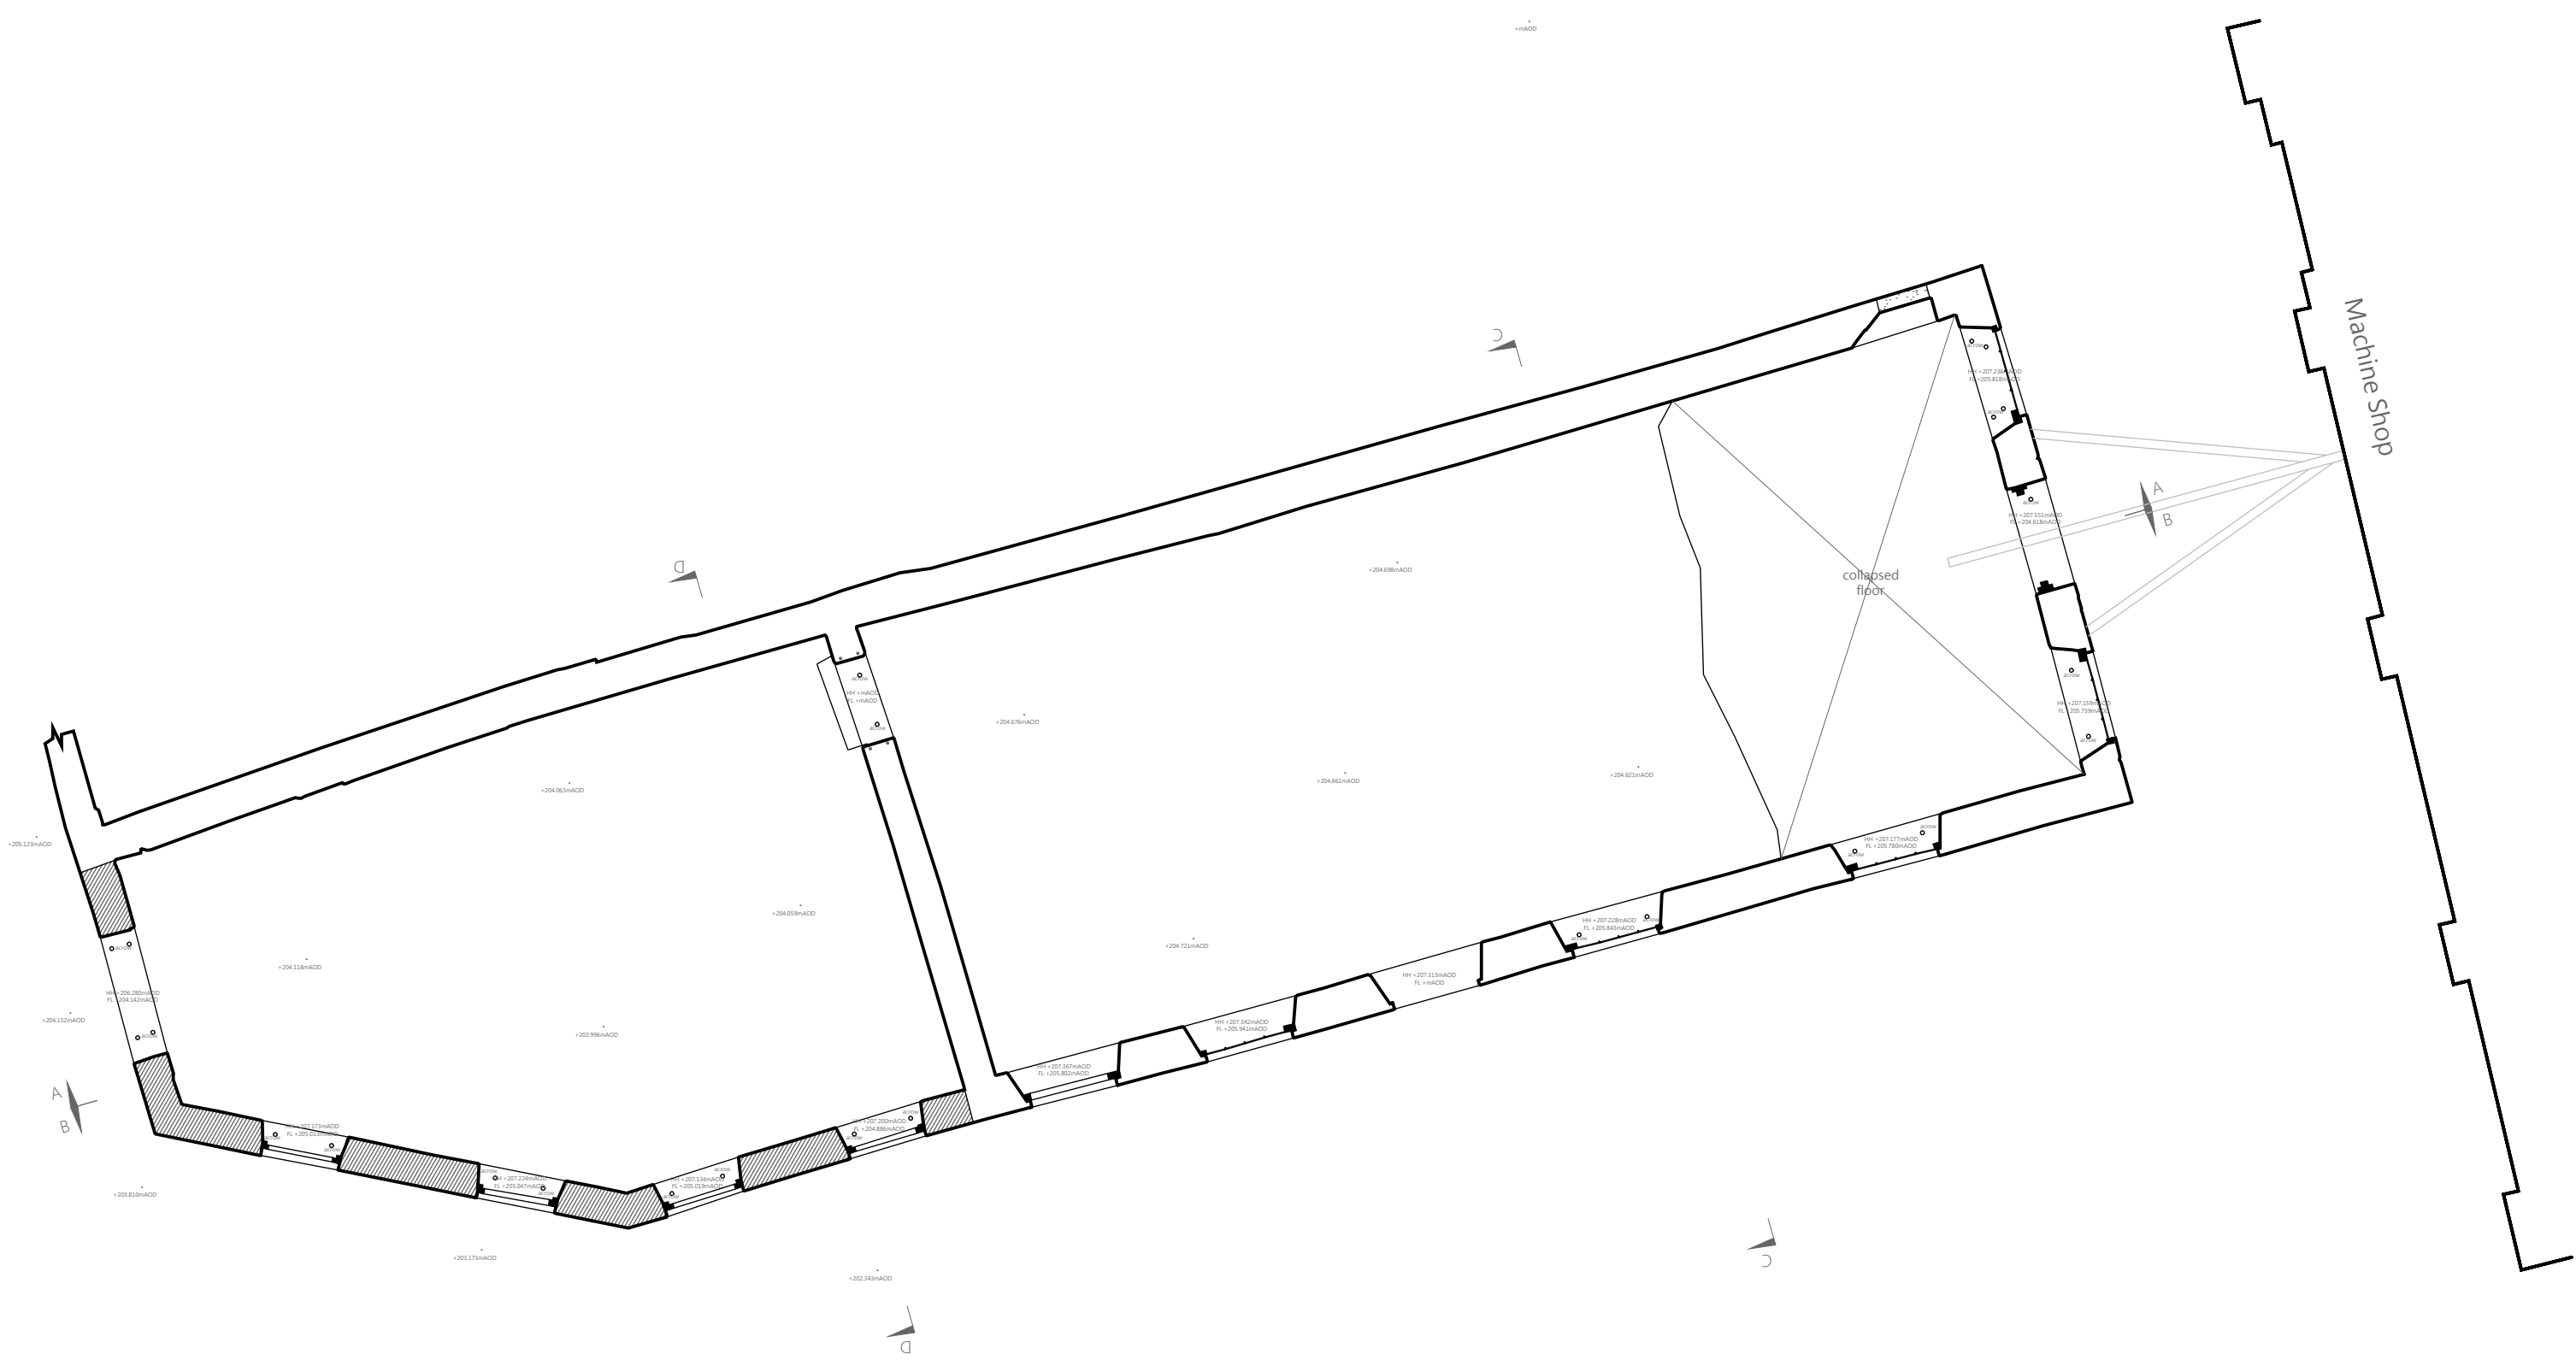

Second Floor Plan

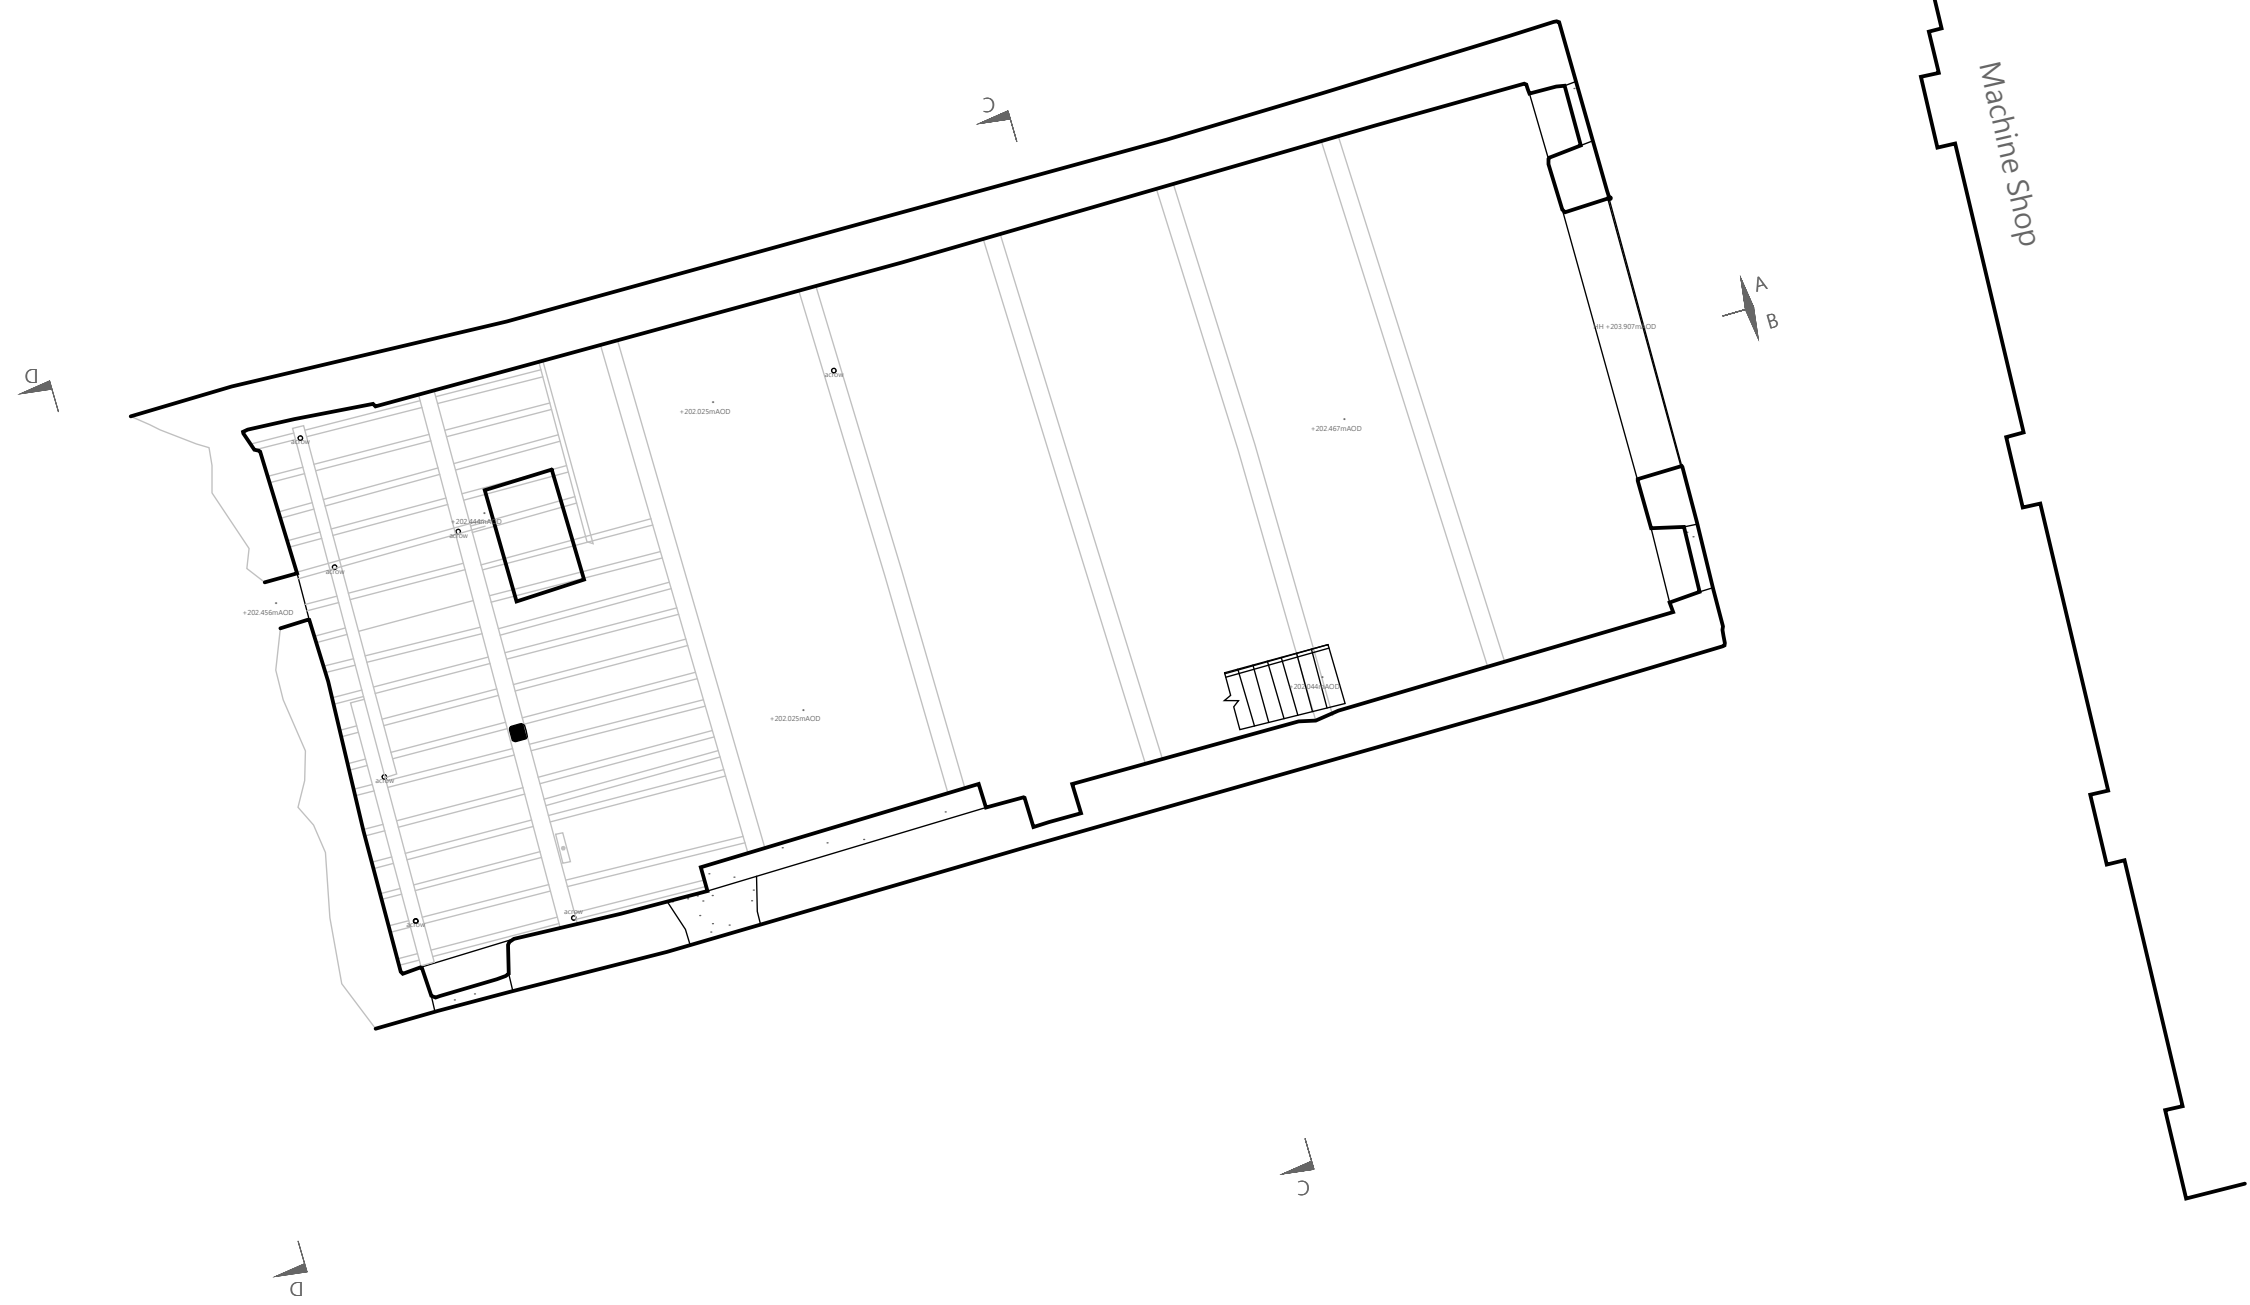

First Floor Plan

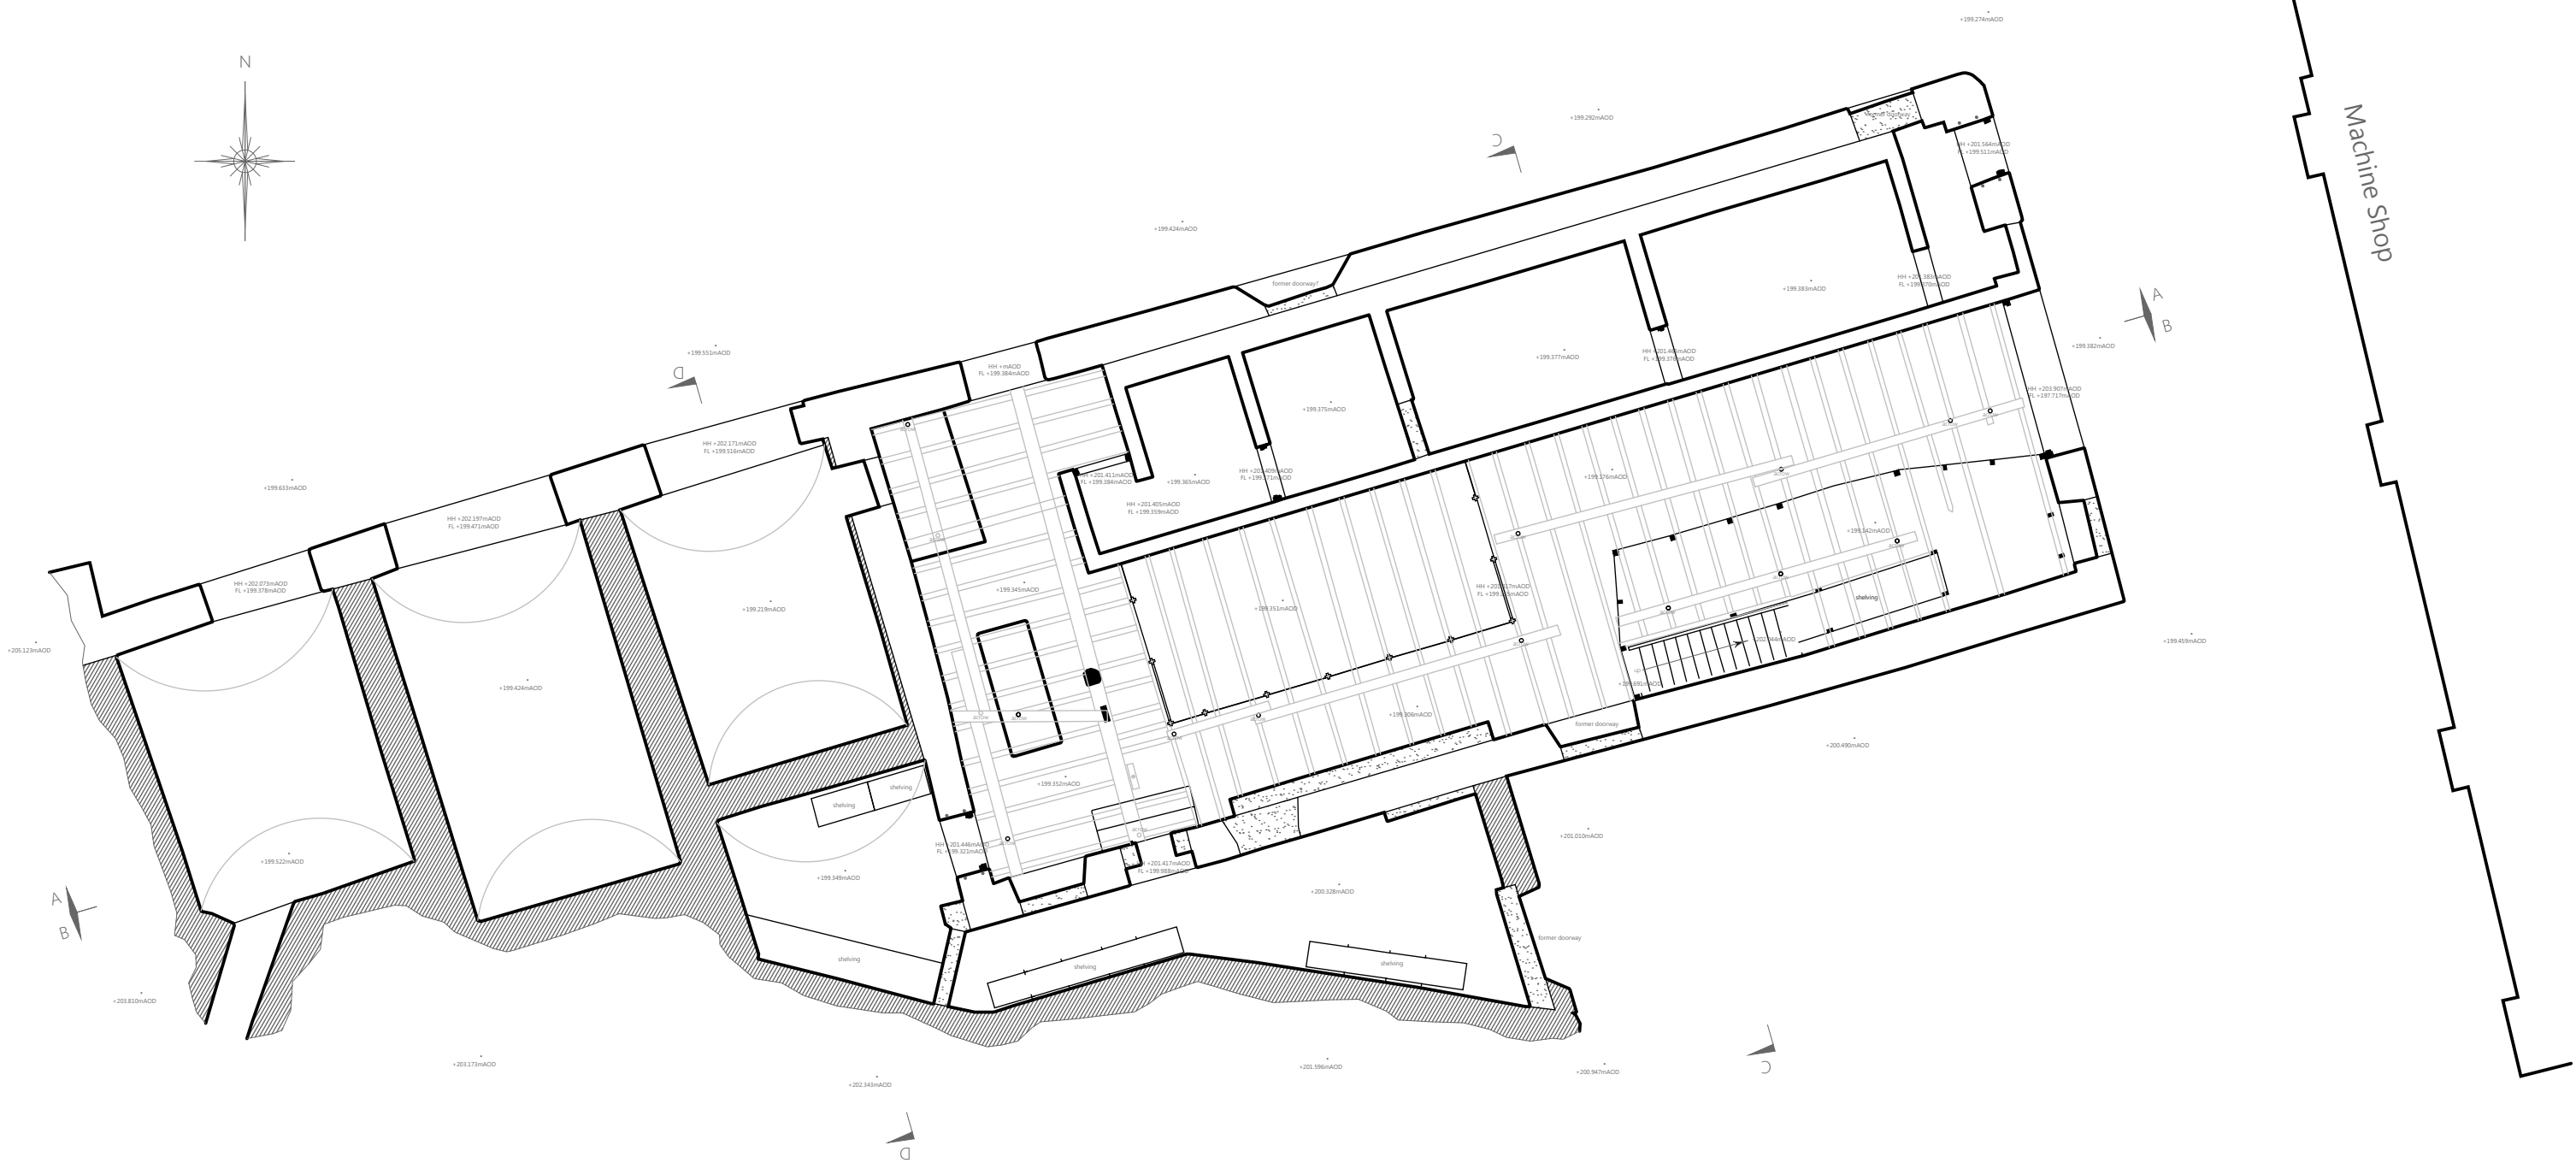

Ground Floor Plan

General Notes

1. Contractor to verify all dimensions and check level datums on site
2. All of the designs are the sole property of TACP Architects Ltd and may not be used without their written agreement
3. All prints, specifications and their copyright are the property of TACP Architects Ltd
4. Do not scale off drawings
5. All dimensions shall be checked on site before commencement of shop drawings, manufacture and all discrepancies must be reported to TACP Architects Ltd

Revisions				
Rev	Date	Description	By	Check
P1	25/08/23	Issue for Planning	LJ	JB

Consultants

Client
Brymbo Heritage Trust

Project Title								
Stori Brymbo								
Drawing Title								
Existing Floor Plans - Pattern Shop - HA								
Scale	Date	Drawn By	Checked By	Office				
1 : 100@A1	06/06/23	LJ	JB	Wrexham				
Job Number	Project	Originator	Zone	Level	Type	Role	Number	Revision
17003	BMS-TACP-	EB-	ZZ-	DR-	A-	008		P1

TACP Architects Ltd
Pembroke House
Ellice Way, Wrexham Technology Park,
Wrexham, LL13 7YT
01978 291161
admin@tacparchitects.co.uk
www.tacparchitects.co.uk
Architecture • Interior Design • Healthcare Planning • Conservation • Masterplanning • Sustainable Design