



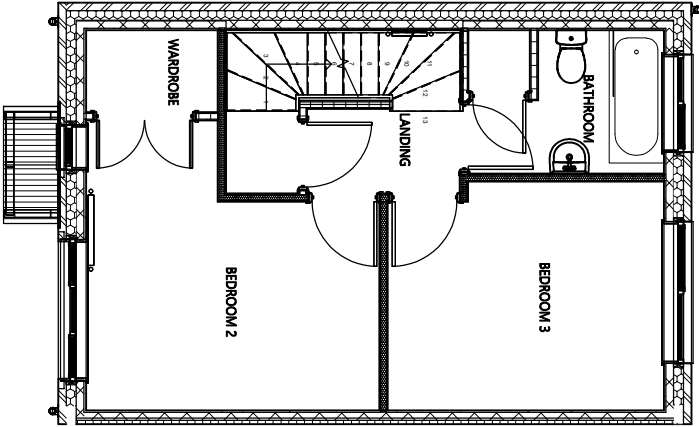


01 FIRST FLOOR STRUCTURAL

SCALE: 1:50

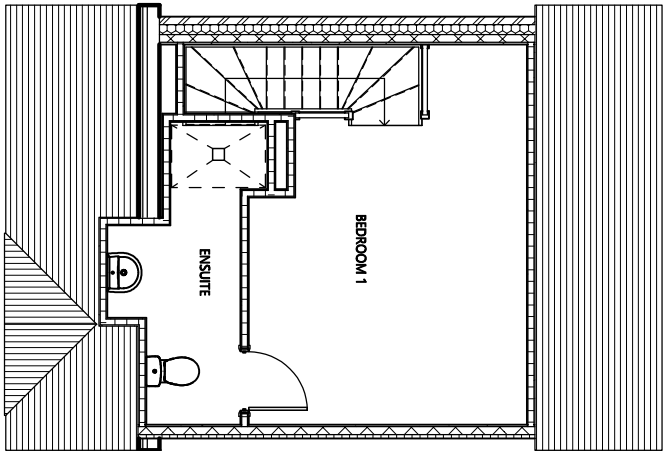


02 LOFT STRUCTURAL

SCALE: 1:50

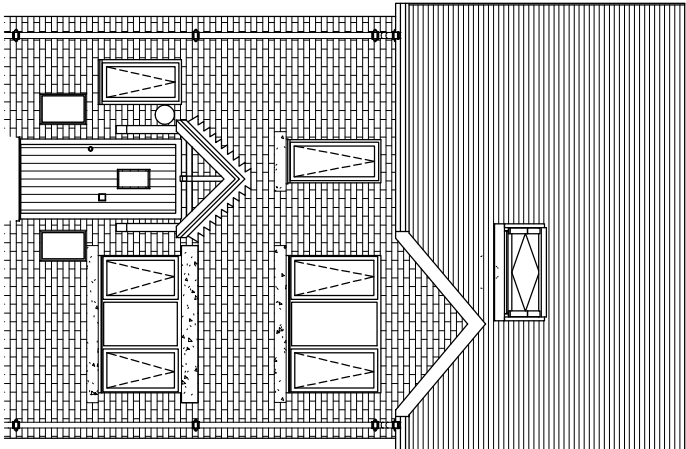


FRONT ELEVATION

SCALE: 1:50

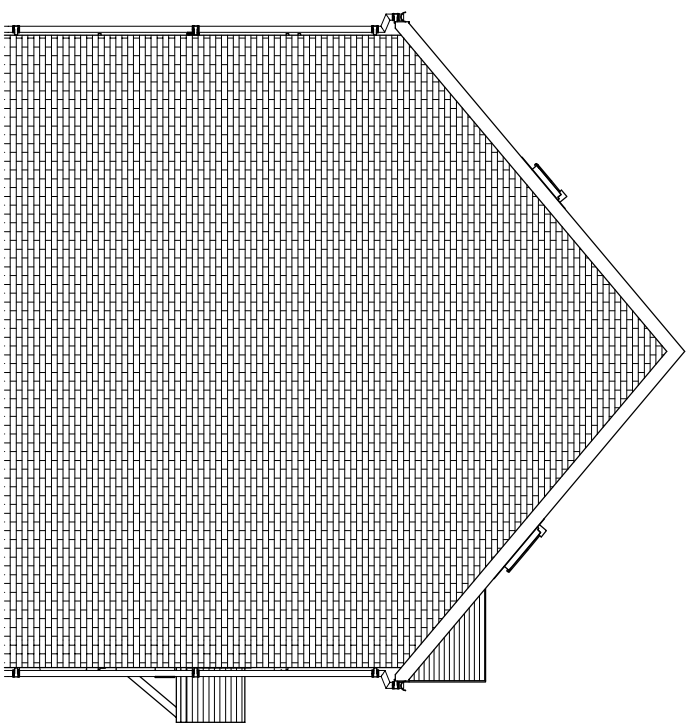


LH GABLE ELEVATION

SCALE: 1:50

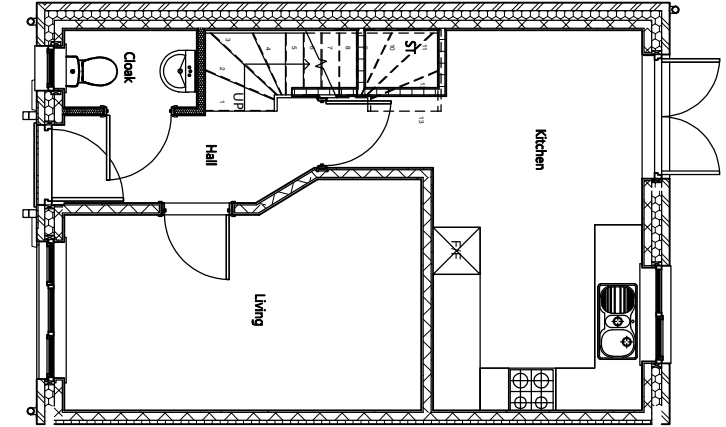


00 GROUND FLOOR STRUCTURAL

SCALE: 1:50

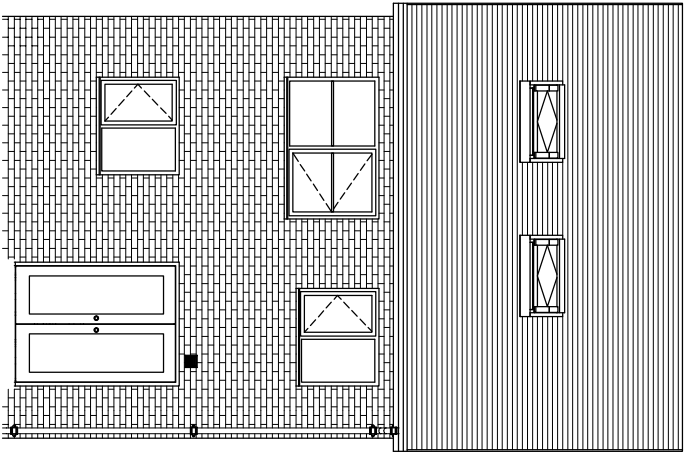


REAR ELEVATION

SCALE: 1:50

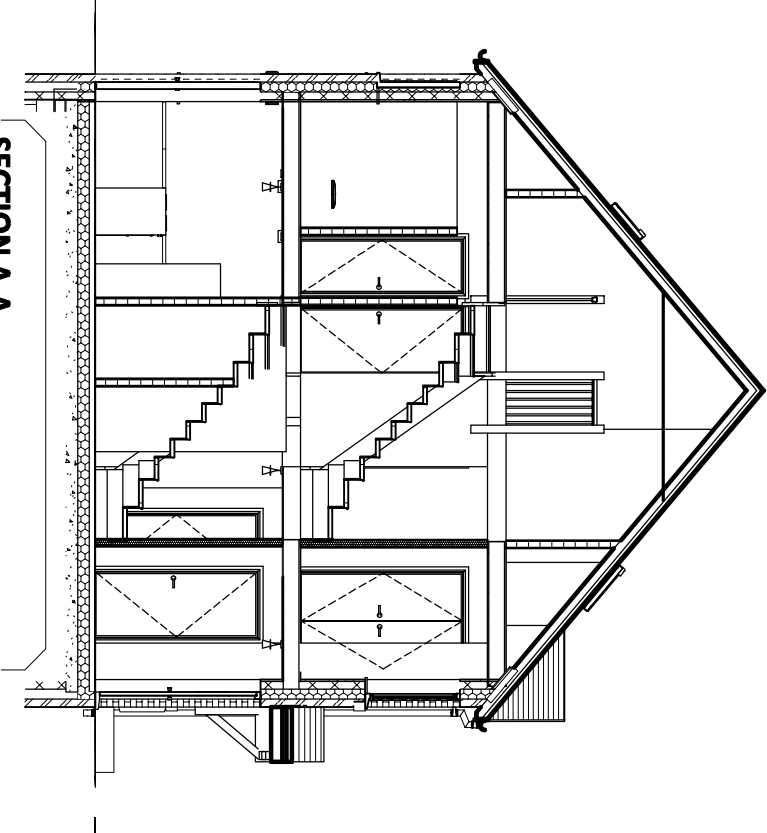

SECTION A-A

SCALE: 1:50

 

www.sgar.co.uk | 01452 472478 | studio@sgar.co.uk

This drawing is a technical drawing and should not be used for construction without the approval of the architect. It is the responsibility of the client to ensure that the drawing is used for the intended purpose and that all necessary permissions and approvals are obtained before construction begins. Do not scale from drawings, work to dimensions only.

PROJECT

SG HOUSE TYPES

CLIENT
S.G. ESTATES

DRAWING TITLE
3BS MASTER

DRAWING STATUS		STATUS	
FOR CONSTRUCTION		SS	
DRAWING NO.		PROJECT NO.	
SGH-SAL-3B-ZZ-DR-A-0100		P1242	
SCALE		REVISION	
1:50@A1		P1	