


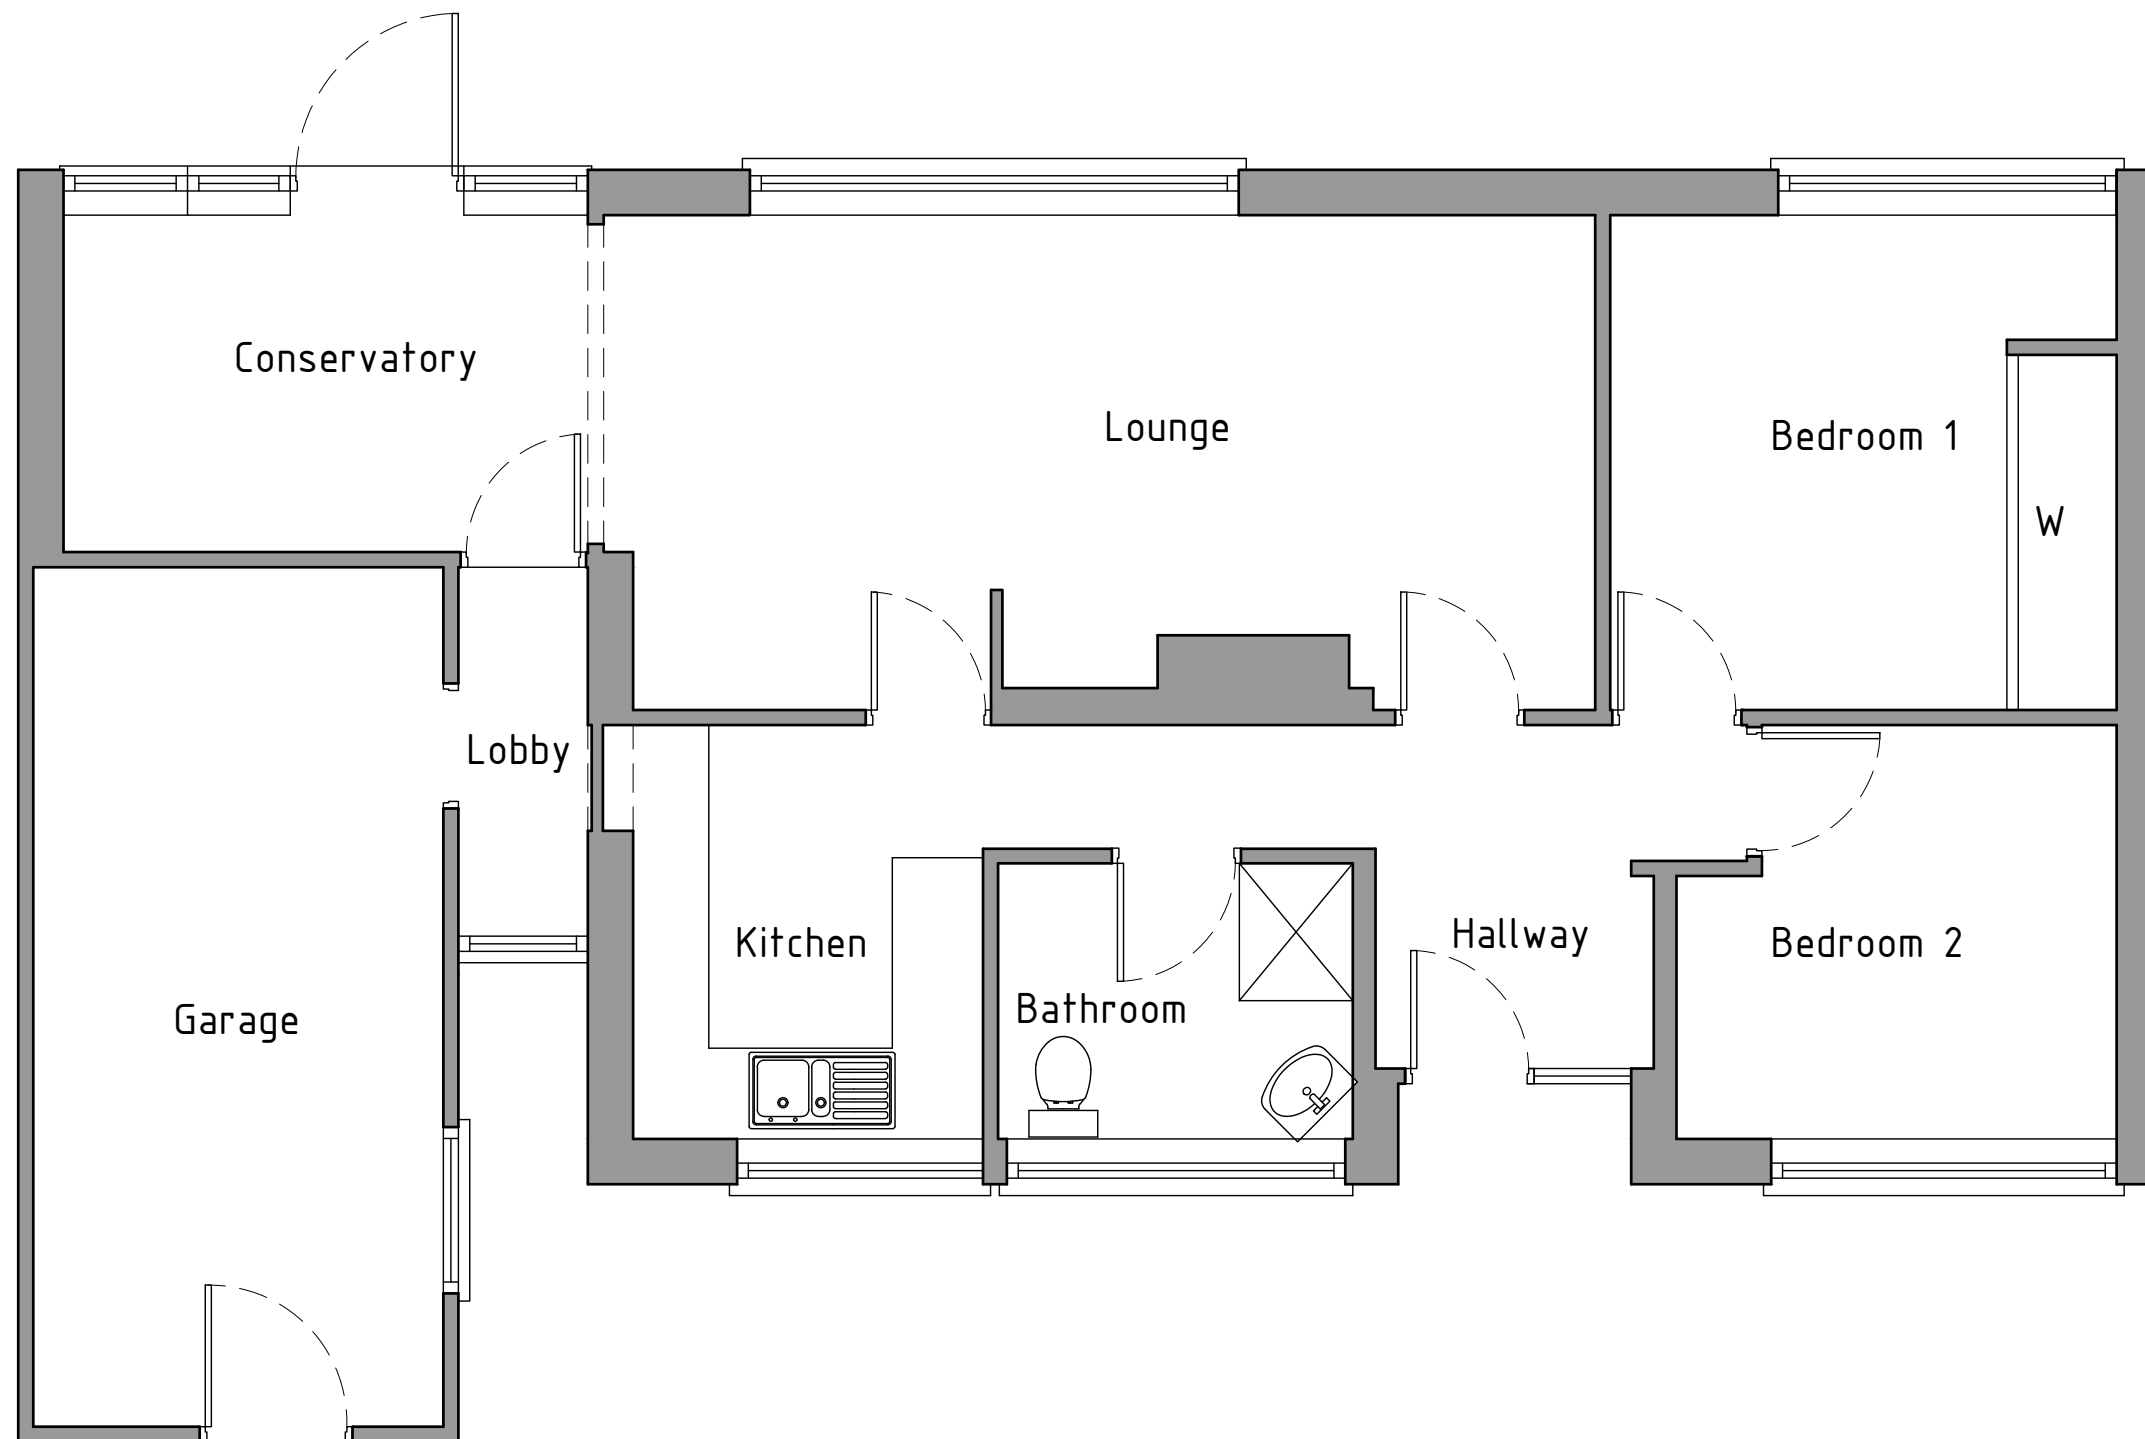

Ground floor plan 1:50

As Existing

HDS ARCHITECTURAL SERVICES
 HDS Architectural Services, The Foundry,
 15 Yorke Street, Wrexham
 LL13 8LW
 Tel (01978) 345250
 www.hdsarchitectural.co.uk

Project; 4 Oaklands Ave, Wrexham, LL13 9EW	
Title; 01-As Existing ground floor plan	Scale (A3); 1:50
Dwg No; OA/PD/01	Date; 09.05.23
Revision;	