



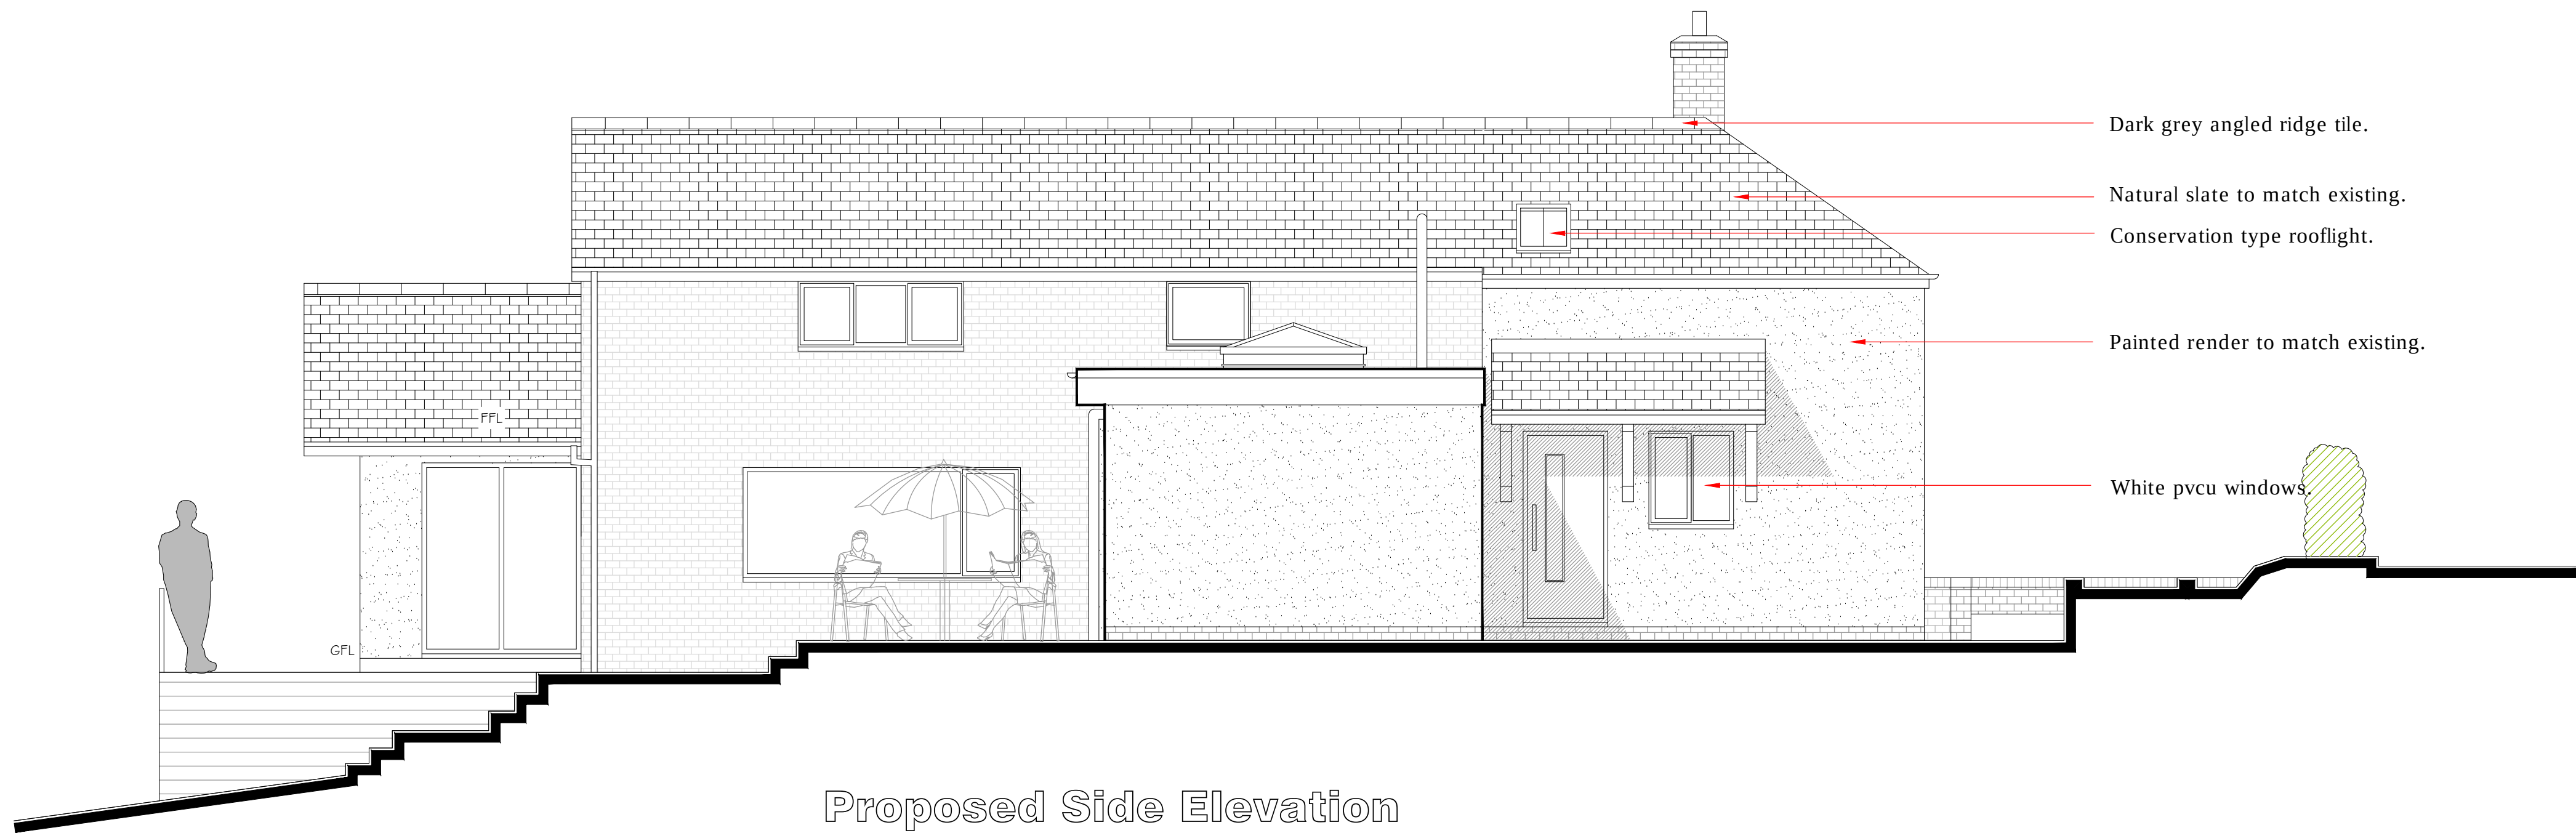


Proposed Side Elevation

1:50

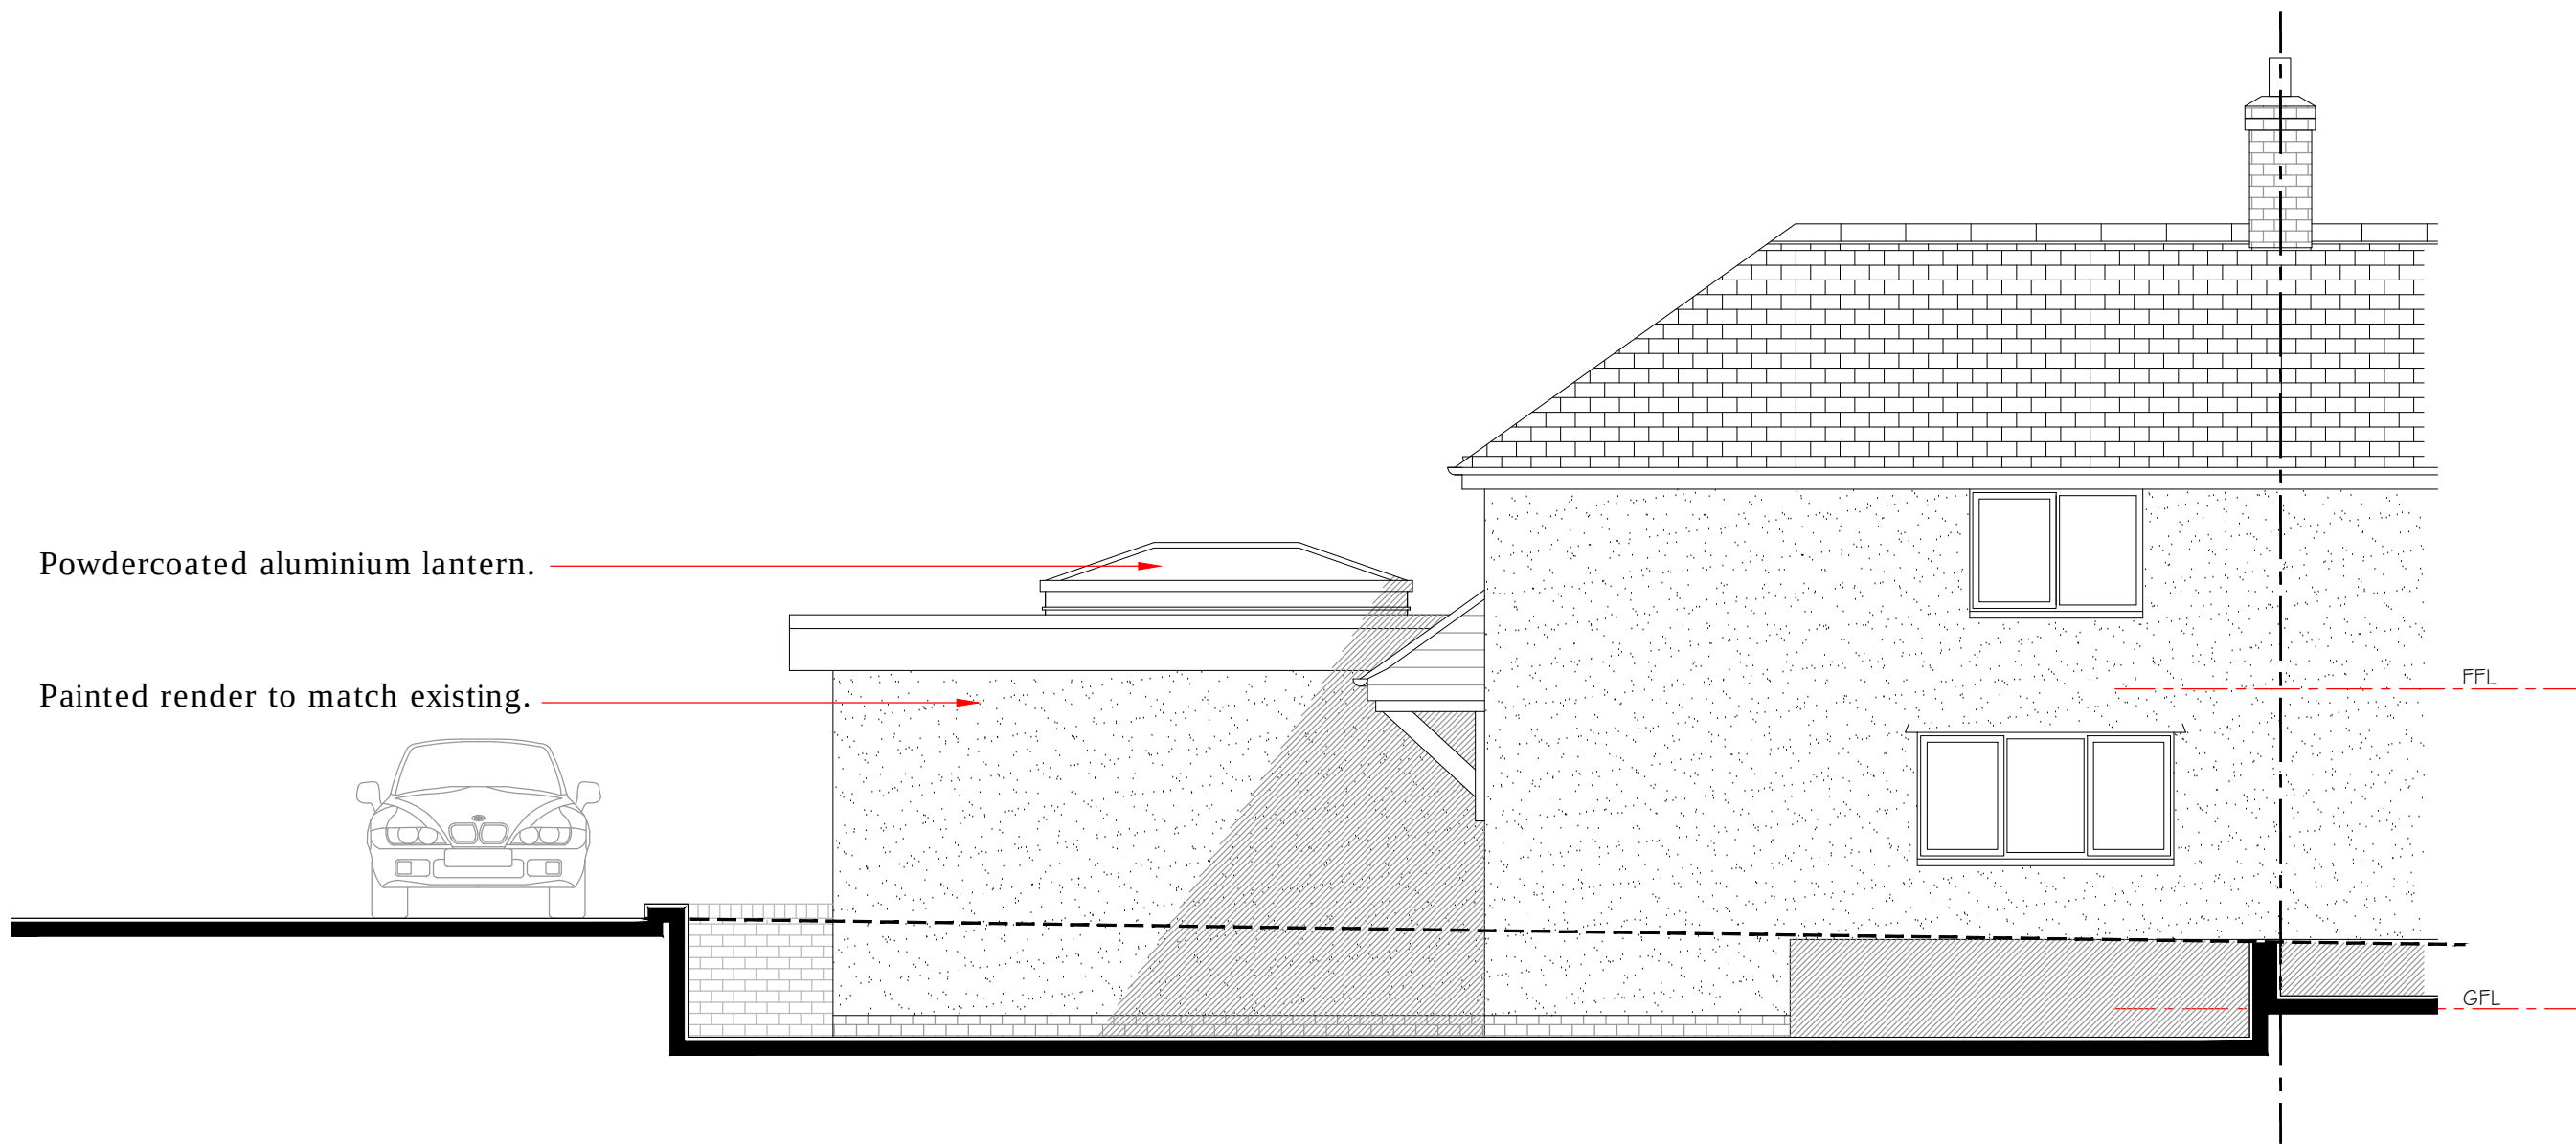

Proposed Front Elevation

1:50

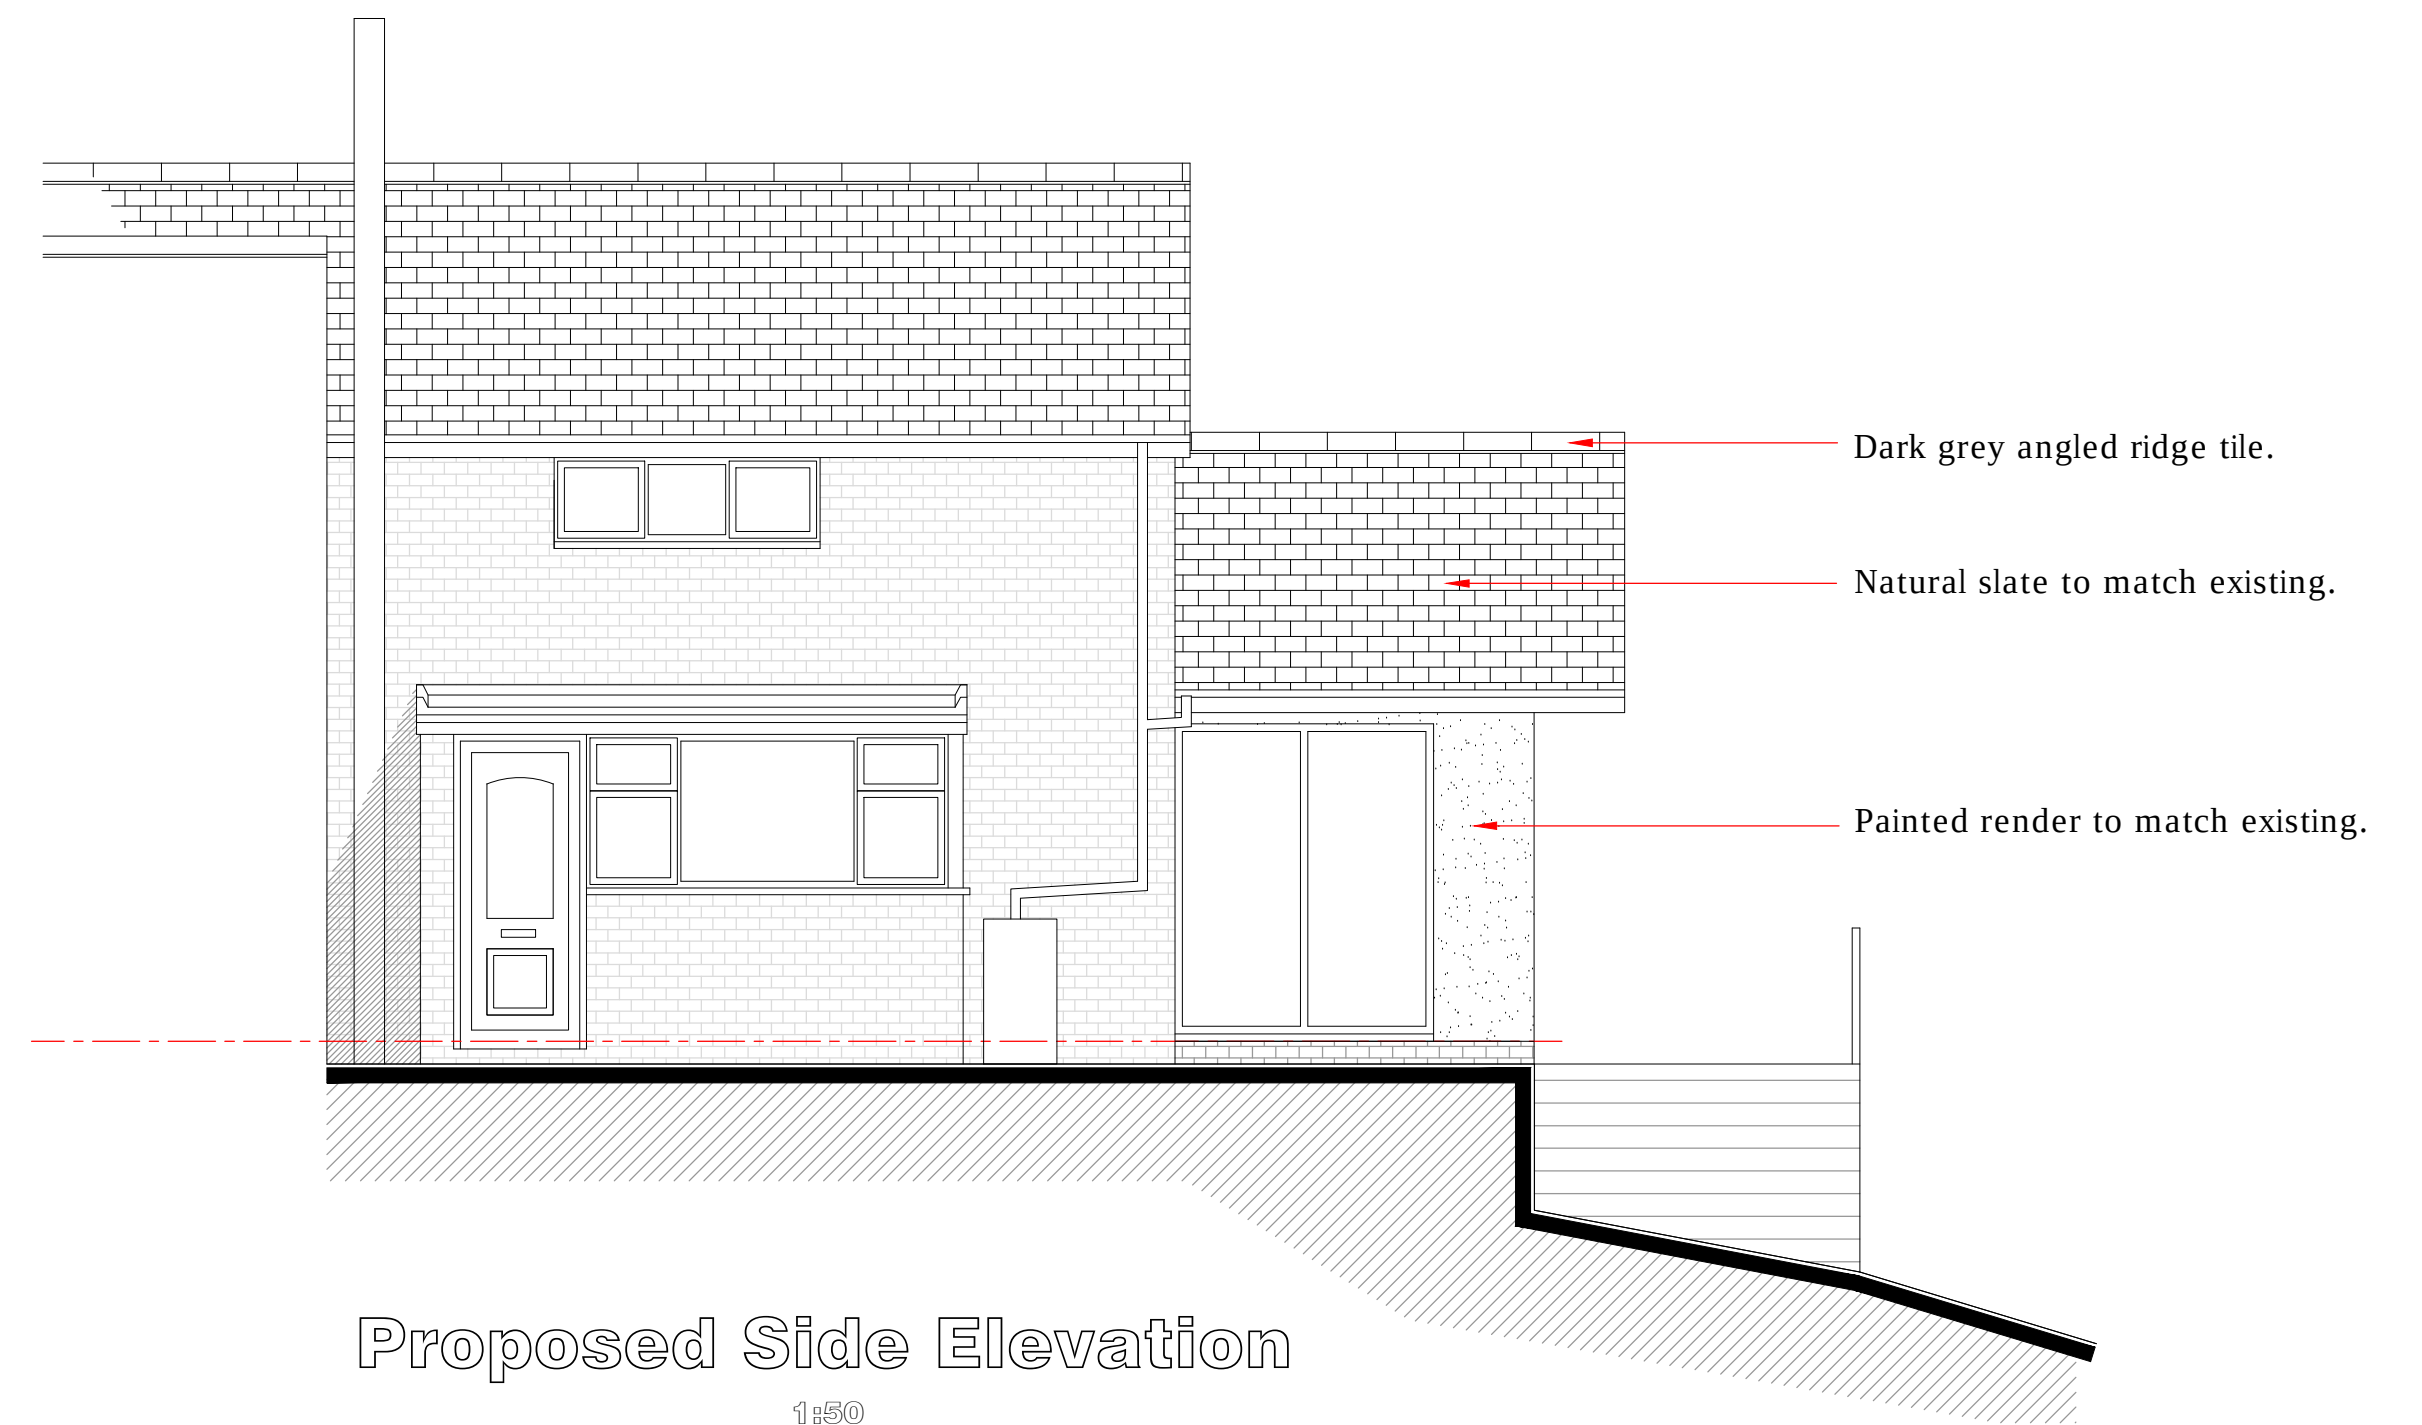

Proposed Side Elevation

1:50



Proposed Rear Elevation

1:50

cad CULLIS-ARCHITECTURAL-DESIGN 25 Sunningdale Close Wrexham North Wales LL13 9QU T 01978 264376 M 07791 480768 E ajones540@btinternet.com	Client: Mr. & Mrs. Lightbound.	
	Drawing Title: Proposed Elevations.	
	Job Title: Proposed Alterations to 1 Raggs Hill, Bangor on Dee, Wxm.	
	Date: April 2023	Scale: 1:50 at A1 Rev: Draw No: 04