



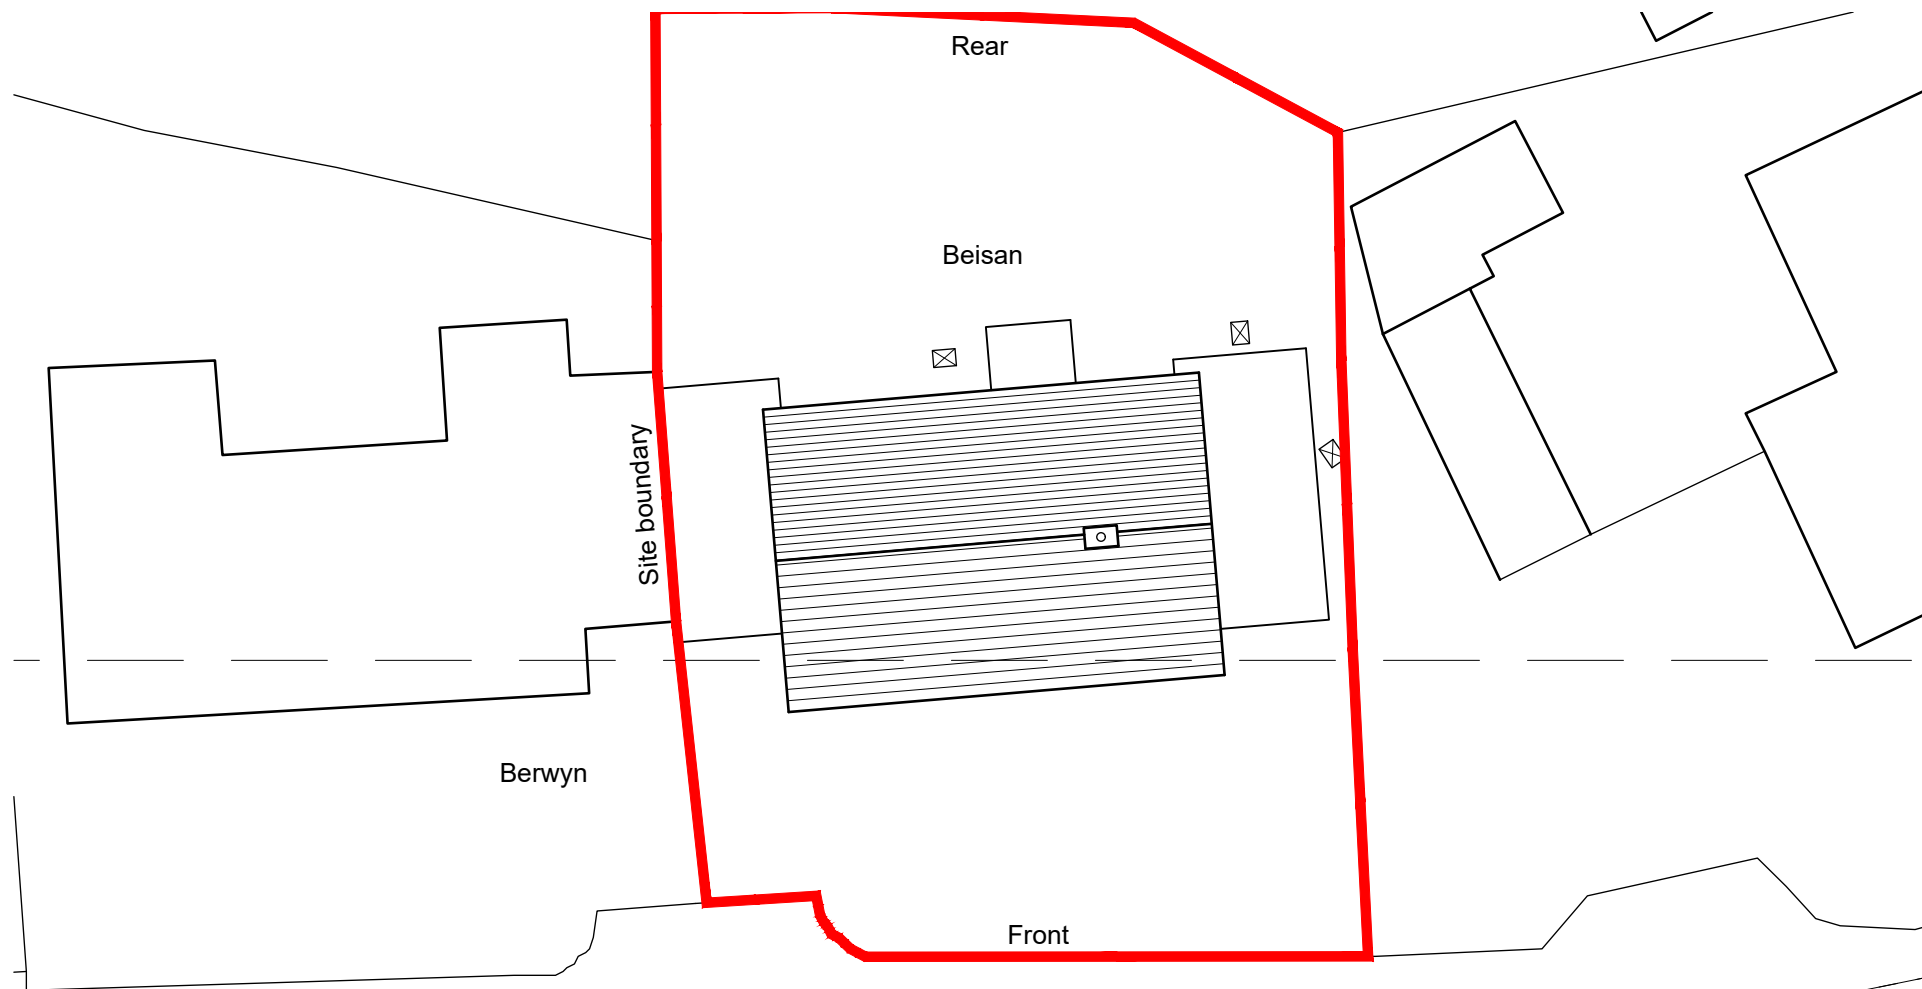


Existing Site plan 1:200

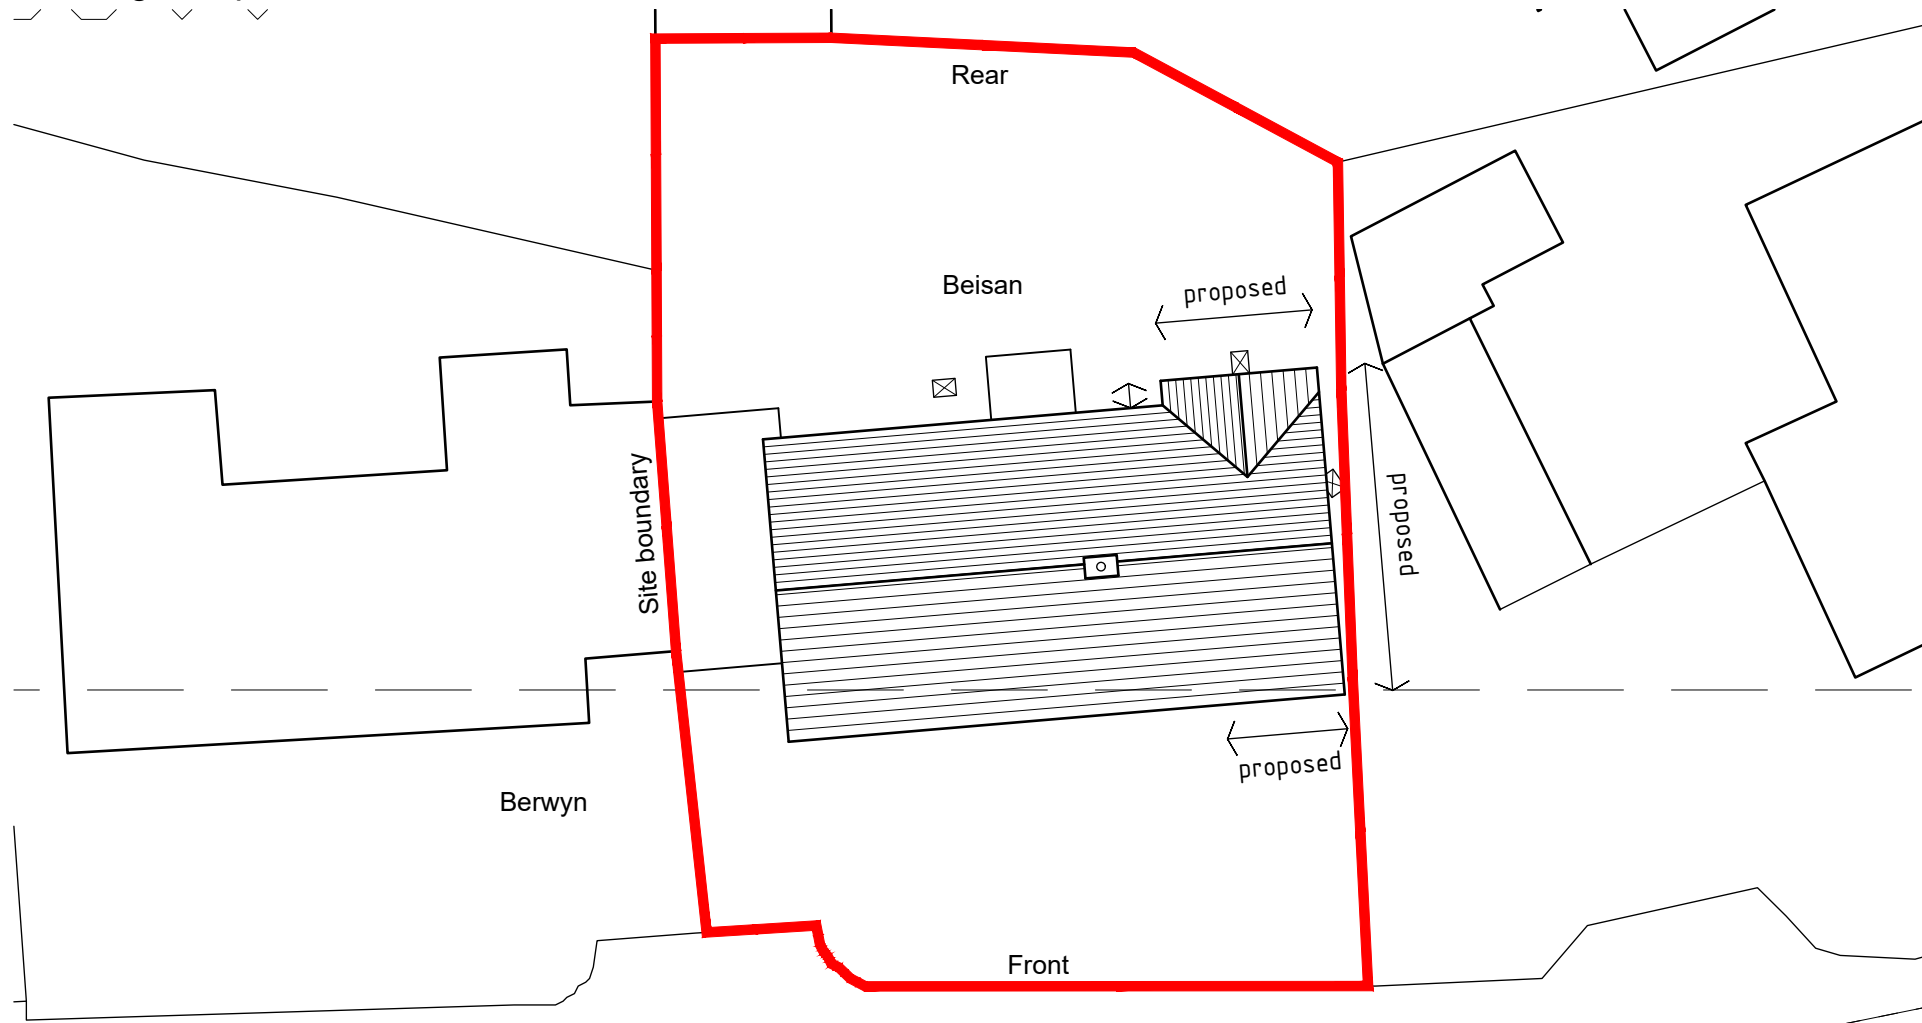


Proposed Site plan 1:200



Site location plan 1:1250

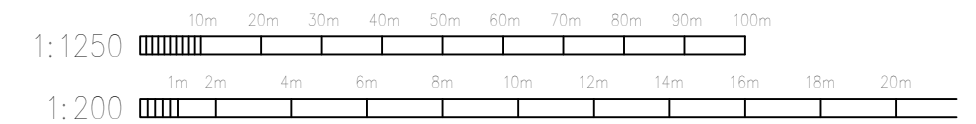

©Crown Copyright and database rights 2023 OS 100047474

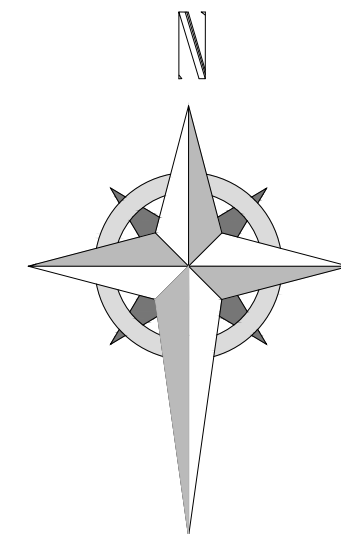

HDS ARCHITECTURAL SERVICES
HDS Architectural Services, The Foundry,
15 Yorke Street, Wrexham
LL13 8LW
Tel (01978) 345250
www.hdsarchitectural.co.uk

Project; Beisan, Abbeygate Walk, Bangor on Dee, Wrexham, LL13 0BA	
Title; 05-Site location plan	Scale (A3); 1:200/1250
Dwg No; WR/PD/05	Date; 26.06.23
Revision;	