



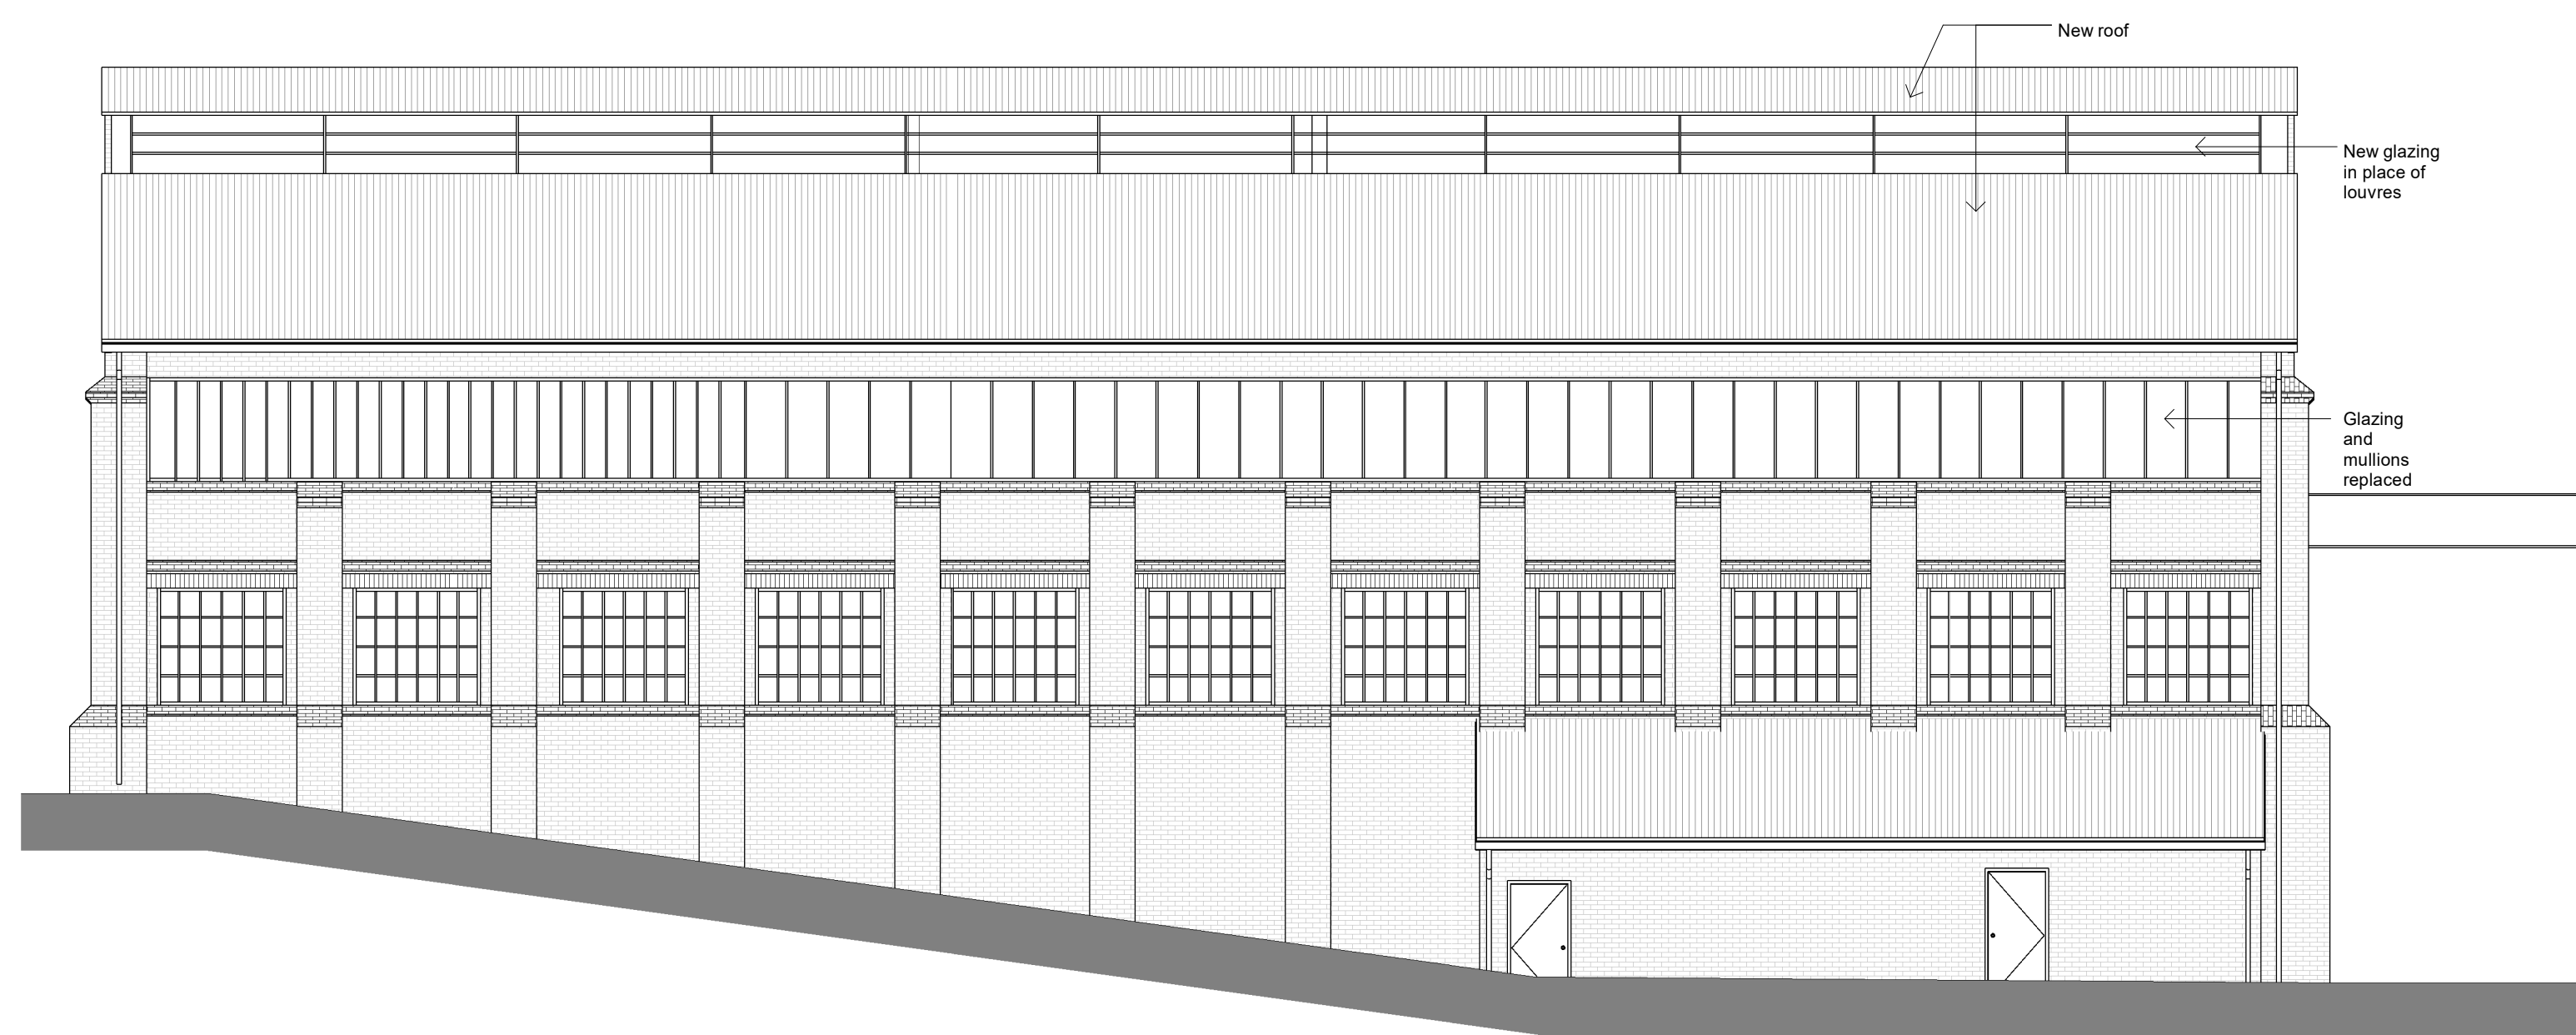


North Elevation
1 : 100



South Elevation
1 : 100

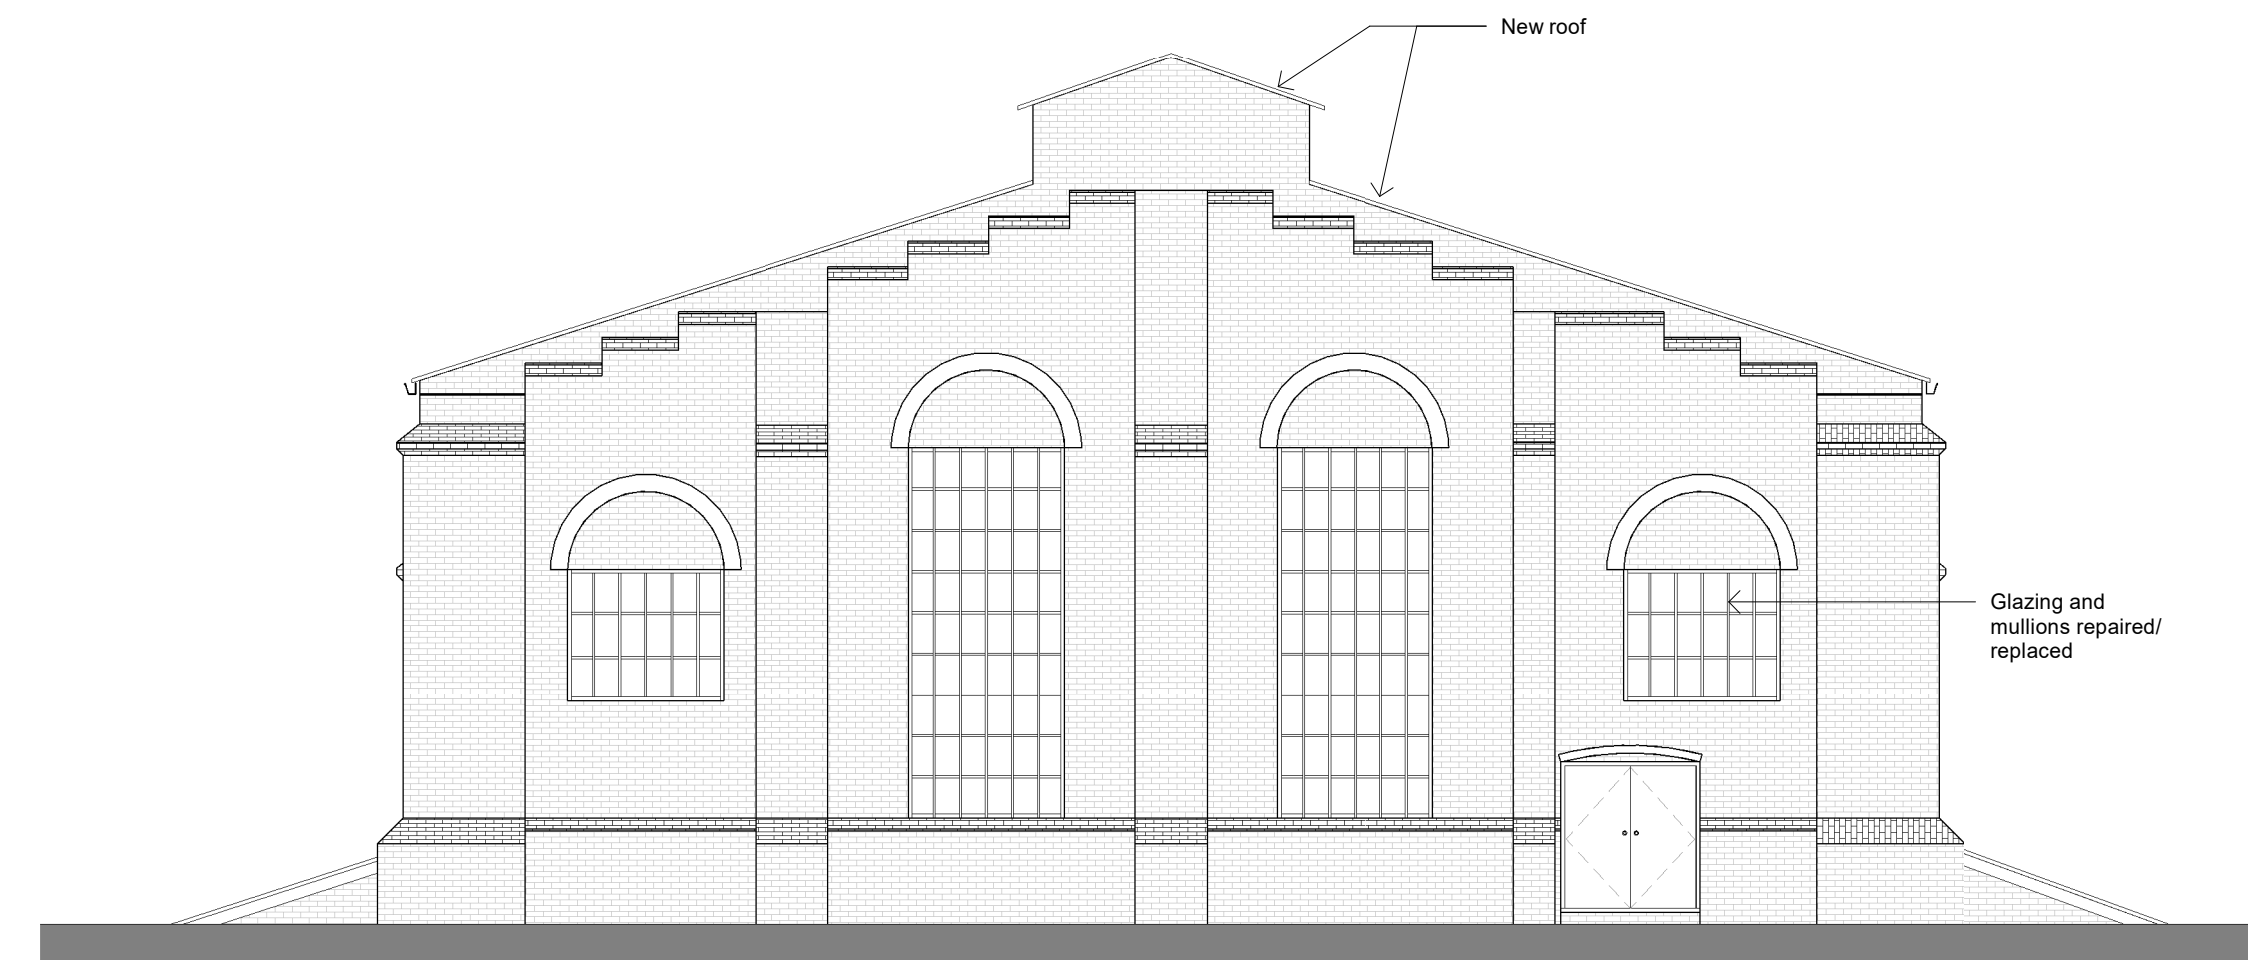

West Elevation
1 : 100

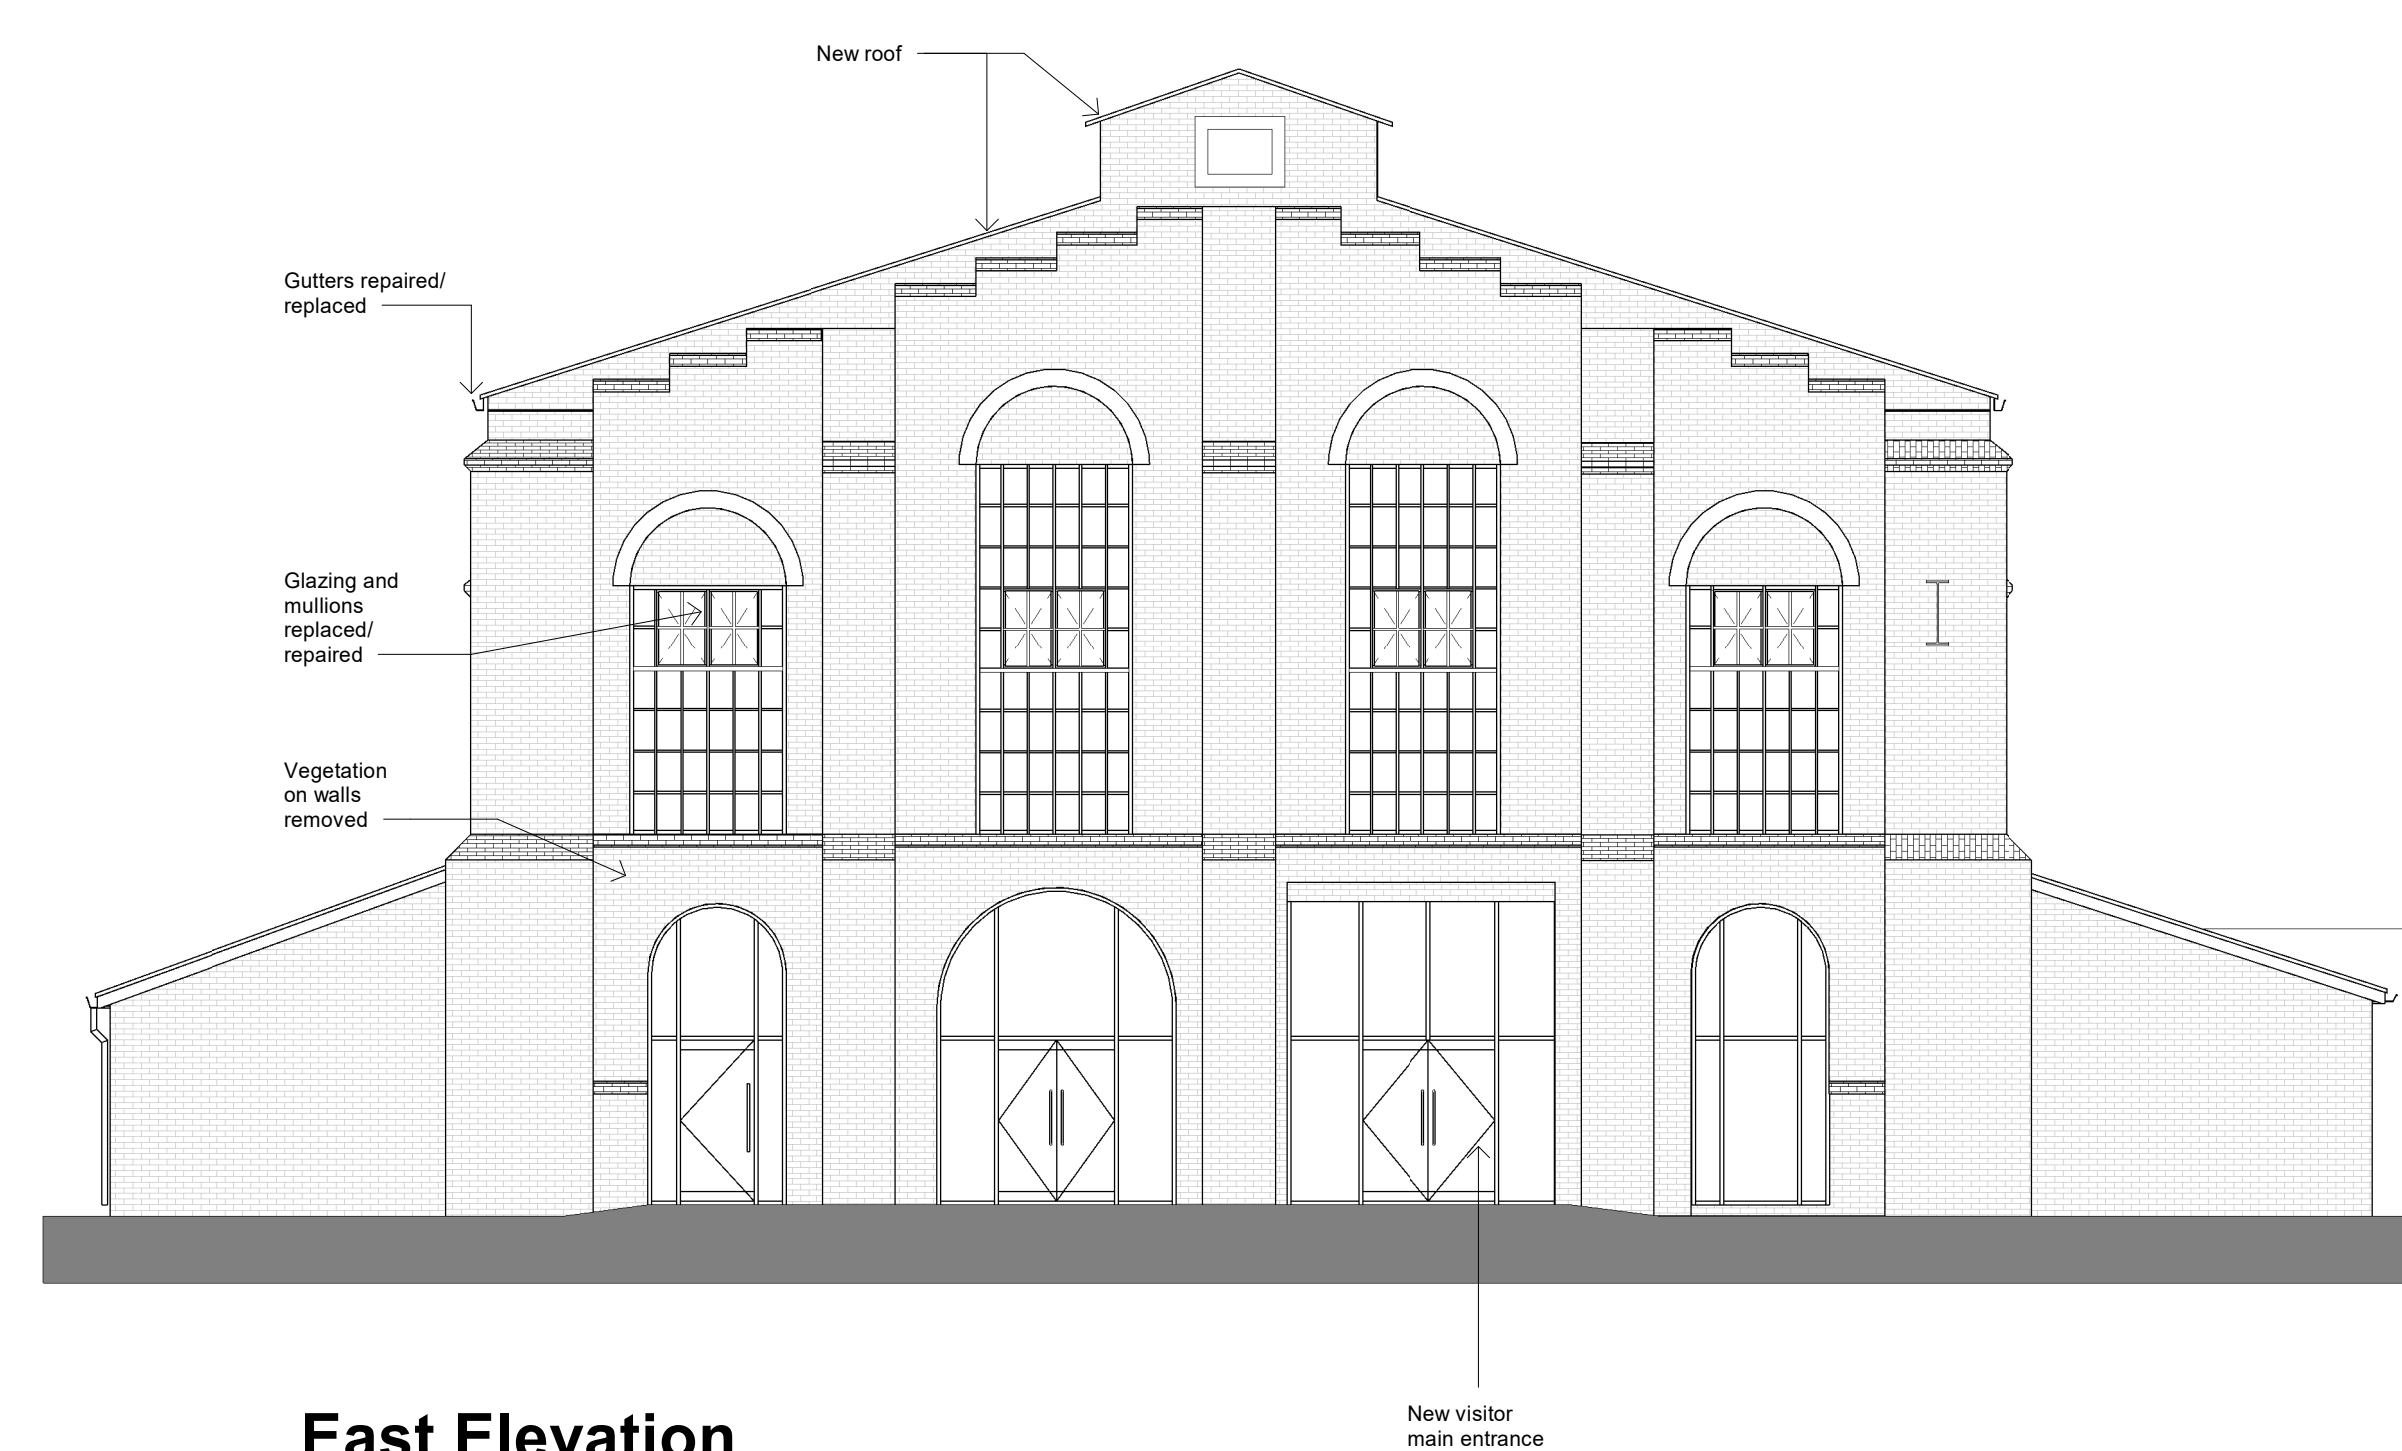

East Elevation
1 : 100

General Notes

1. Contractor to verify all dimensions and check level datums on site
2. All of the designs are the sole property of TACP Architects Ltd and may not be used without their written agreement
3. All prints, specifications and their copyright are the property of TACP Architects Ltd
4. Do not scale off drawings
5. All dimensions shall be checked on site before commencement of shop drawings, manufacture and all discrepancies must be reported to TACP Architects Ltd

Risk Assessments

[illegible]

Consultants

Client
Brymbo Heritage Trust

Project Title
Brymbo Machine Shop

Drawing Title
GA Elevations - Proposed

Scale	Date	Drawn By	Checked By	Office
1 : 100@A0	20/04/23	JB	JB	Wrexham
Job Number	Project*Originator*Zone*Level*Type*Role*Number			Revision
17003	BMS-TACP-MS-ZZ- DR-A- 200			P2

TACP Architects Ltd
Pembroke House, Ellice Way
Wrexham Technology Park
LL13 7YT
T. 01978 291161
F. 01978 351735
E. admin@tacparchitects.co.uk
www.tacparchitects.co.uk



Architecture • Interior Design • Healthcare Planning • Conservation • Masterplanning • Sustainable Design