



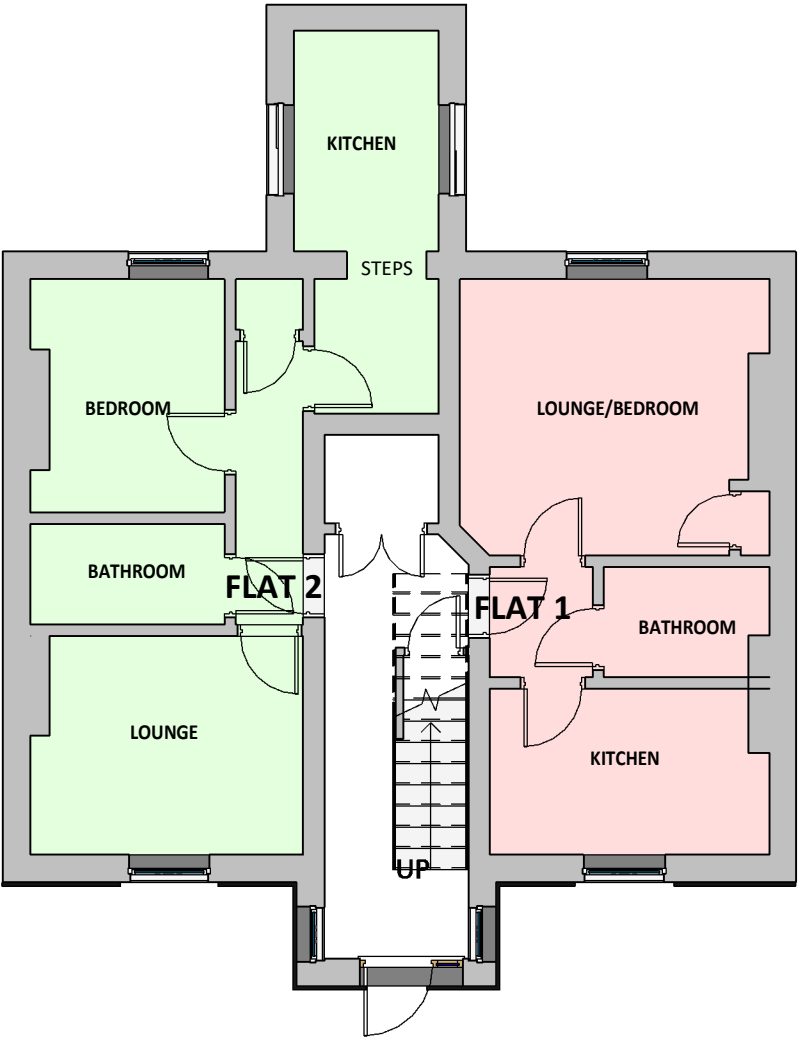

GROUND FLOOR PLAN

SCALE: 1 : 100

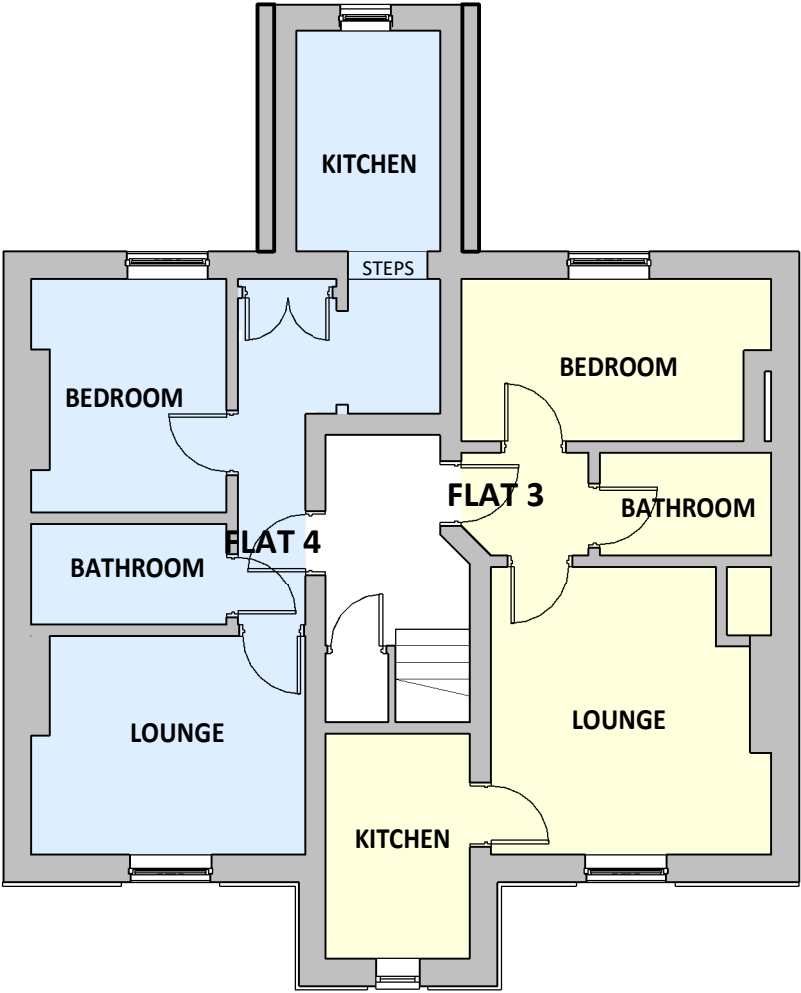

FIRST FLOOR PLAN

SCALE: 1 : 100

REV	DESCRIPTION	DATE	BY

THIS DRAWING IS THE COPYRIGHT OF AINSLEY GOMMON ARCHITECTS. CHECK ALL DIMENSIONS ON SITE. DISCREPANCIES TO BE NOTIFIED TO ARCHITECT. ELEMENTS OF STRUCTURE SHOWN ARE INDICATIVE AND FOR GUIDANCE. FINAL DESIGN TO BE AS STRUCTURAL ENGINEERS DETAILS AND SPECIFICATION.

PROJECT
24 PARK STREET, WREXHAM
LL11 2NN
for CLWYDALYN HA

DRAWING TITLE
EXISTING FLOOR PLANS

SCALE	DATE	DRAWN	CHECKED
1 : 100 @A3	10/05/23	MG	MG
DRAWING STATUS	PLANNING		
JOB No	DRAWING No	REVISION	
C1118	008		

AG

A

AINSLEY GOMMON ARCHITECTS

THE OLD POLICE STATION, 15 GLYNNE WAY, HAWARDEN, CH5 3NS
Tel: 01244 537 100 | wales@agarchitects.co.uk | www.agarchitects.co.uk

Ainsley Gomon Architects Ltd. Registered in England & Wales No. 4187948
Registered Office: 1 Price Street, Hamilton Square, Birkenhead CH41 6JN