

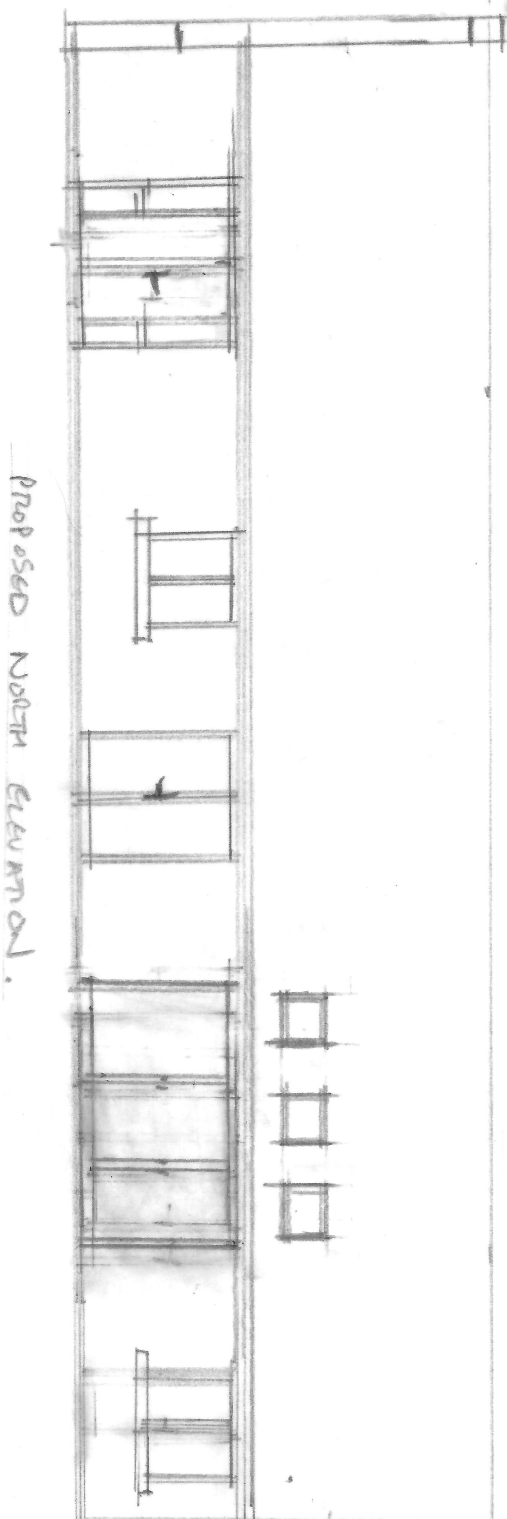


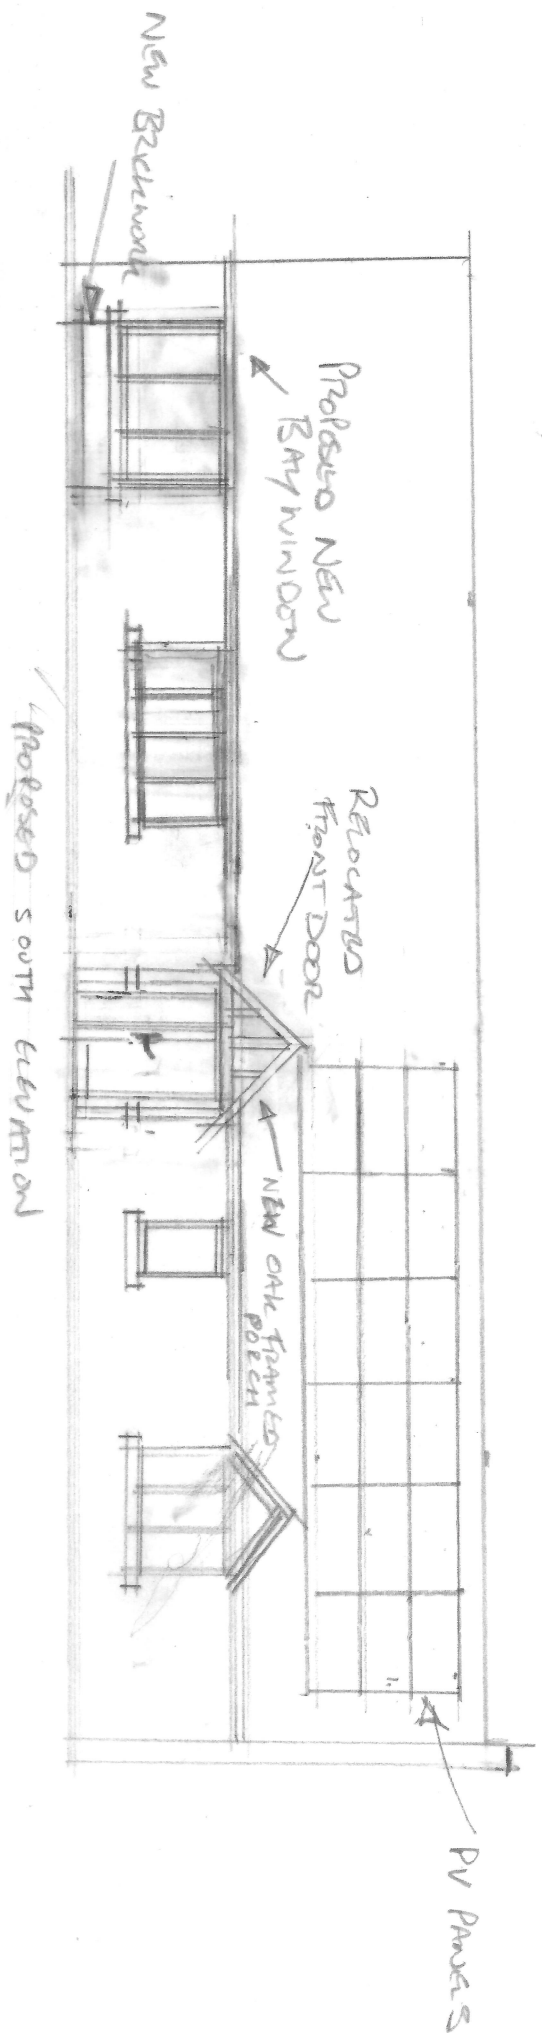


THE HANTRORAS COUNTRY LANE REIMAGINED SYRIZU
 PROPOSED NORTH AND SOUTH ELEVATIONS
 SCALE 1:100 15.10.2022 AT

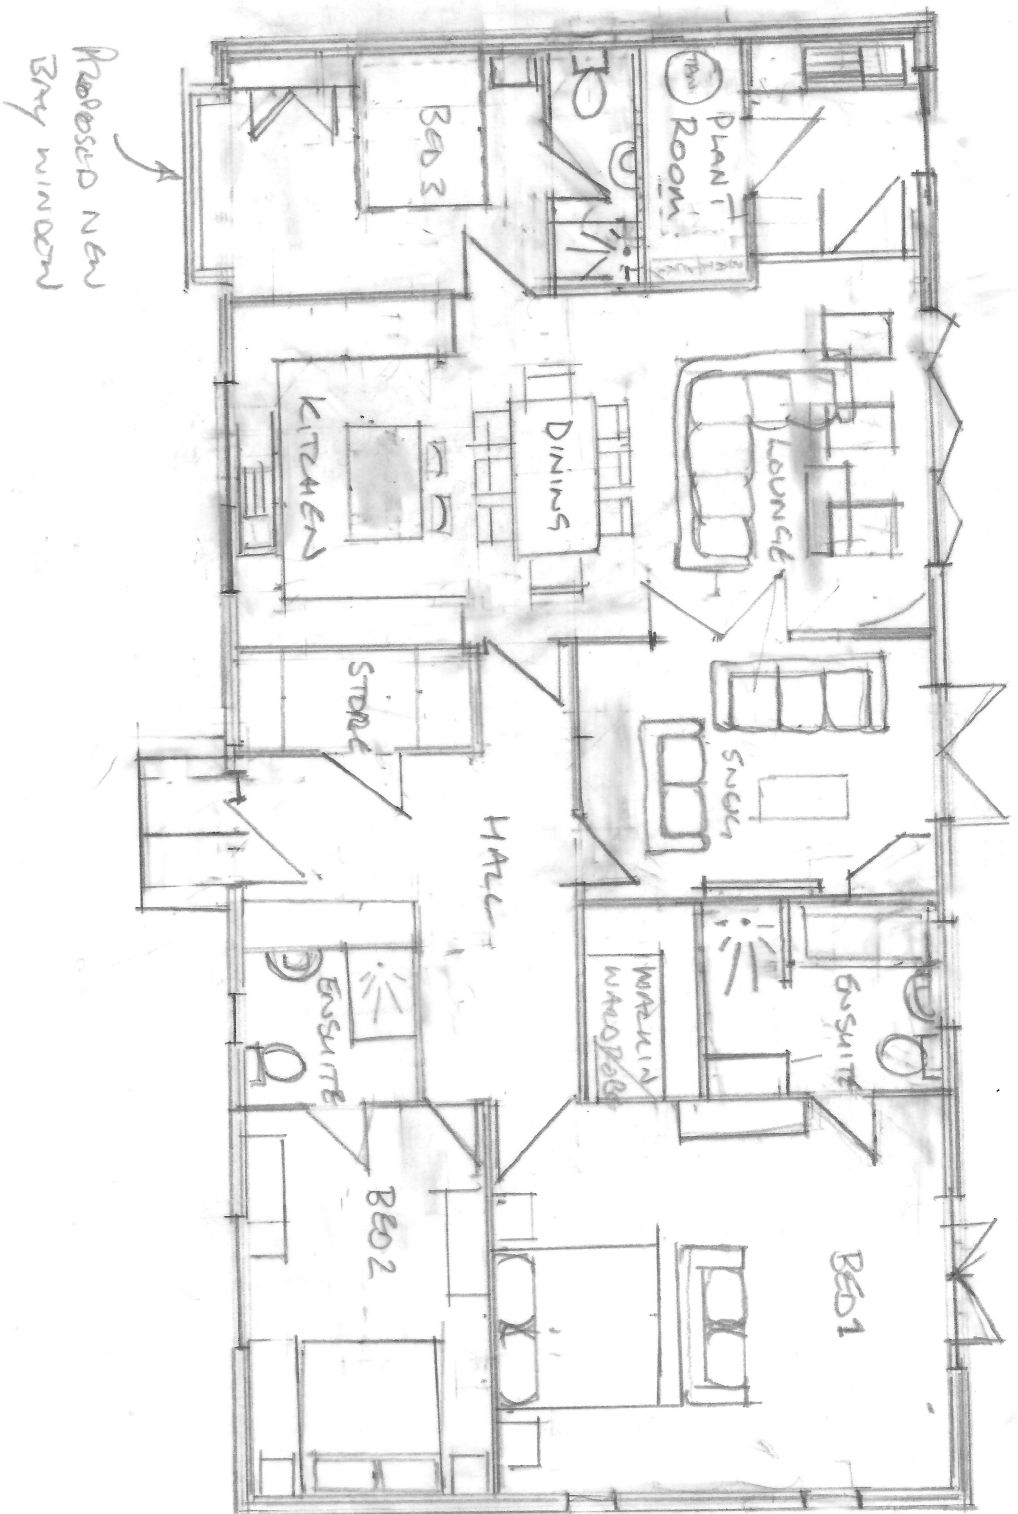


THE HAWTHORNES, ABBEY LANE BETTISFORD SY13 2LW
 PROPOSED FLOOR PLAN
 SCALE 1:100 15.10.2022 ALH


EXISTING WEST ELEVATION

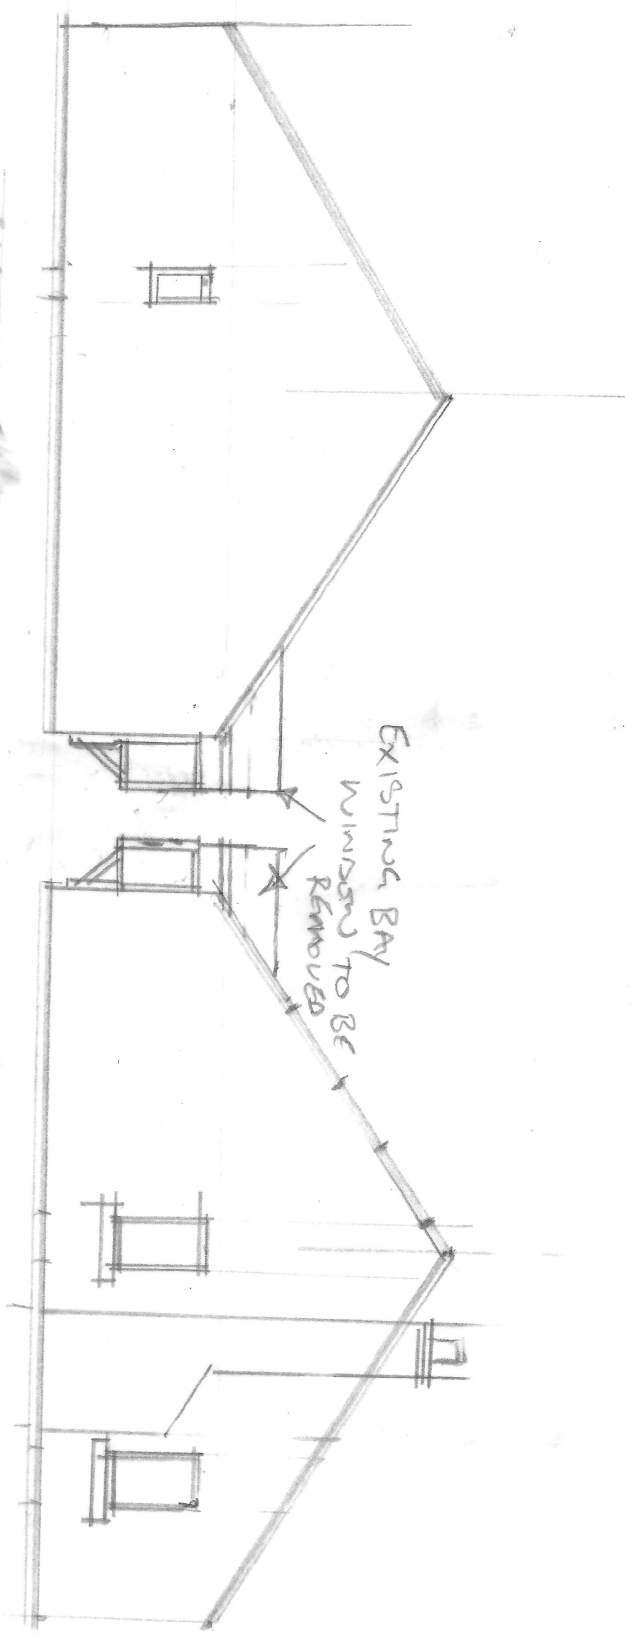


PROPOSED WEST ELEVATION

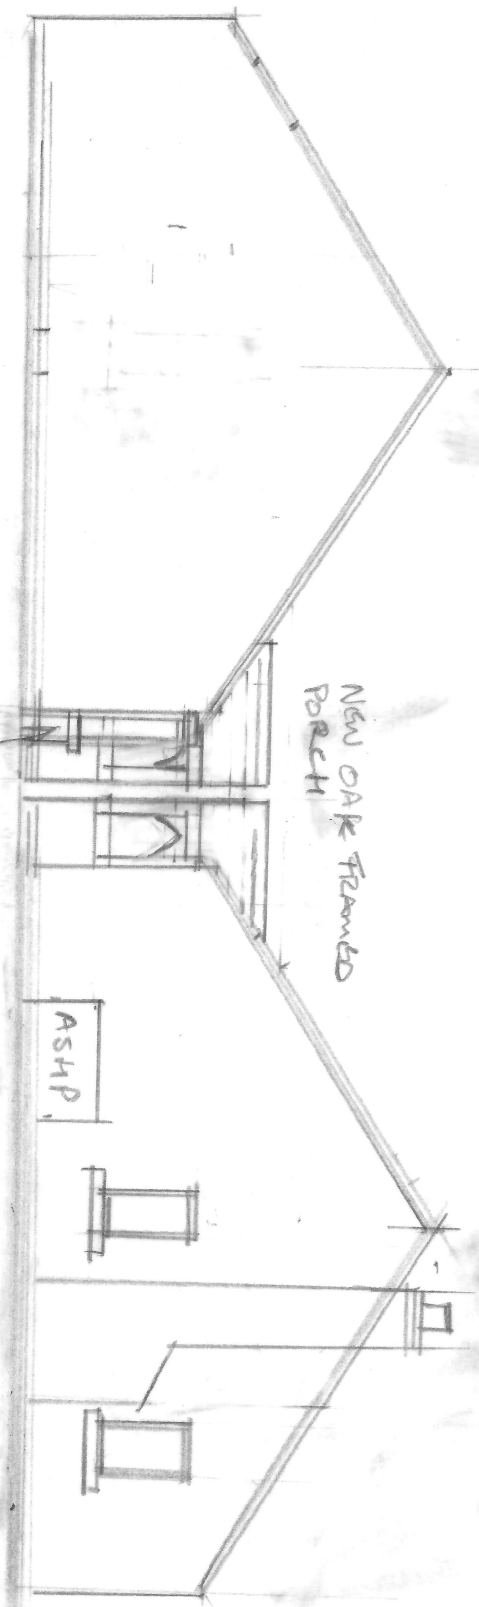

EXISTING EAST ELEVATION

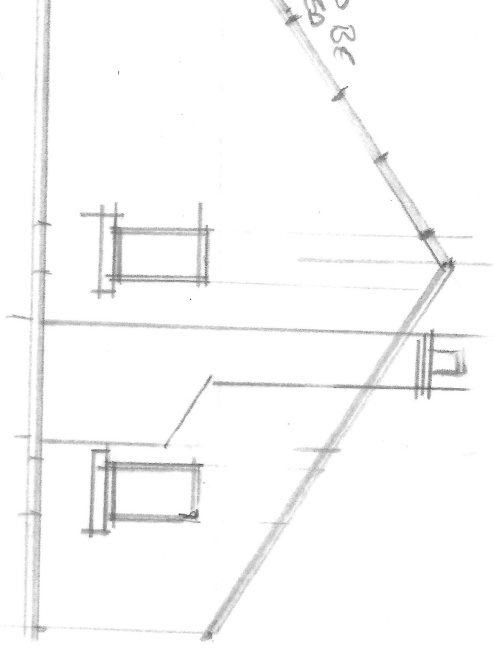

PROPOSED EAST ELEVATION

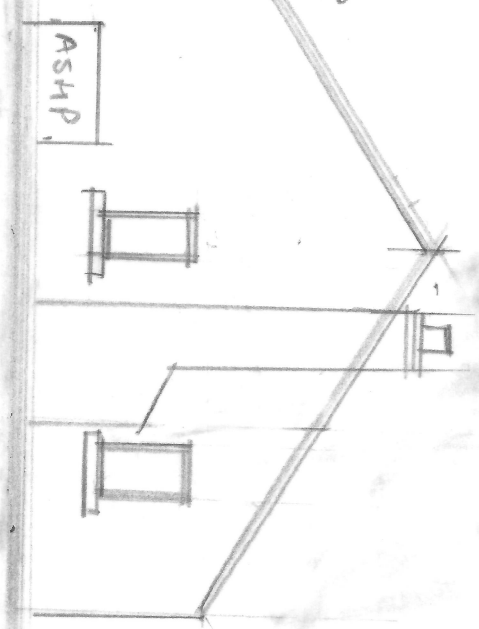

NEW BAY WINDOW WITH FLAT L&D ROOF

NEW OAK FRAMED PORCH

EXISTING BAY WINDOWS TO BE REMOVED

ASHP