


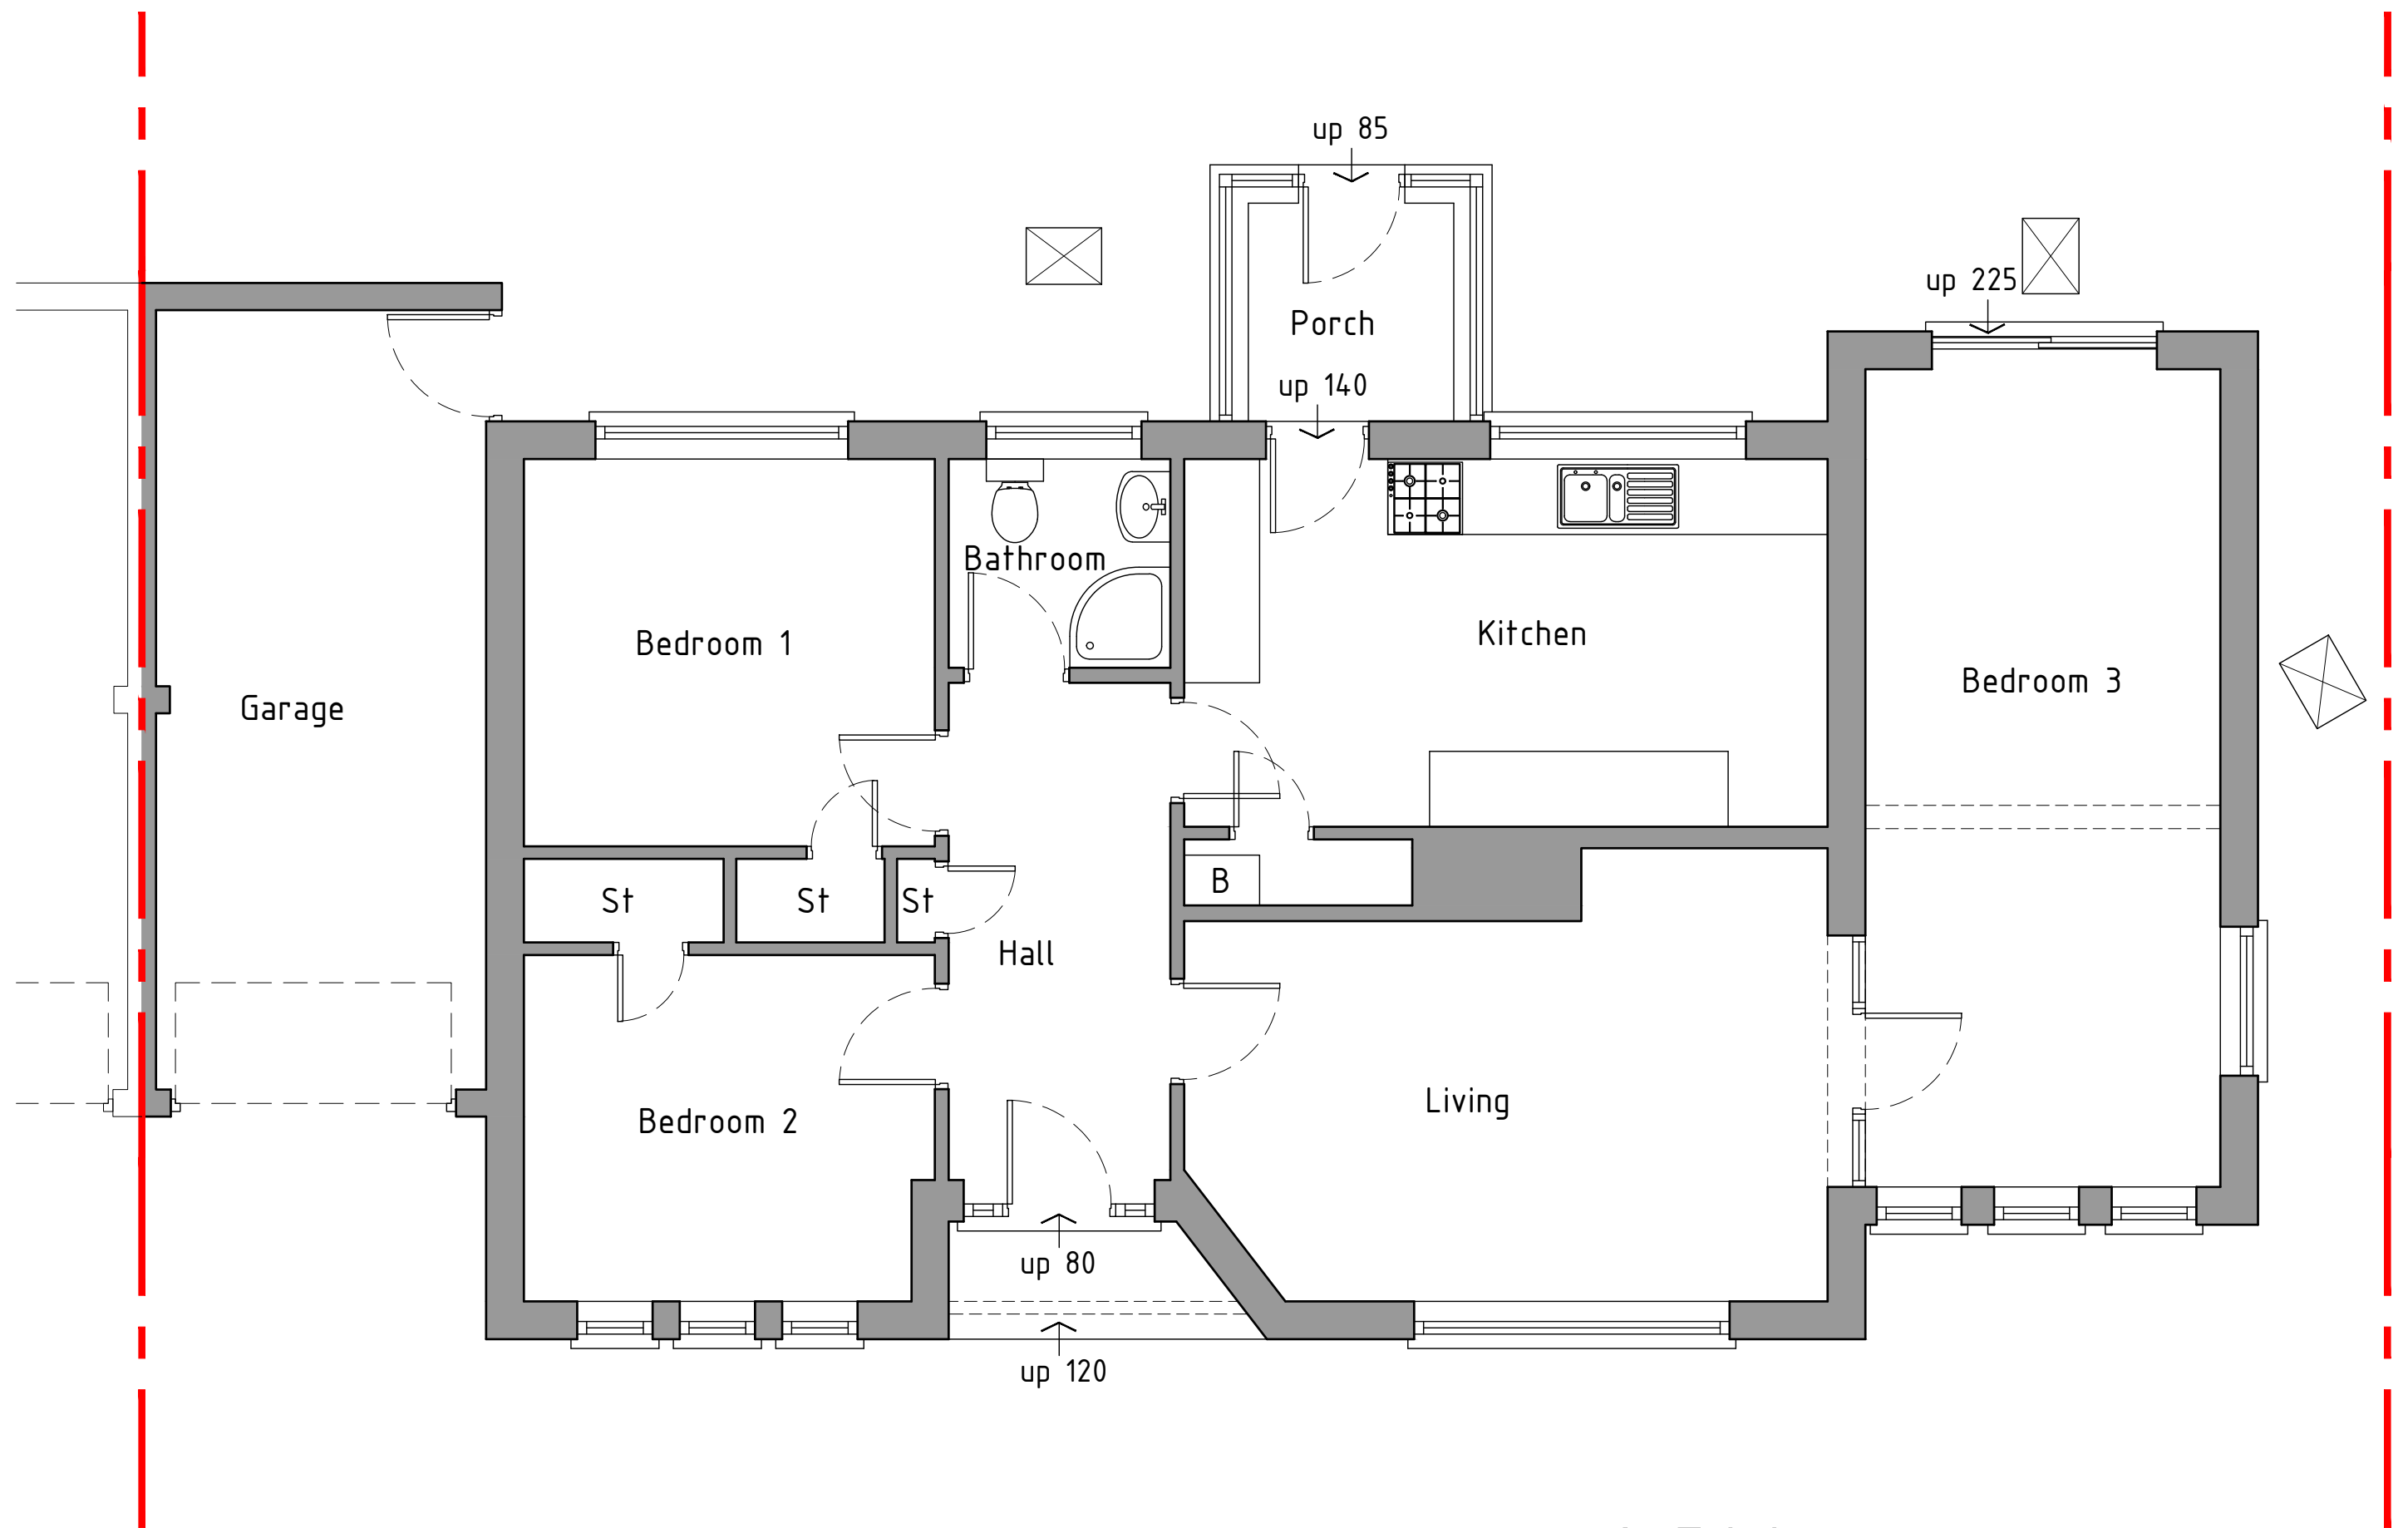

Ground floor plan 1:50

As Existing

 HDS Architectural Services, The Foundry, 15 Yorke Street, Wrexham LL13 8LW Tel (01978) 345250 www.hdsarchitectural.co.uk	Project; Beisan, Abbeygate Walk, Bangor on Dee, Wrexham, LL13 0BA		Dwg No; AW/PD/01	Date; 19.06.23
	Title; 01-As Existing Floor Plan	Scale (A3); 1:50	Revision;	