


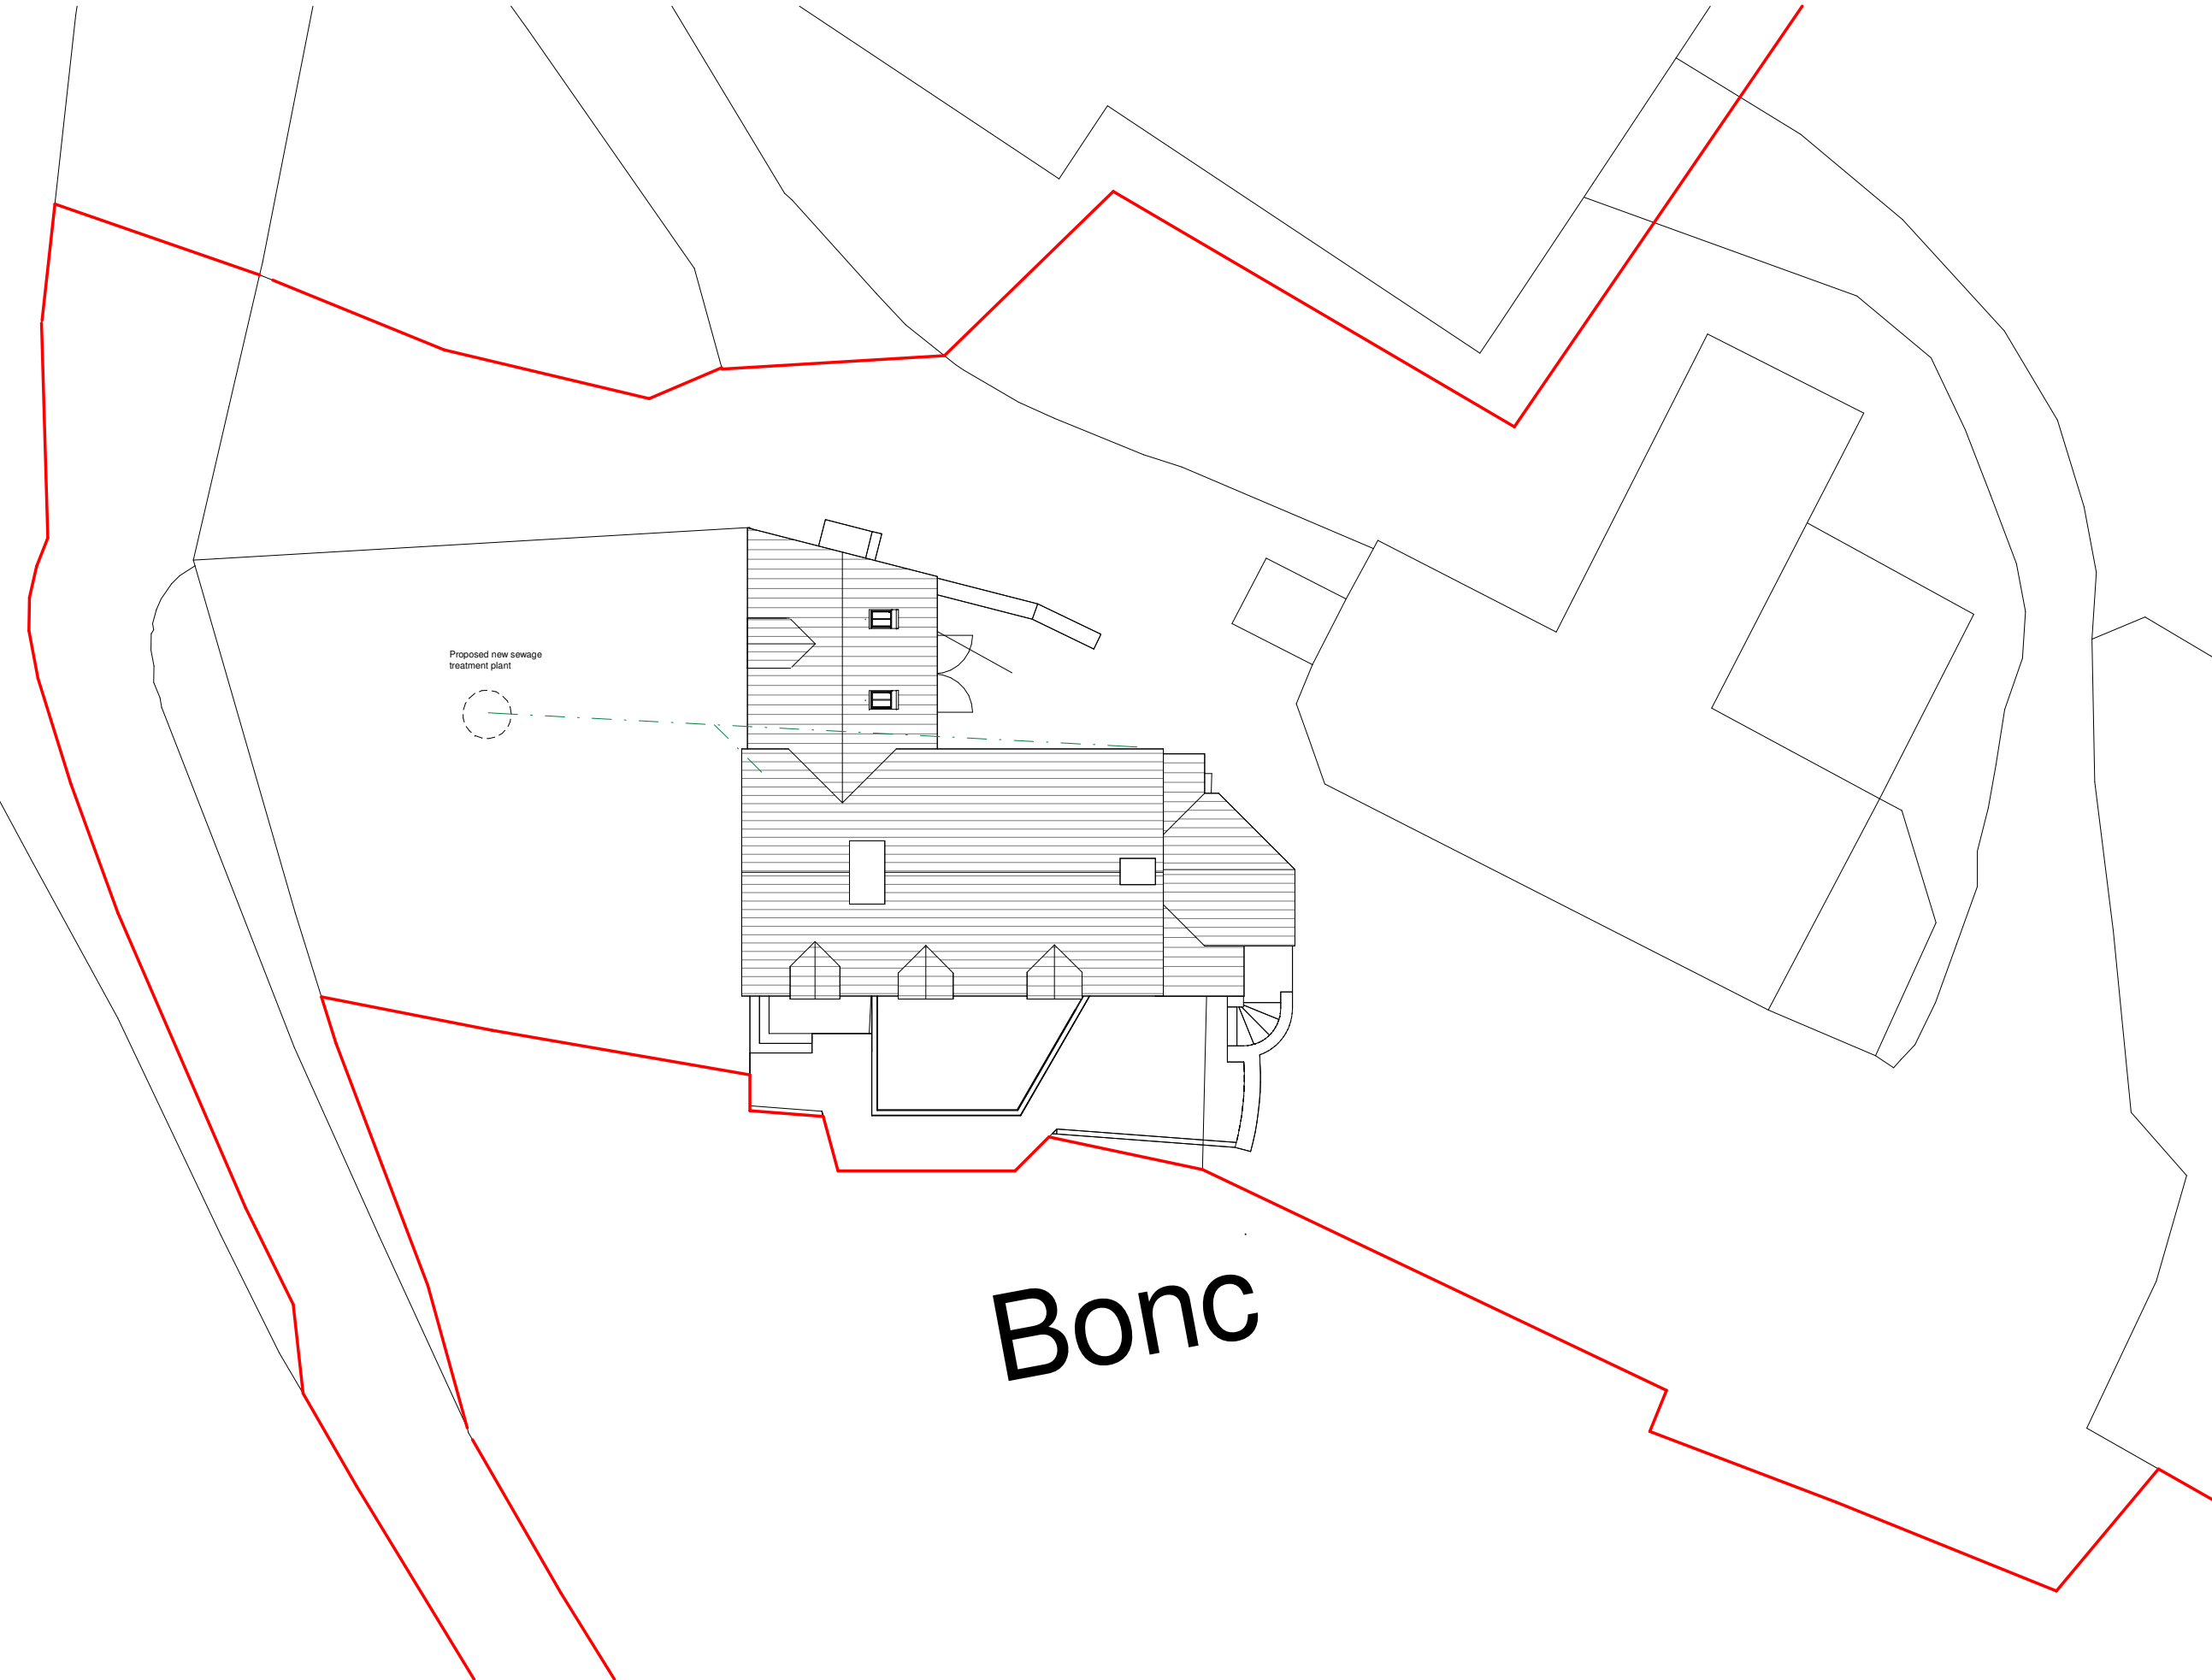

E	Alternative proposal for the reduction in projection and width of the proposed front extension	JB	ks	09/09/22
D	Projection of the front elevation reduced following planners comments	JB	ks	07/09/22
C	Amendments following client comments	JB	ks	12/06/22
B	Amendments made to extension following client comments	JB	ks	27/06/22
A	Amendments made following clients comments	JB	ks	19/05/22
Rev	Revision Description	Drawn	Check	Date

Greenspace Architects Ltd
The Old Town Hall
The Square, Ellesmere
Shropshire SY12 0EP
Tel 44(0)1681 623889
e-mail:
greenspace@greenspacearchitects.co.uk
web: www.greenspacearchitects.co.uk

Project
Proposed extensions and alterations at Y Bonc Farm

Title
Proposed Site Plan

Scale @ A1	Scale @ A3	Drawn By	Checked By	Date
1 : 100	1:200	JB	ks	28/02/22

Job No.	Sheet No.	Rev.
21-38	A101	E