




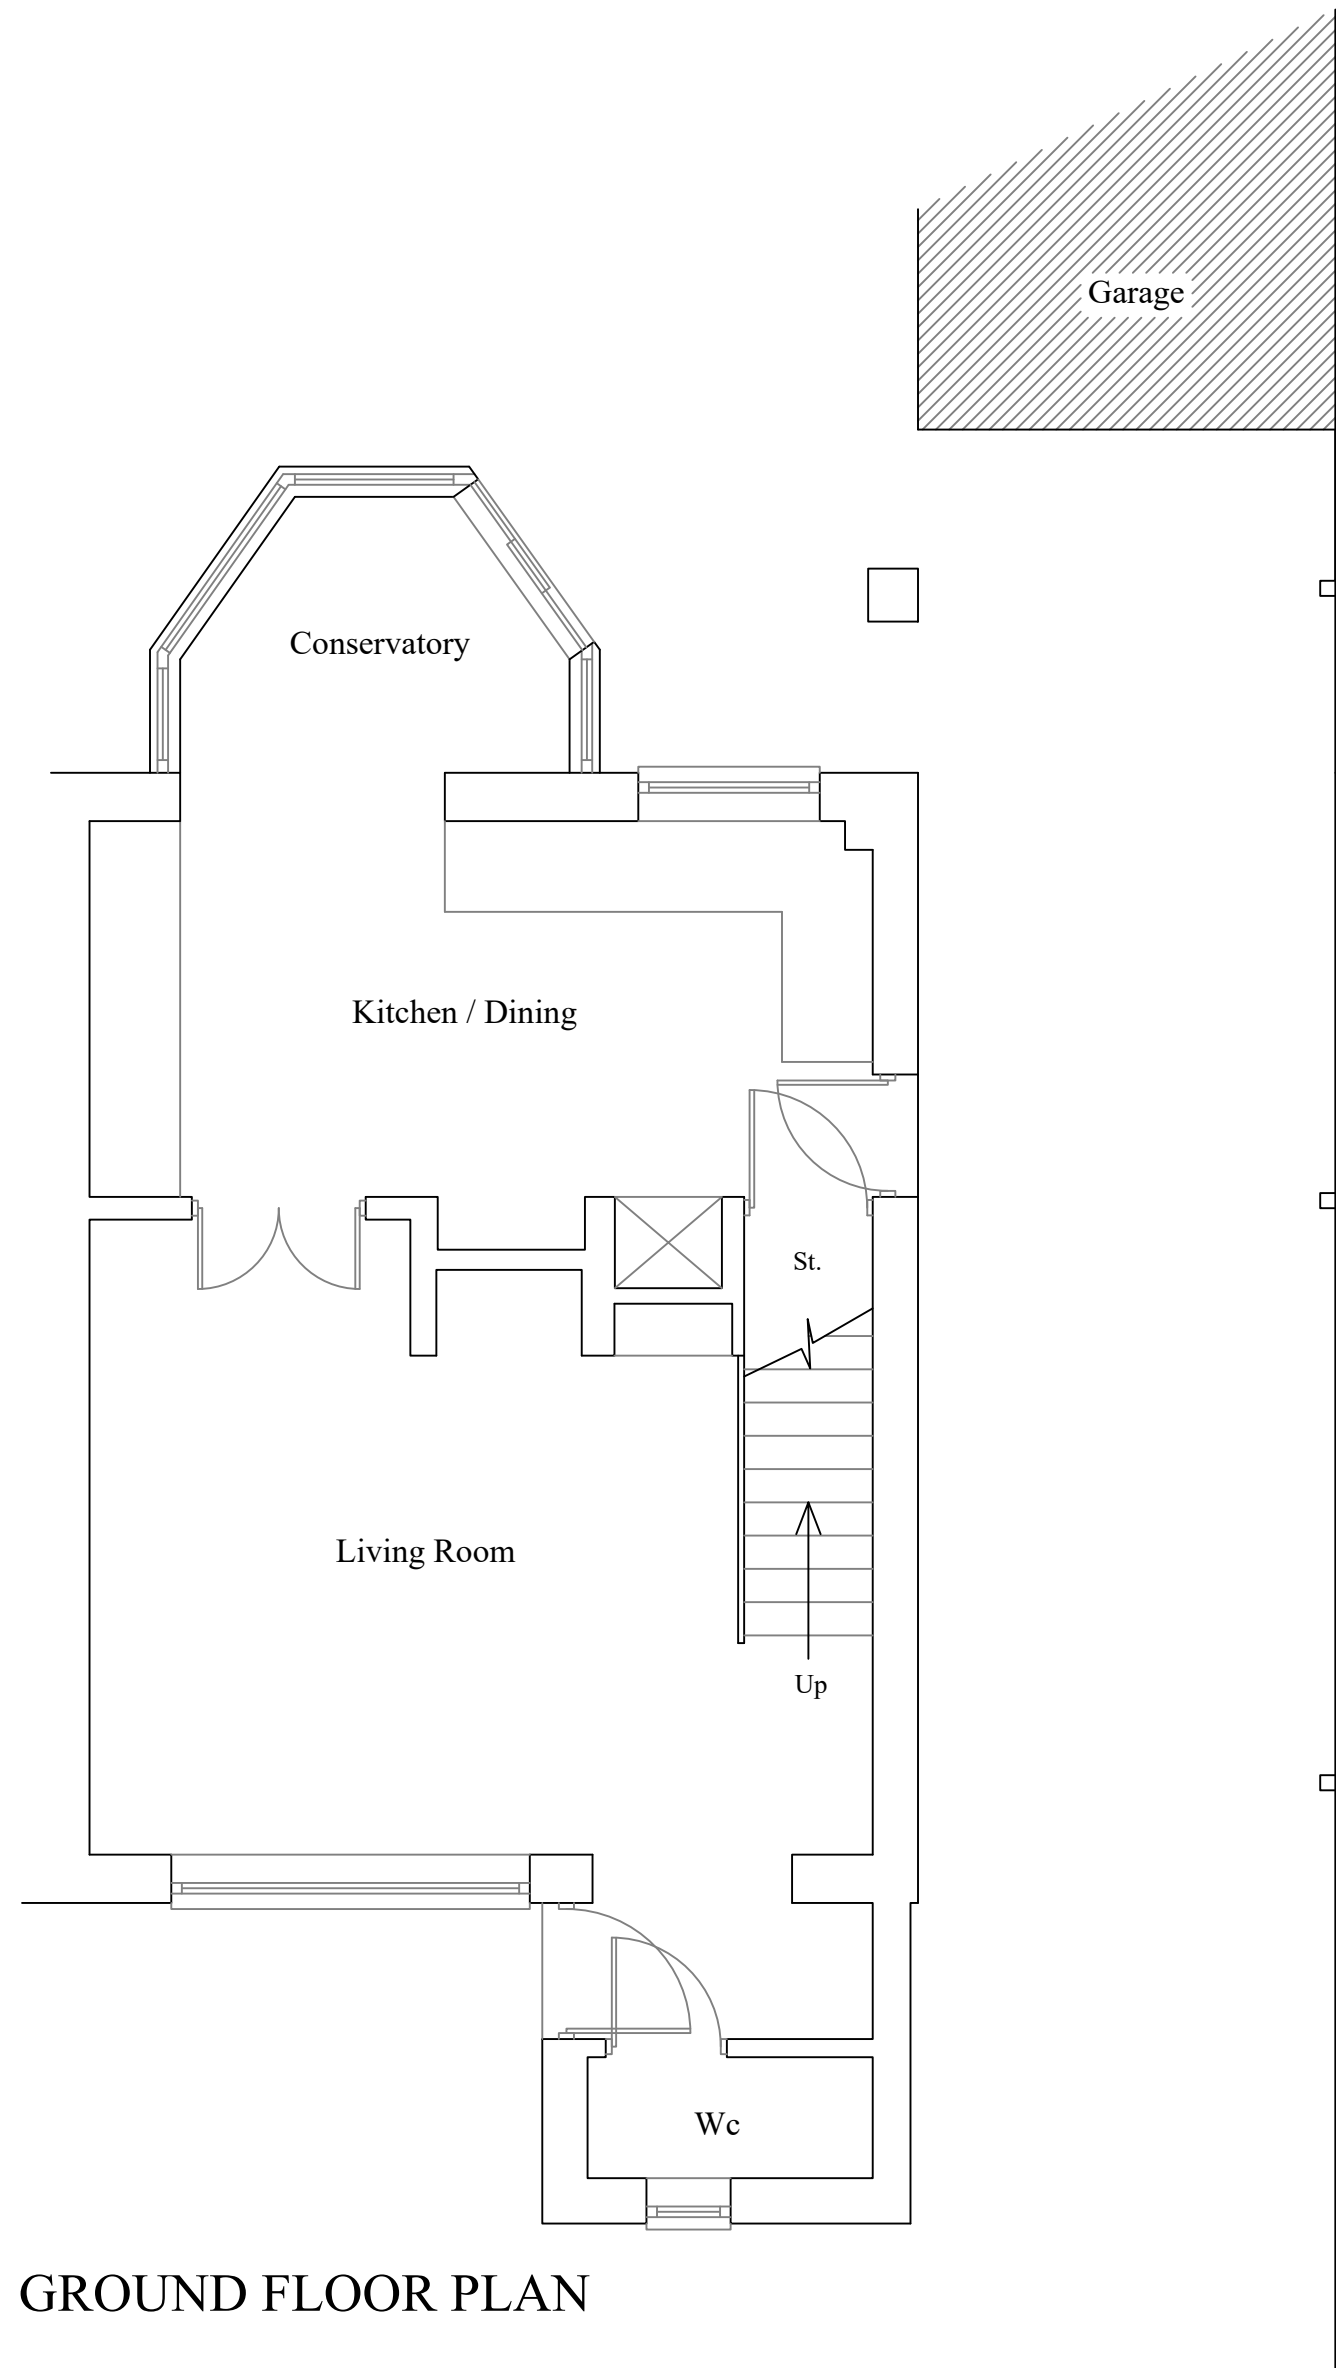


GROUND FLOOR PLAN

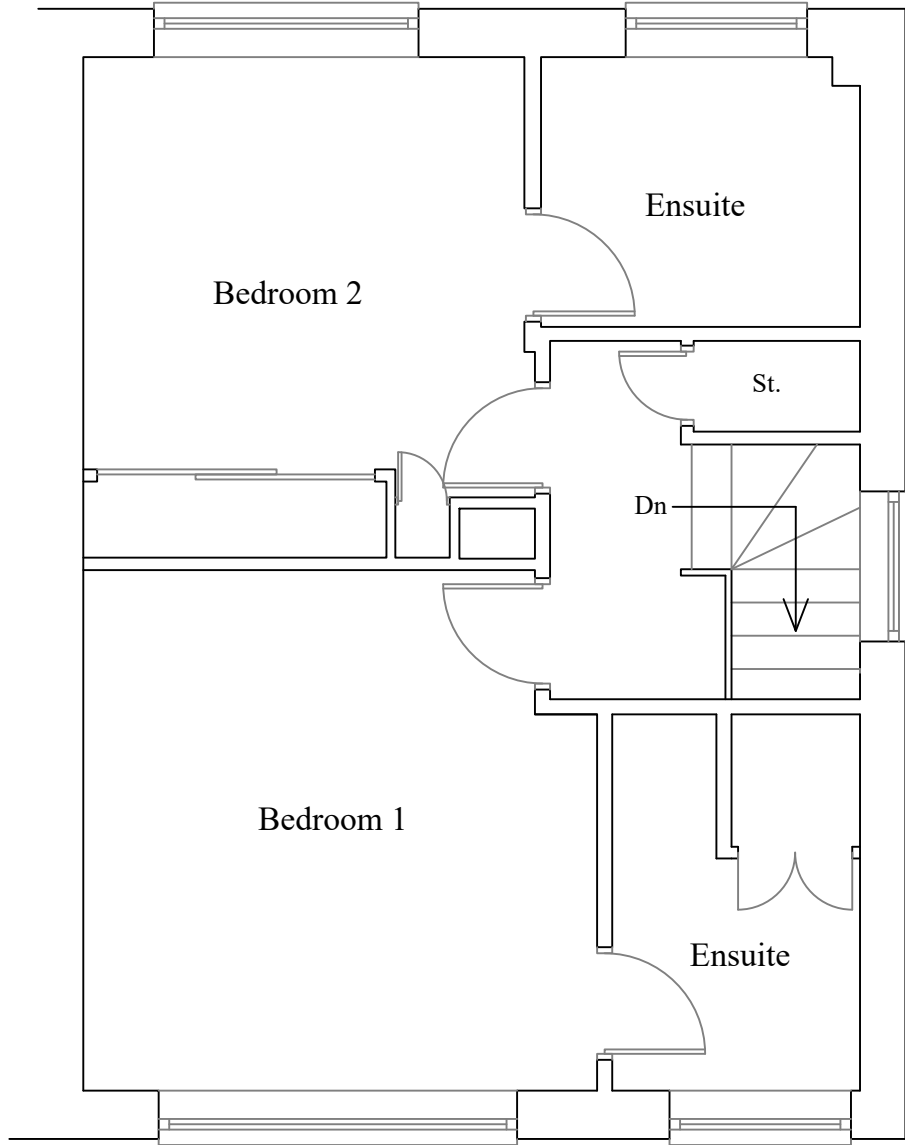


FIRST FLOOR PLAN

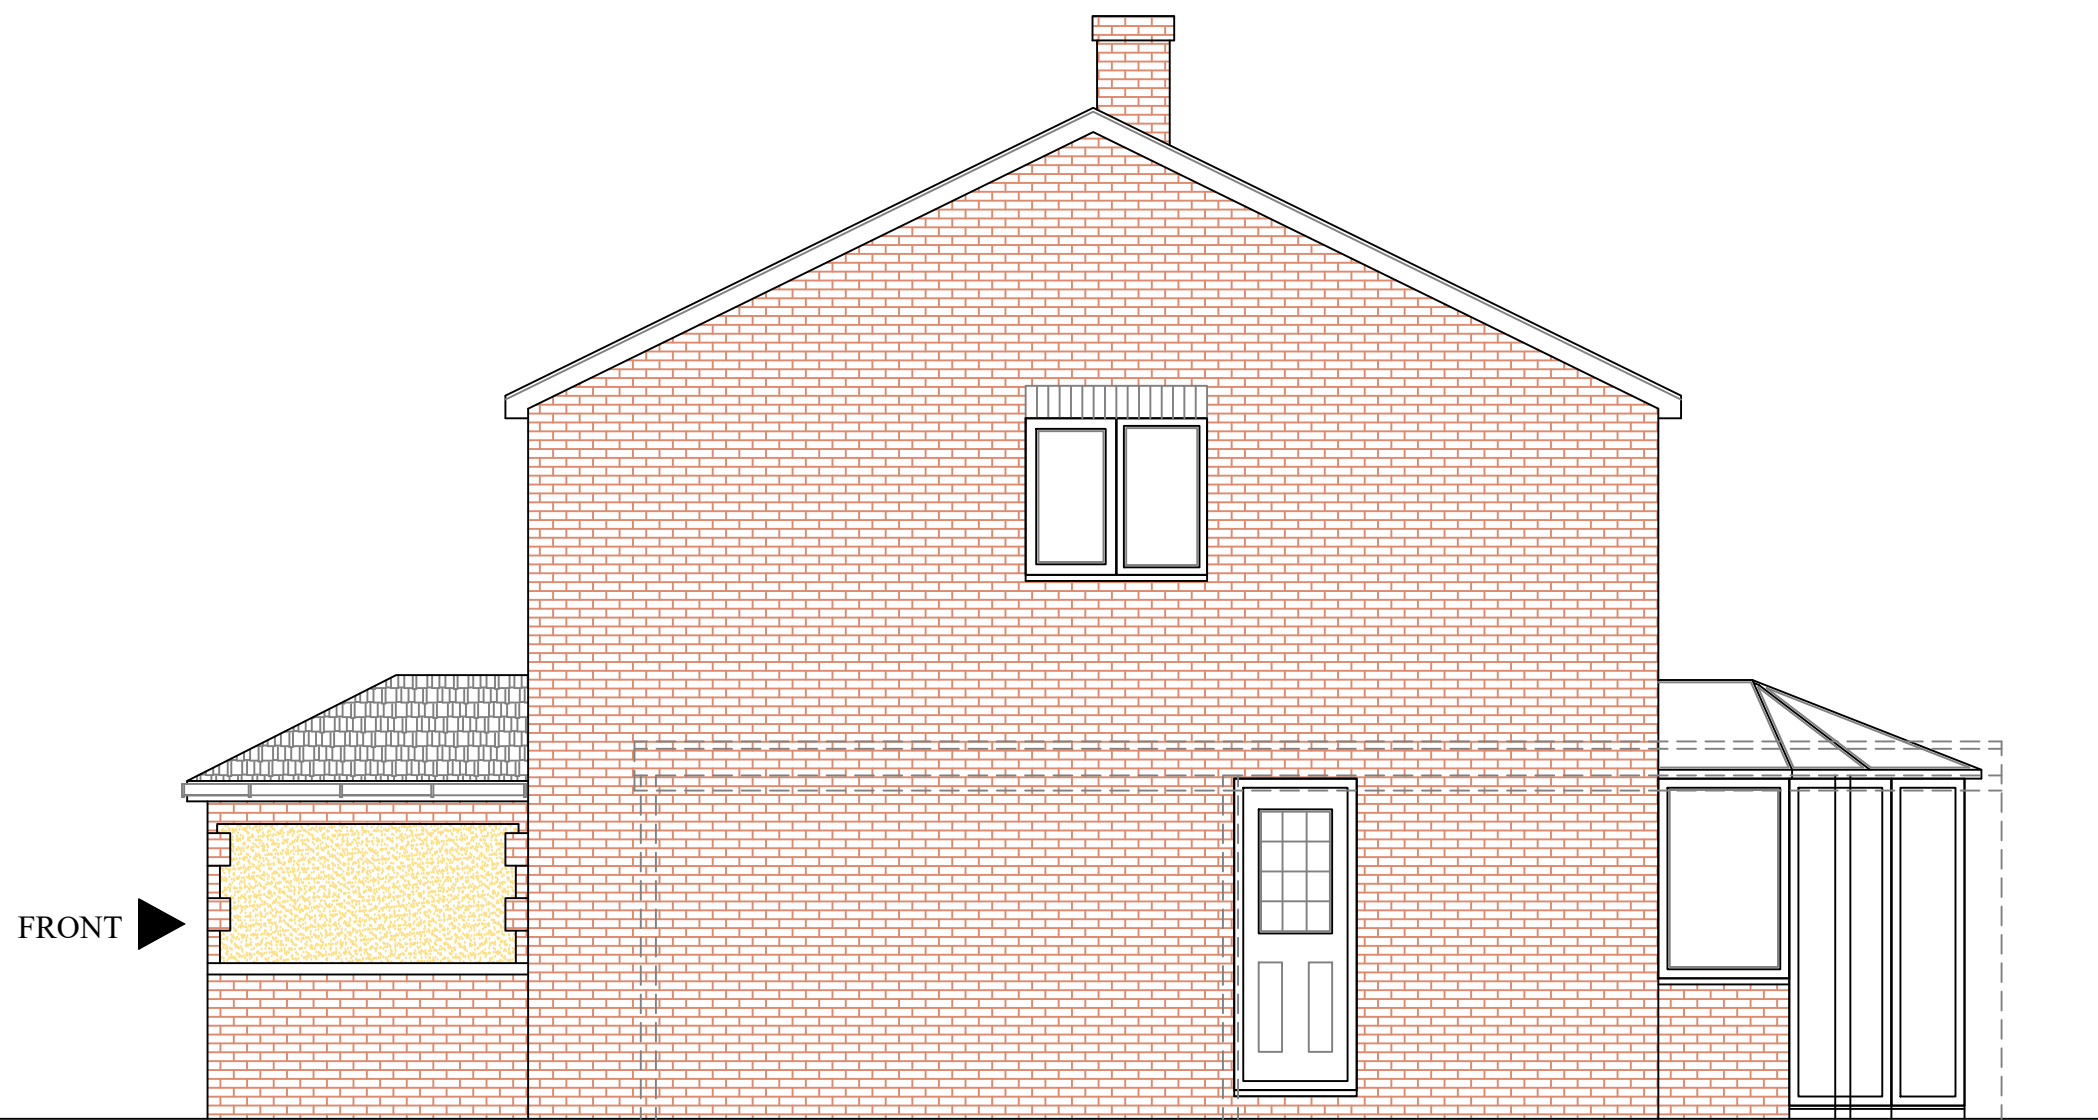

SIDE ELEVATION

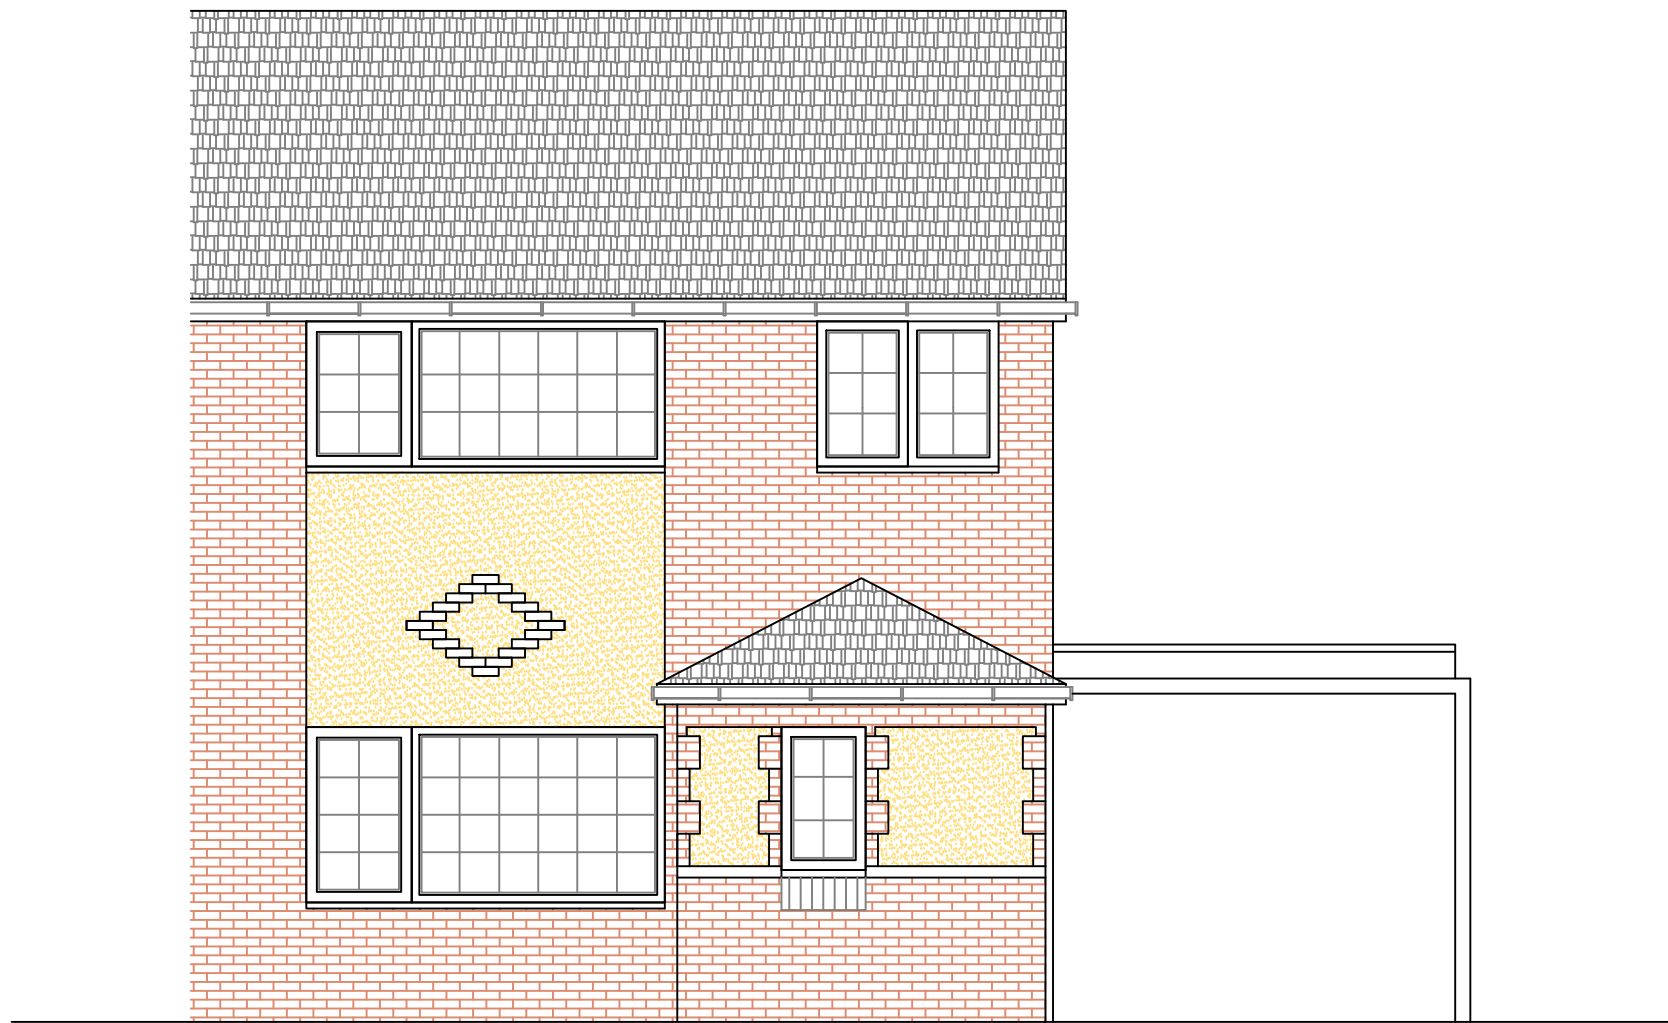

FRONT ELEVATION

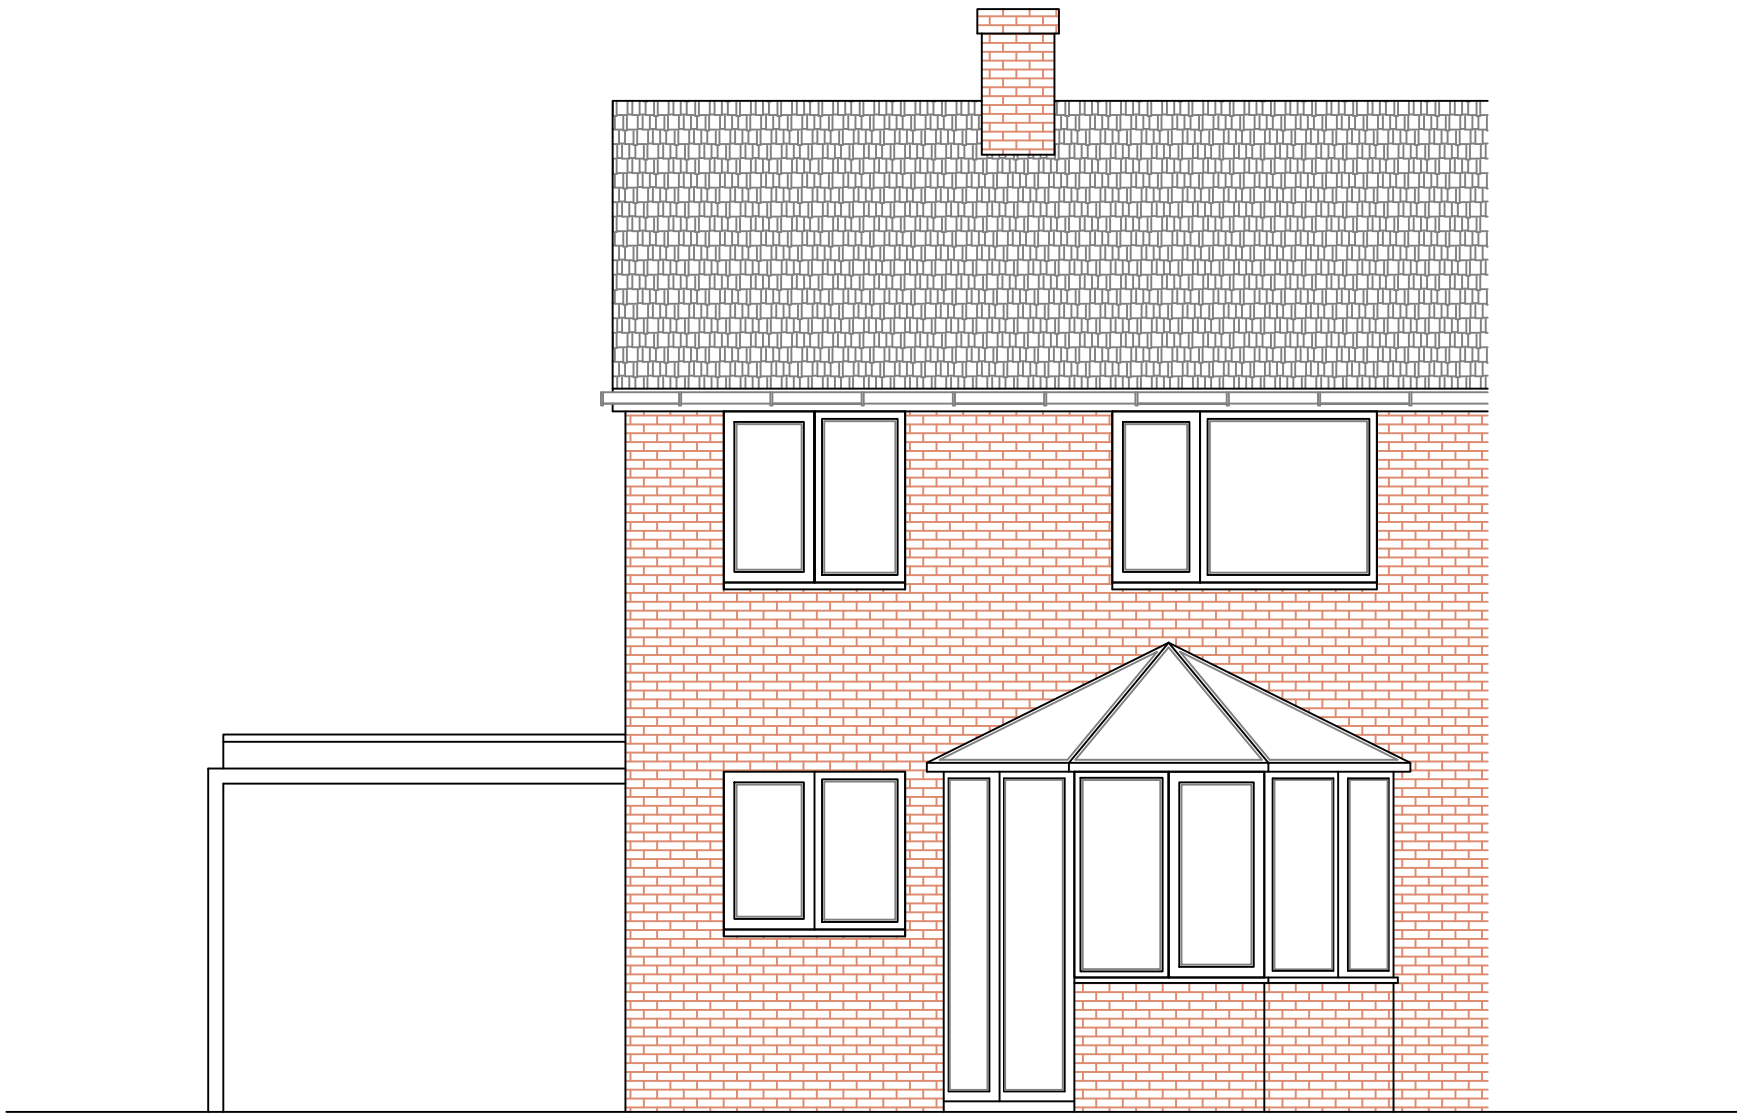

REAR ELEVATION



**Deeside Architectural
Design Limited**

CHARTERED ARCHITECTS, TECHNICIANS, SURVEYORS
25 High Park, Hawarden, Flintshire, CH5 3EF
Tel: 07738 584 900
E-mail: deesidearchitectural@gmail.com

RIBA 

CLIENT Mr. R. Thomas 15 Ffordd Morgan Llay Wrexham LL12 0RR	DRAWING TITLE Proposed Extension 15 Ffordd Morgan Llay Wrexham LL12 0RR EXISTING PLANS & ELEVATIONS	Date May '23	Scale 1:50@A1
REVISION	AMENDMENT	DATE	Rev