
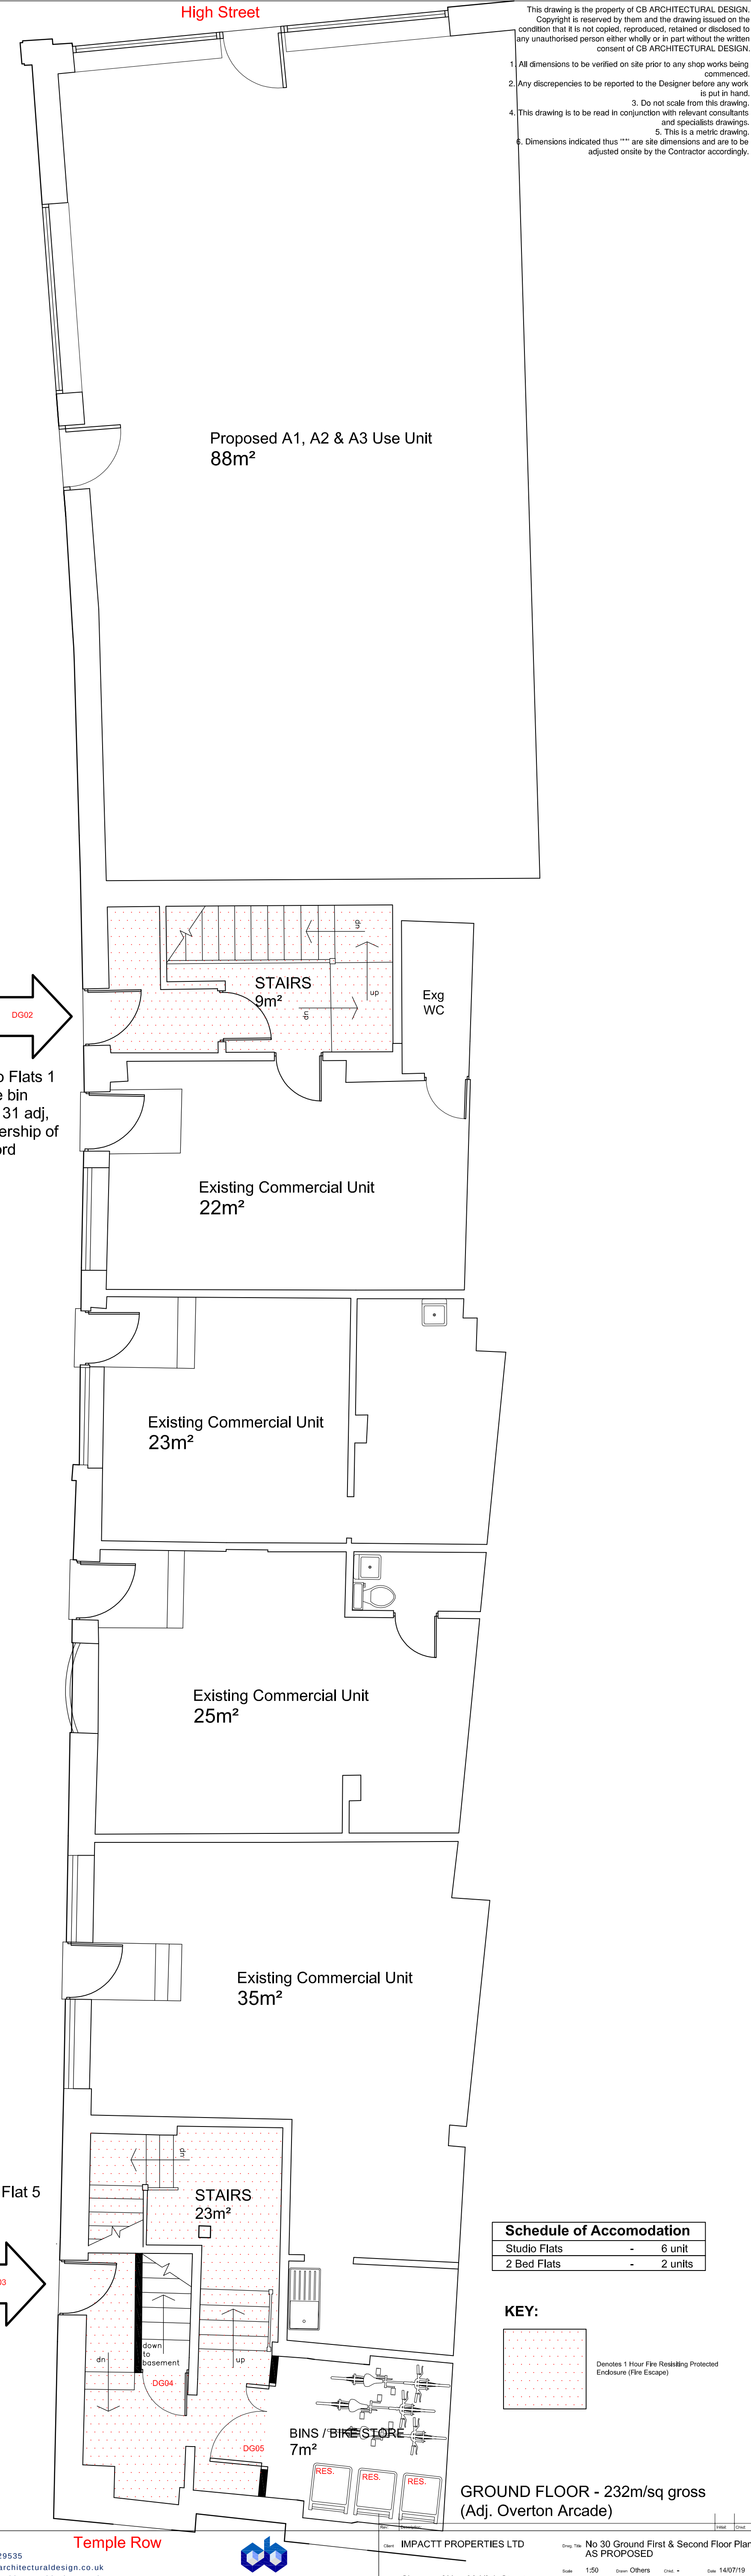
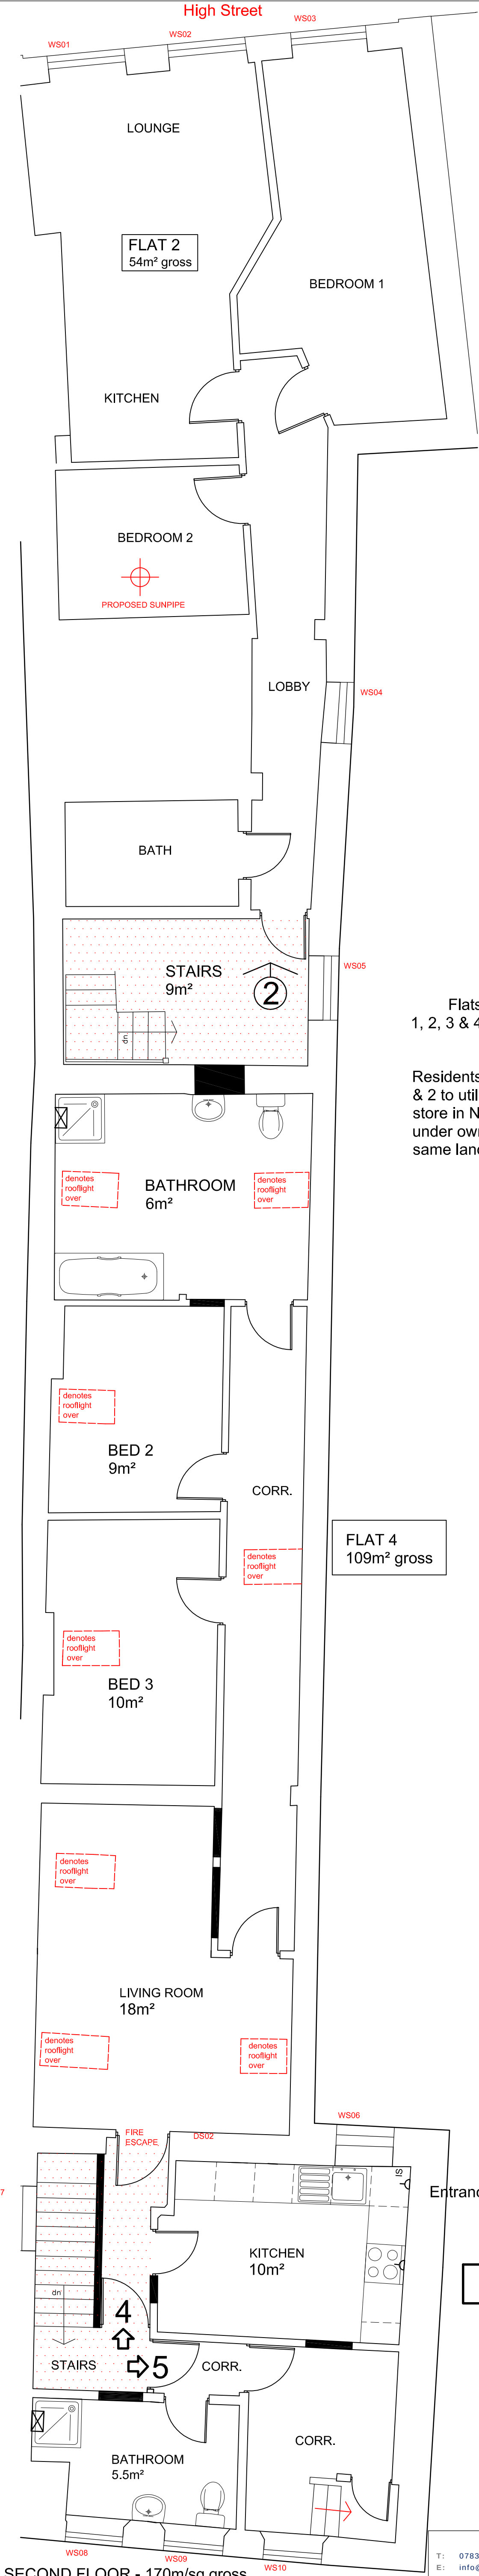


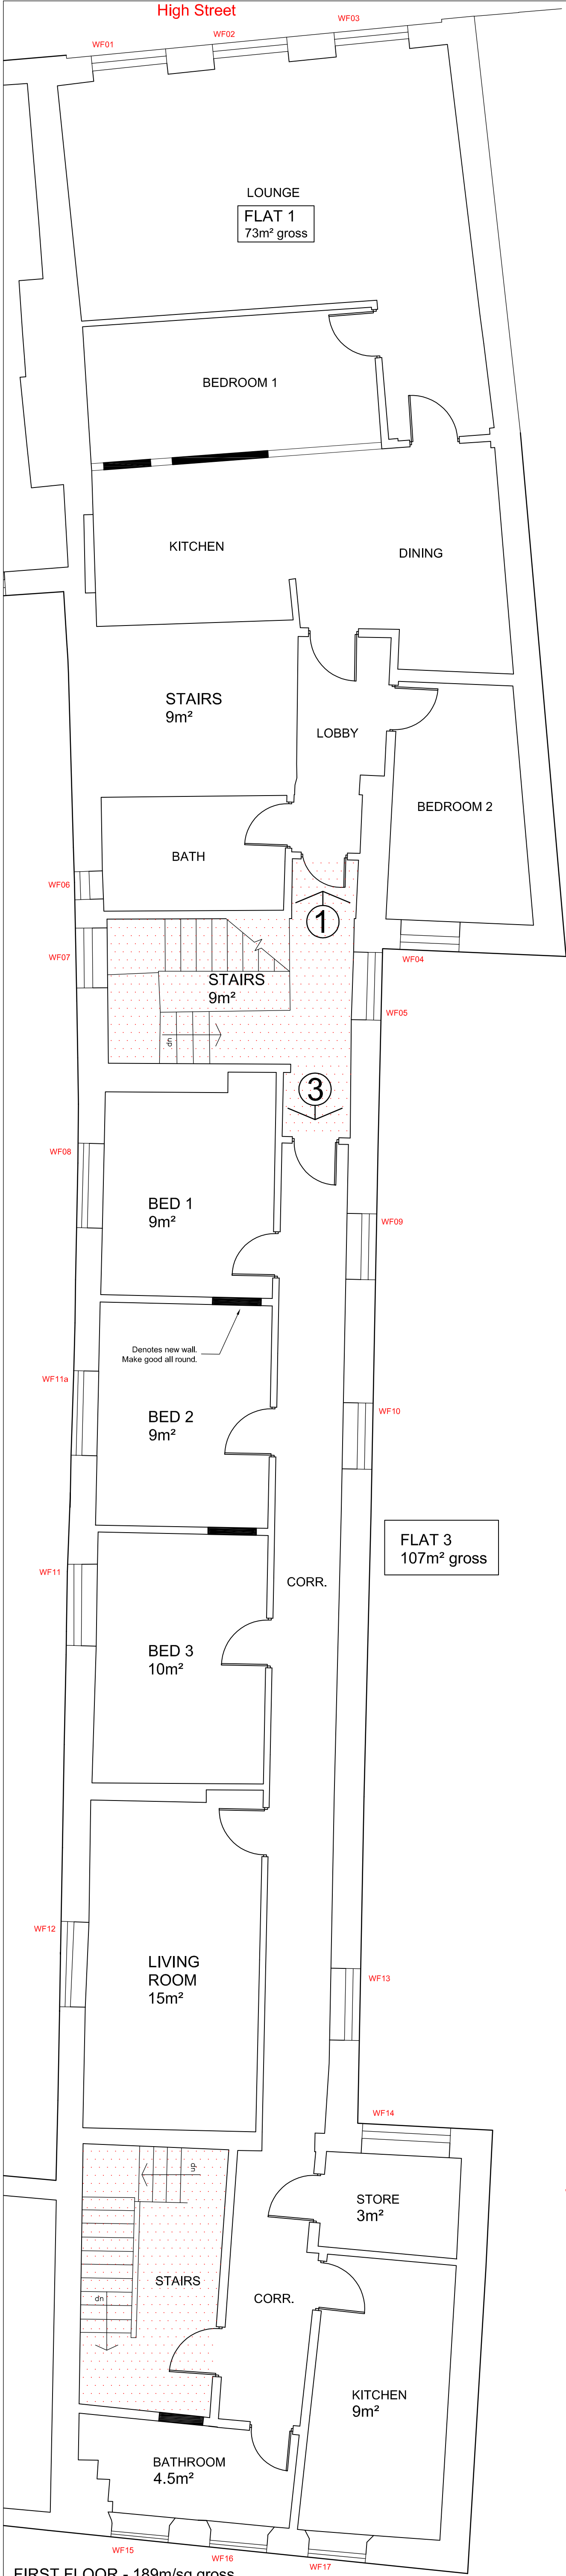

This drawing is the property of CB ARCHITECTURAL DESIGN. Copyright is reserved by them and the drawing issued on the condition that it is not copied, reproduced, retained or disclosed to any unauthorized person either wholly or in part without the written consent of CB ARCHITECTURAL DESIGN.

1. All dimensions to be verified on site prior to any shop works being commenced.

2. Any discrepancies to be reported to the Designer before any work is put in hand.

3. Do not scale from this drawing.

4. This drawing is to be read in conjunction with relevant consultants and specialists drawings.

5. This is a metric drawing.

6. Dimensions indicated thus "xxx" are site dimensions and are to be adjusted onsite by the Contractor accordingly.

Flats 1, 2, 3 & 4
Residents to Flats 1 & 2 to utilise bin store in No. 31 adj, under ownership of same landlord

Schedule of Accomodation	
Studio Flats	- 6 unit
2 Bed Flats	- 2 units

KEY:

Denotes 1 Hour Fire Resisting Protected Enclosure (Fire Escape)

0 10 20 50mm NATURAL SCALE

T: 07833 029835
E: info@cbarchitecturaldesign.co.uk
W: www.cbarchitecturaldesign.co.uk

Architectural Design

Drawn: No 30 Ground First & Second Floor Plan AS PROPOSED
Scale: 1:50
Date: 14/07/19
Rev: -